



© This drawing remains the property of Groom Design Ltd and shall not be copied without prior written consent.
All dimensions to be checked on site and any discrepancies to be reported before work commences.

Notes:

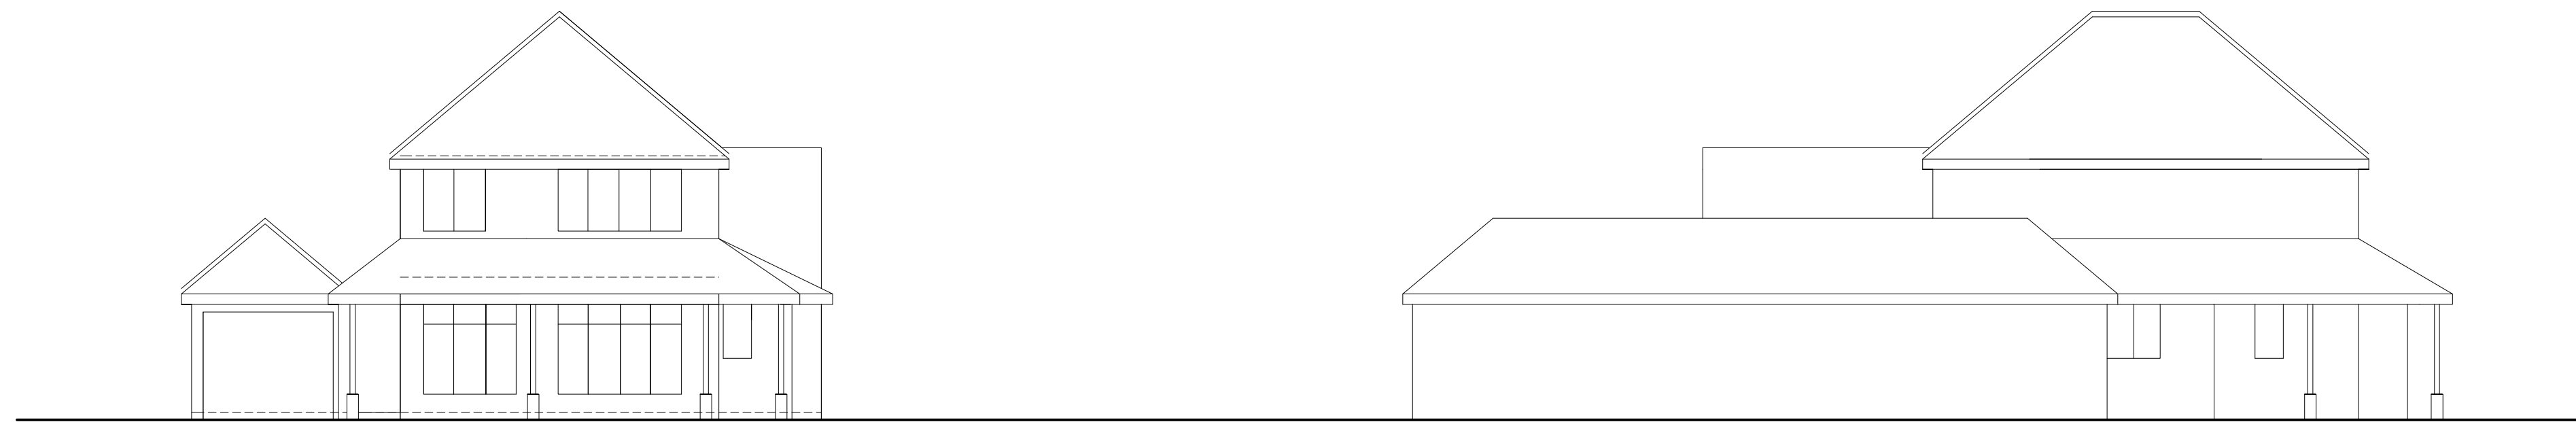


EXISTING FRONT ELEVATION
scale 1-100

EXISTING SIDE ELEVATION scale
1-100

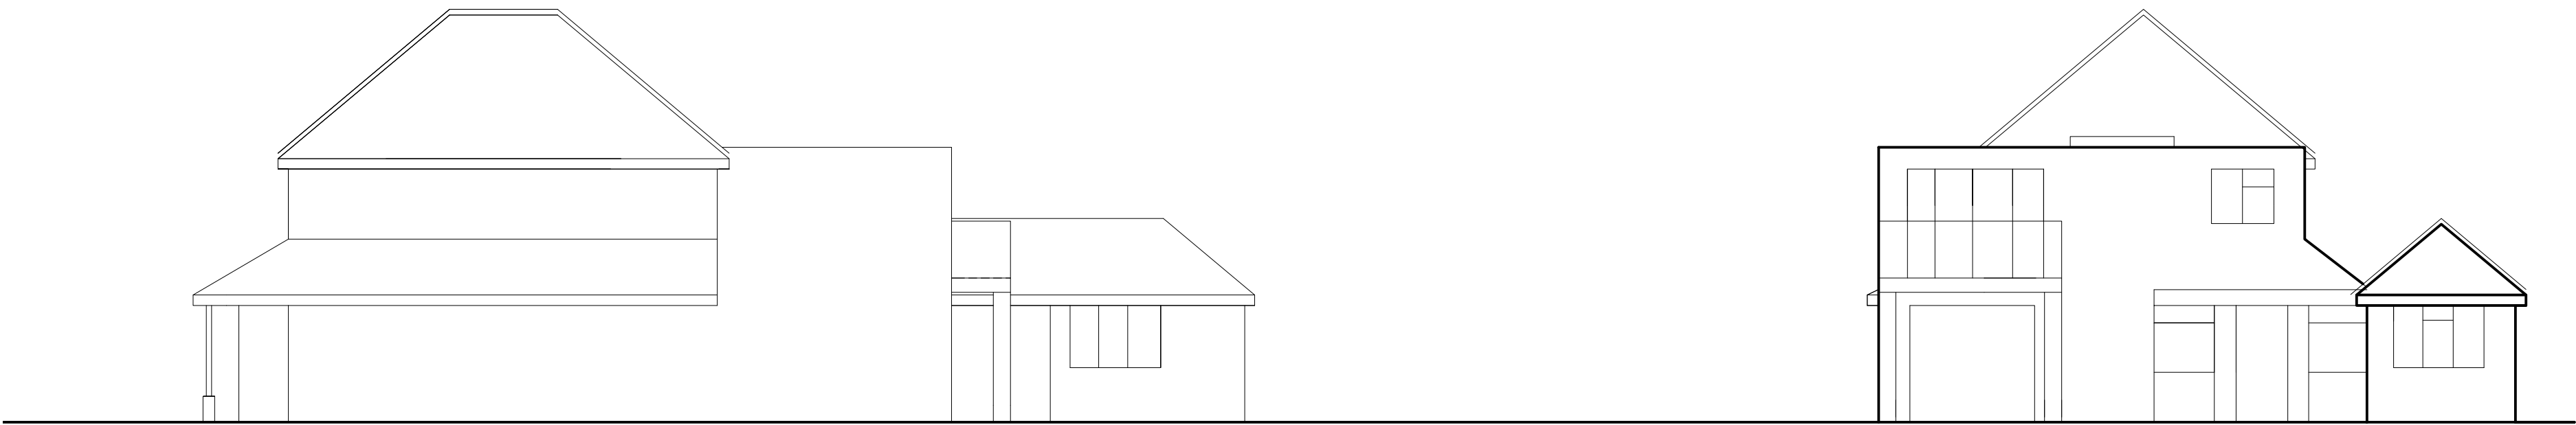


EXISTING SIDE ELEVATION scale
1-100

EXISTING REAR ELEVATION
scale 1-100

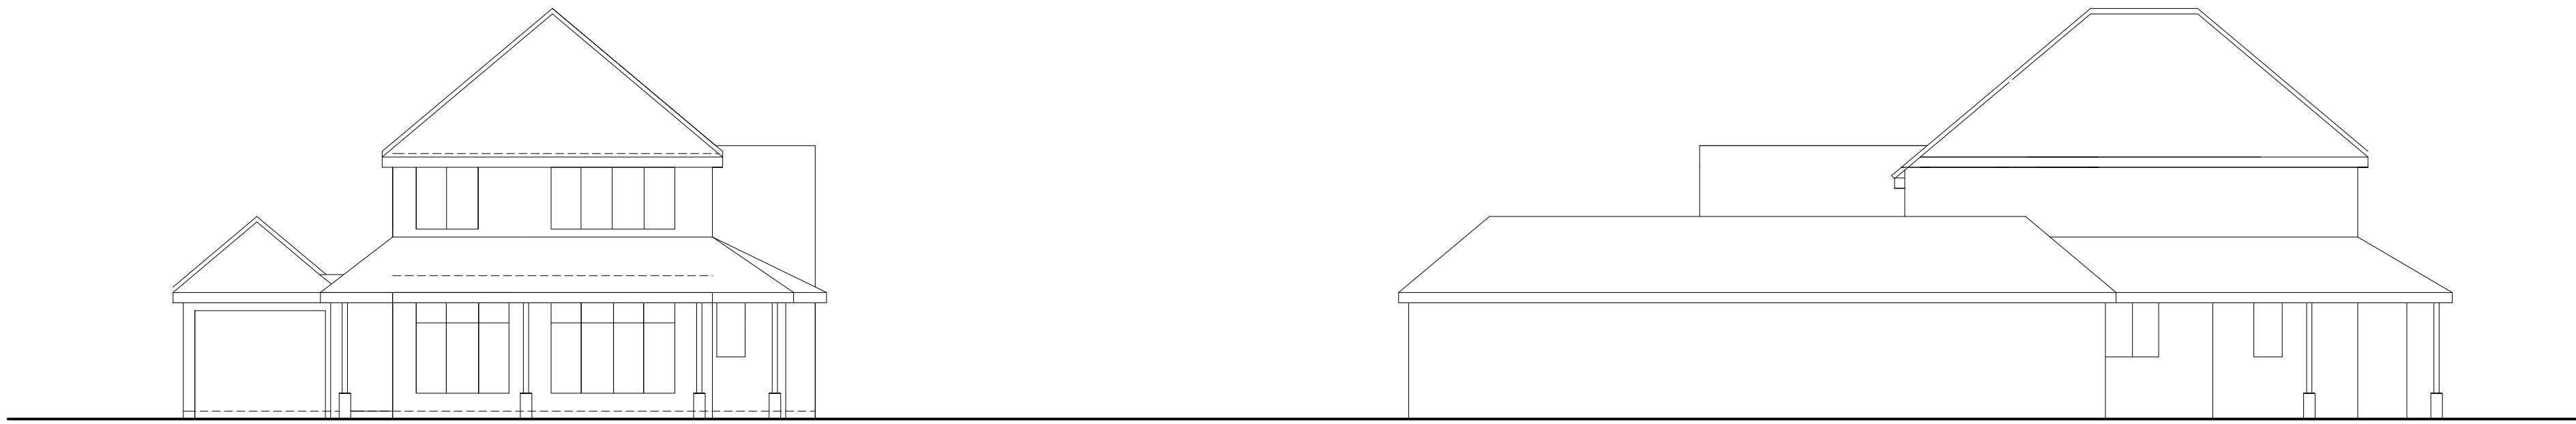


PROPOSED FRONT ELEVATION
scale 1-100

PROPOSED SIDE ELEVATION
scale 1-100

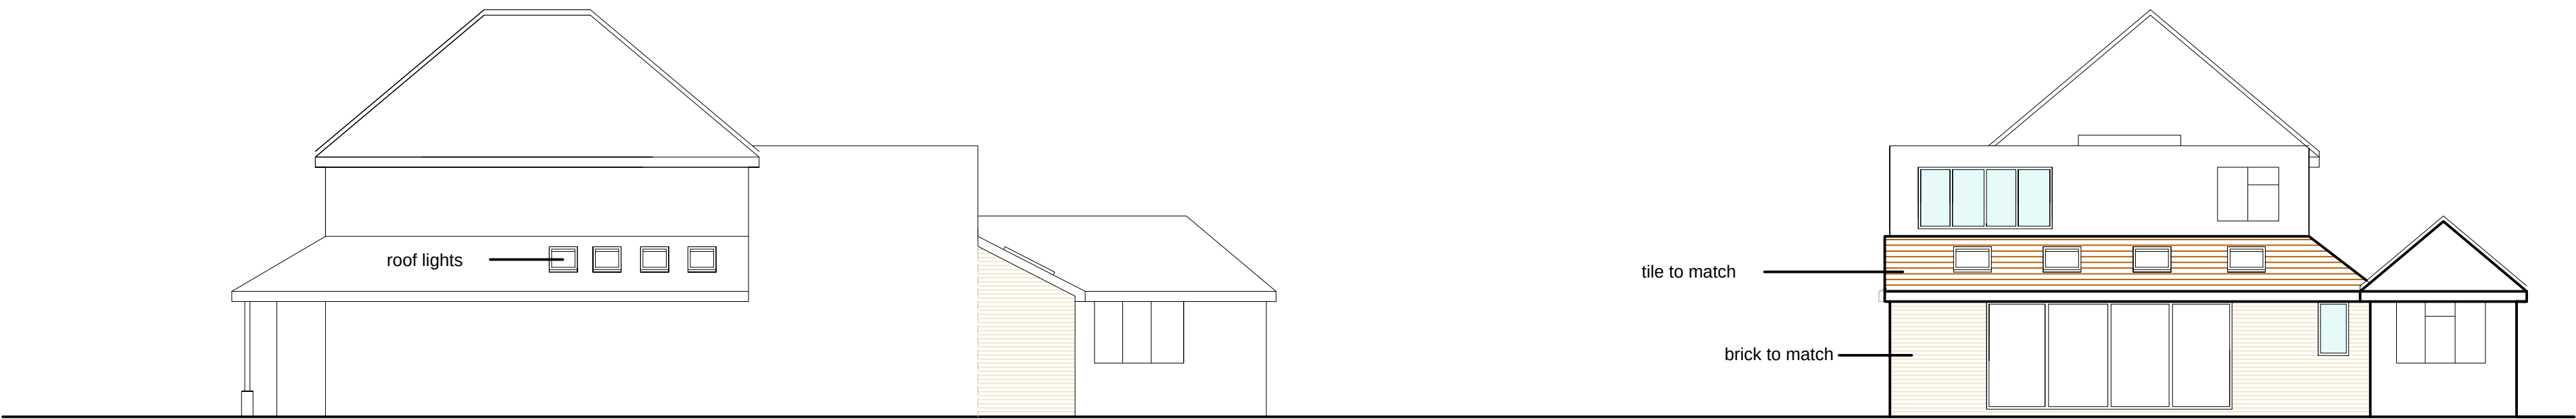

PROPOSED SIDE ELEVATION
scale 1-100

PROPOSED REAR ELEVATION
scale 1-100

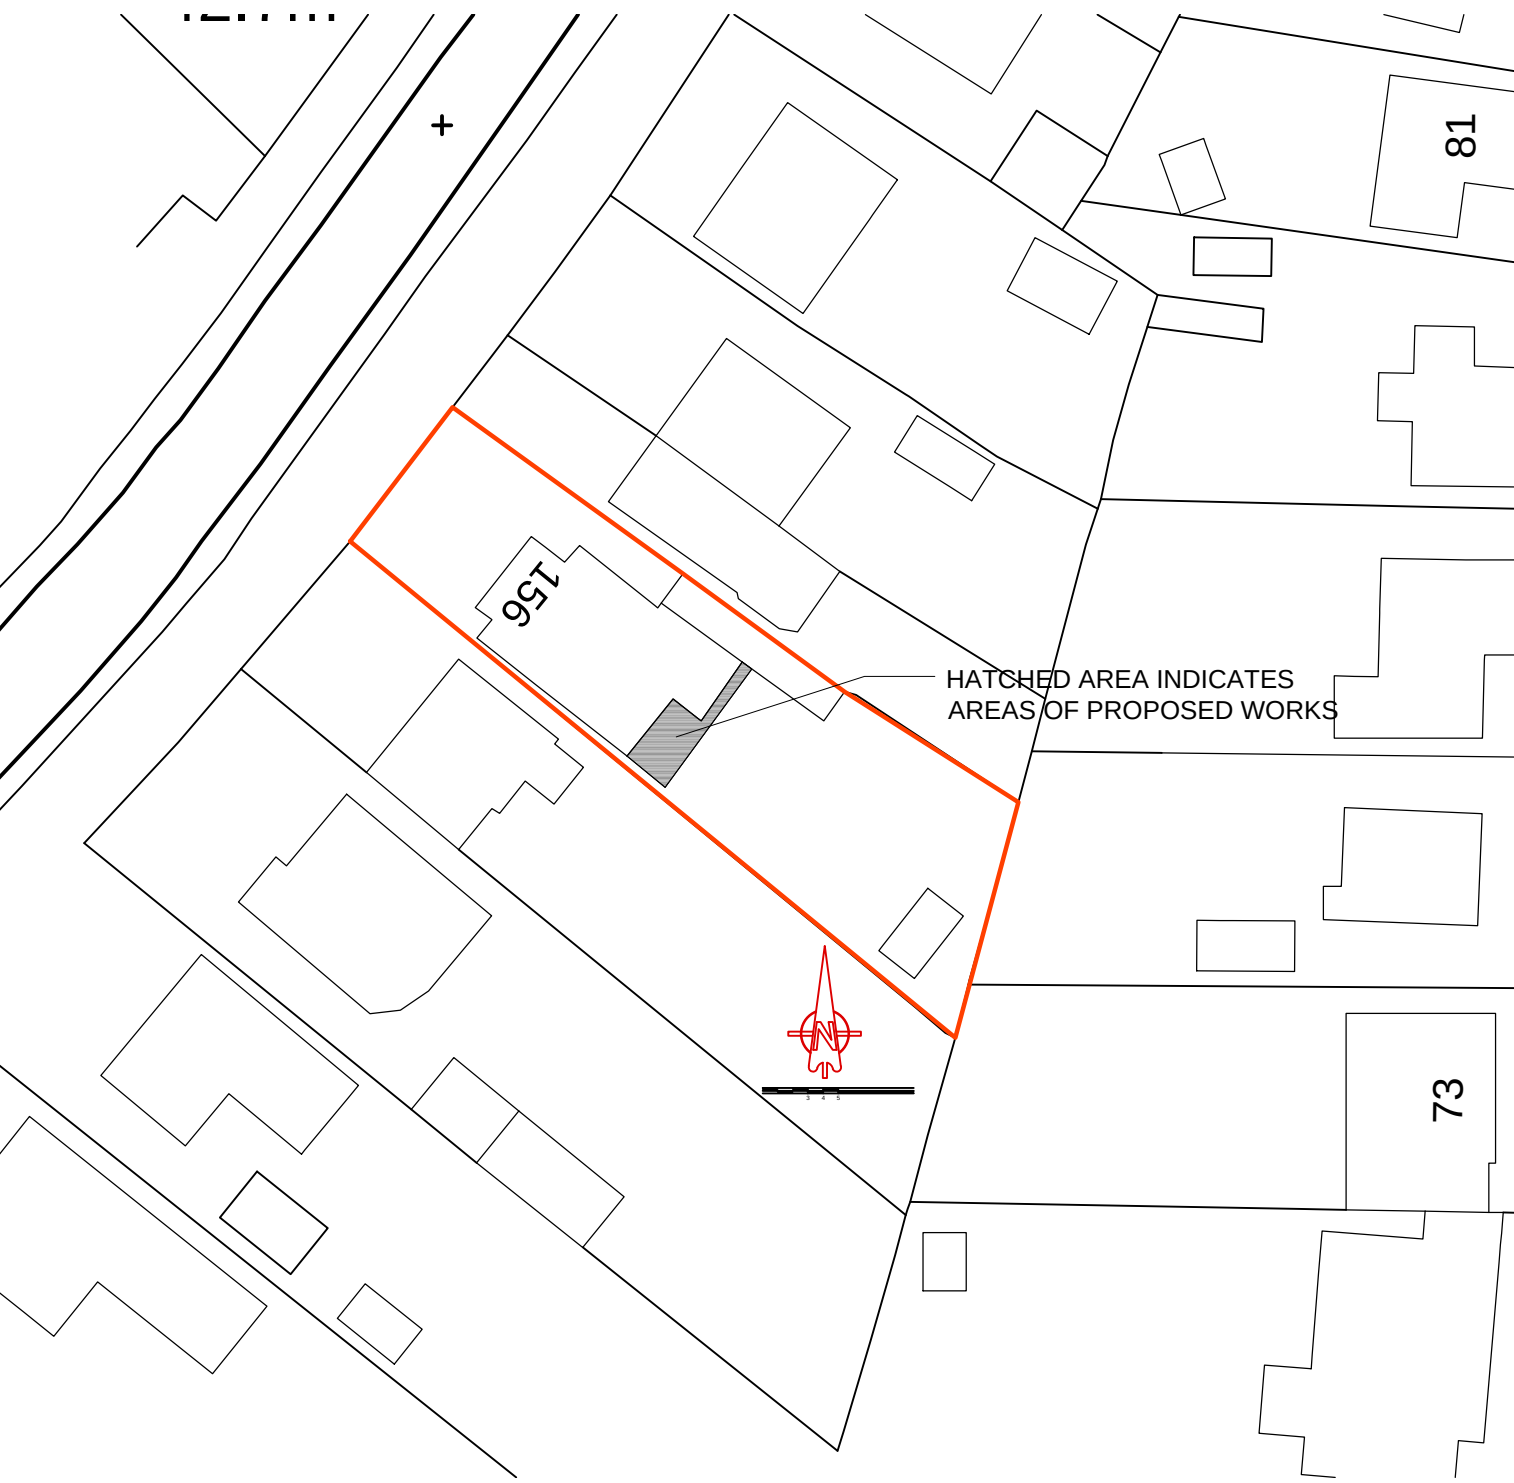

SITE PLAN 1-500

Rev	Comment	By	Date
			
GROOM DESIGN LTD 27 Lambridge Wood Road Henley on Thames RG9 3BP Mobile: 07881952315 Email: mhg@groomdesign.co.uk			
Client: Mr W Clarke			
Job Title: 156 LONDON ROAD RUSCOMBE			
Drawing Title: Existing and Proposed Plans Location Plan			
Status: PLANNING			
Date Drawn: June 25	Drawn By:	Scale: varies	
Job No: 8032	Drg No: 1	Rev: --	