




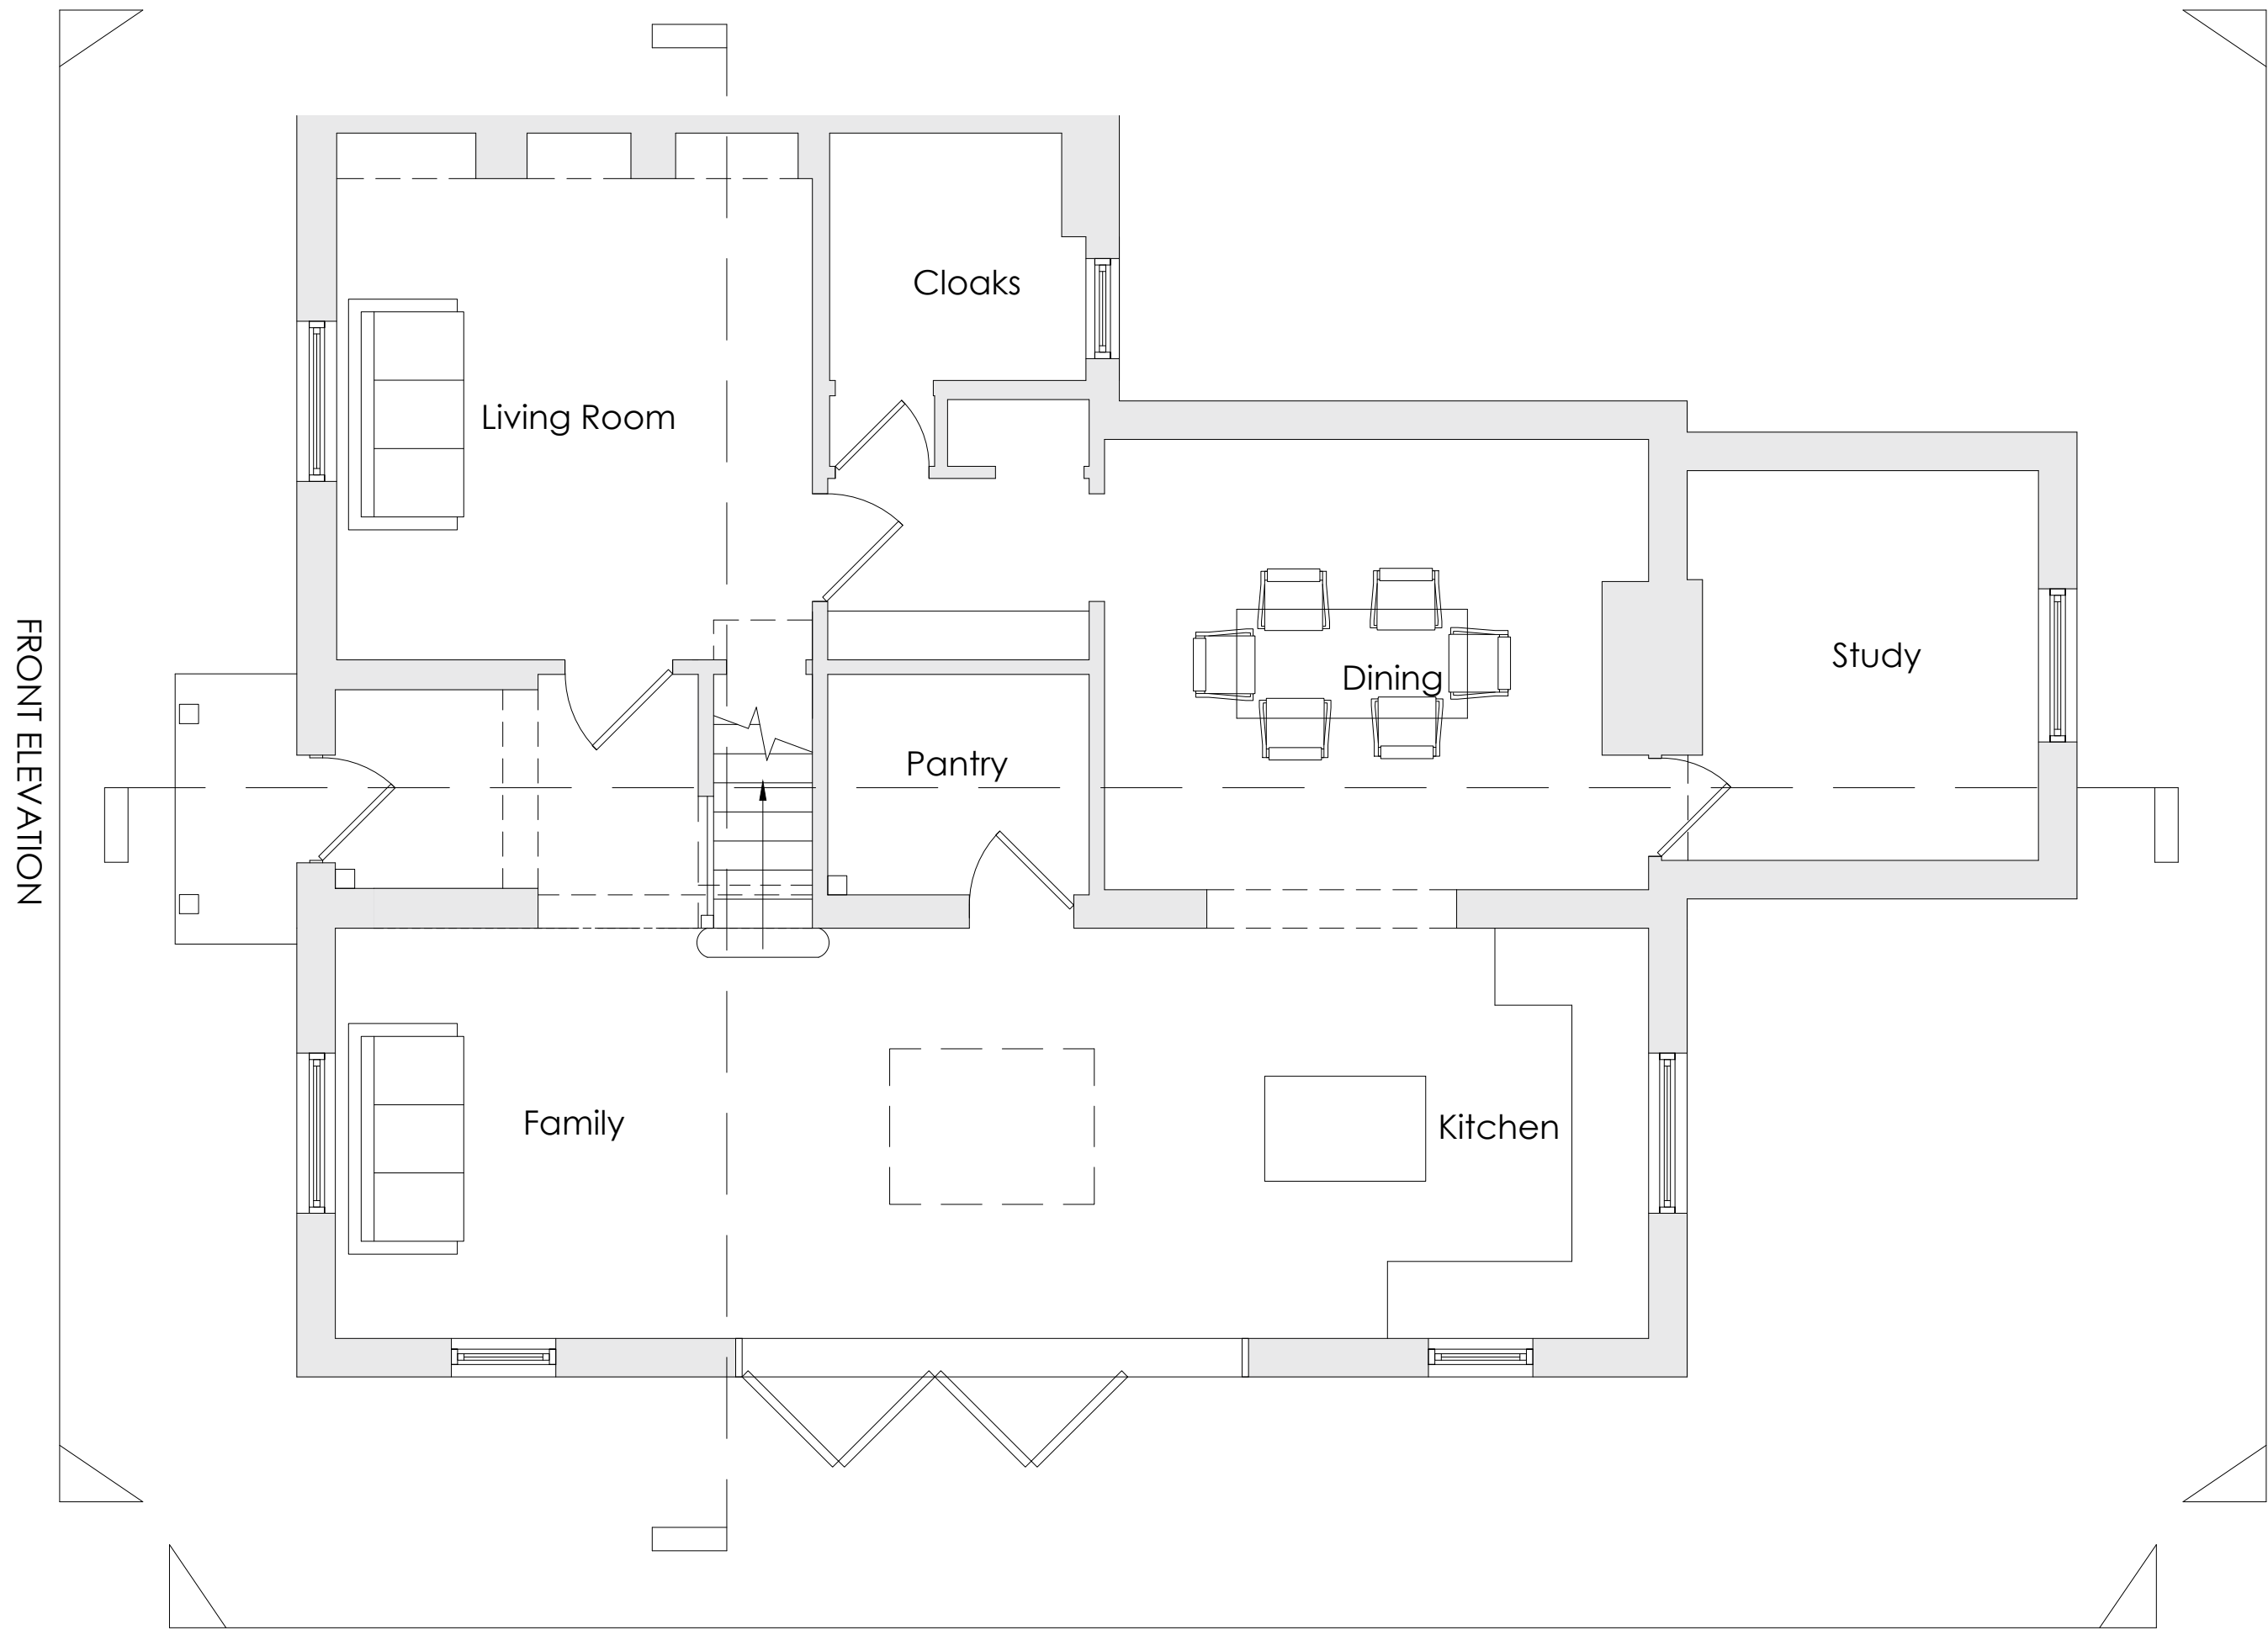


GROUND FLOOR PLAN
1:50

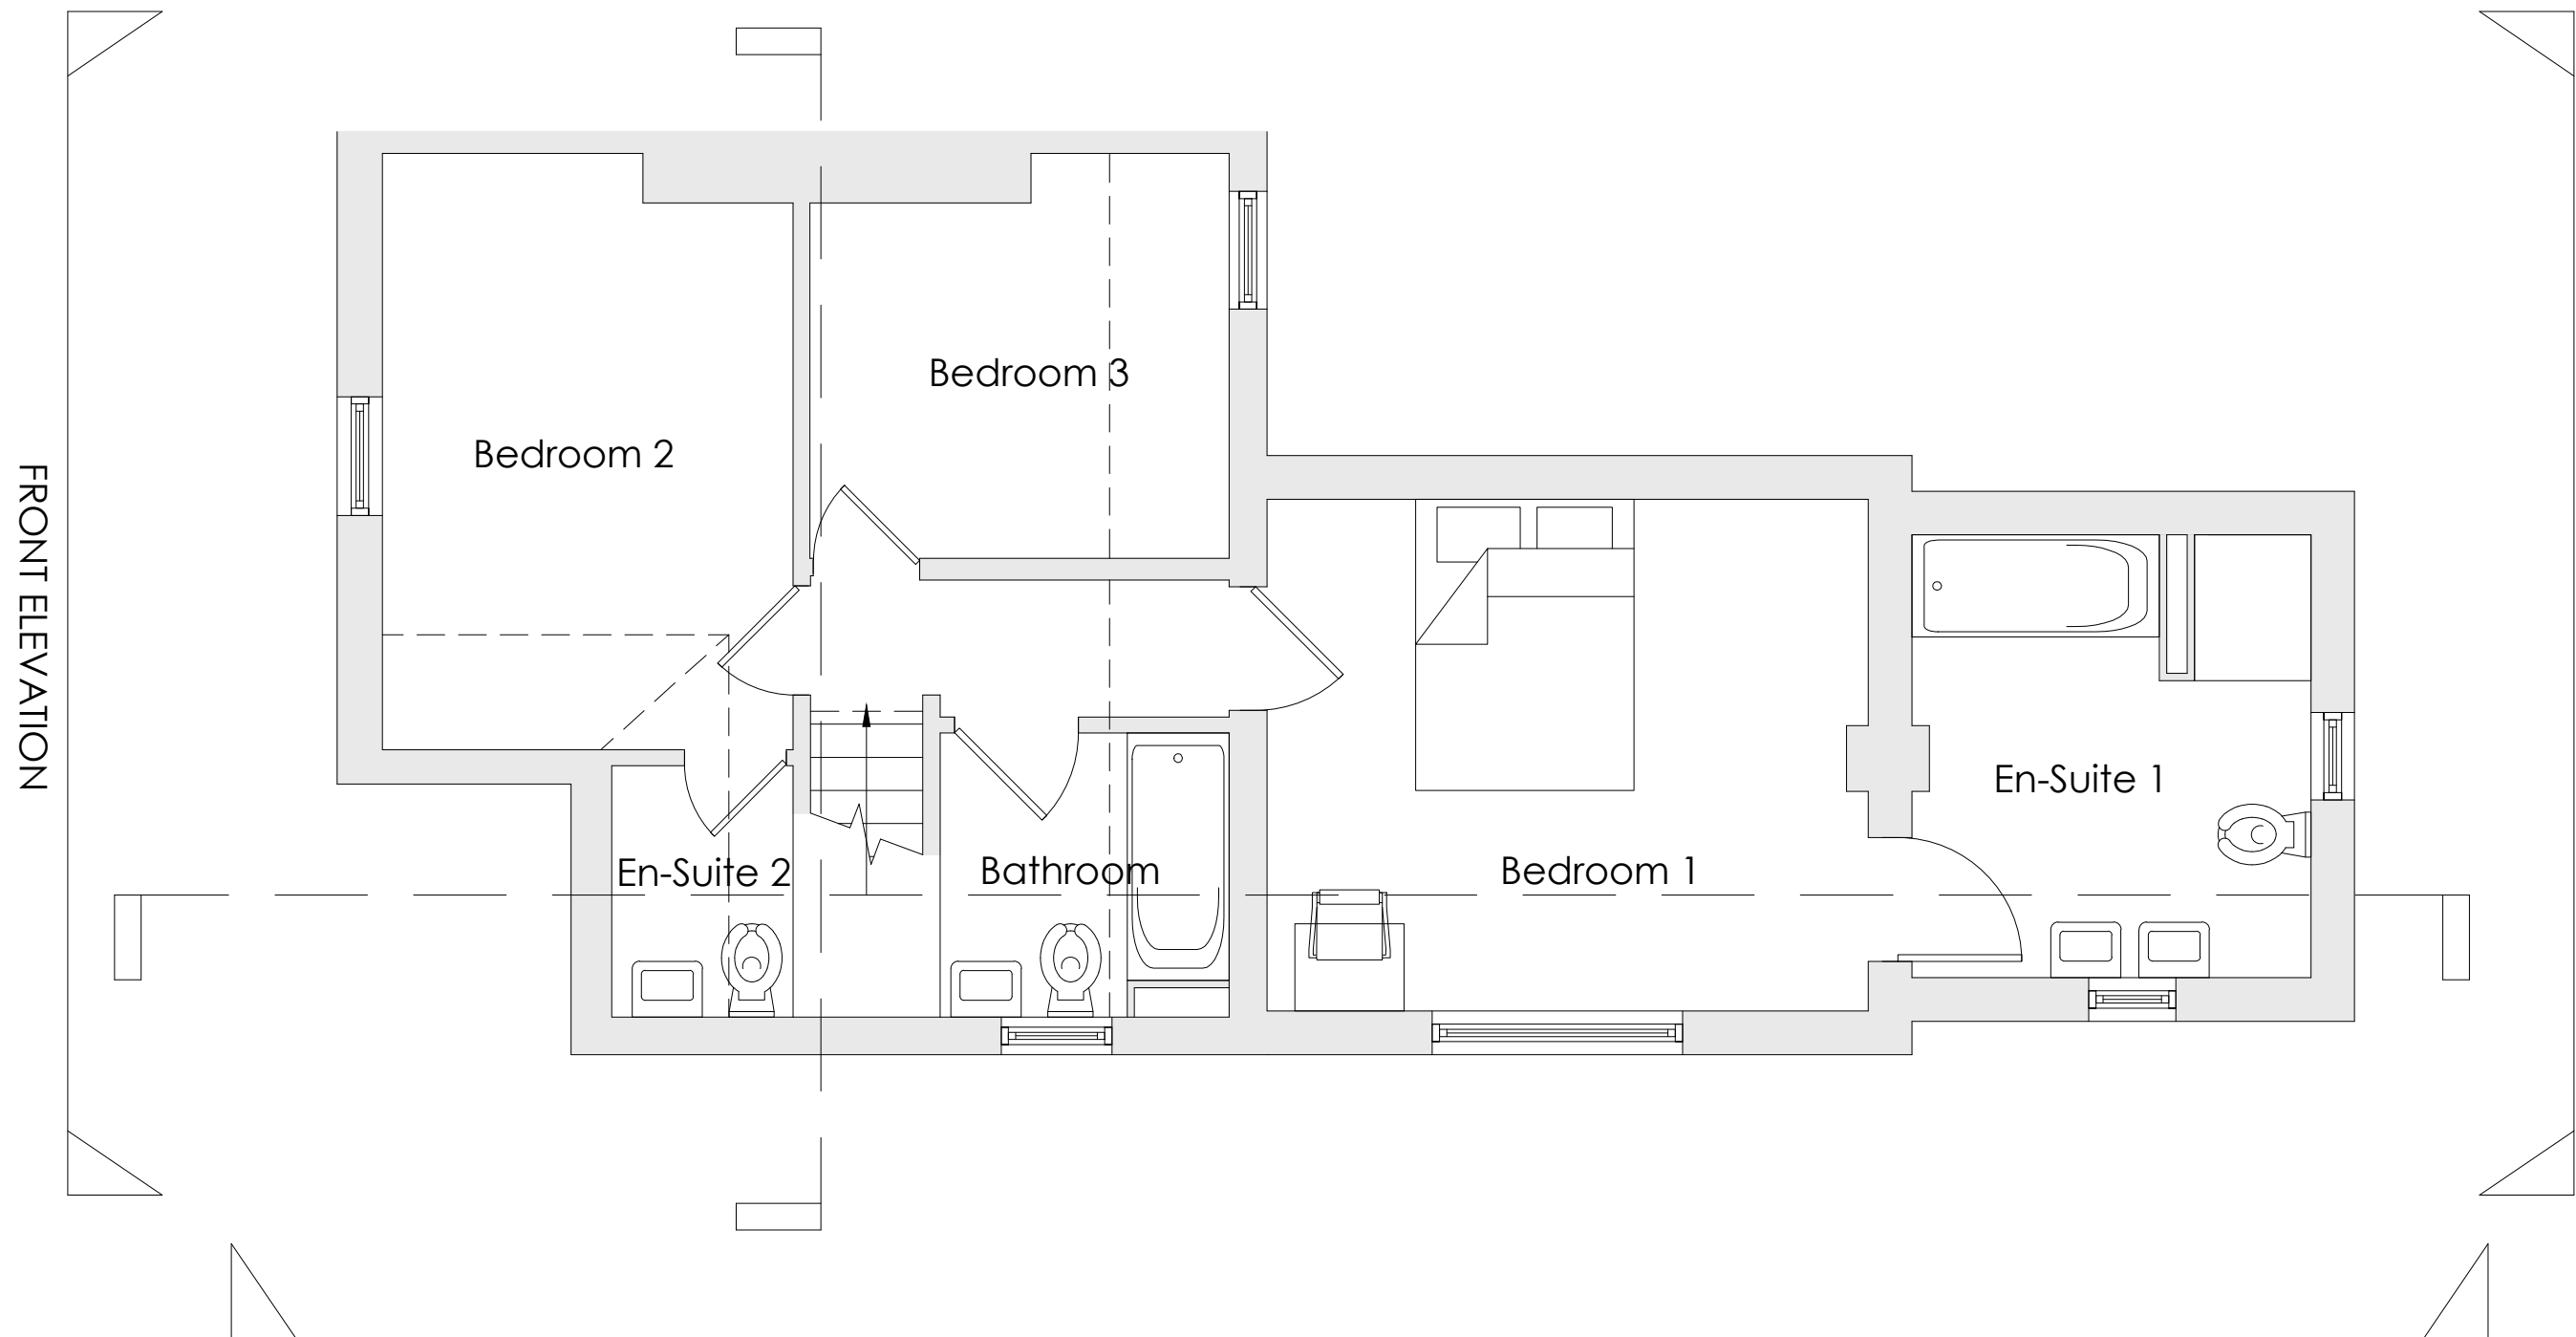

FIRST FLOOR PLAN
1:50

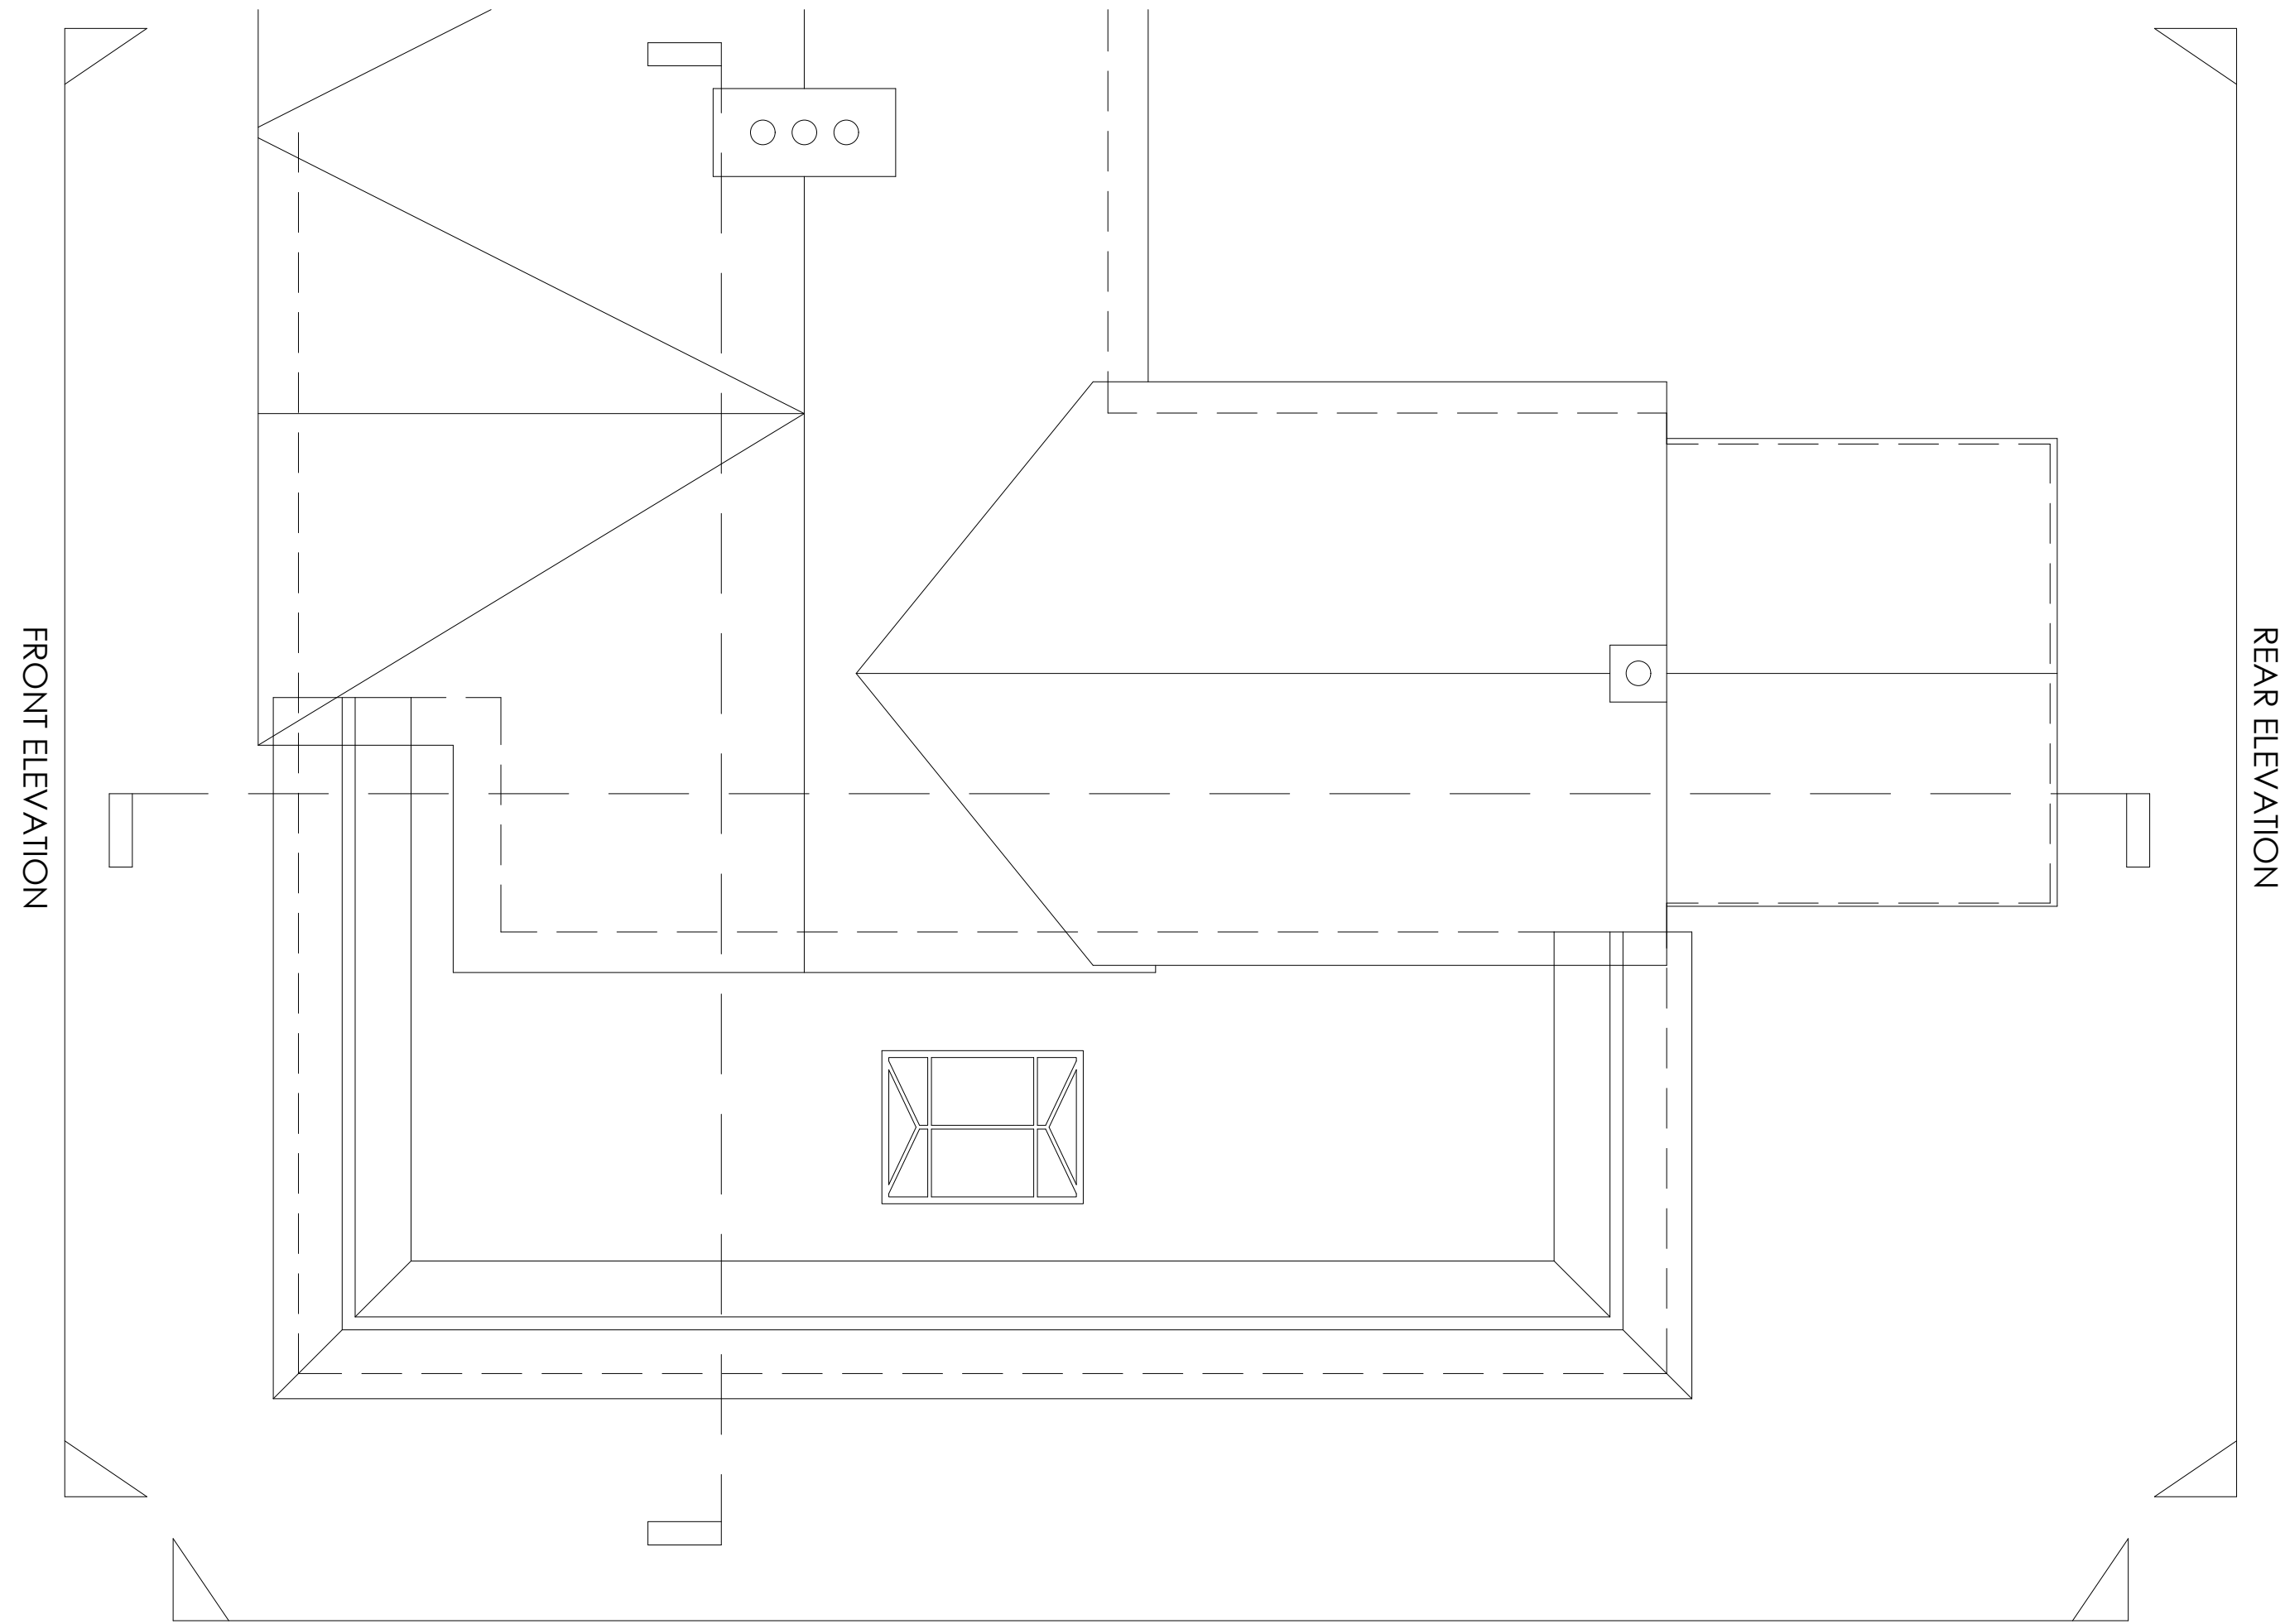

ROOF PLAN 1:50

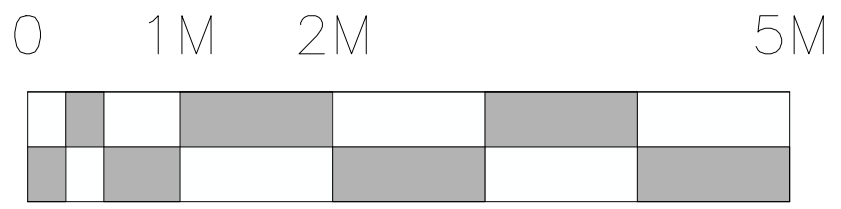

1. THE COPYRIGHT OF THIS DRAWING IS VESTED IN "OUTSIDE THE BOX HOME DESIGNS LTD." AND IT MAY NOT BE REPRODUCED IN WHOLE OR PART OR USED FOR THE MANUFACTURE OF ANY ARTICLE WITHOUT THE EXPRESS PERMISSION OF THE COPYRIGHT HOLDERS.
2. ANY MISSING OR NEEDED DIMENSIONS MUST BE REPORTED BACK TO OTBHD.
3. ALL DIMENSIONS ARE IN MILLIMETERS UNLESS NOTED OTHERWISE.

NOTE:
THIS DRAWING HAS BEEN PREPARED FOR SUBMISSION TO THE LOCAL AUTHORITY FOR APPROVAL UNDER THE PLANNING ACT. ASSUMPTIONS MAY HAVE BEEN MADE AND ALL RELEVANT FACTS AND DIMENSIONS MUST BE TAKEN BY THE BUILDER WHEN THE DRAWING IS USED FOR CONSTRUCTION PURPOSES. THIS DRAWING SHOULD NOT BE SCALED, EXCEPT FOR LA PLANNING DEPT. PURPOSES ONLY. ALL WORK MUST COMPLY WITH THE 1996 PARTY WALL ACT (NOTICES SERVED IF APPLICABLE), CURRENT BS CODES OF PRACTICE AND BUILDING REGULATIONS TO THE BUILDING INSPECTORS SATISFACTION.

C	26.08.25	En-suite Velux window removed	SR
B	17.04.25	Amendments to the roof plan following case officer comments	SR
A	21.01.25	Amendments to the side extension in line with Heritage Officer comments	SR
Rev	Date	Detail	By

**OUTSIDE THE BOX
HOME DESIGNS LTD**

Web: www.outsideboxhomedesigns.co.uk Email: info@outsideboxhomedesigns.co.uk
Registered Address: 65-67 Paul Street, London, E12 6NR

Site Address:
Little Gables
Arborfield Cross
-

All dimensions & measurements to be checked on site.

Drawing Title:
Proposed
Floor Plans

Date:
22.10.2024

Scale:
1:50 @ A1

Drawn:
SR

Checked:
JH

Drawing Number:
240611-002

Rev:
C