




All dimensions are to be checked on site before work commences.
Figured dimensions to be taken in preference to scaled dimensions.
If in doubt please ask.
© Copyright reserved.

 

0m 1m 2m 3m 4m 5m 6m
1:100 Scale Bar

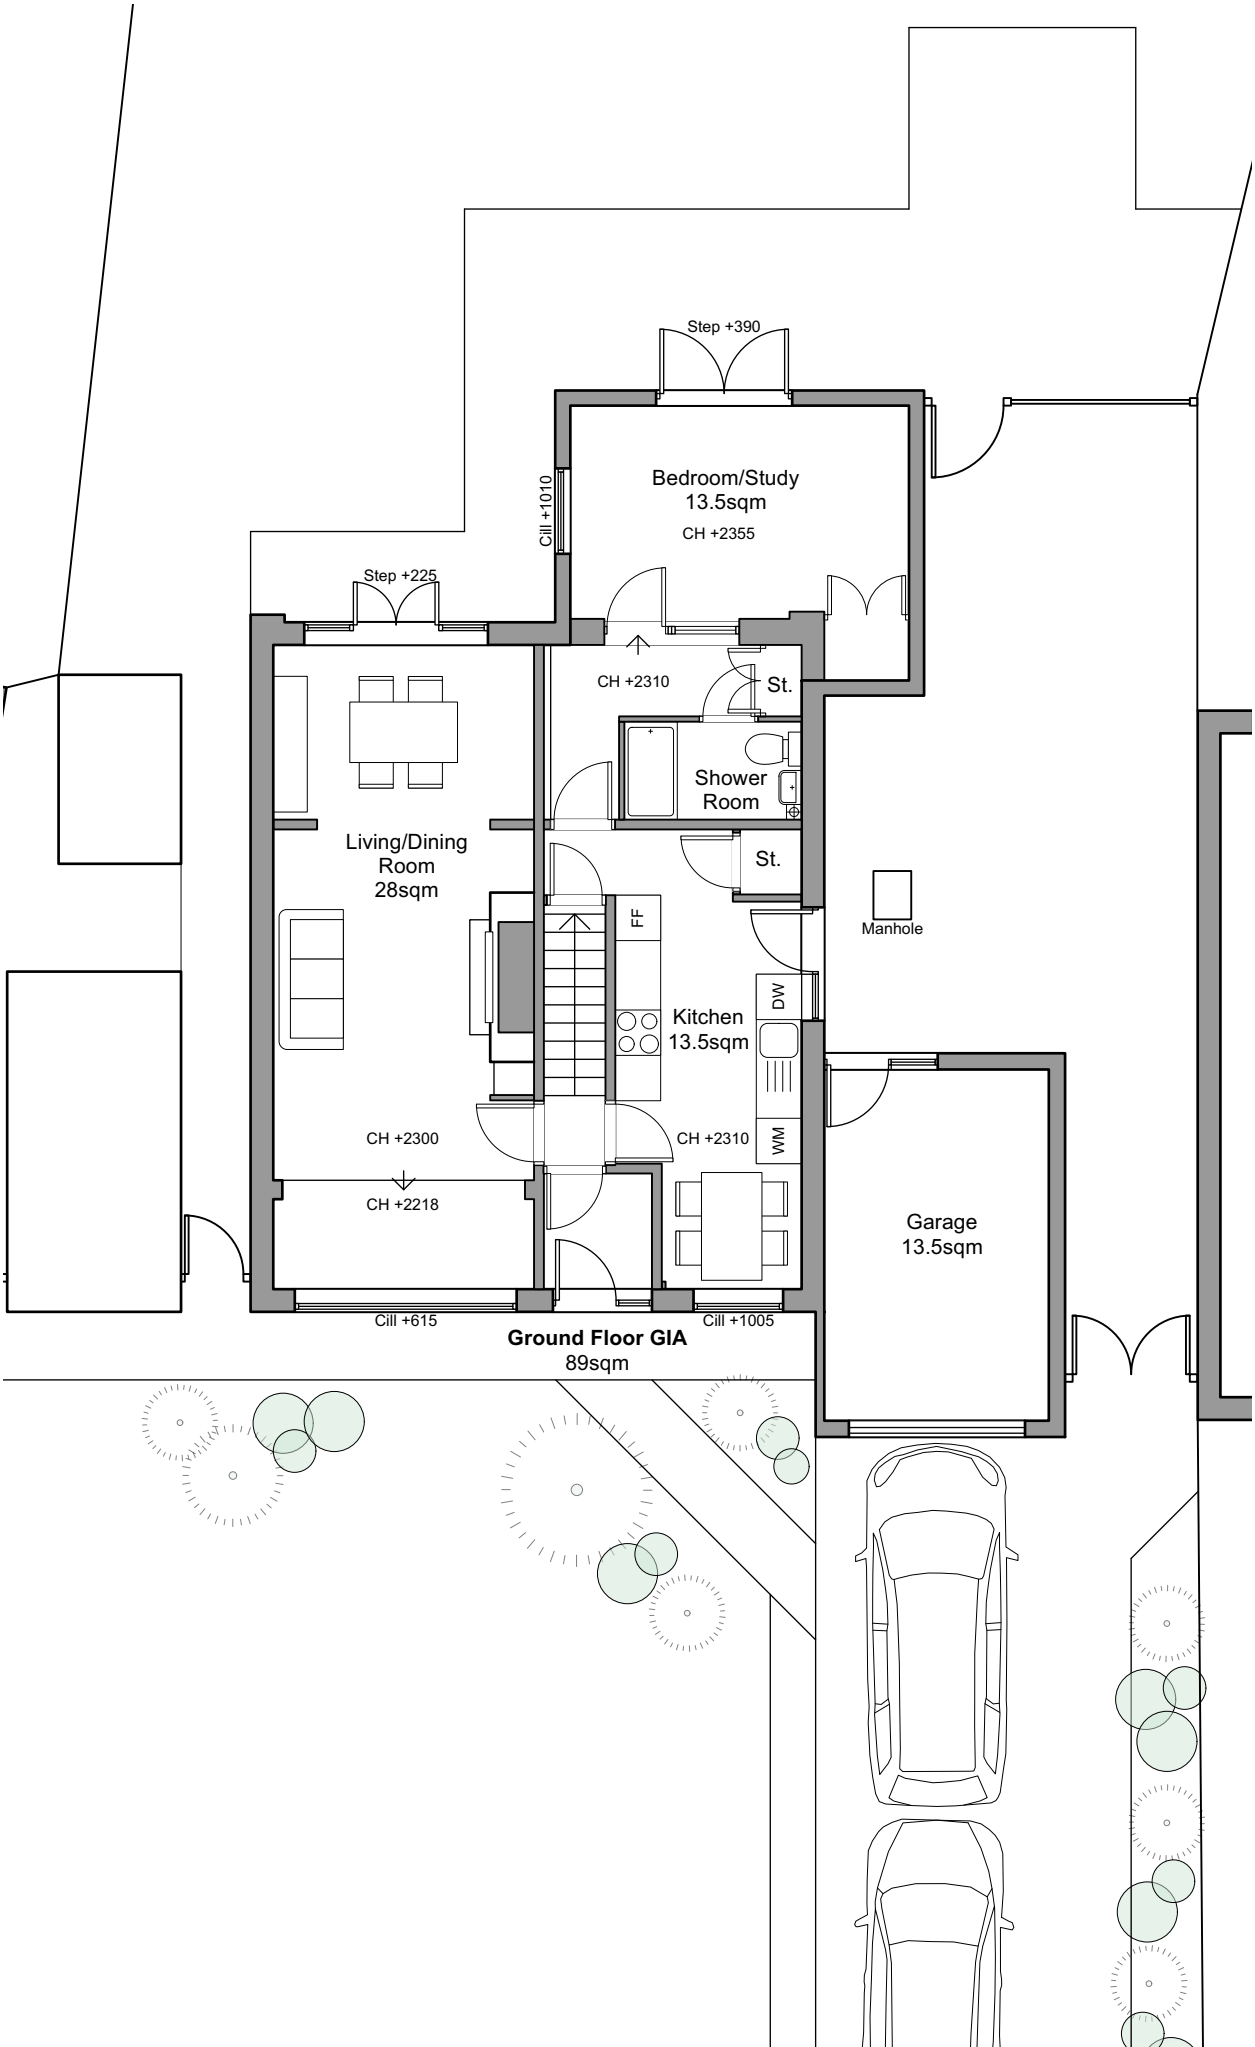

Existing Ground Floor Plan

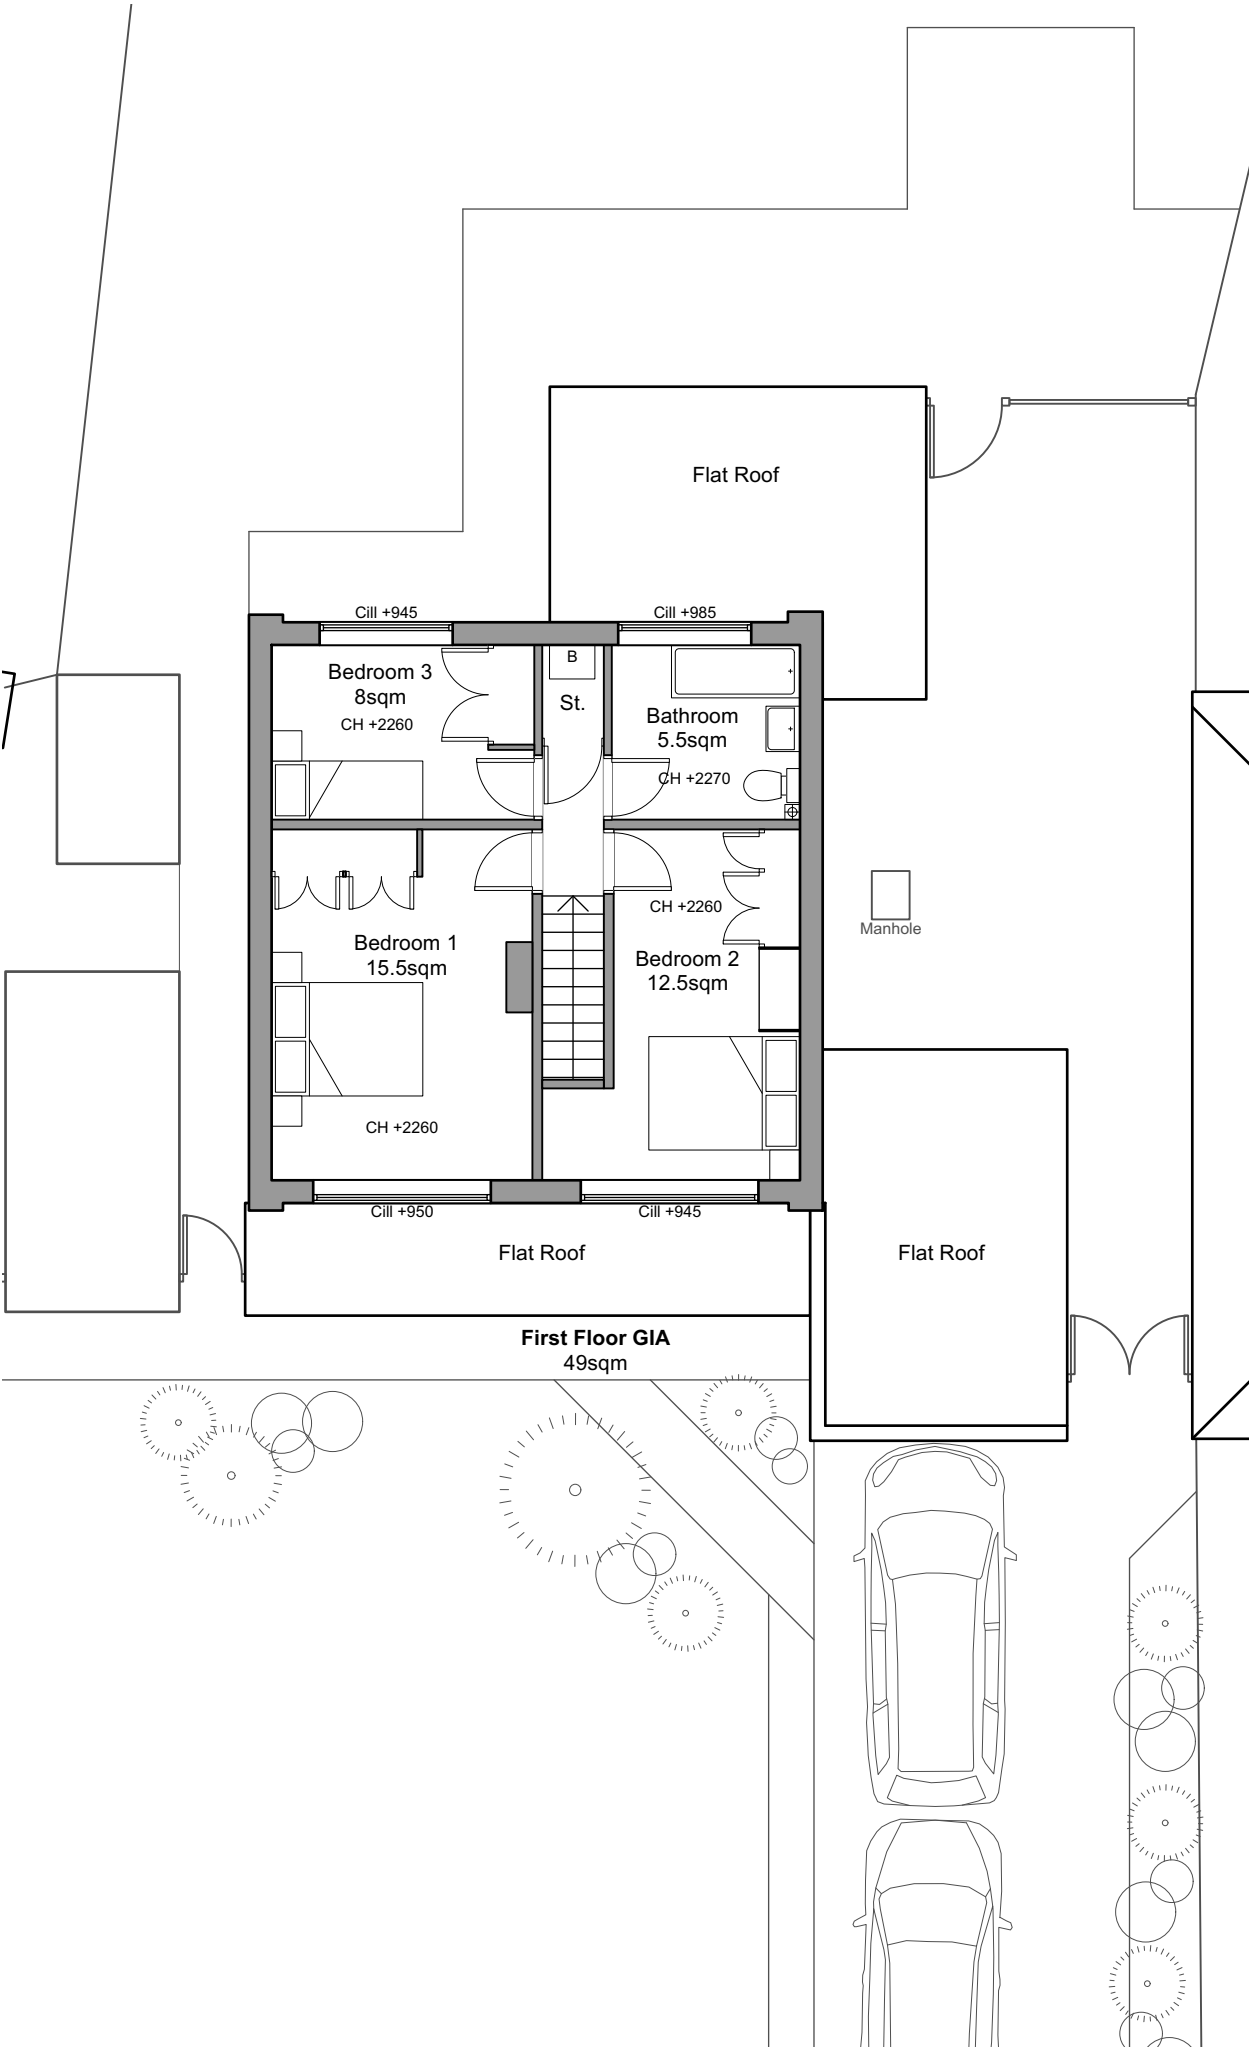

Existing First Floor Plan

P1		Issued for Planning	26/03/25	LN
Rev	Notes		Date	Initial
Status				
Planning				
HOLTHAM+NEWMAN ARCHITECTS				
The Old Dairy, 282A Hyde End Road, Spencers Wood, Reading, Berkshire RG7 1DN			T: 07971 316497 E: hello@hnarchitects.co.uk	
Project: Claycroft, Longfield Road Twyford RG10 9AT				
Client Mr and Mrs Johnson				
Drawing Title: Existing Floor Plans				
Scale: 1:100 @A3		Dwg. No.:		Rev.:
Drawn by: LN		2508 - S100		P1
Date: Mar 2025				