

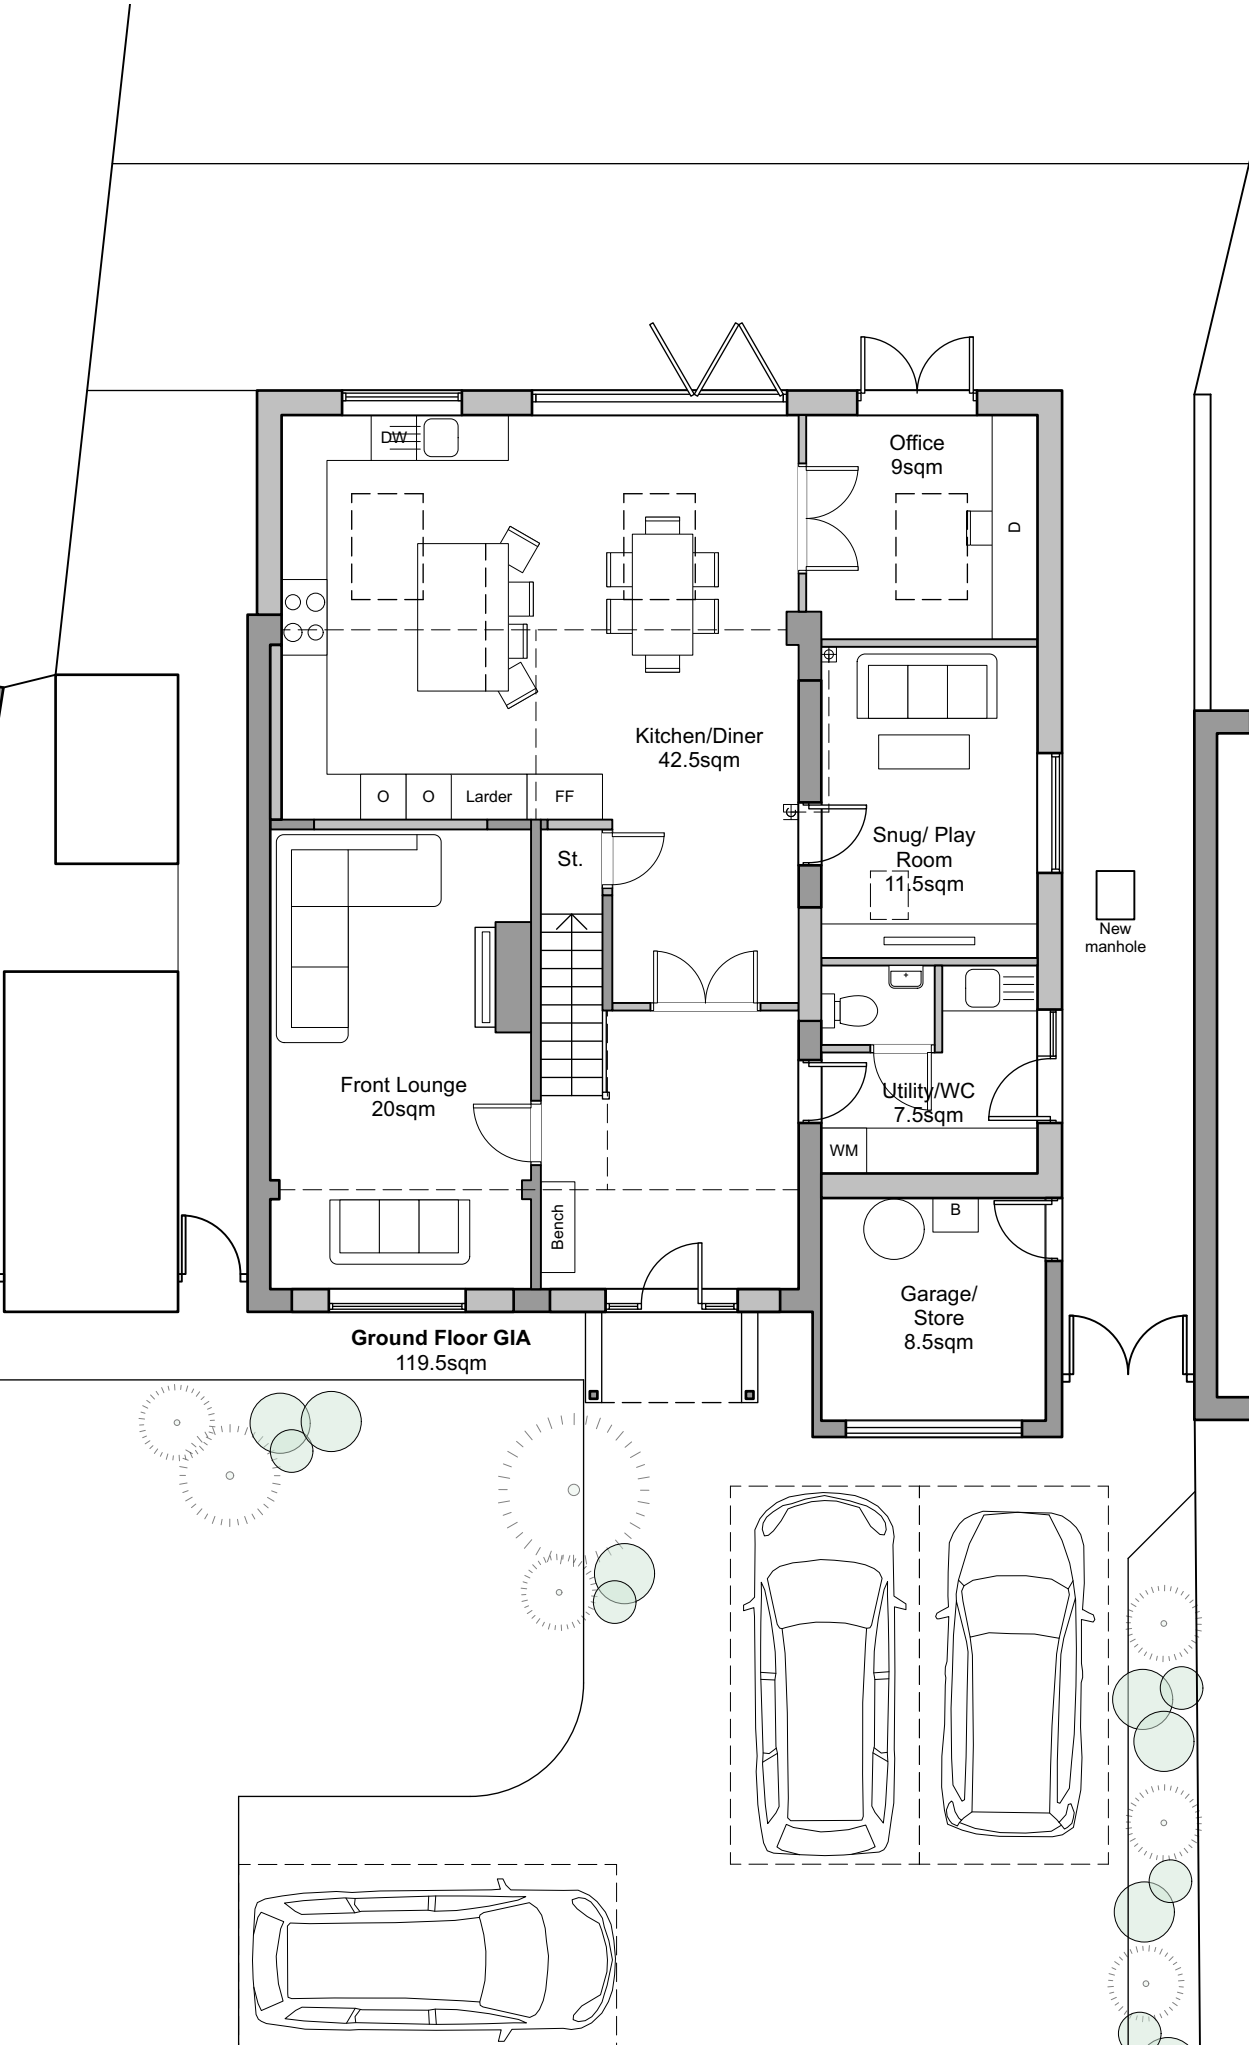


All dimensions are to be checked on site before work commences.
Figured dimensions to be taken in preference to scaled dimensions.
If in doubt please ask.
© Copyright reserved.

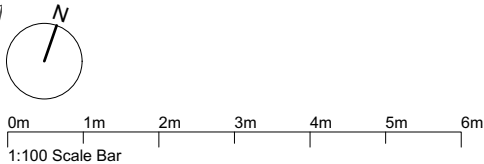

Proposed Ground Floor Plan

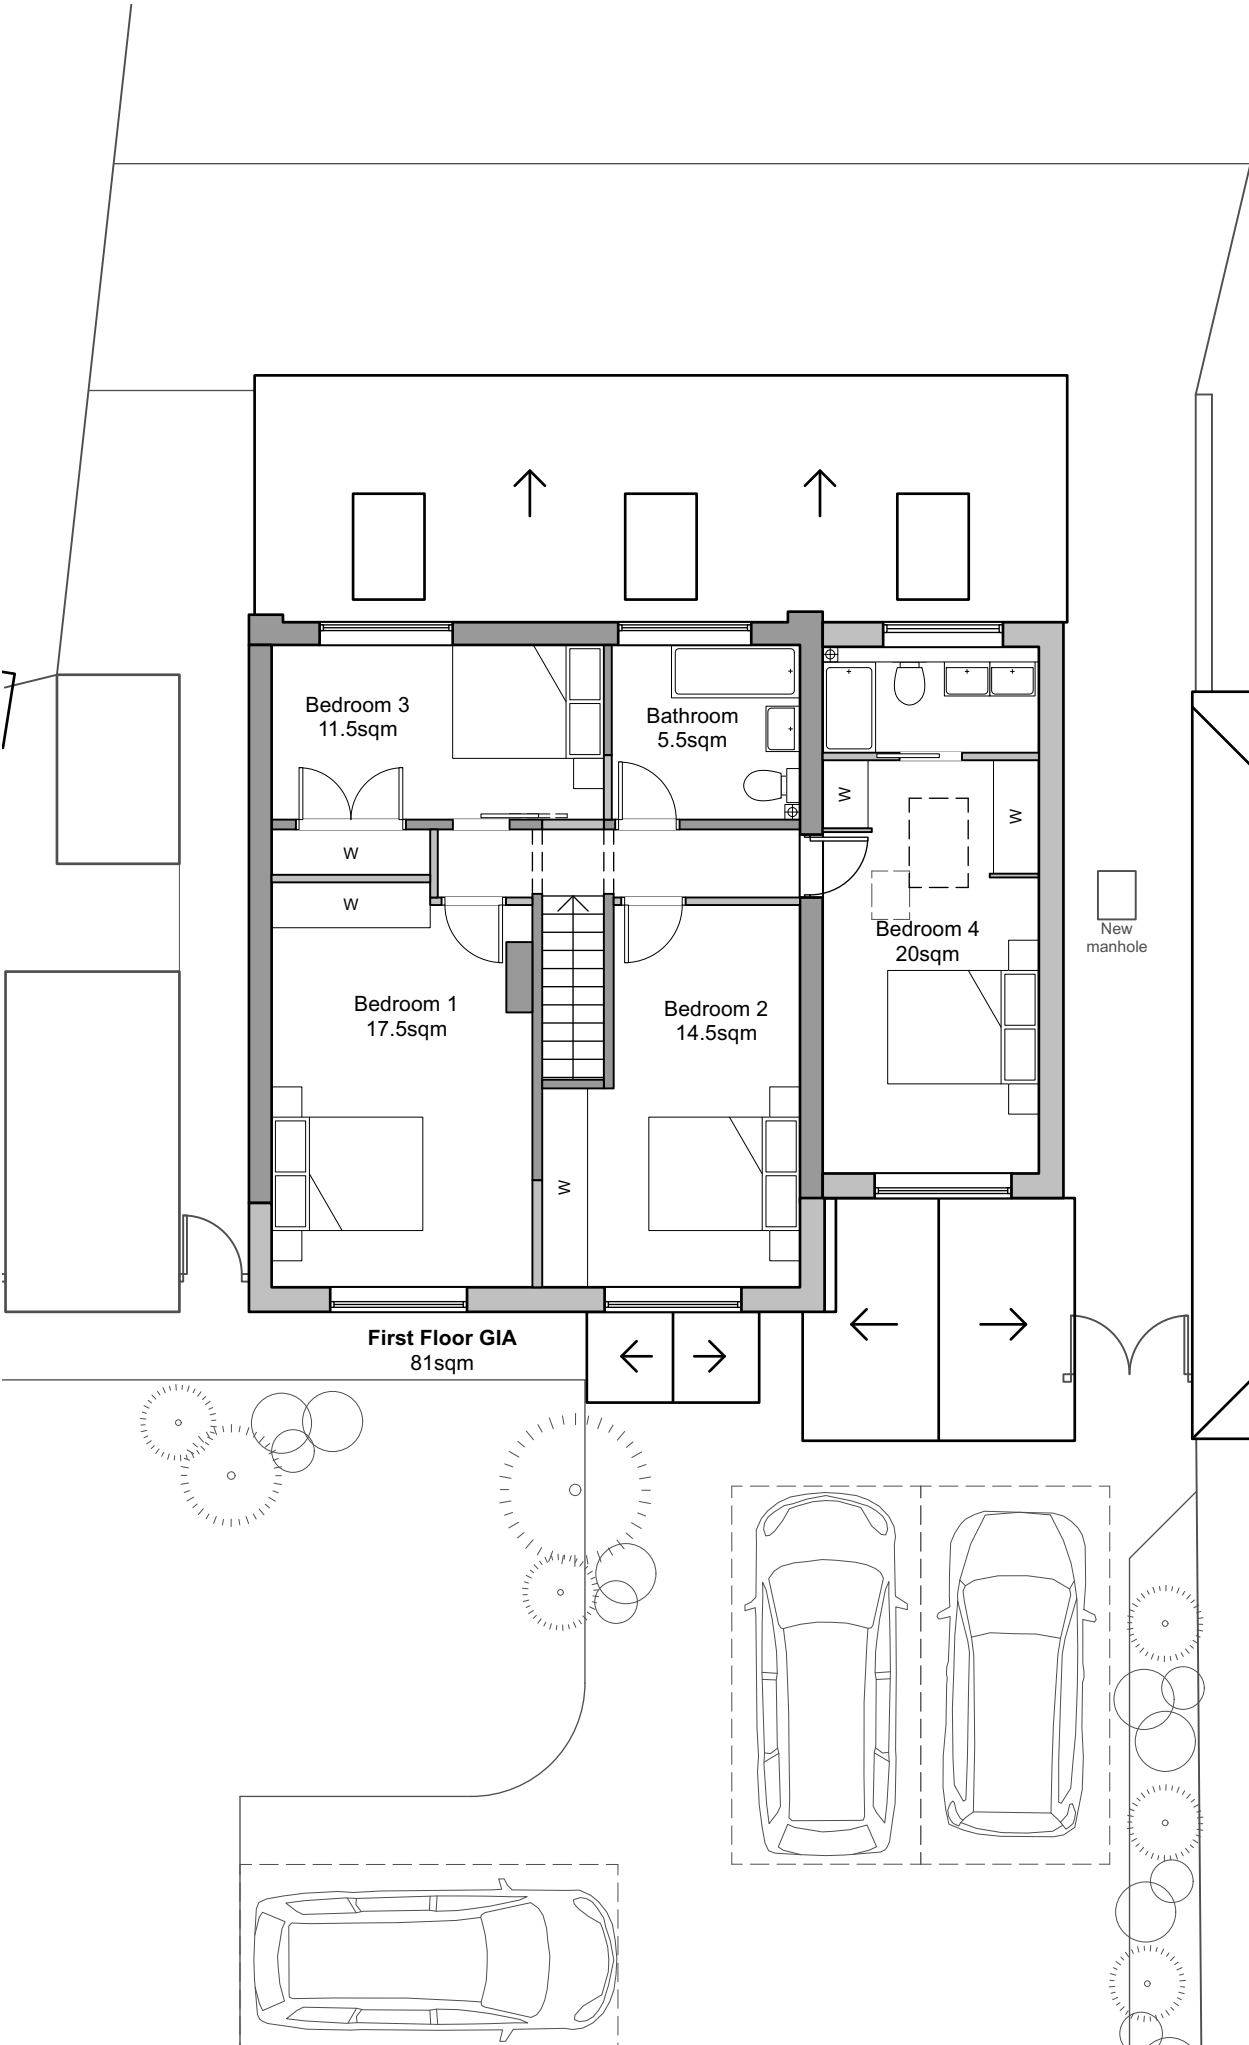

Proposed First Floor Plan

P2	Updated for Planning	26/03/25	LN
P1	Issued for Comment	25/03/25	LN
Rev	Notes	Date	Initial
Status			
Planning			
HOLTHAM+NEWMAN			
ARCHITECTS			
The Old Dairy, 282A Hyde End Road, Spencers Wood, Reading, Berkshire RG7 1DN		T: 07971 316497 E: hello@hnarchitects.co.uk	
Project: Claycroft, Longfield Road Twyford RG10 9AT			
Client Mr and Mrs Johnson			
Drawing Title: Proposed Floor Plans			
Scale: 1:100 @A3		Dwg. No.:	Rev.:
Drawn by: LN		2508 - P100	P2
Date: Mar 2025			