



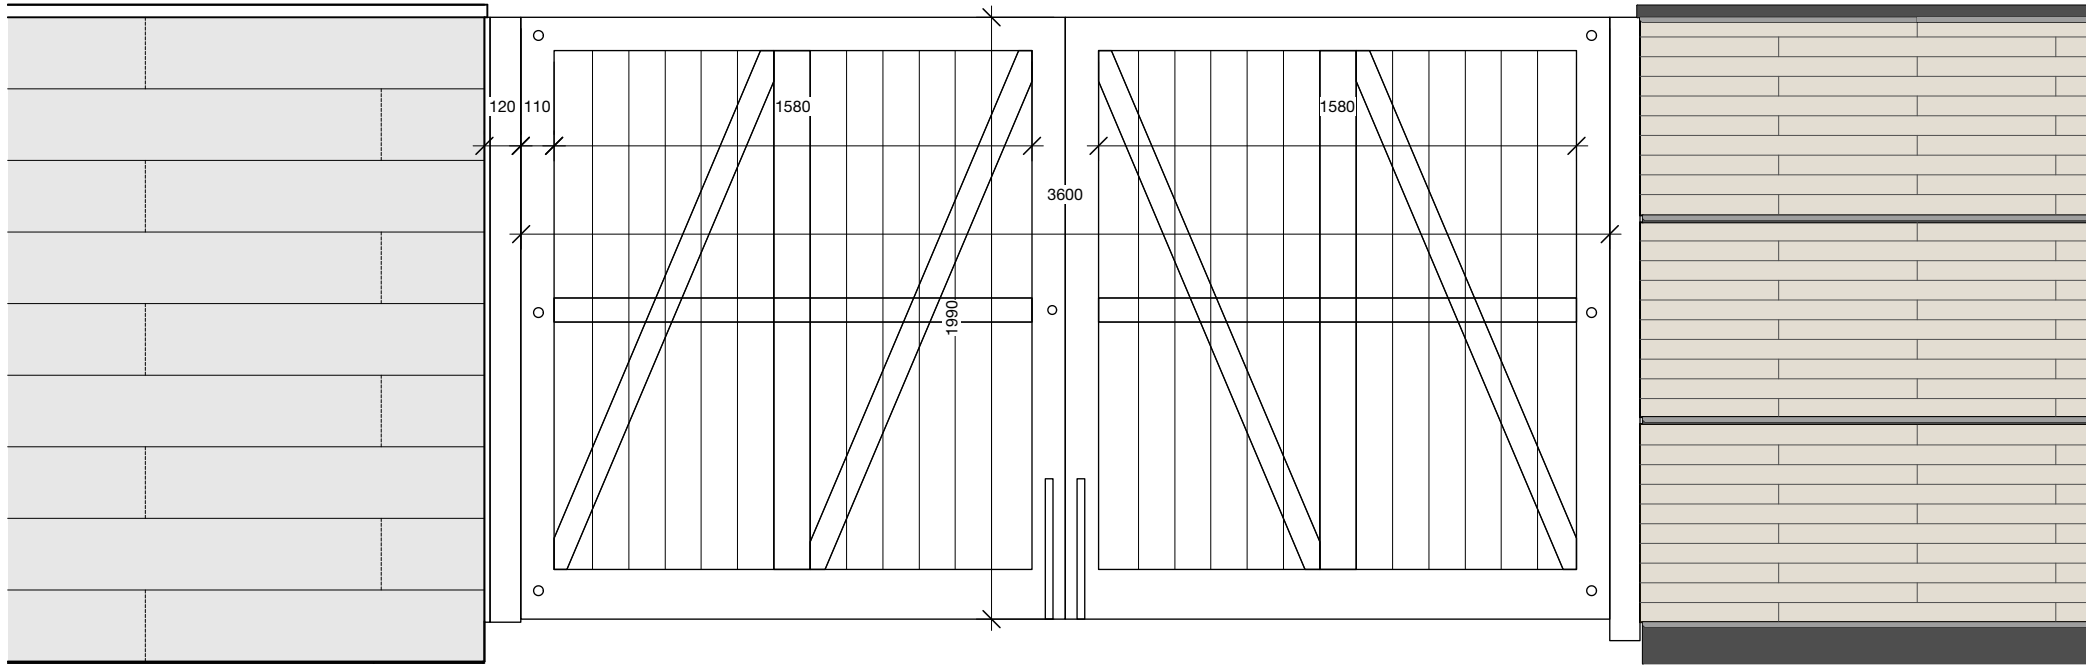

B10 Hardwood timber double gates - Back elevation  
Scale: 1:25

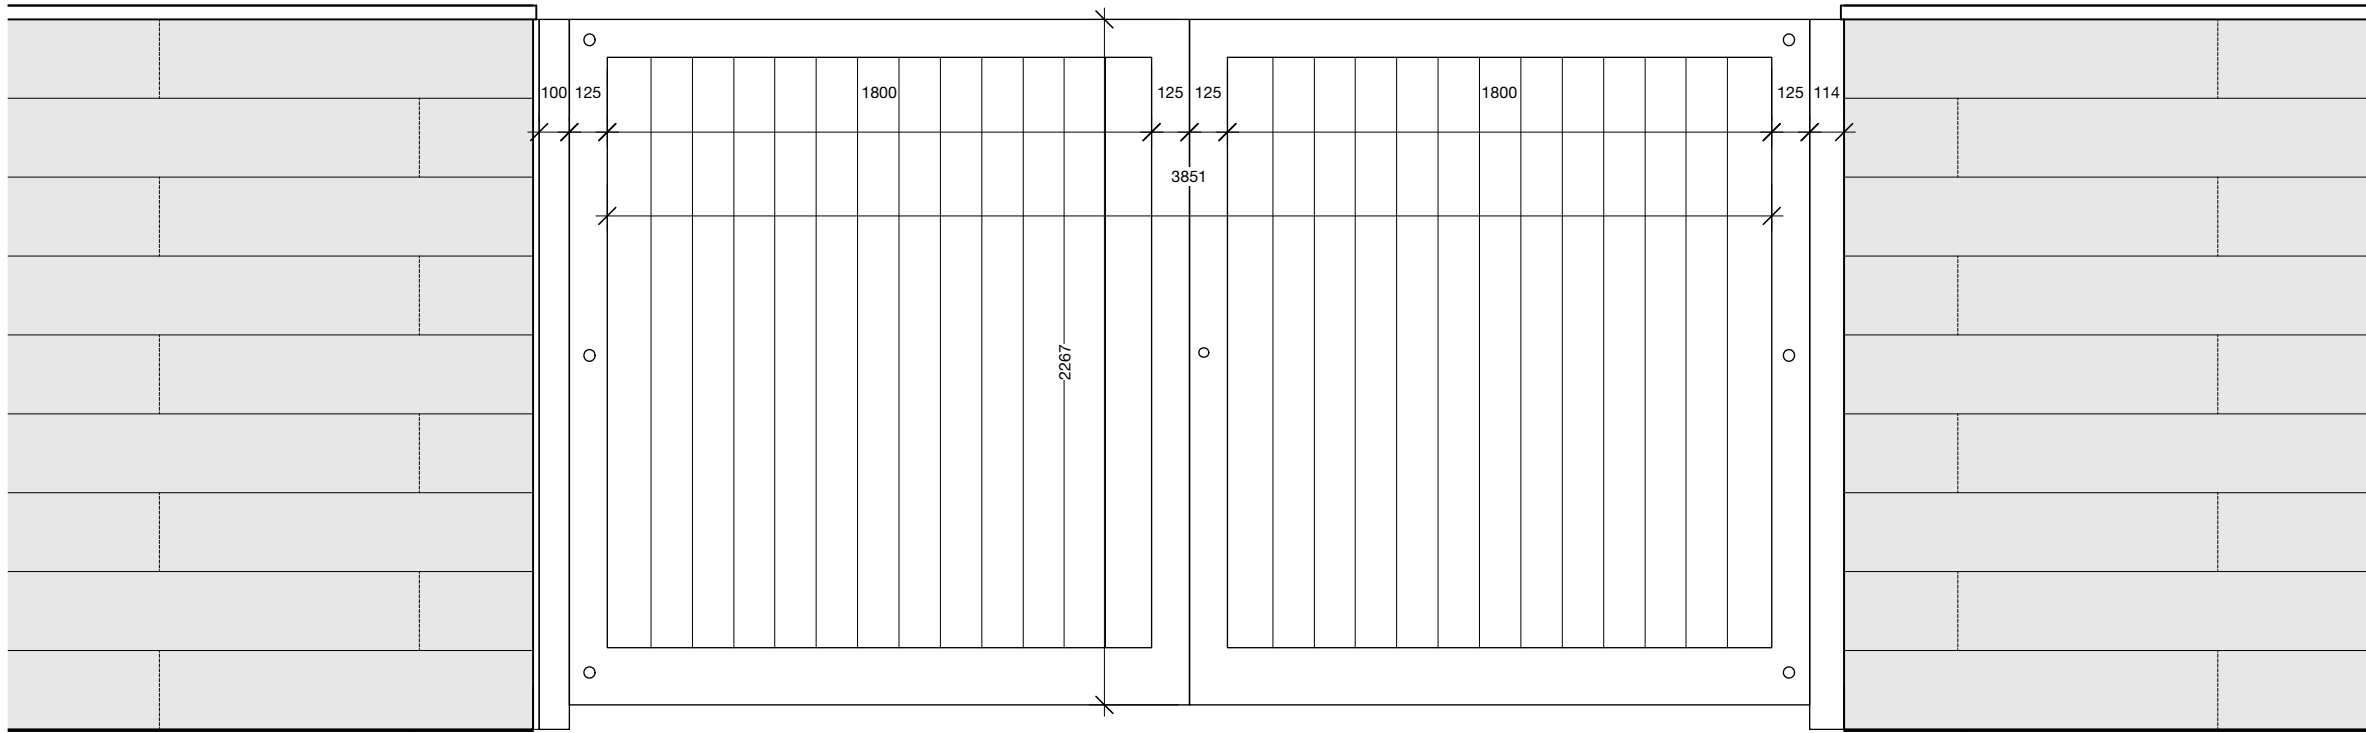


B10 Hardwood timber double gates - Front elevation  
Scale: 1:25



E04 - Timber sleeper retaining

PLANTER BED

GRASS / GRAVEL  
EDGE

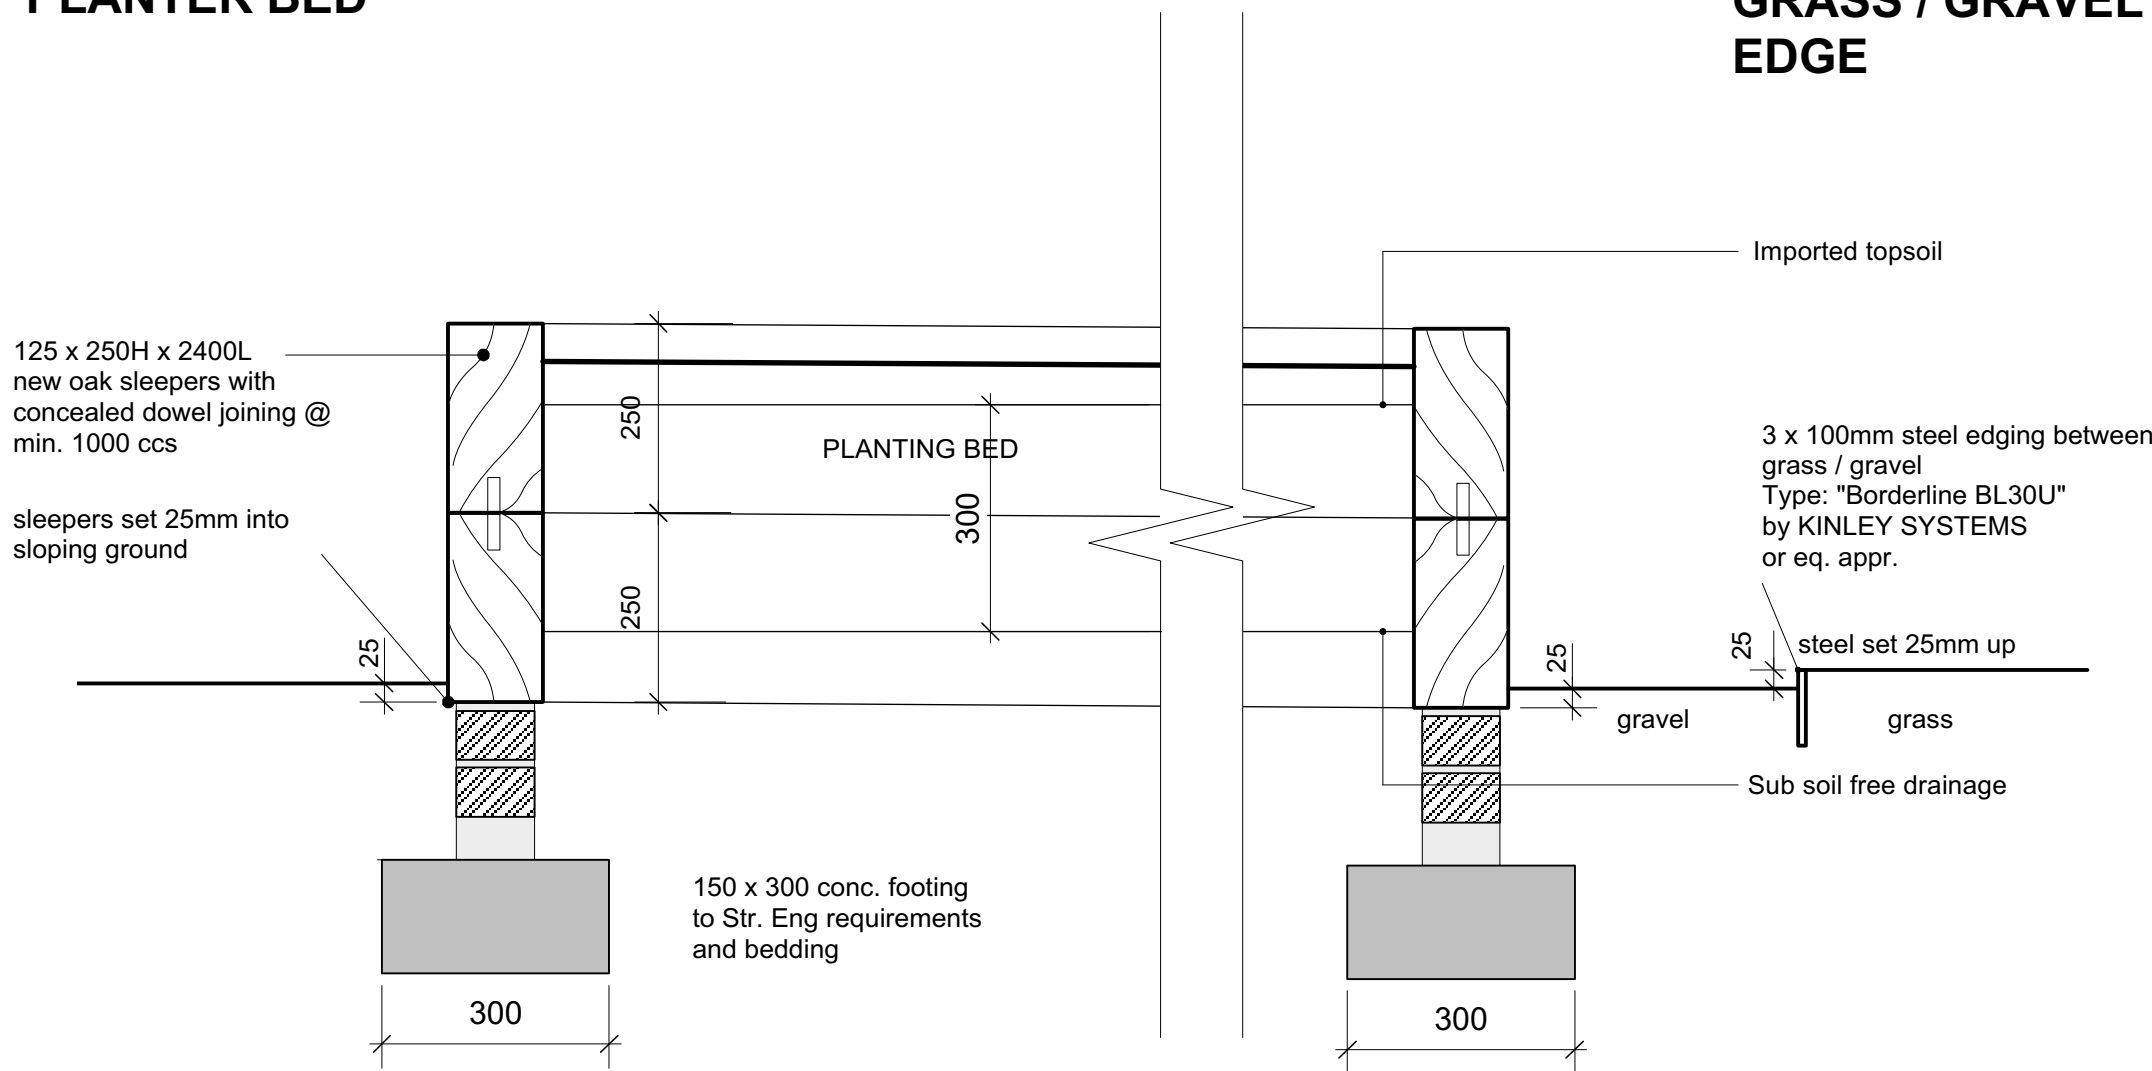

E04 Timber sleeper planter walls to raised vegetable beds  
Scale: 1:10

NOT FOR CONSTRUCTION

| Rev   | Date     | Description  | By | Chk |
|---|----------|--------------|----|-----|
| A   | 24/03/25 | for Planning |    |     |
| Do not scale from this drawing – use written dimensions only. All Dimensions are in millimetres unless otherwise stated. All setting out, levels and dimensions to be checked and signed on site. Order of construction and setting out to be agreed on site. Bradley-Hole Schoenaich Landscape shall be notified of any discrepancies. |          |              |    |     |
| © All information contained in this drawing is copyright and may not be reproduced in whole or part without prior written permission of Bradley-Hole Schoenaich Landscape.   |          |              |    |     |
| This drawing is to be read in conjunction with the relevant specifications and detail drawings prepared by Bradley-Hole Schoenaich Landscape and other consultants.   |          |              |    |     |

|                                   |                                                            |               |                                                    |
|-----------------------------------|------------------------------------------------------------|---------------|----------------------------------------------------|
| Bradley-Hole Schoenaich Landscape | 10 Storey Street<br>London<br>SE1 1AD                      | Project       | Project Conway                                     |
|                                   | +44 (0)20 9809 1749<br>info@bhsla.co.uk<br>www.bhsla.co.uk | Client        | Private client                                     |
|                                   |                                                            | Scale @ A1    | As shown                                           |
|                                   |                                                            | Status        | for Planning                                       |
|                                   |                                                            | Drawing title | Hard details - Estate Management landscape details |
| Drawing no                        |                                                            |               | PC-BHS-ZZ-XX-DR-L-0603                             |
|                                   |                                                            |               | A                                                  |