


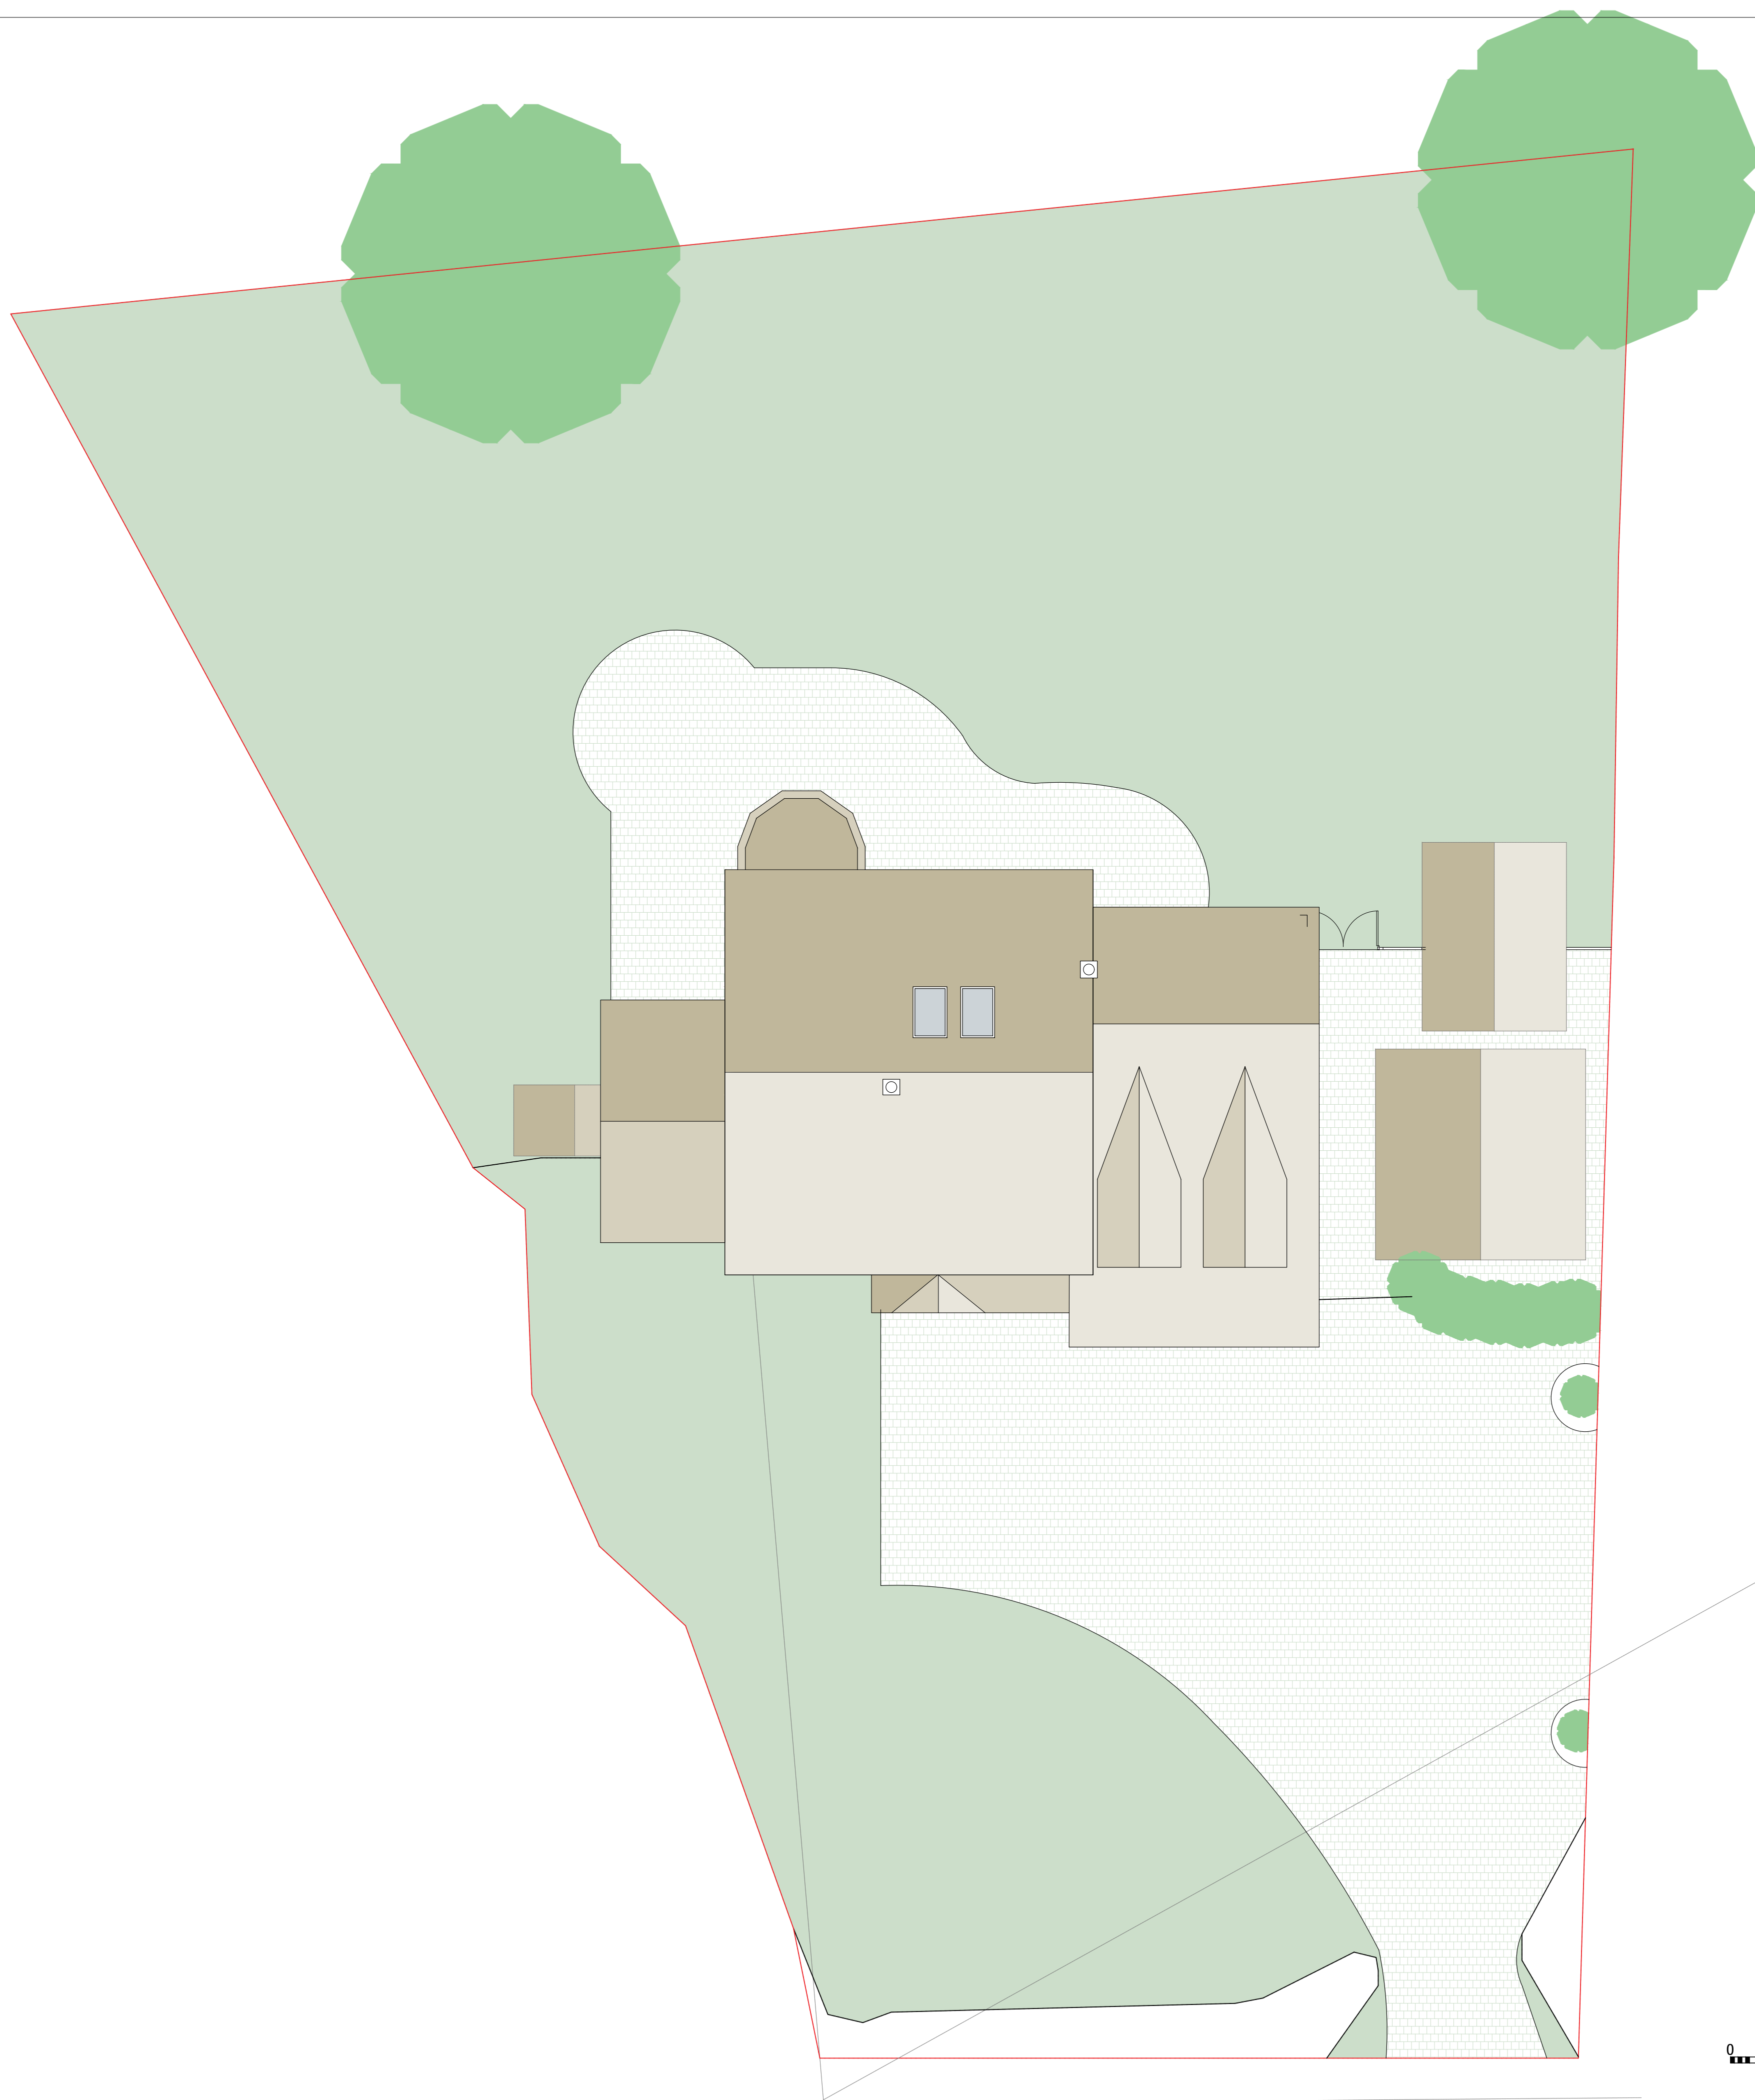

 PHILIP WADGE ARCHITECTURE		www.philipwadge.co.uk info@philipwadge.co.uk 01635 736440	
PROJECT Roof Enlargement involving gable frontage to replace existing dormers, and new entrance gates		AT Lancambria, Basingstoke Road, Swallowfield, Reading, Wokingham, RG7 1PY	
TITLE SITE PLAN		DATE 18/10/24	
SCALE 1:100 @ A1 1:200 @ A3	DRAWING NUMBER 23027/PL/03		Rev A
All Rights Reserved © Philip Wadge Associates Ltd 2024			