




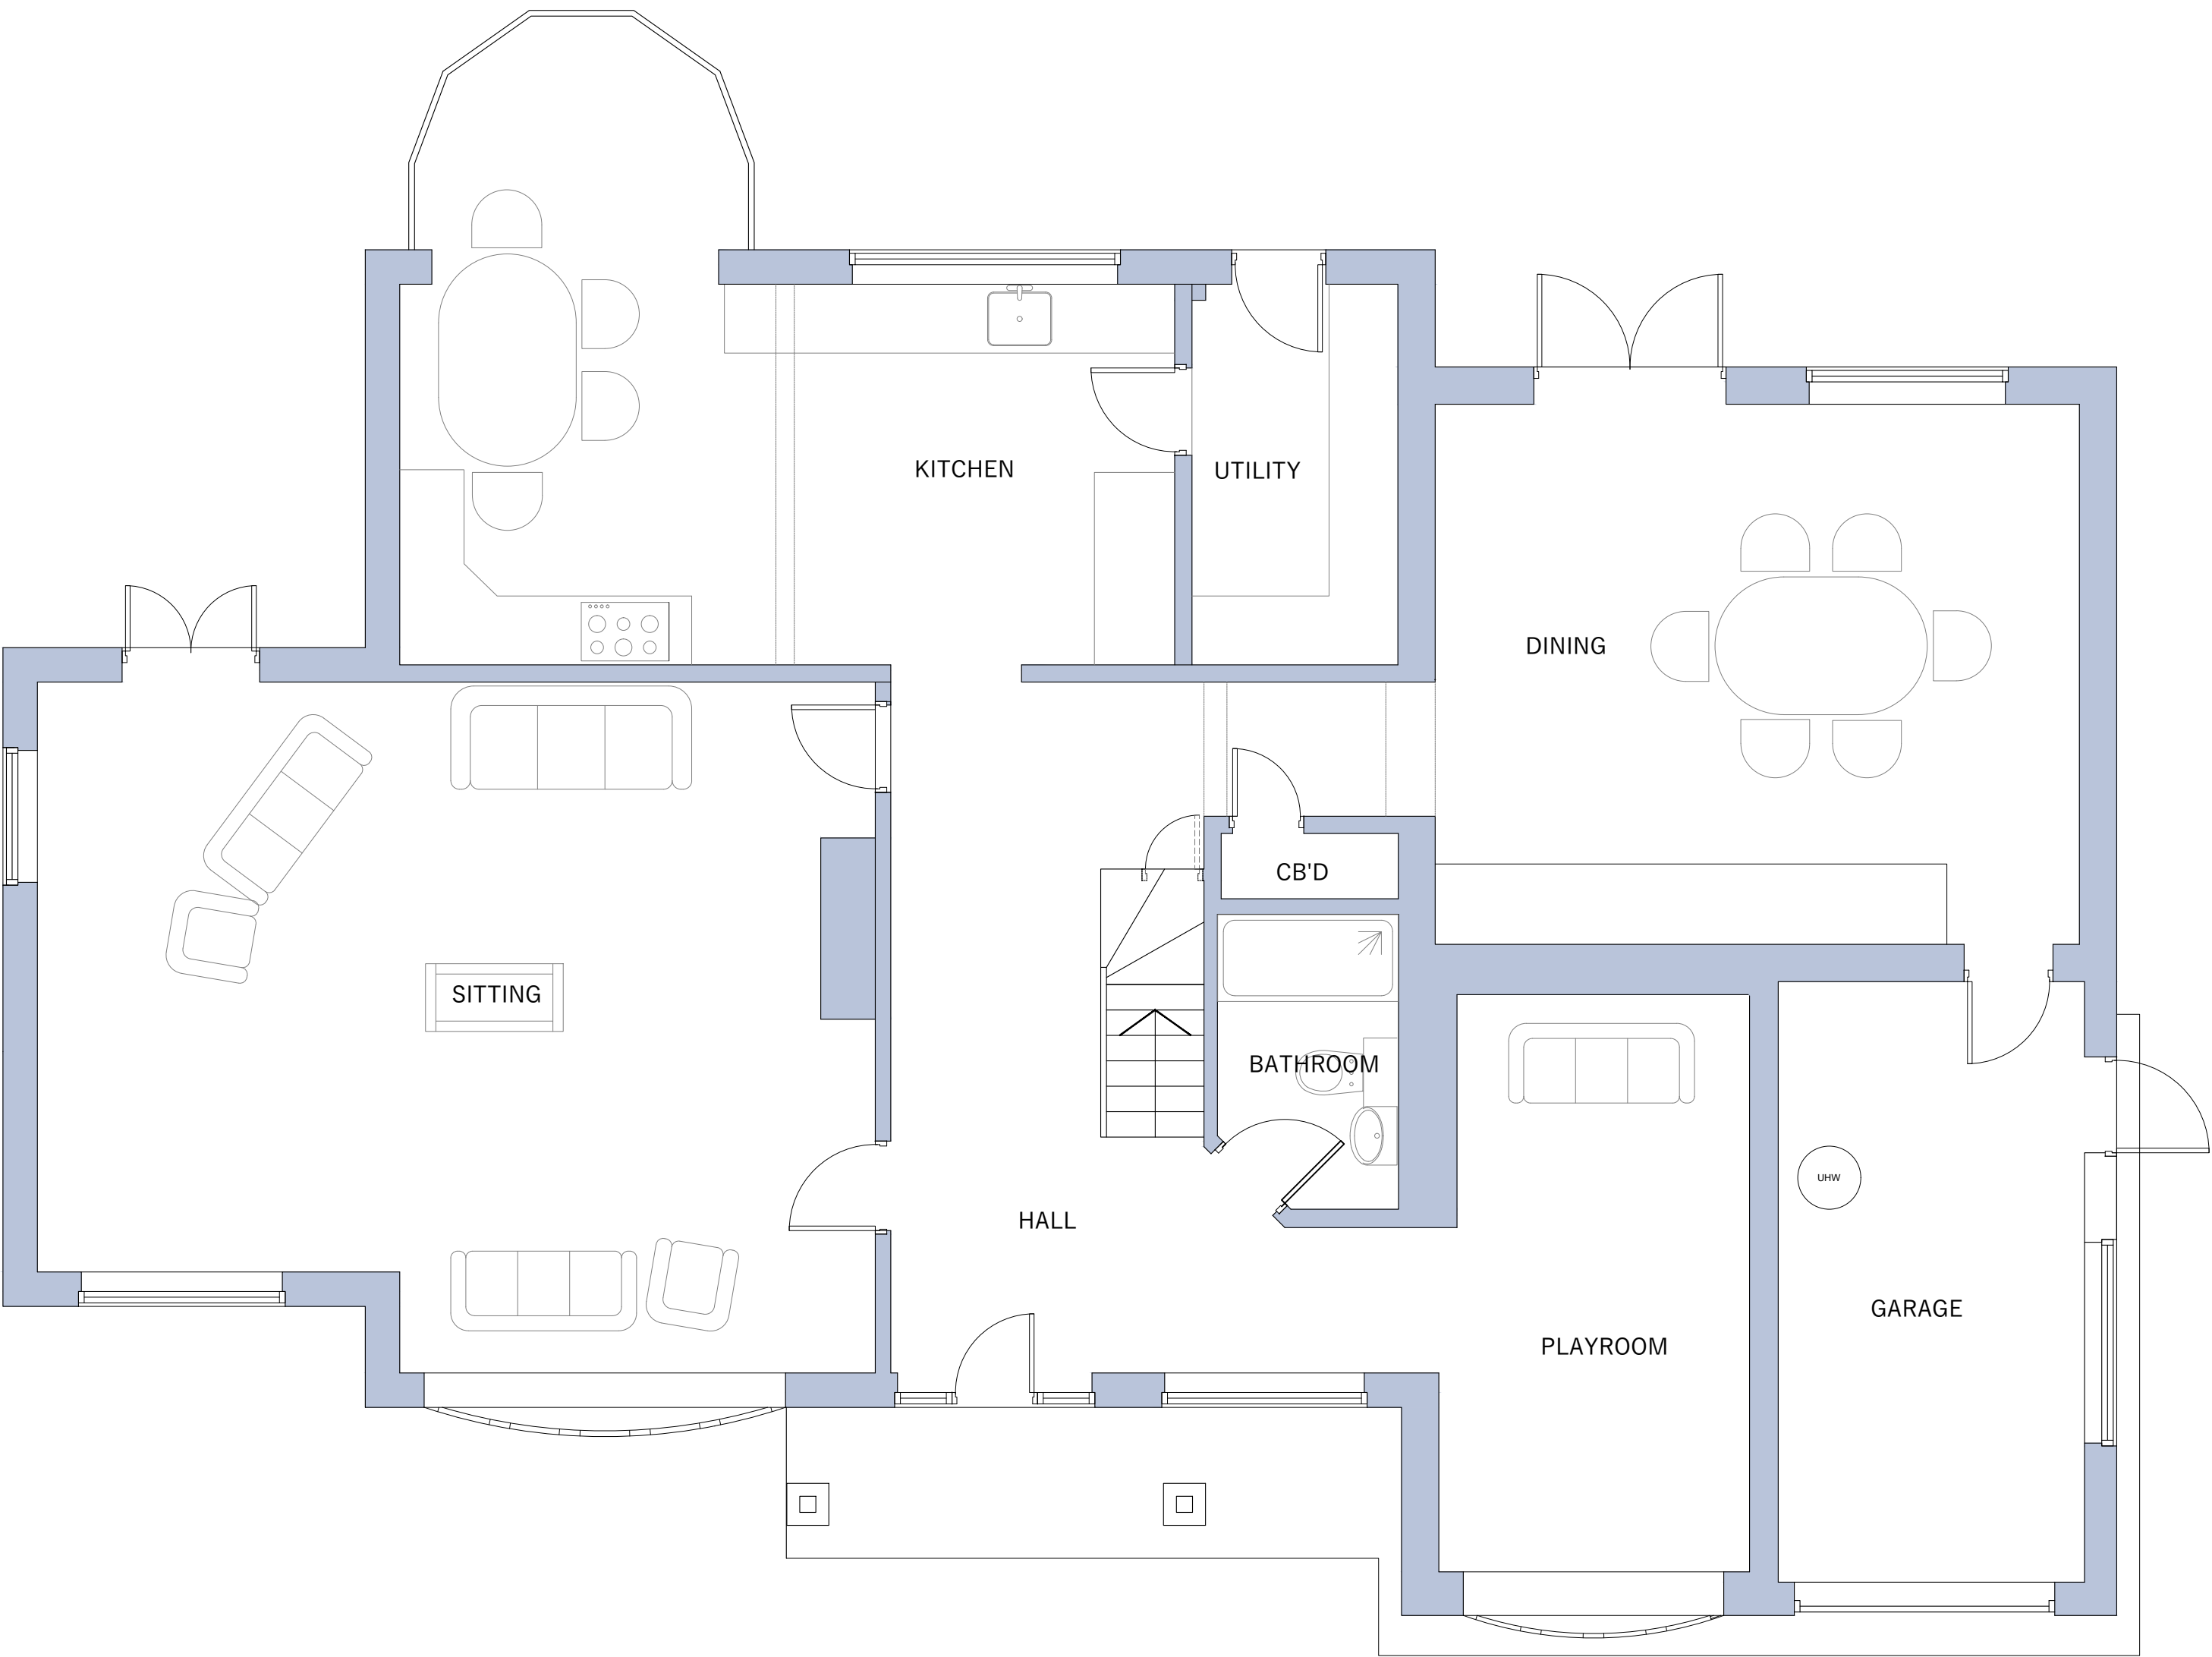

EXISTING GROUND FLOOR PLAN
142sqm

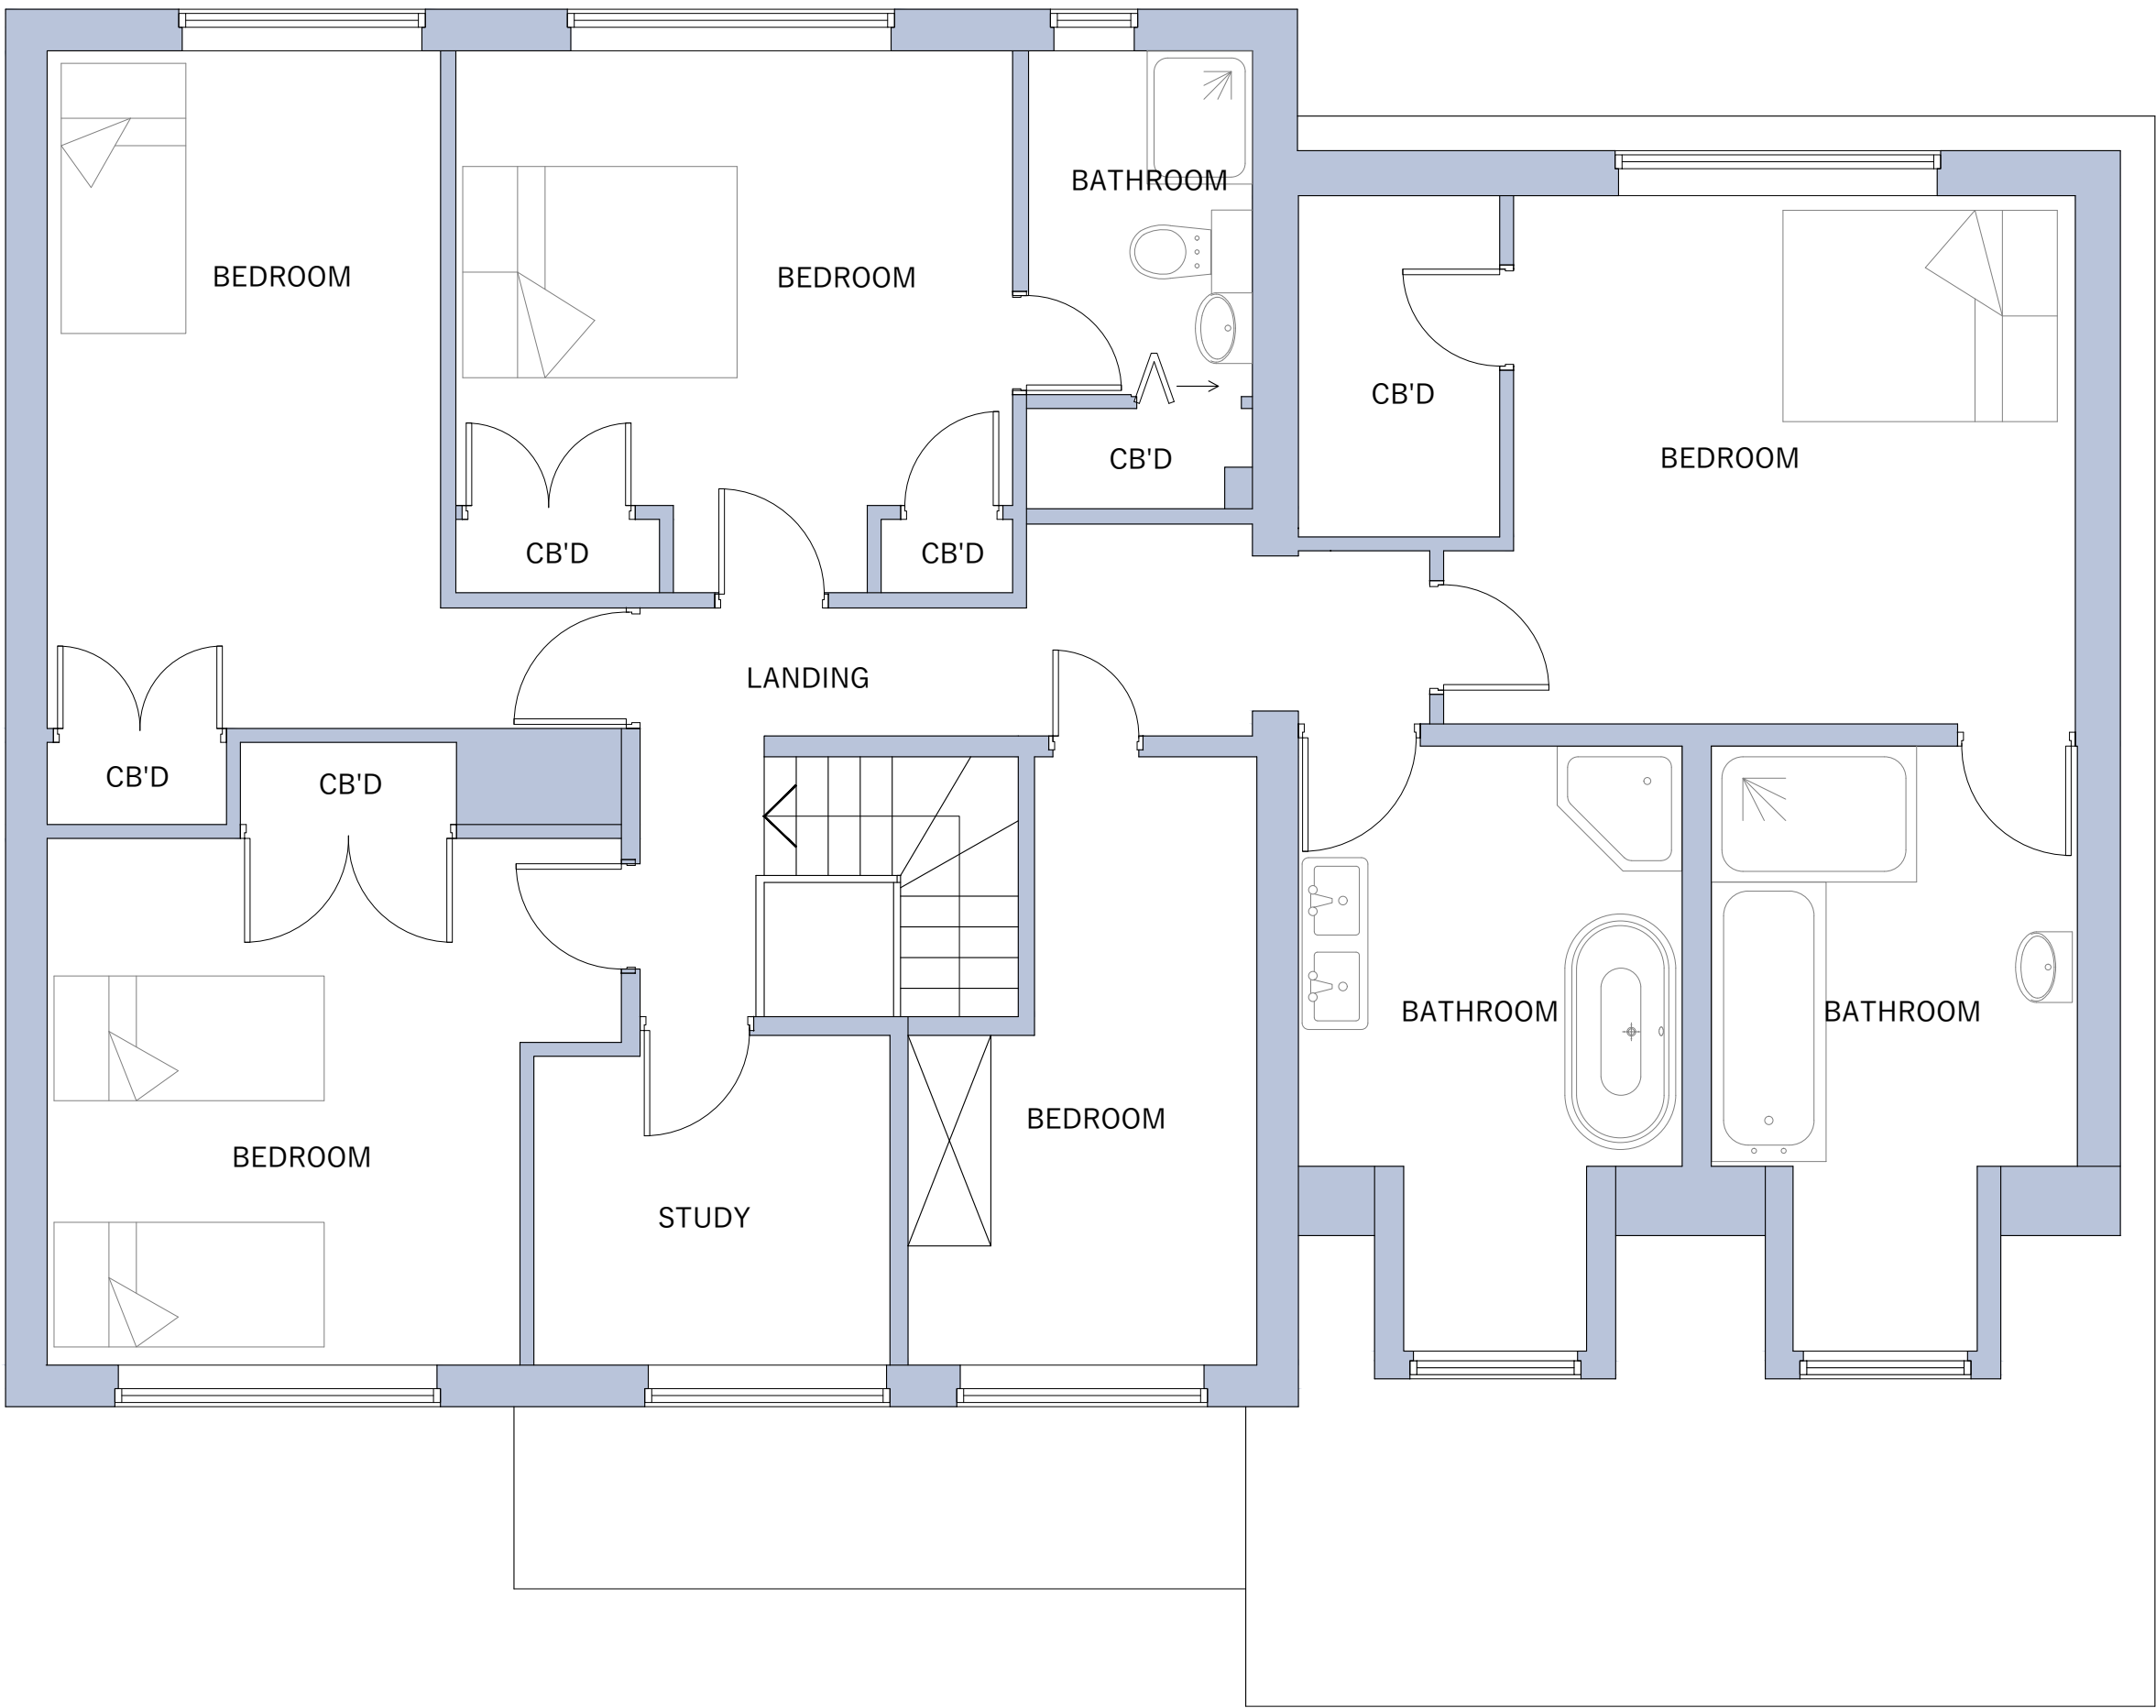

EXISTING GROUND FLOOR PLAN
127sqm

 

www.philipwadge.co.uk
info@philipwadge.co.uk
01635 736440

PROJECT
Roof Enlargement involving gable frontage to replace
existing dormers, and new entrance gates

AT
Lancambria,
Basingstoke
Road, Swallowfield,
Reading,
Wokingham, RG7 1PY

TITLE
EXISTING FLOOR PLANS

DATE
18/10/24

SCALE
1:50 @ A1
1:100 @ A3

DRAWING NUMBER
23027/PL/04

Rev
A

All Rights Reserved © Philip Wadge Associates Ltd 2024