

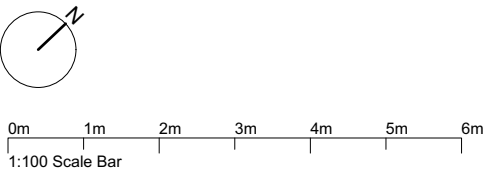


All dimensions are to be checked on site before work commences.
Figured dimensions to be taken in preference to scaled dimensions.
If in doubt please ask.
© Copyright reserved.

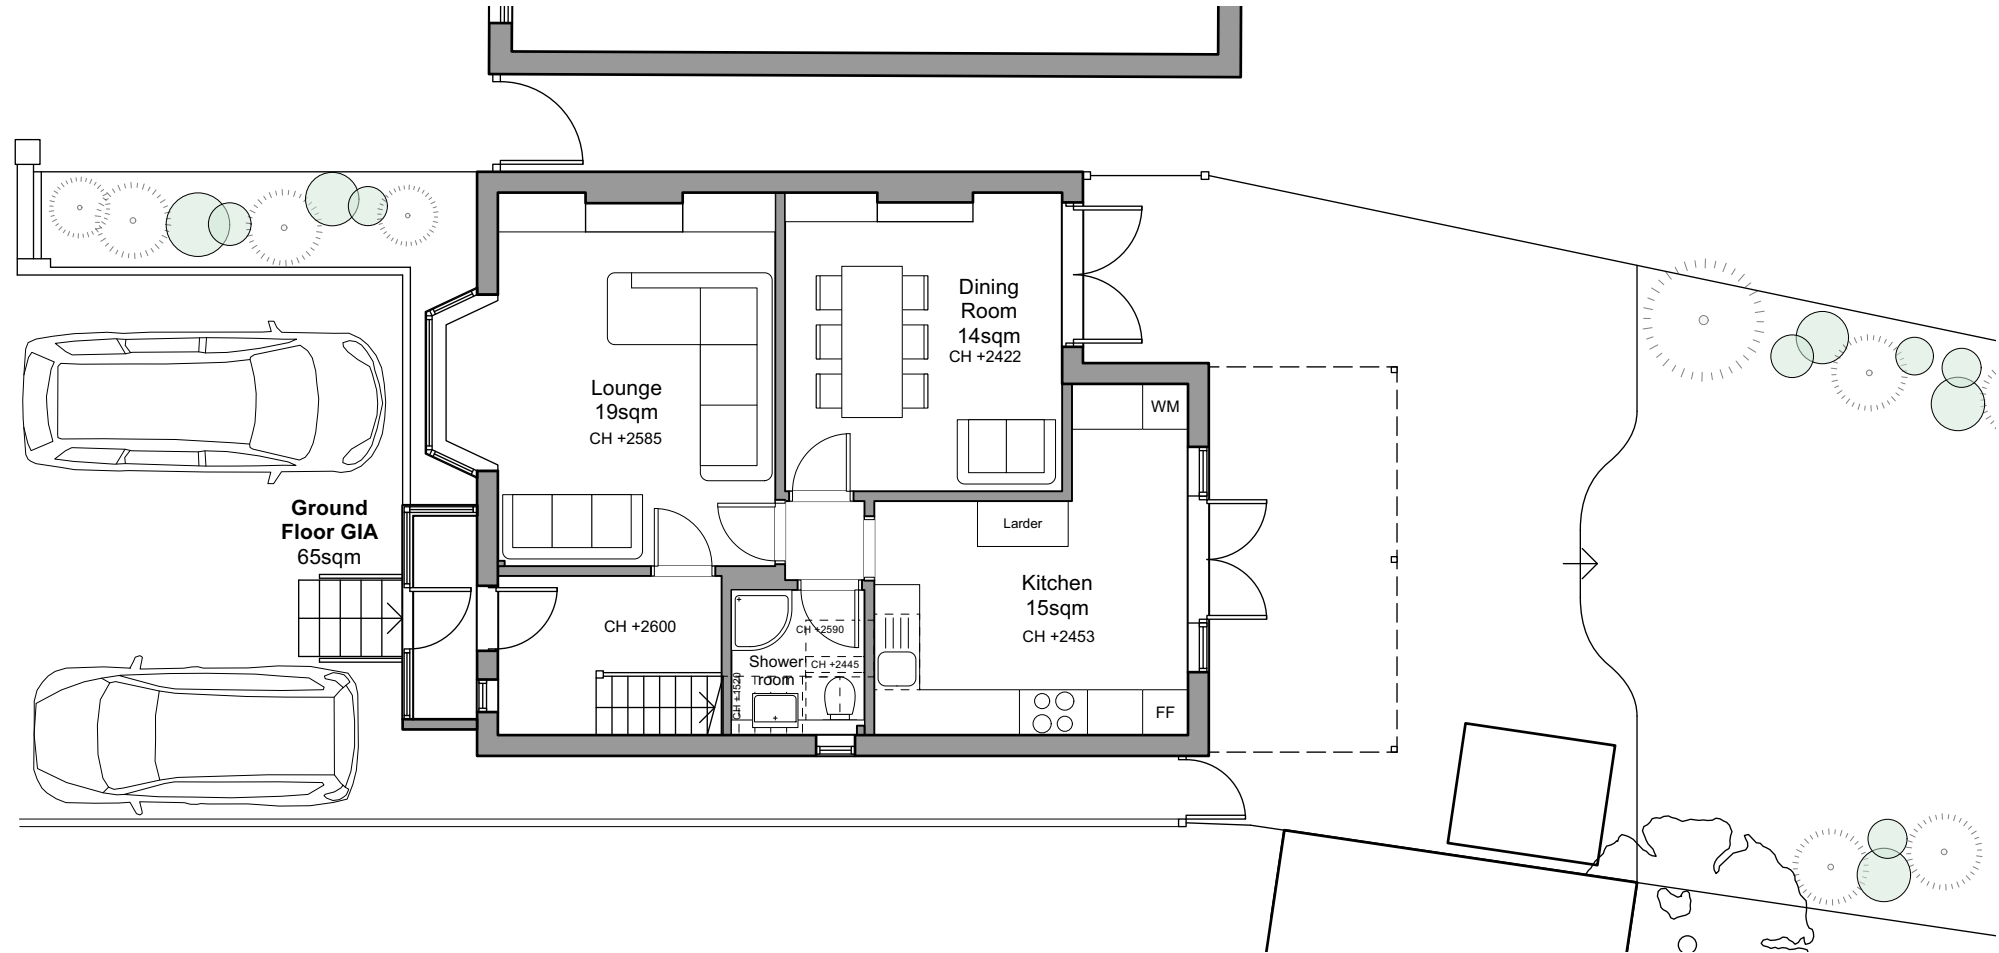

Existing Ground Floor Plan

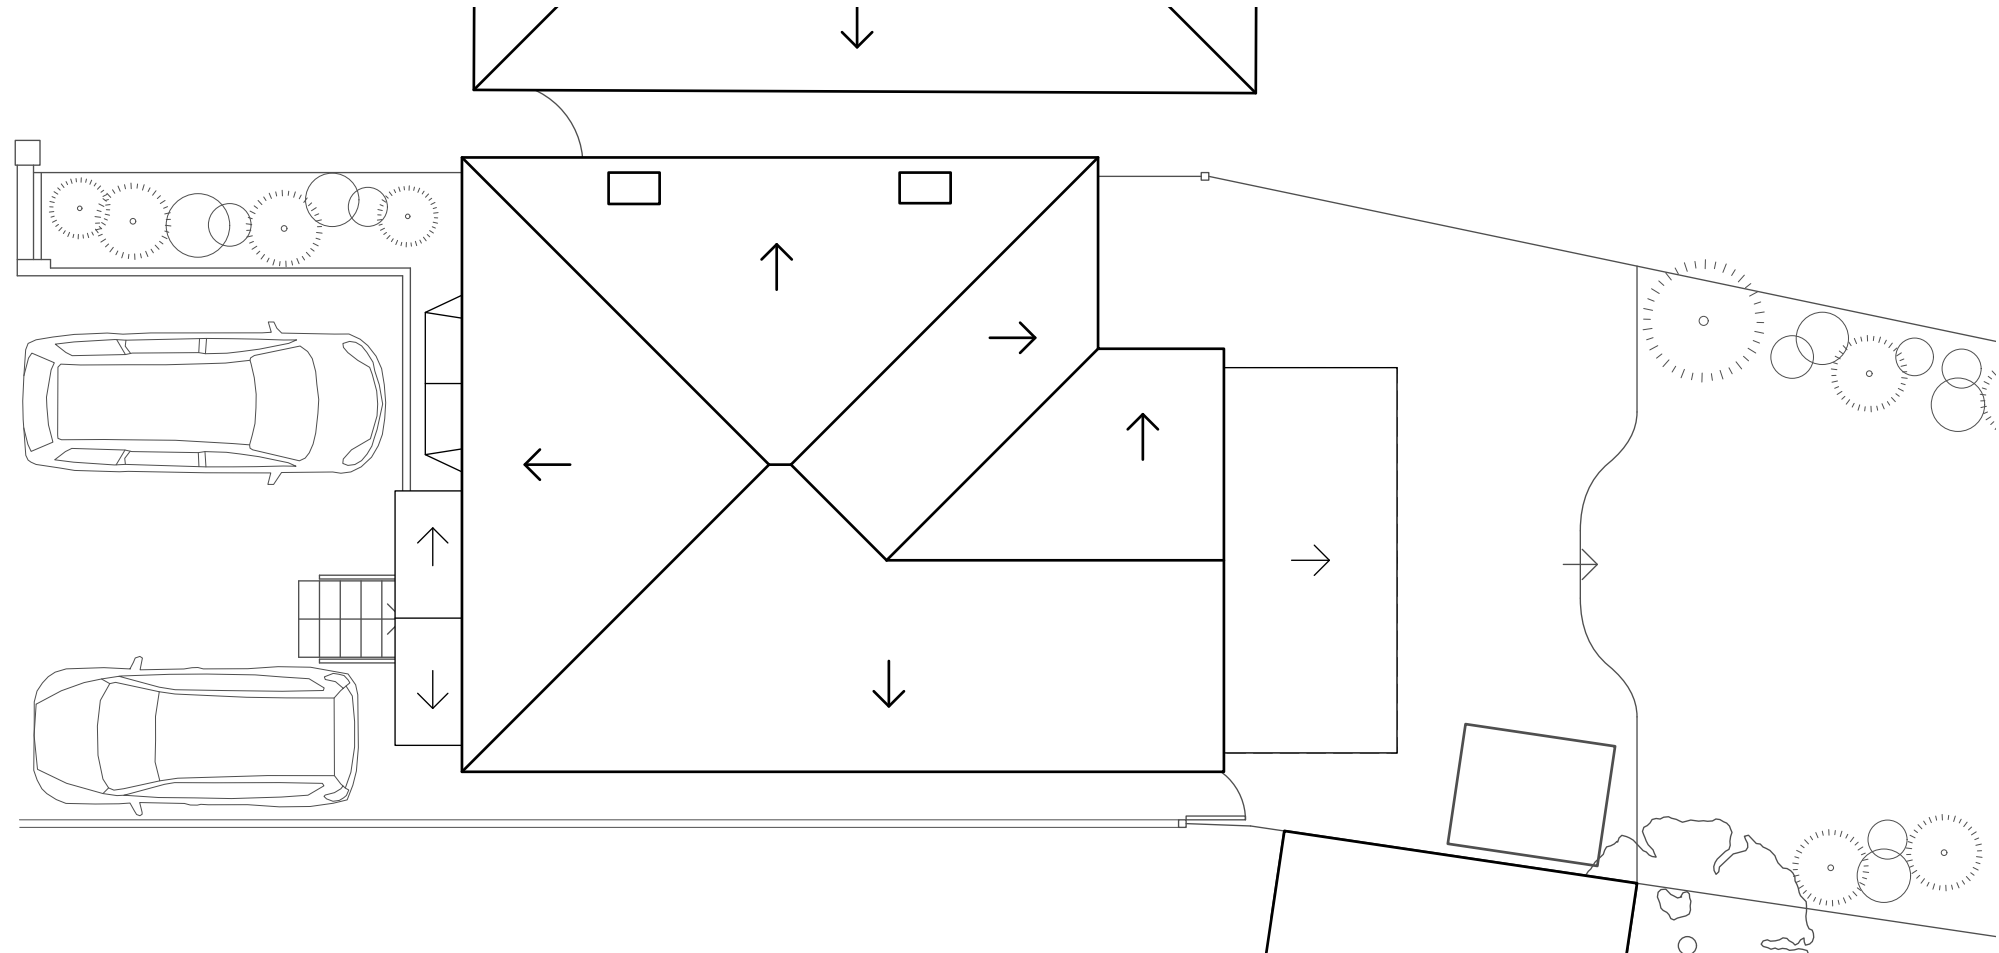

Existing Roof Plan

P1		Issued for Planning	19/09/25	LN
Rev	Notes		Date	Initial
Status				
Planning				
HOLTHAM+NEWMAN				
ARCHITECTS				
The Old Dairy, 282A Hyde End Road, Spencers Wood, Reading, Berkshire RG7 1DN			T: 07971 316497 E: hello@hnarchitects.co.uk	
Project:				
66 Gipsy Lane Wokingham RG40 2BS				
Client				
Mr and Mrs Fenwicke-Clennell				
Drawing Title:				
Existing Floor Plans				
Scale: 1:100 @A3		Dwg. No.:		Rev.:
Drawn by: LN		2528 - S100		P1
Date: Jul 2025				