


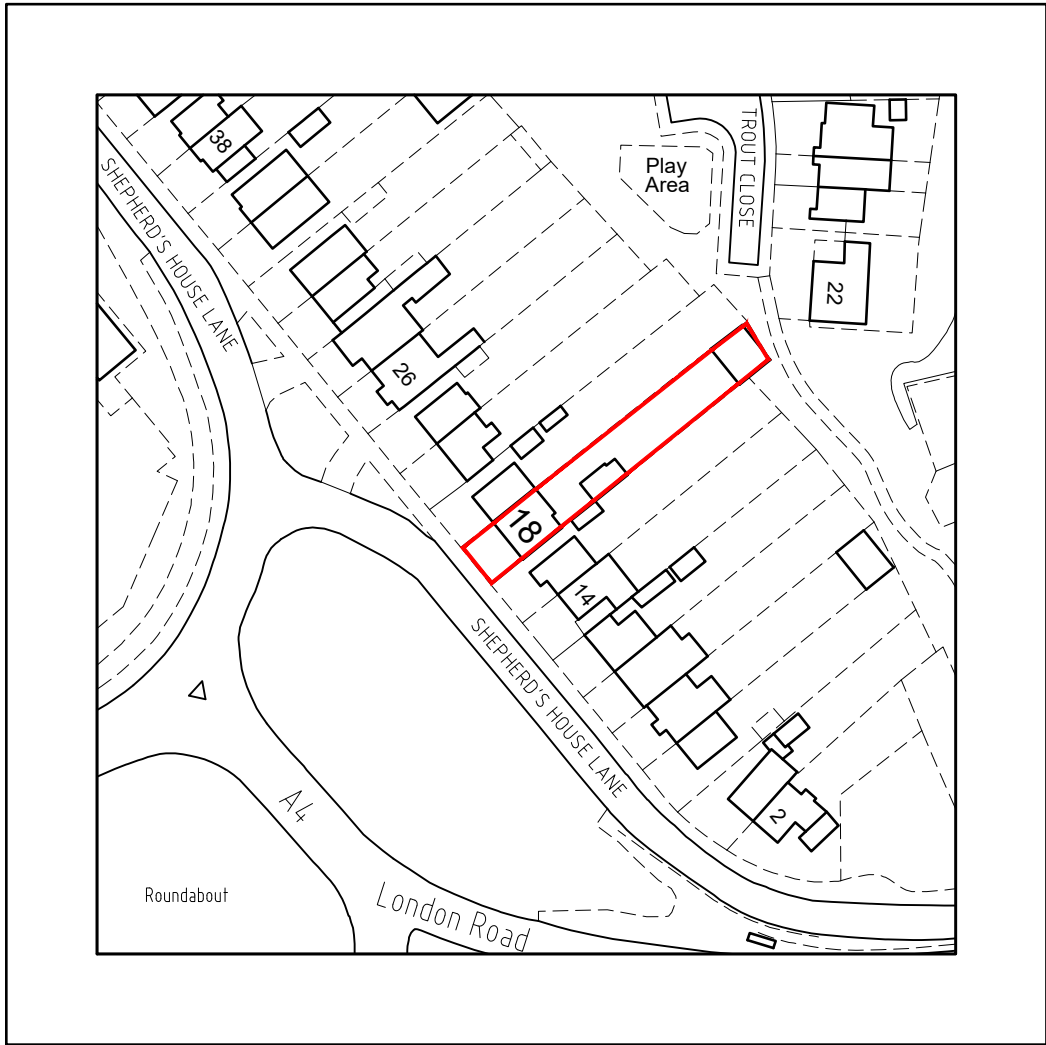


 


Produced on 13 August 2024 from the Ordnance Survey National Geographic Database and incorporating surveyed revision available at this date.  
This map shows the area bounded by 474231 173650, 474373 173650, 474373 173792, 474231 173792, 474231 173650  
Crown copyright and database rights 2024 OS 100054135. Supplied by copla ltd trading as UKPlanningMaps.com a licensed Ordnance Survey partner (OS 100054135).  
Data licence expires 13 August 2025. Unique plan reference: v21//1136328/1528725

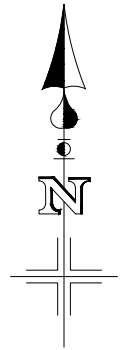

LOCATION PLAN  
Scale 1:1250

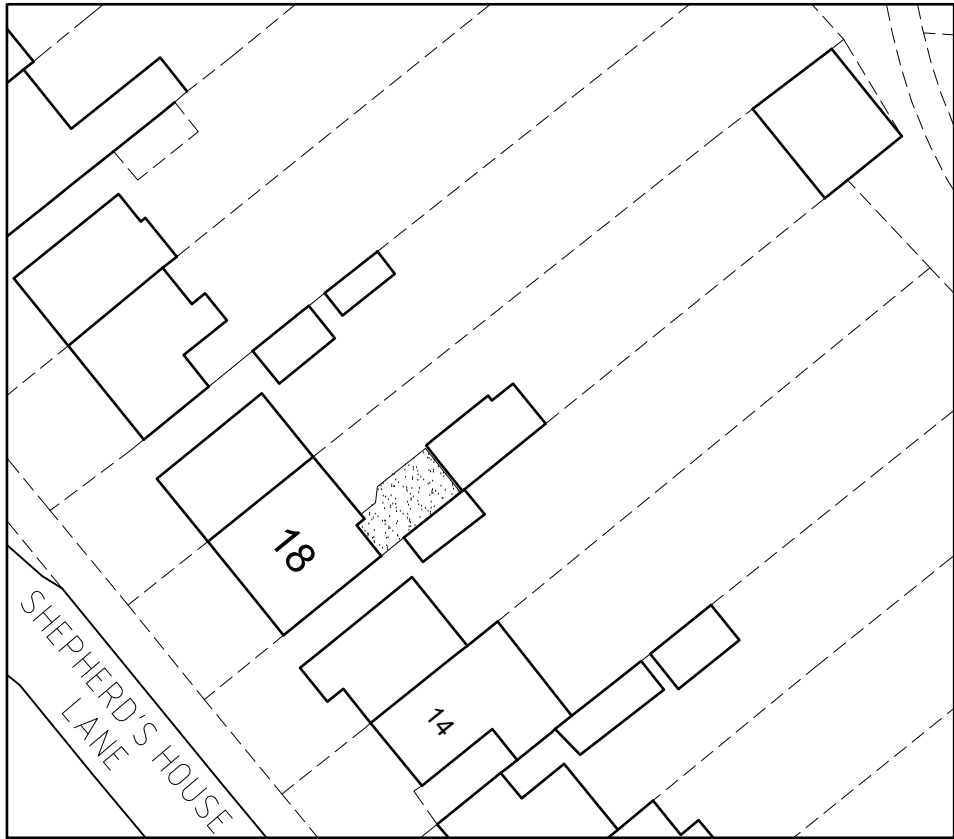

SITE PLAN  
Scale 1:500

 

| Revisions                                               |                                                          |     |                         |
|---------------------------------------------------------|----------------------------------------------------------|-----|-------------------------|
| Project<br>18 Shepherds House Lane<br>EARLEY<br>READING | Drawing number & status<br><br>SHL:24:10<br><br>PLANNING | Rev | Scale<br>1:1250 & 1:500 |
|                                                         |                                                          |     | Date<br>12.08.24        |
|                                                         |                                                          |     | Drawn by<br>JFS         |
| Drawing title<br>LOCATION & SITE PLANS                  |                                                          |     |                         |