

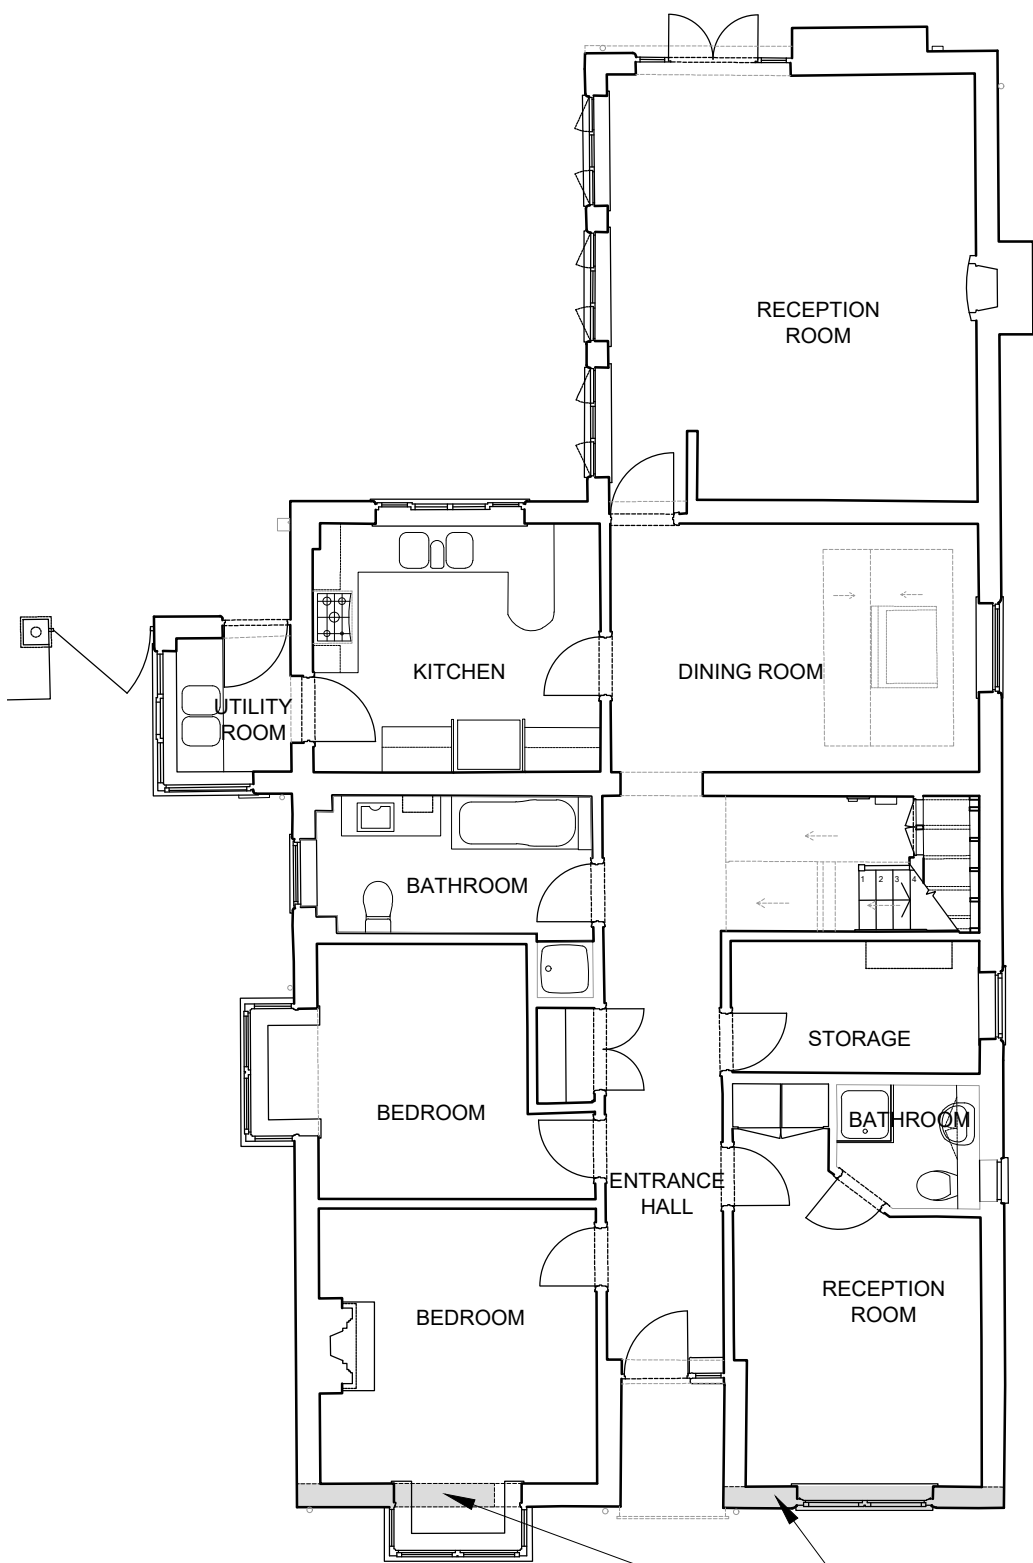


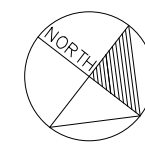


EXISTING GROUND FLOOR PLAN
Scale 1:100 @ A3
AREA (GIA) 141 m²

Existing front
facade wall to
be retained.

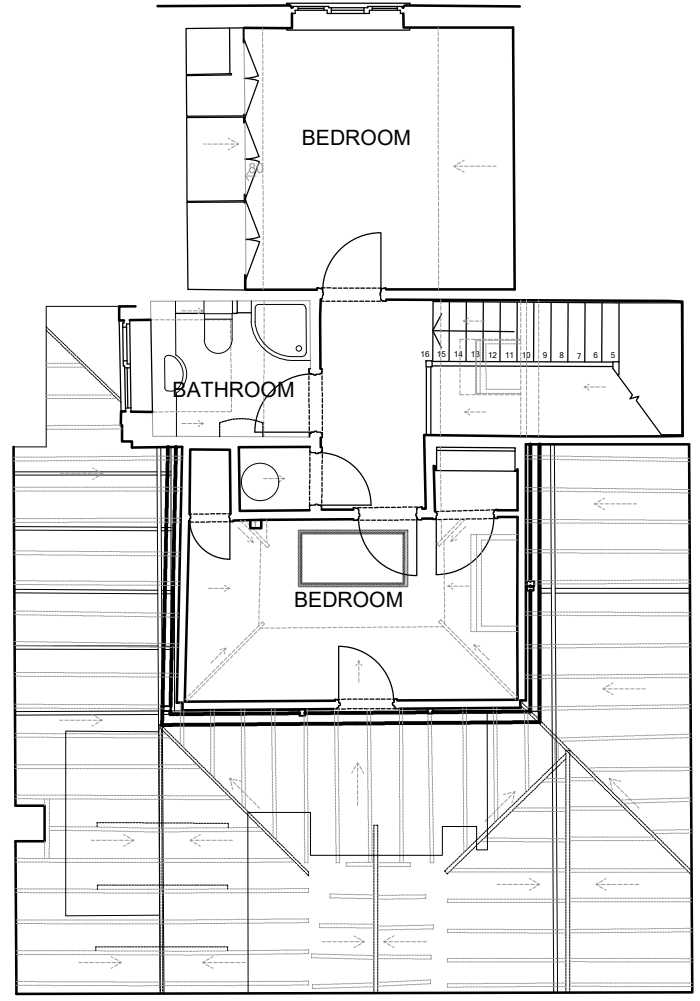

EXISTING FIRST FLOOR PLAN
Scale 1:100 @ A3
AREA (GIA) 43 m²

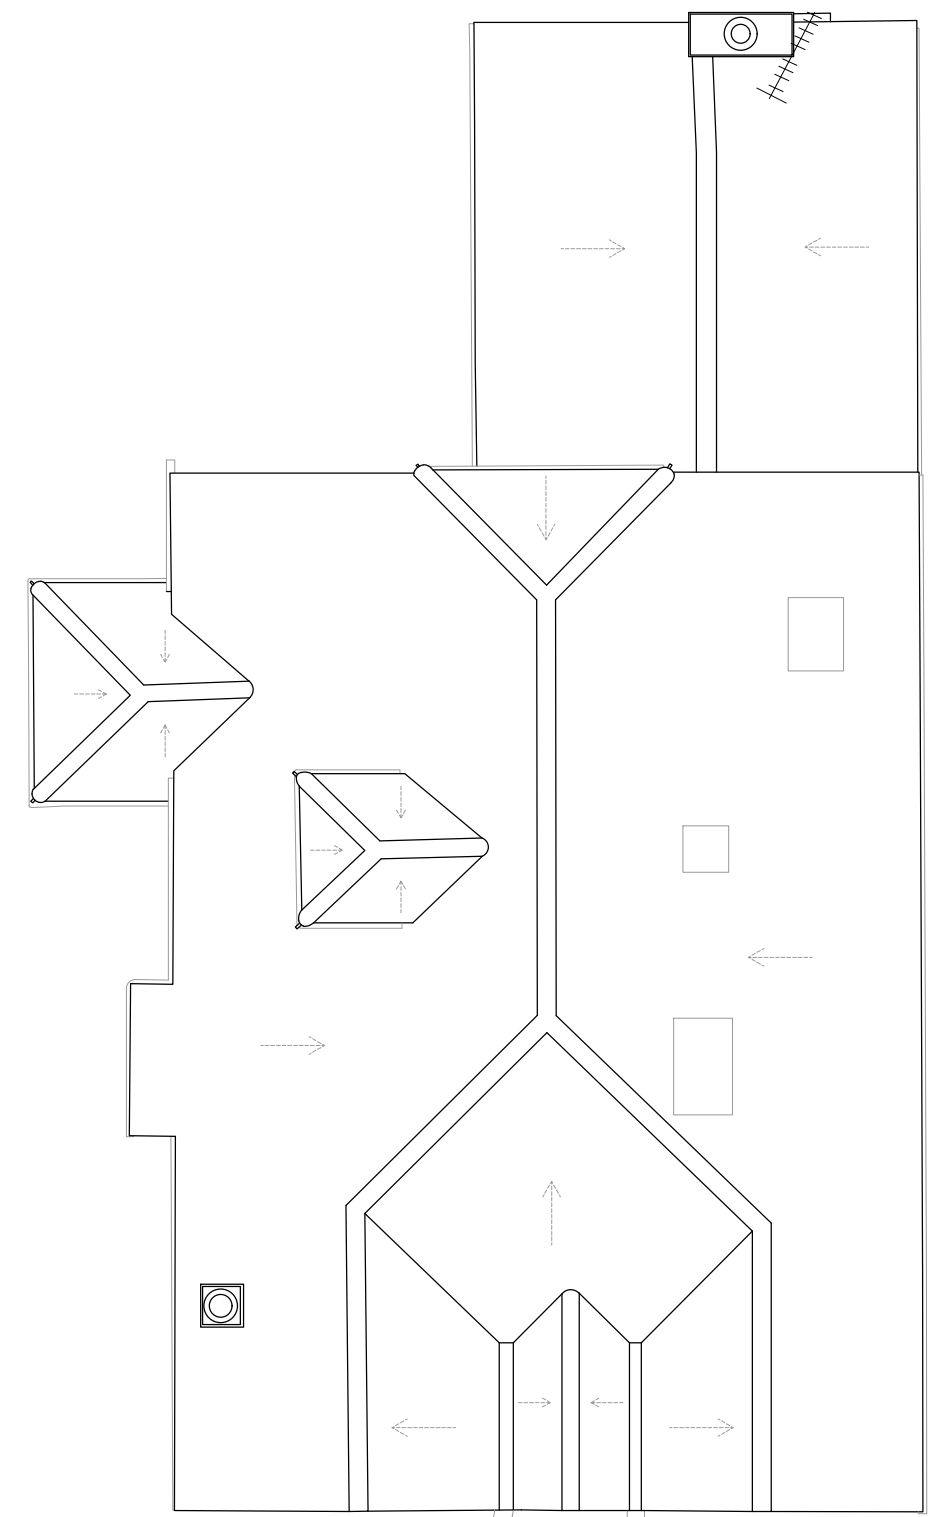

EXISTING ROOF PLAN
Scale 1:100 @ A3

SILVA|ARCHITECTURE

REVISION NOTES:

Rev:	Date:	Notes:

CLIENT J & K Chappell	DRAWING NUMBER: 25 / 001 - A004	
PROJECT TITLE: Suncot, School Road, Barkham	SCALE: 1:100 @A3	
DRAWING TITLE: Existing Plans	DRAWN BY: AS	
	DATE: April '25	REVISION