




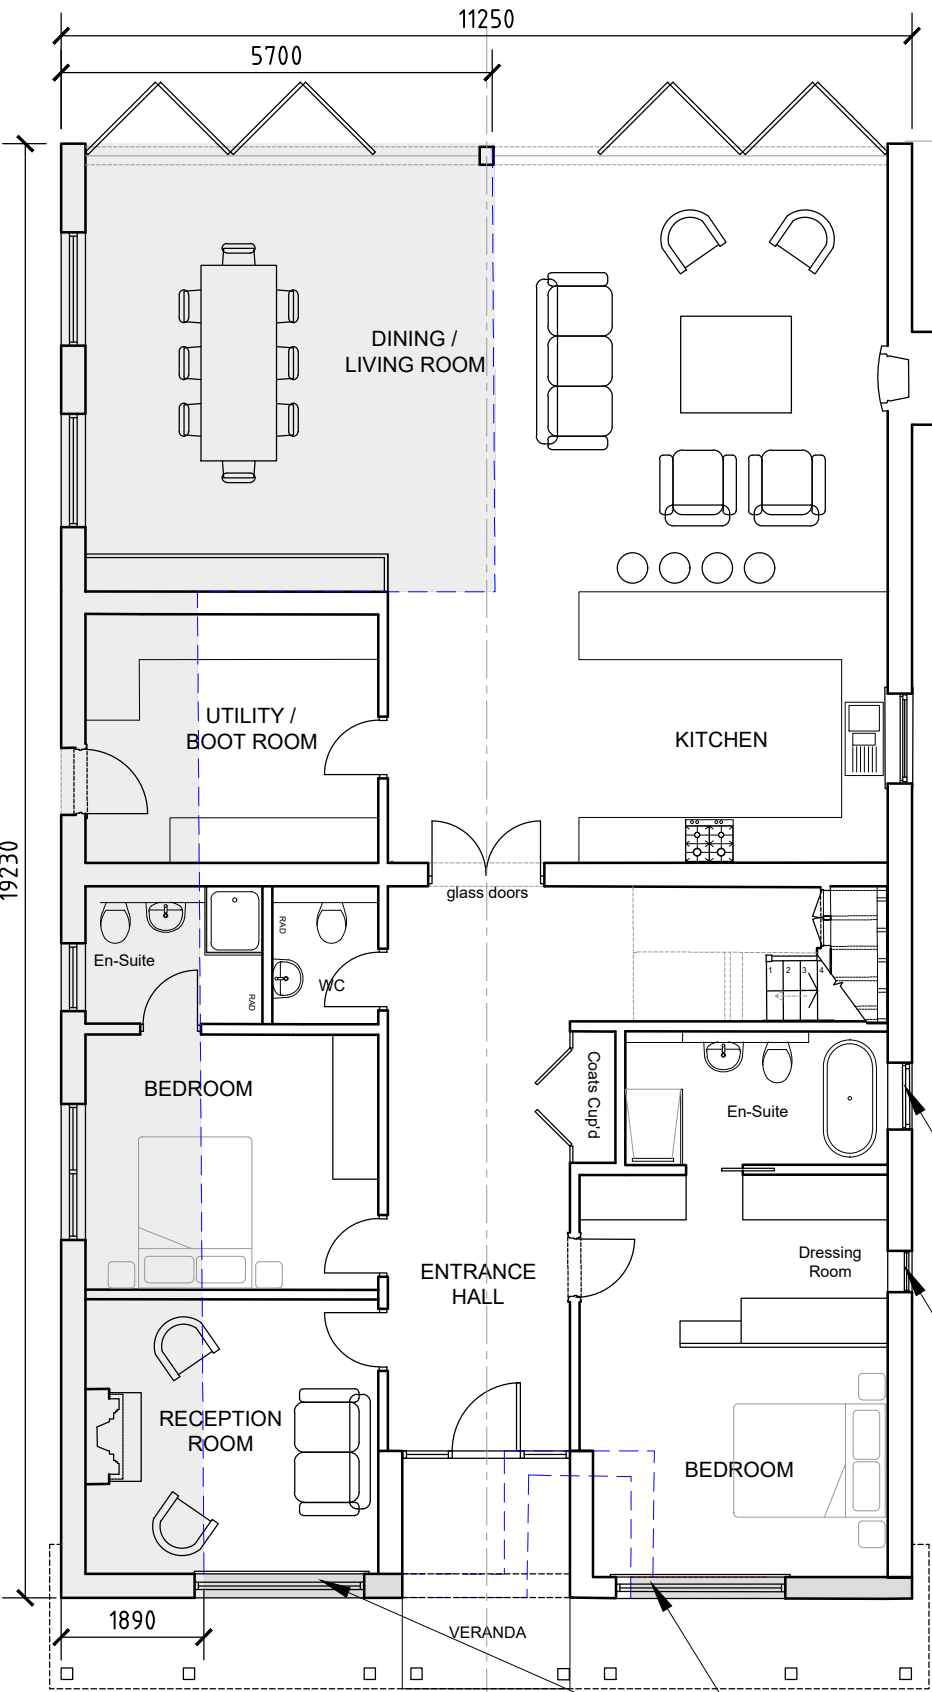

PROPOSED GROUND FLOOR PLAN
Scale 1:100 @ A3
AREA of EXTENSION (GIA) 50 m²

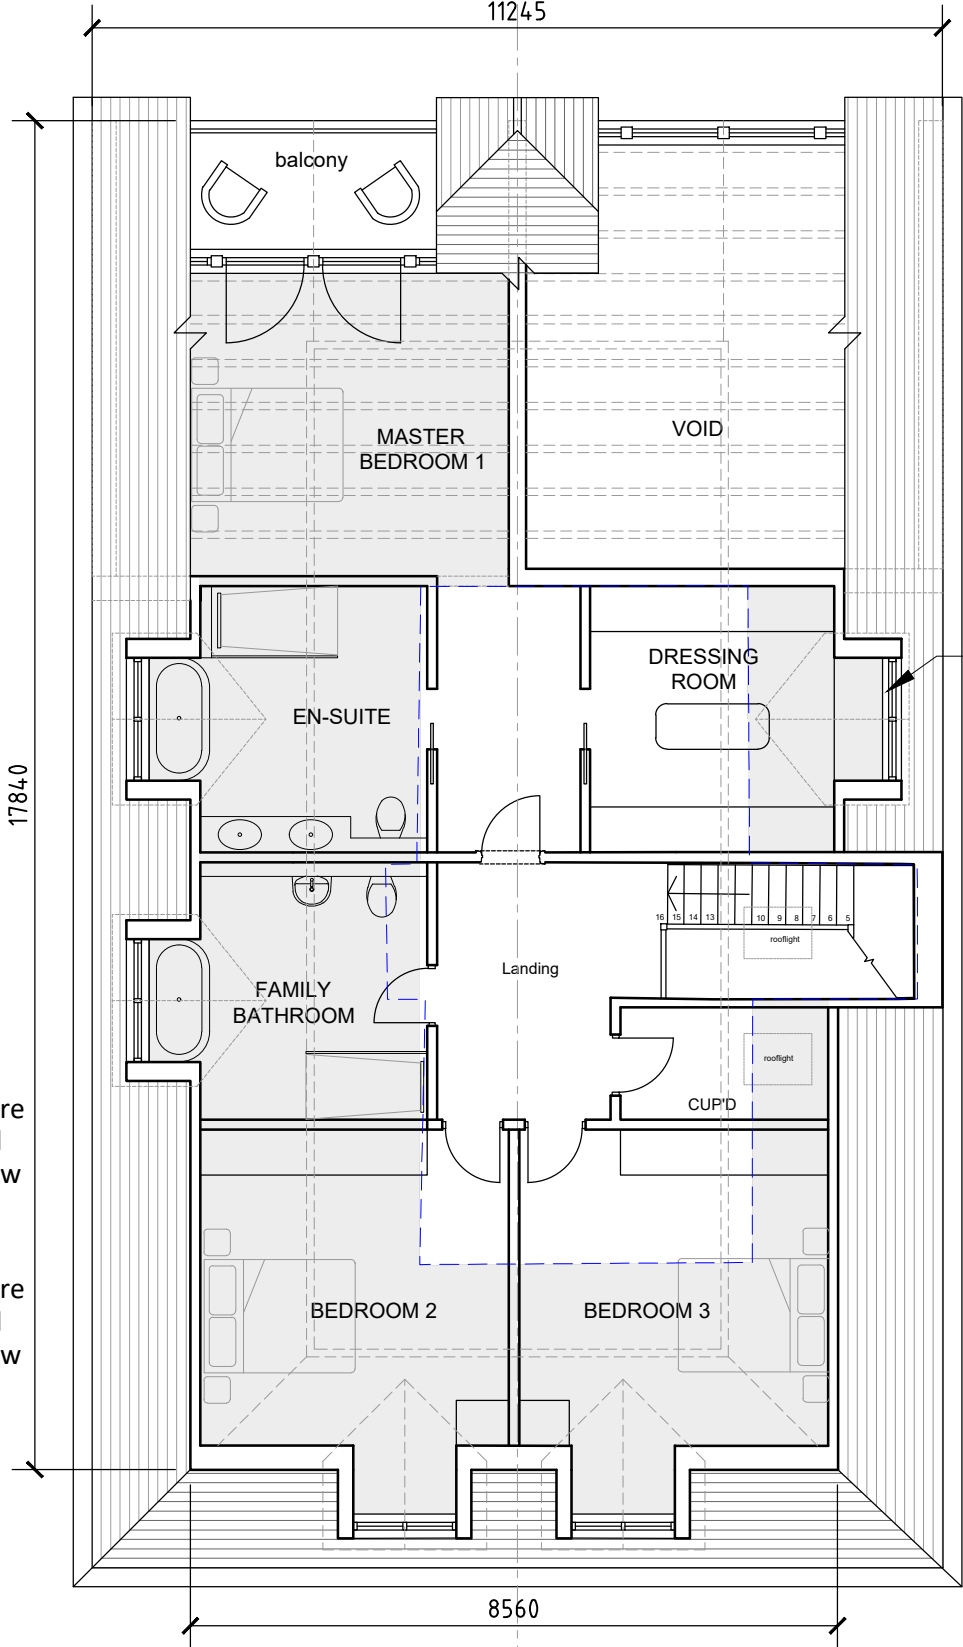

PROPOSED FIRST FLOOR PLAN
Scale 1:100 @ A3
AREA of EXTENSION (GIA) 76 m²

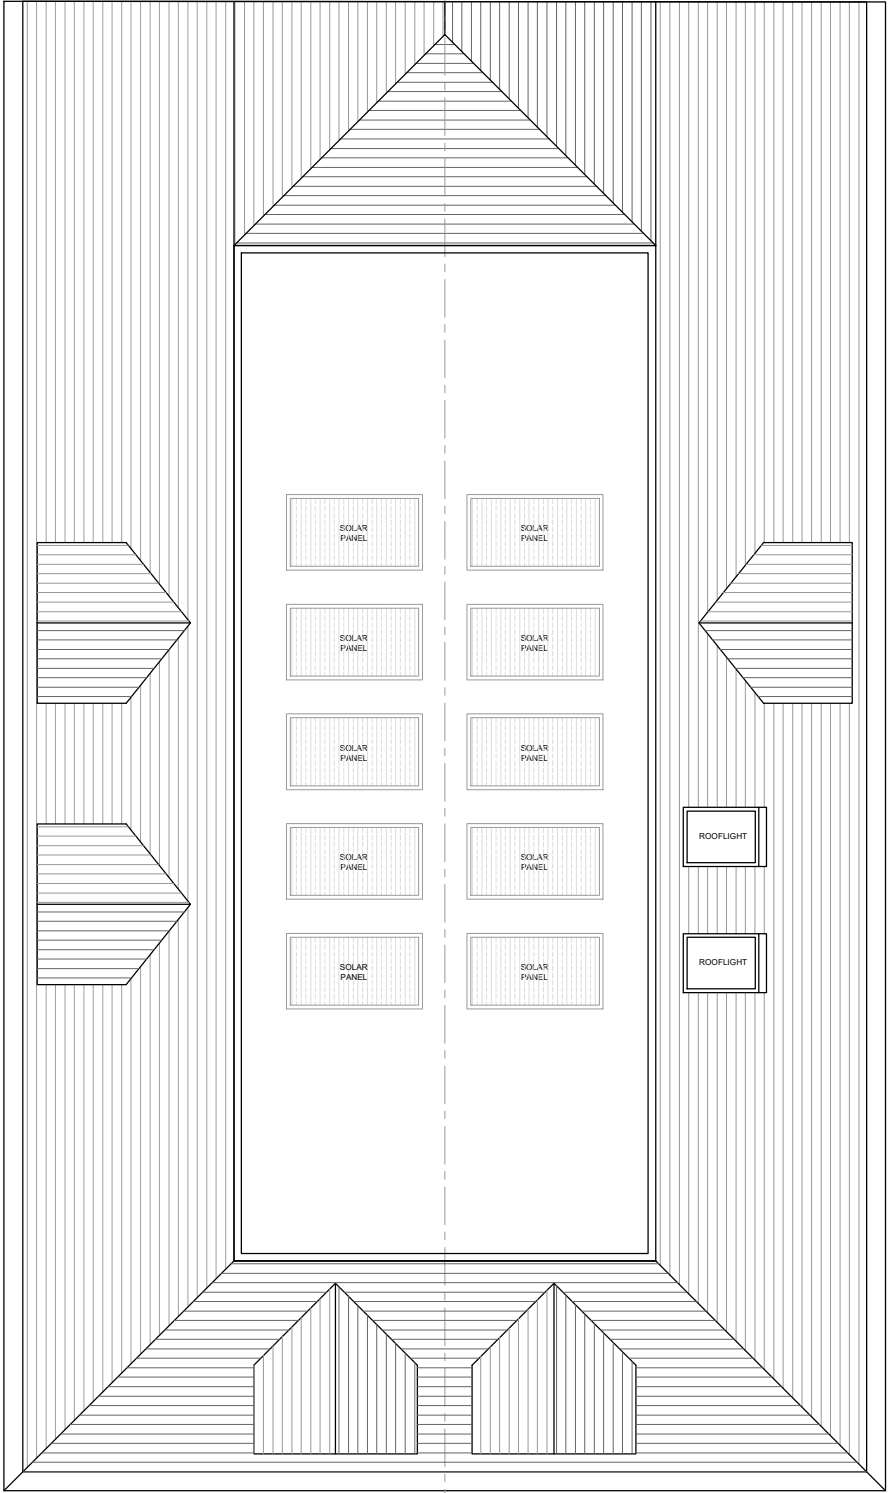

PROPOSED ROOF PLAN
Scale 1:100 @ A3

KEY

DASHED BLUE LINE
DENOTES OUTLINE OF
EXISTING BUILDING

PROPOSED
EXTENSION

REVISION NOTES:		
Rev:	Date:	Notes:

CLIENT J & K Chappell	DRAWING NUMBER: 25 / 001 - A006	
PROJECT TITLE: Suncot, School Road, Barkham	SCALE:	1:100 @A3
DRAWING TITLE: Proposed Plans	DRAWN BY:	AS
	DATE:	April '25
		REVISION