


HOUSE TYPE 352B - 3 BED / 5 PERSON HOUSE		
SPACE STANDARDS	REQUIRED	ACTUAL
FLOOR AREA	93.00 m ²	94.05 m ²
STORAGE	2.50 m ²	3.04 m ²
BEDROOM 1	11.50 m ²	13.80 m ²
BEDROOM 2	11.50 m ²	12.03 m ²
BEDROOM 3	7.50 m ²	7.91 m ²

Rev.	Date	Description	Drawn	Checked
Client		Scale	Drawn	Checked
		1:100 @ A3	MCN	DGP
Project		Date	File	
South Wokingham, Phase R11.		March 2025	P1904 Type 352	
Drawing Title		Drg.No.	Rev.	Drawing Status
Type 352B - Style 4 Floor & Roof Plans		P1904.352B.03	-	PLANNING

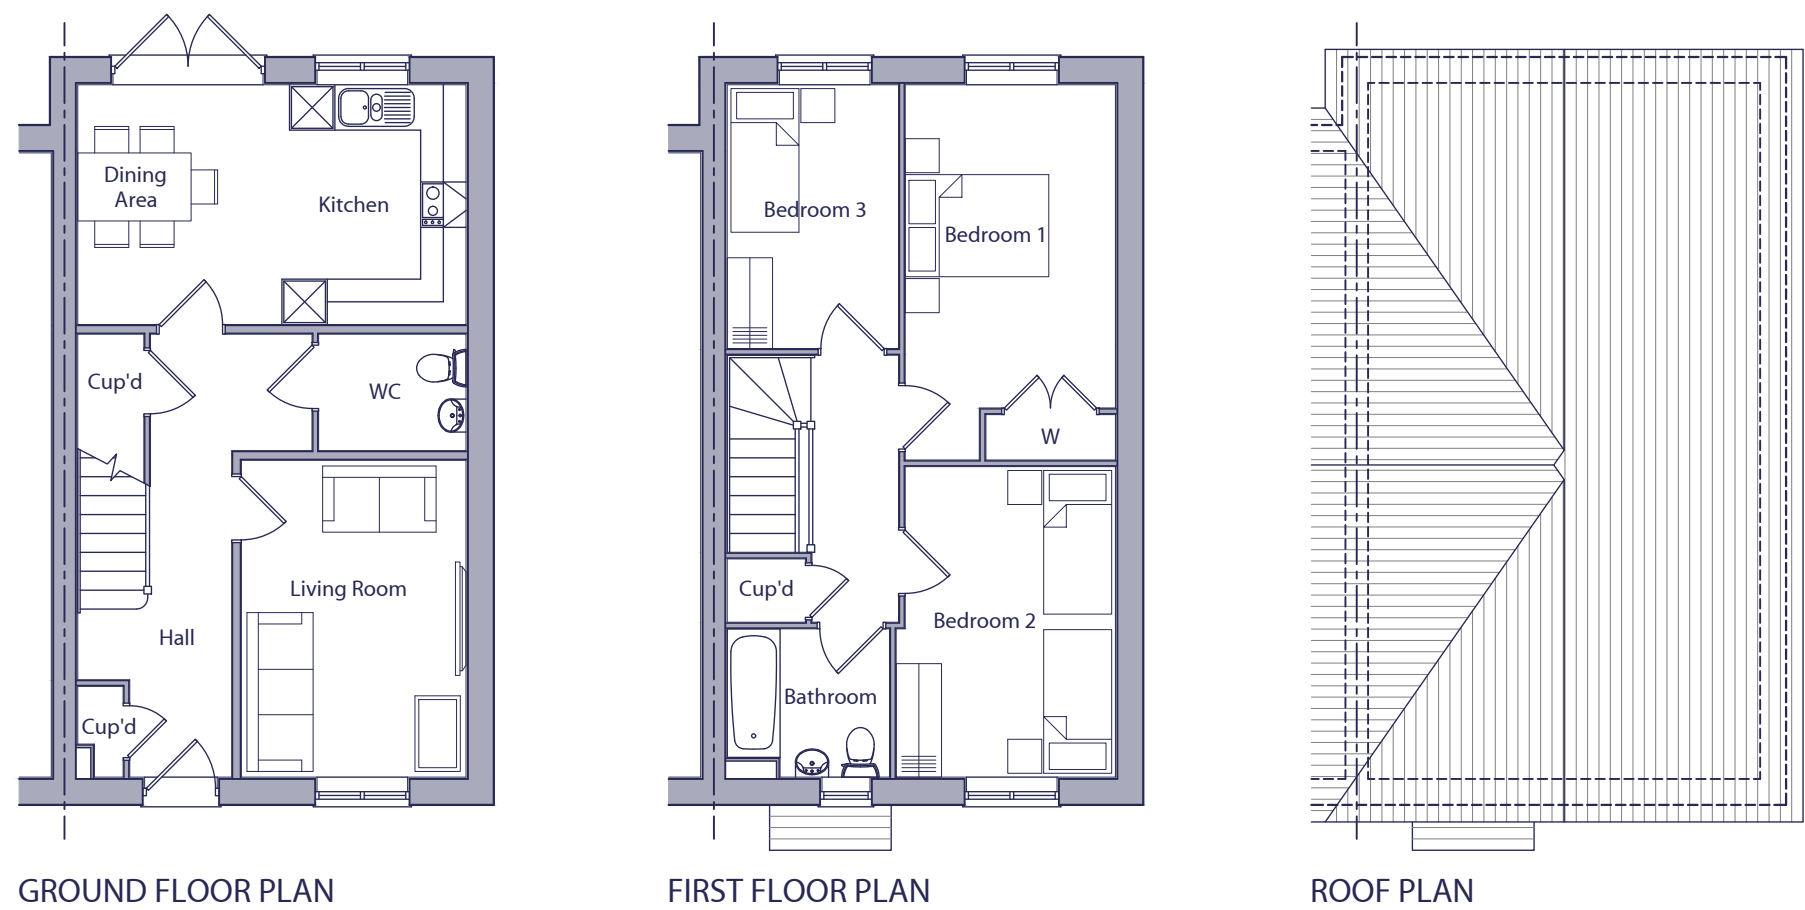

Project
South Wokingham,
Phase R11.

Drawing Title
Type 352B - Style 4
Floor & Roof Plans

Scale
1:100 @ A3

Date
March 2025

Drg.No.
P1904.352B.03

Drawn
MCN

File
P1904 Type 352

Rev.
-

Checked
DGP

Drawing Status
PLANNING



AAP Architecture Ltd
Unit A, Monument Business Centre, Monument Way East, Woking, Surrey GU21 5LG
T 01483 727345 E projects@aap-arc.co.uk W aap-arc.co.uk