




PLOTS 2089, 2104, 2185, 2191, 2197, 2228, 2286, 2288, 2290, 2292, 2294, 2312, 2322, 2331 & 2337

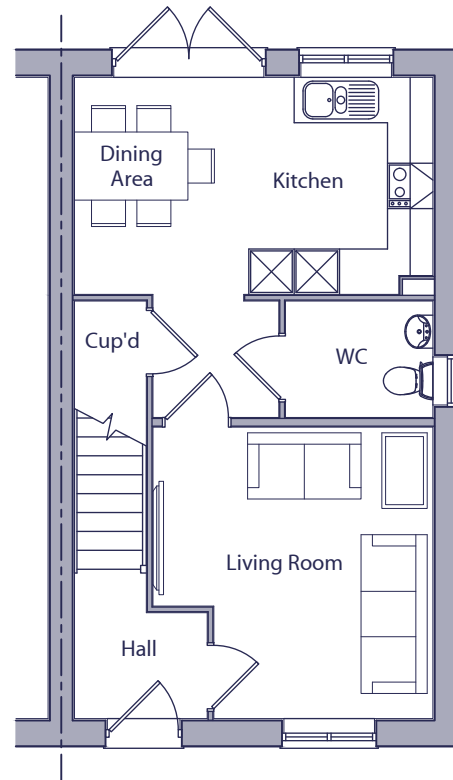


GROUND FLOOR PLAN

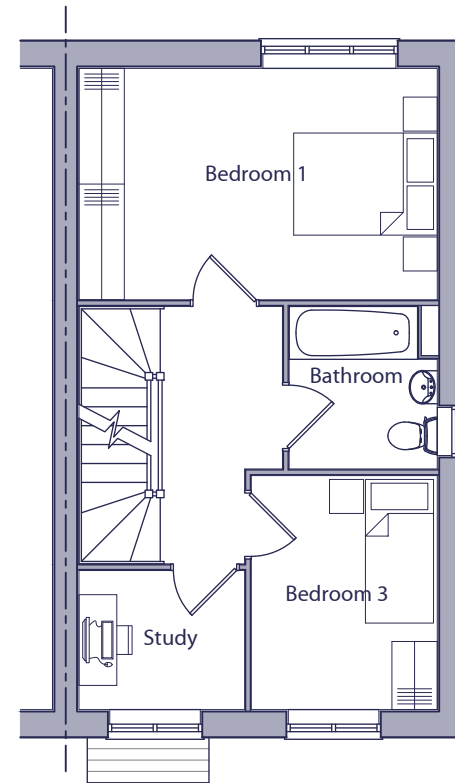

FIRST FLOOR PLAN

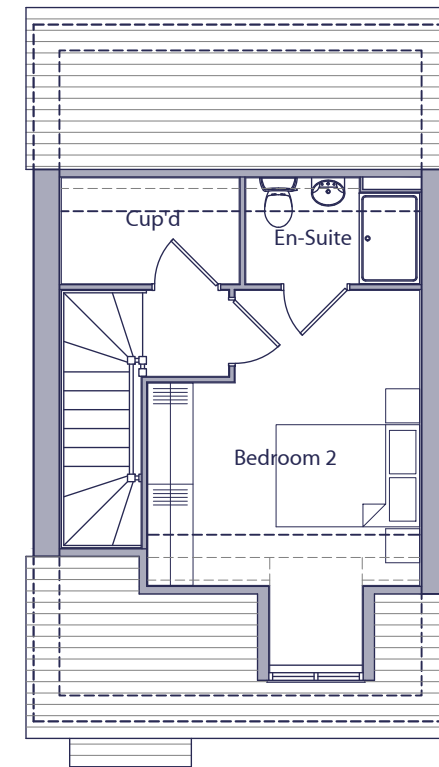


SECOND FLOOR PLAN

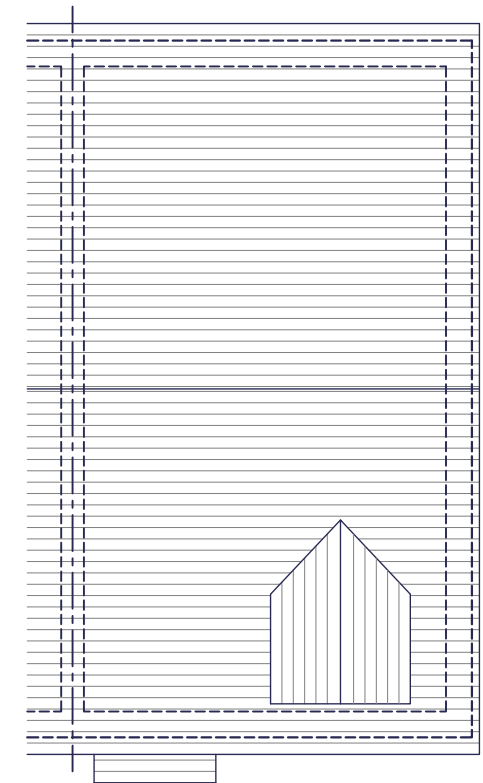

ROOF PLAN

HOUSE TYPE 356 - 3 BED / 5 PERSON HOUSE		
SPACE STANDARDS	REQUIRED	ACTUAL
FLOOR AREA	99.00 m ²	108.87 m ²
STORAGE	2.50 m ²	4.29 m ²
BEDROOM 1	11.50 m ²	14.50 m ²
BEDROOM 2	11.50 m ²	13.91 m ²
BEDROOM 3	7.50 m ²	7.61 m ²

 

Rev.	Date	Description	Drawn	Checked
Client		Scale 1:100 @ A3	Drawn MCN	Checked DGP
Project	South Wokingham, Phase R11.	Date March 2025	File P1904 Type 356	
Drawing Title	Type 356 - Style 4 Floor & Roof Plans	Drg.No. P1904.356.15	Rev. -	

AAP Architecture Ltd
Unit A, Monument Business Centre, Monument Way East, Woking, Surrey GU21 5LG
T 01483 727345 **E** projects@aap-arc.co.uk **W** aap-arc.co.uk

Under the Intellectual Property Act 2014, this drawing is the copyright of AAP Architecture Ltd.