




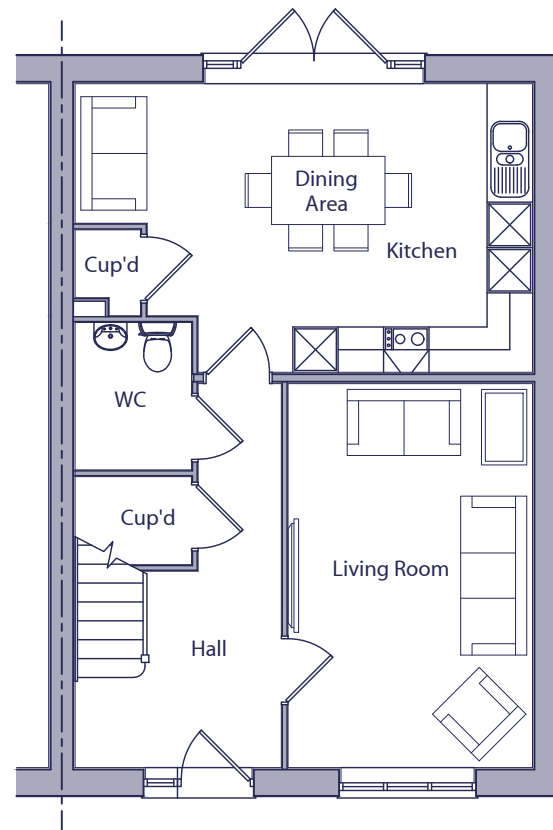

GROUND FLOOR PLAN

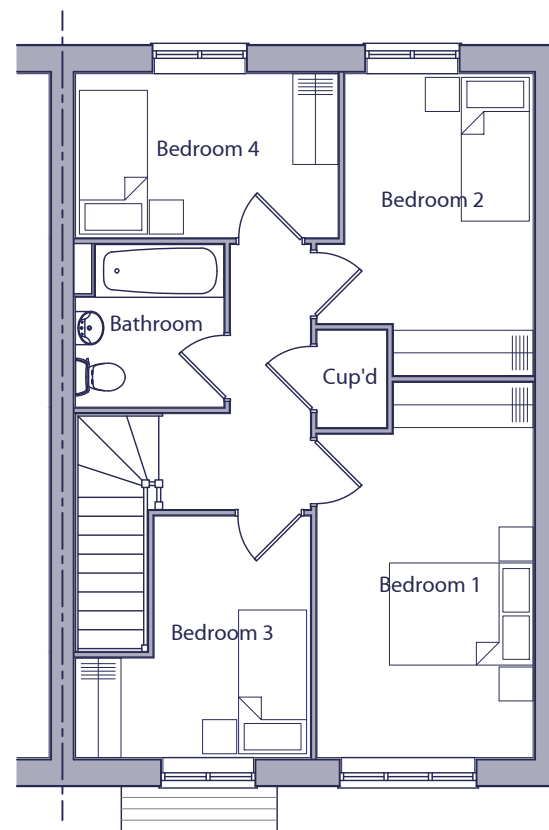


FIRST FLOOR PLAN

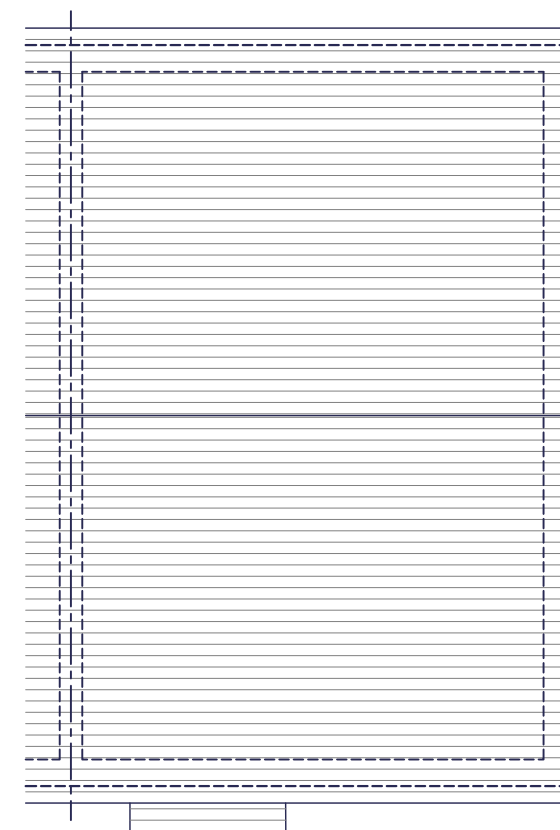

ROOF PLAN

HOUSE TYPE 452 - 4 BED / 5 PERSON HOUSE		
SPACE STANDARDS	REQUIRED	ACTUAL
FLOOR AREA	97.00 m ²	109.41 m ²
STORAGE	3.00 m ²	3.06 m ²
BEDROOM 1	11.50 m ²	13.48 m ²
BEDROOM 2	7.50 m ²	9.88 m ²
BEDROOM 3	7.50 m ²	7.97 m ²
BEDROOM 4	7.50 m ²	7.53 m ²

 

Rev.	Date	Description	Drawn	Checked
Client		Scale 1:100 @ A3	Drawn MCN	Checked DGP
Project	South Wokingham, Phase R11.	Date March 2025	File P1904 Type 452	
Drawing Title	Type 452 - Style 4 Floor & Roof Plans	Drg.No. P1904.452.03	Rev. -	Drawing Status PLANNING

AAP Architecture Ltd
Unit A, Monument Business Centre, Monument Way East, Woking, Surrey GU21 5LG
T 01483 727345 **E** projects@aap-arc.co.uk **W** aap-arc.co.uk