




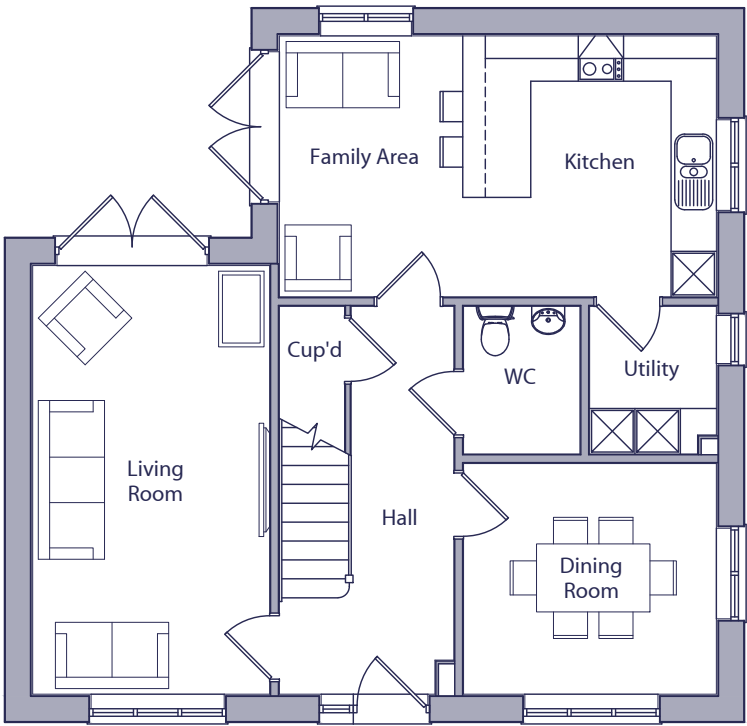


GROUND FLOOR PLAN

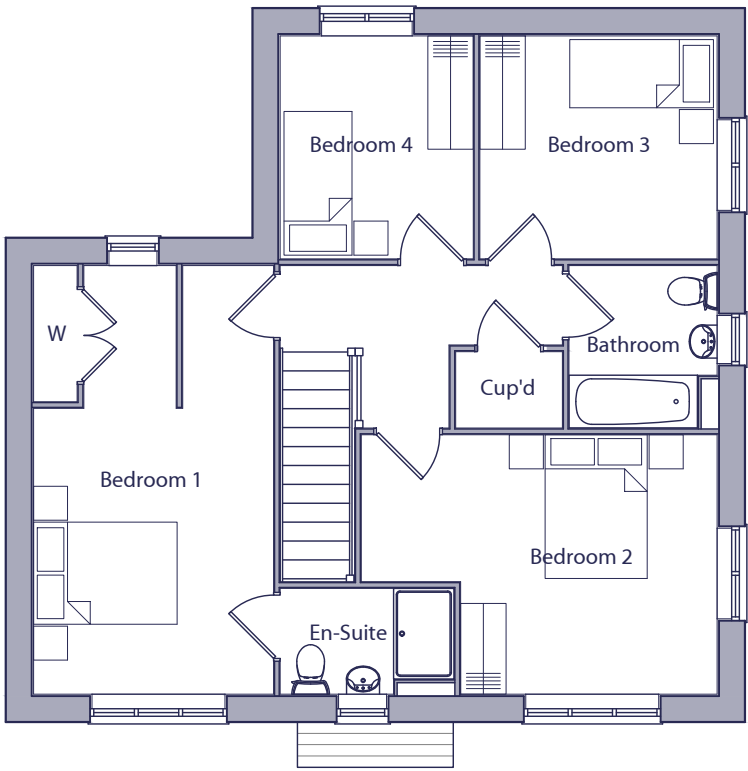

FIRST FLOOR PLAN

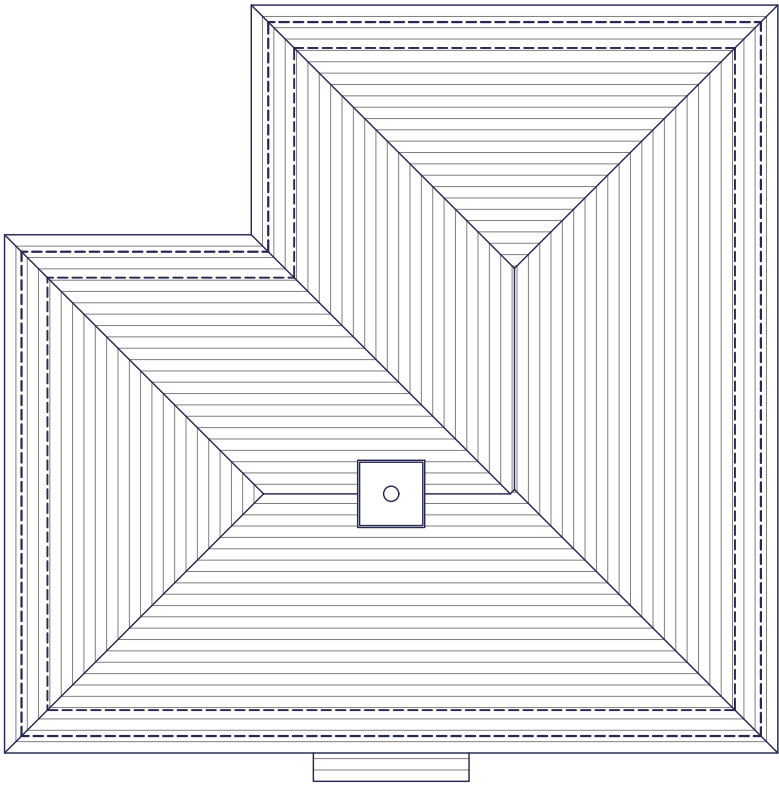

ROOF PLAN

 

HOUSE TYPE 467A - 4 BED / 6 PERSON HOUSE		
SPACE STANDARDS	REQUIRED	ACTUAL
FLOOR AREA	106.00 m ²	137.61 m ²
STORAGE	3.00 m ²	3.26 m ²
BEDROOM 1	11.50 m ²	17.99 m ²
BEDROOM 2	11.50 m ²	14.19 m ²
BEDROOM 3	7.50 m ²	9.26 m ²
BEDROOM 4	7.50 m ²	7.53 m ²

Rev.	Date	Description	Drawn	Checked
Client		Scale 1:100 @ A3	Drawn MCN	Checked DGP
Project	South Wokingham, Phase R11.	Date March 2025	File P1904 Type 467	
Drawing Title	Type 467A - Style 5 Floor & Roof Plans	Drg.No. P1904.467A.06	Rev. -	Drawing Status PLANNING

AAP Architecture Ltd
Unit A, Monument Business Centre, Monument Way East, Woking, Surrey GU21 5LG
T 01483 727345 E projects@aap-arc.co.uk W aap-arc.co.uk