




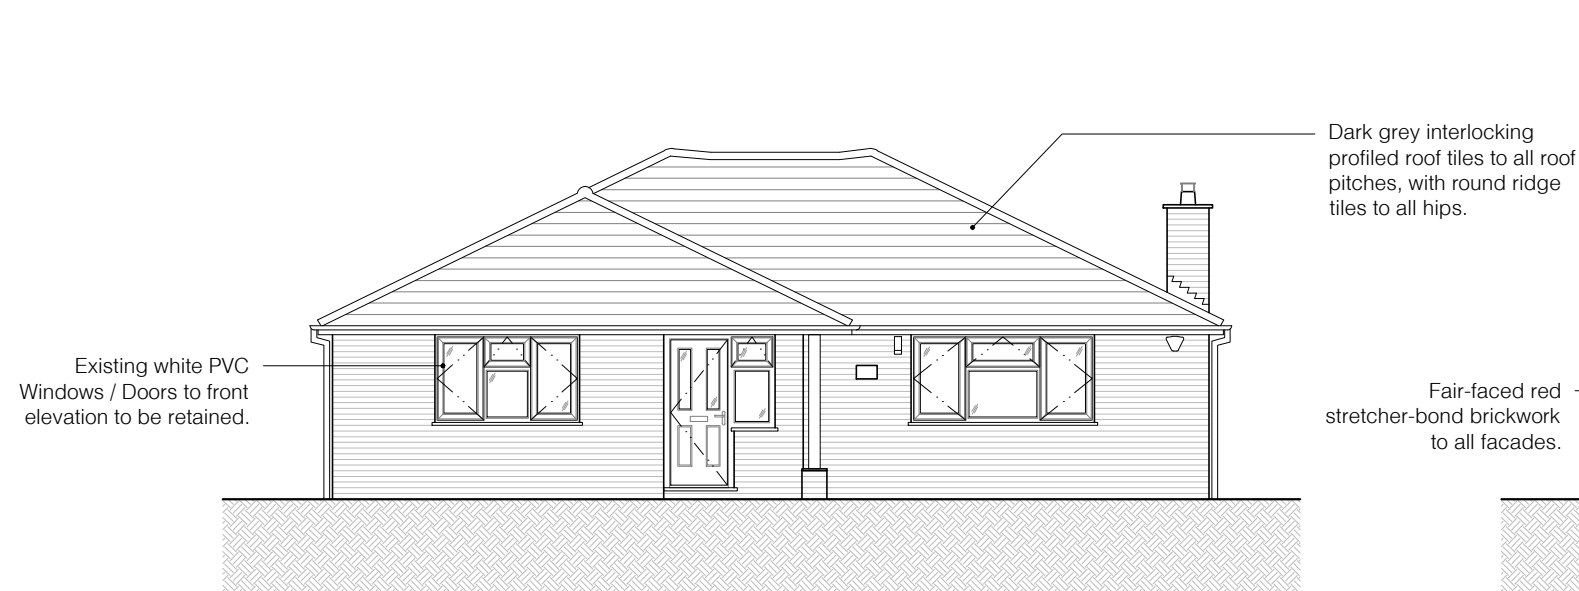


PROPOSED WEST (FRONT) ELEVATION, 1:100

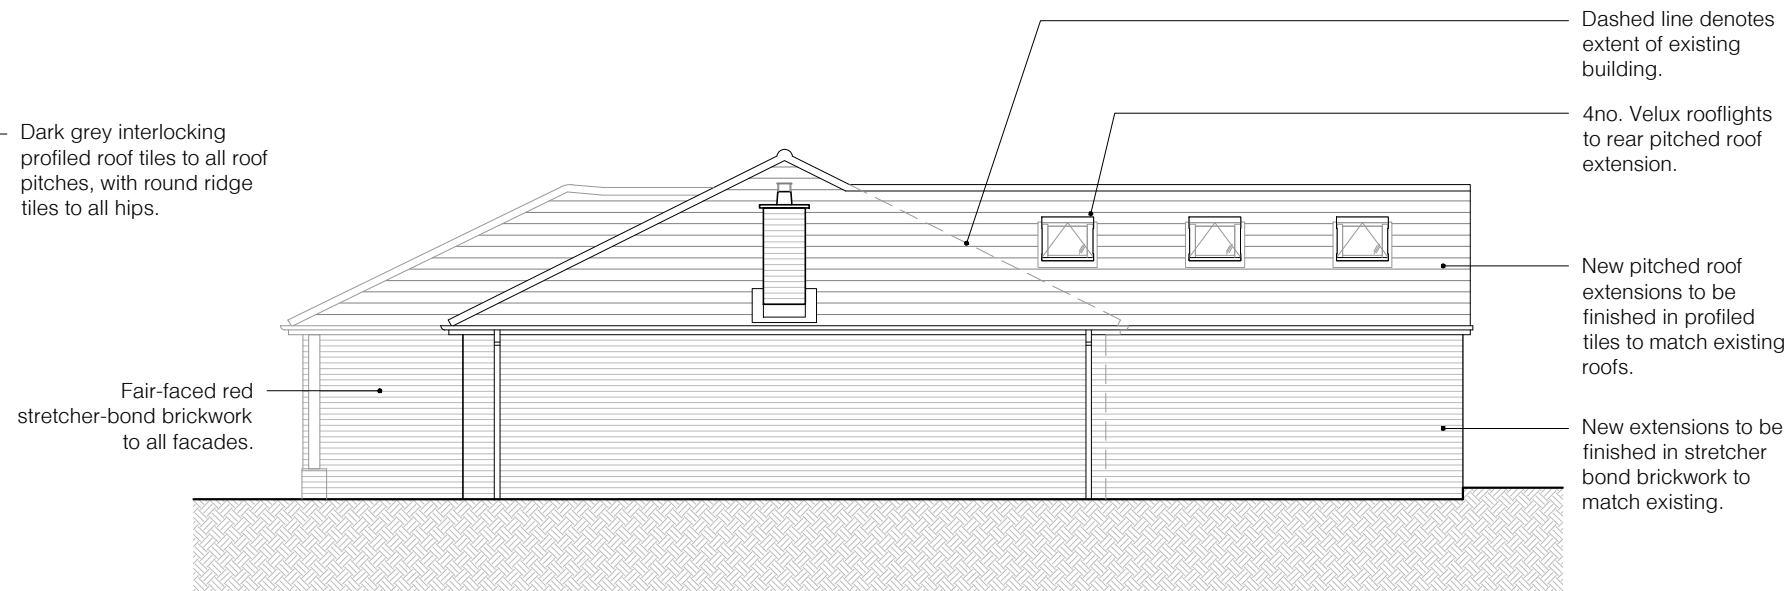

PROPOSED SOUTH ELEVATION, 1:100

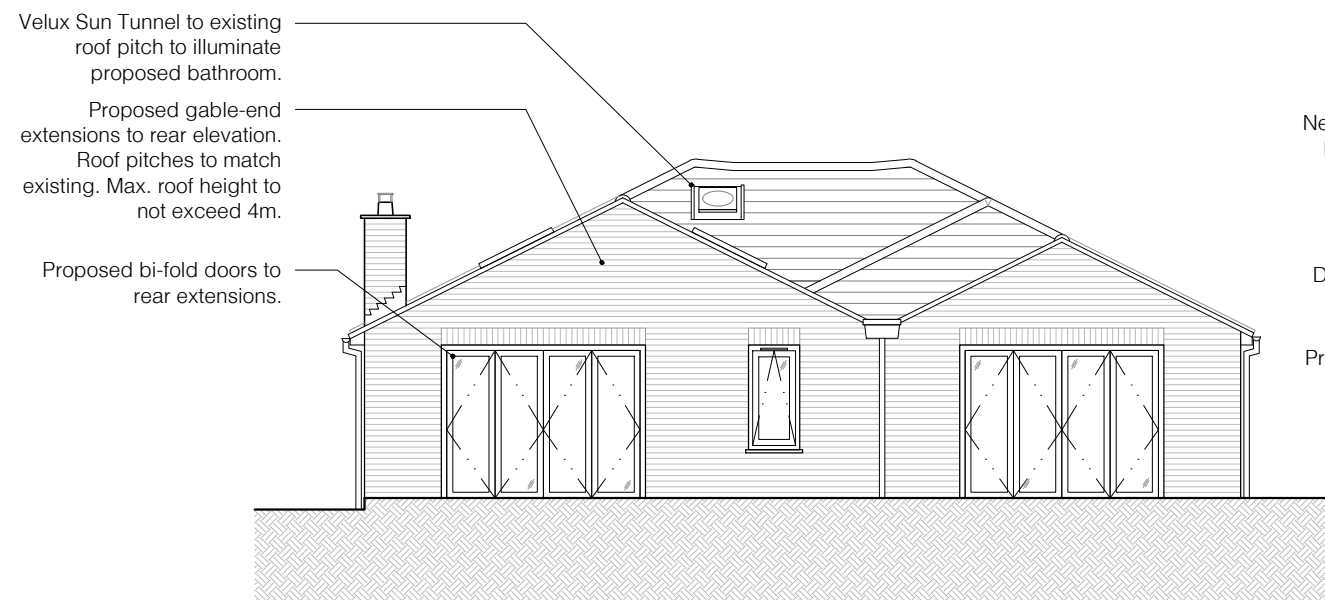

PROPOSED EAST (REAR) ELEVATION, 1:100

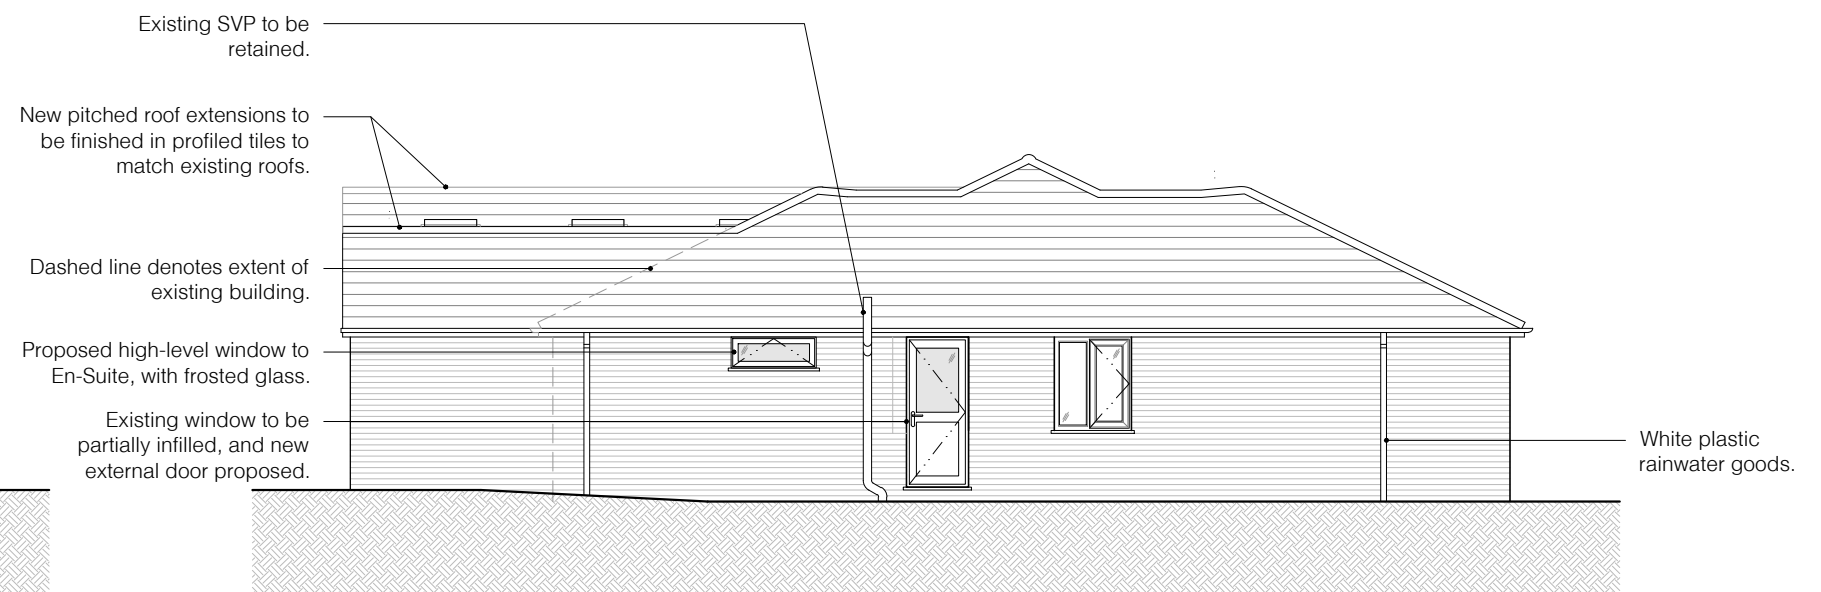

PROPOSED NORTH ELEVATION, 1:100

0 1 2 3 4 5m  
Issued only for purpose indicated. All dimensions to be checked on site. Do not scale.

**Bel Daire**  
Lambs Lane  
Spencers Wood  
Berks, RG7 1JB  
Client:  
**Mr & Mrs Underwood**  
Status:  
**LDC APPLICATION**

Drawing Title:  
**Proposed Elevations**

Drawing No:  
**P.14**

Job No.:  
**26.120**  
Scale:  
**1:100**  
Revision: