


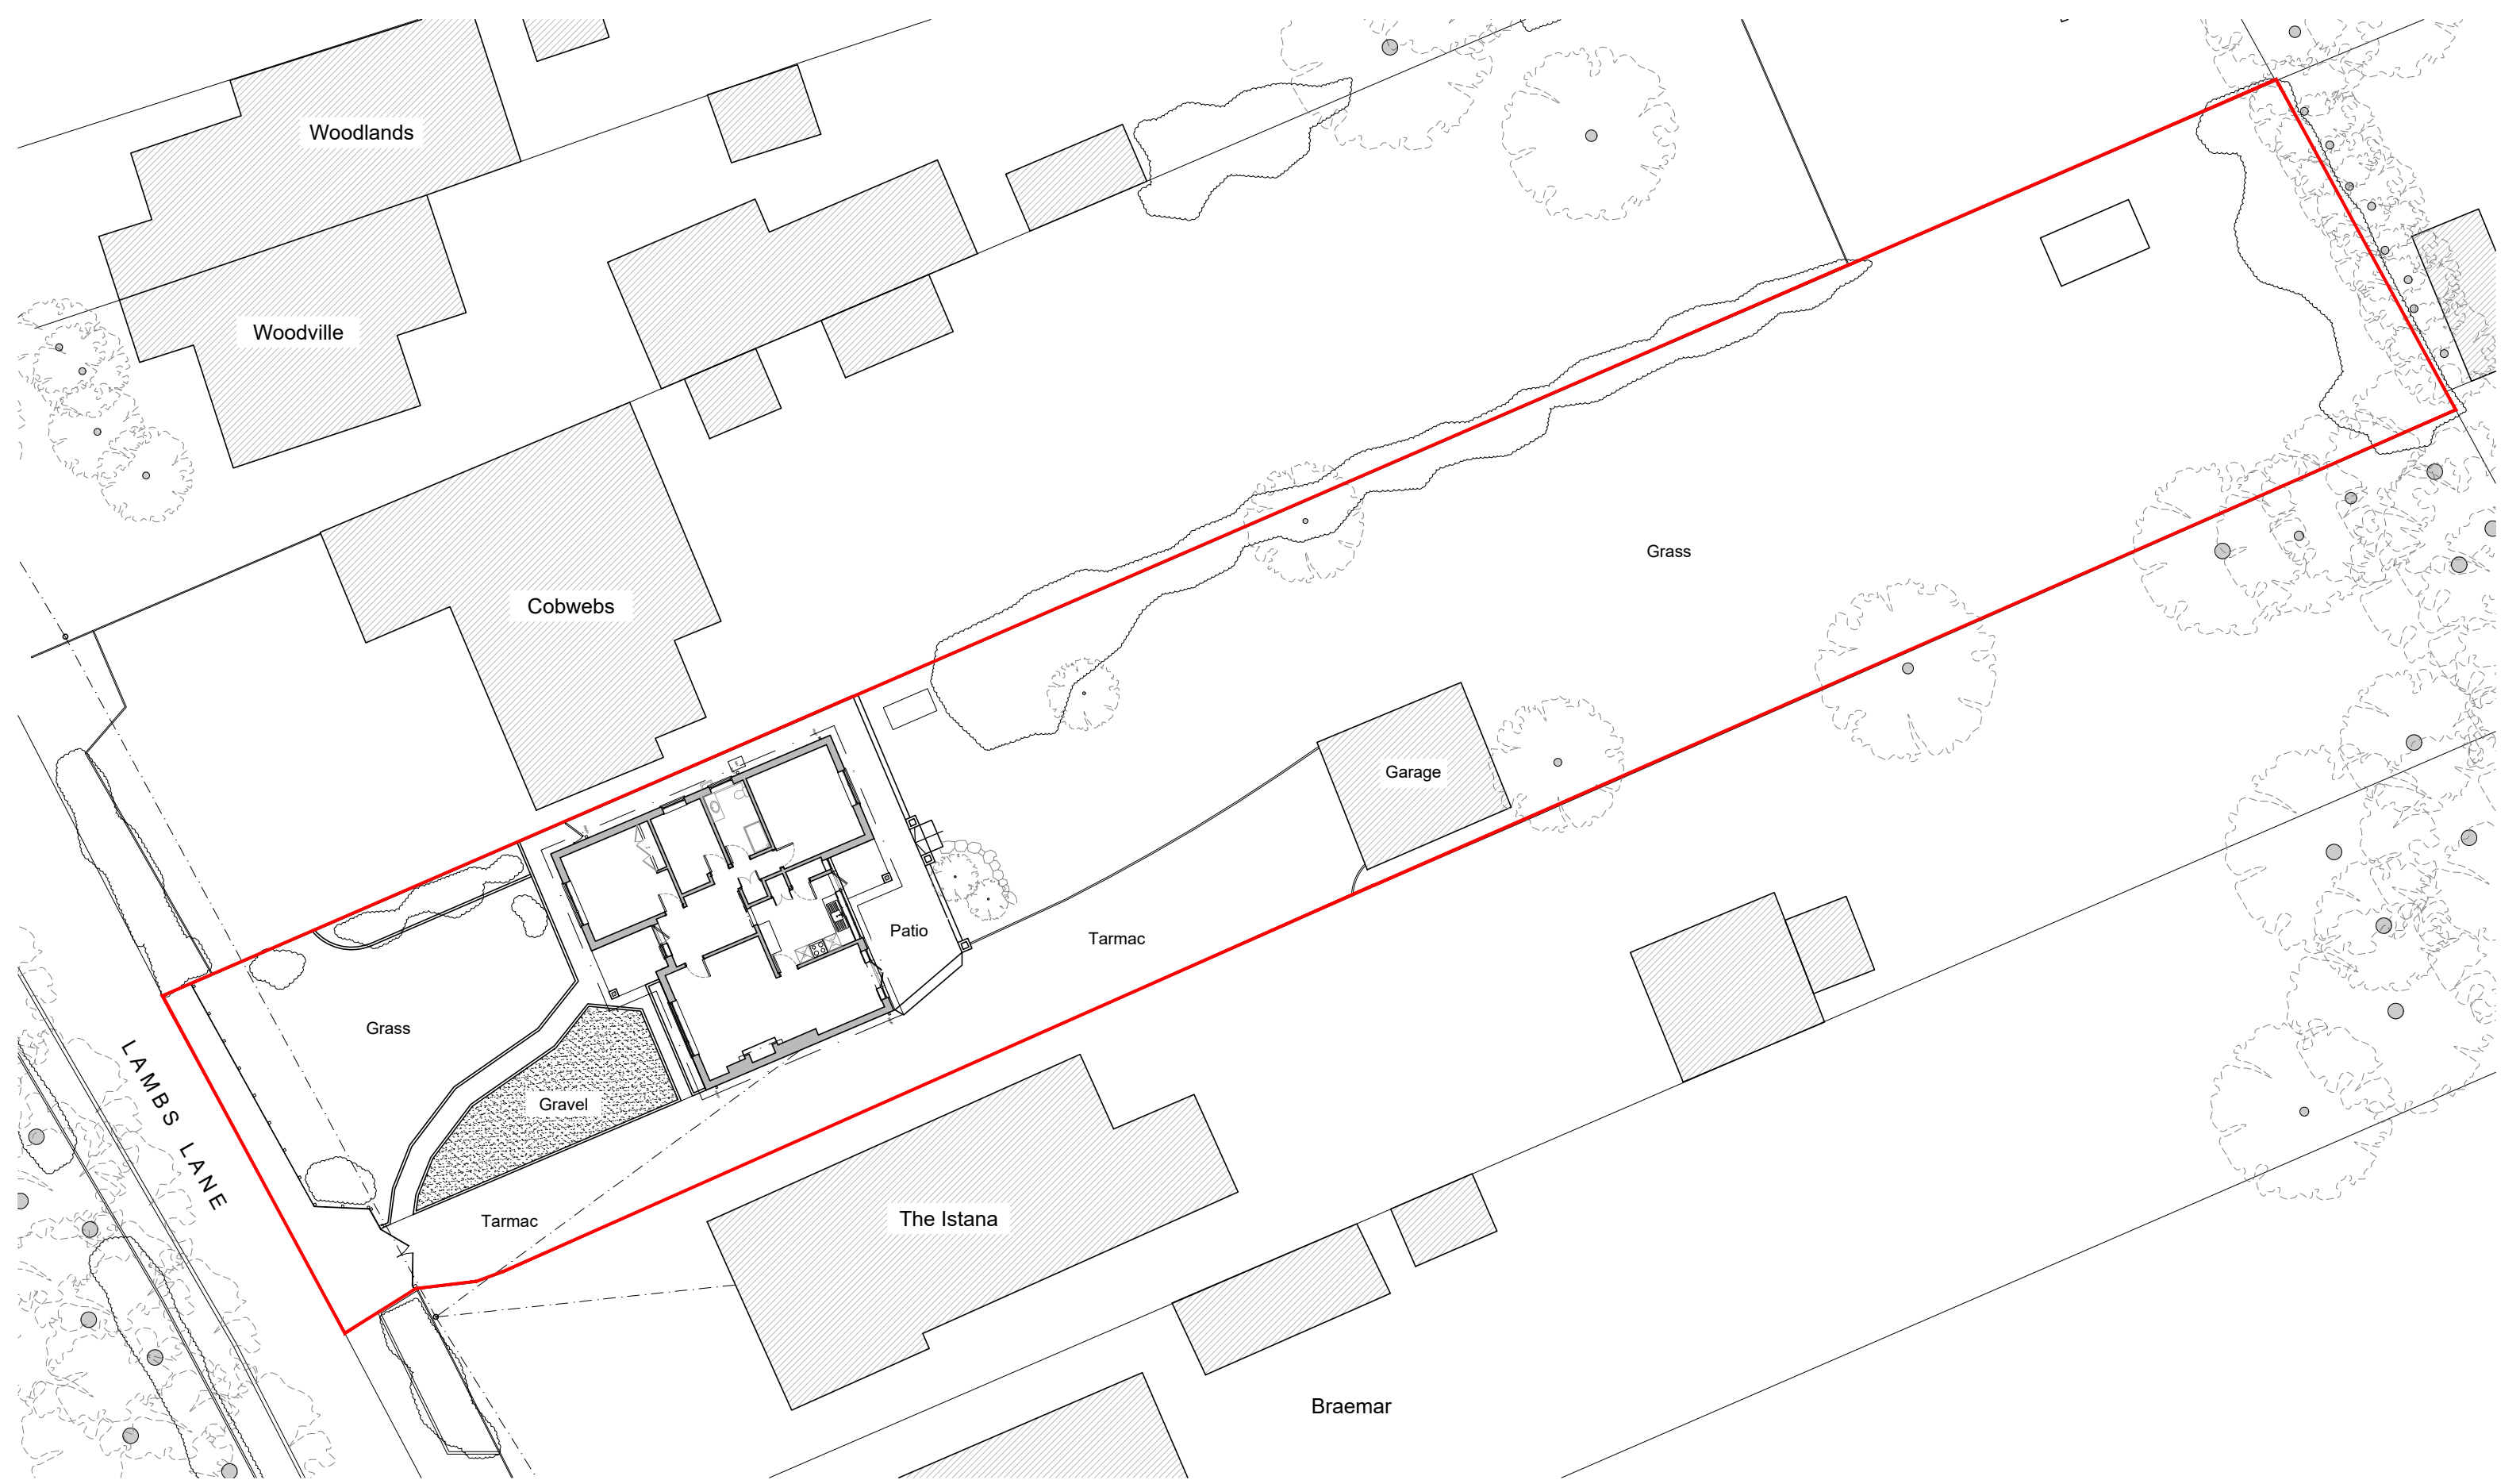

Ordnance Survey, (c) Crown Copyright 2026. All rights reserved. Licence number 100022432



Issued only for purpose indicated. All dimensions to be checked on site. Do not scale.



Bel Daire
Lambs Lane
Spencers Wood
Berks, RG7 1JB
Client:
Mr & Mrs Underwood
Status:
LDC APPLICATION

Drawing Title:
Existing Site Plan

Drawing No:
P.02

Job No.:
26.120
Scale:
1:250
Revision: