




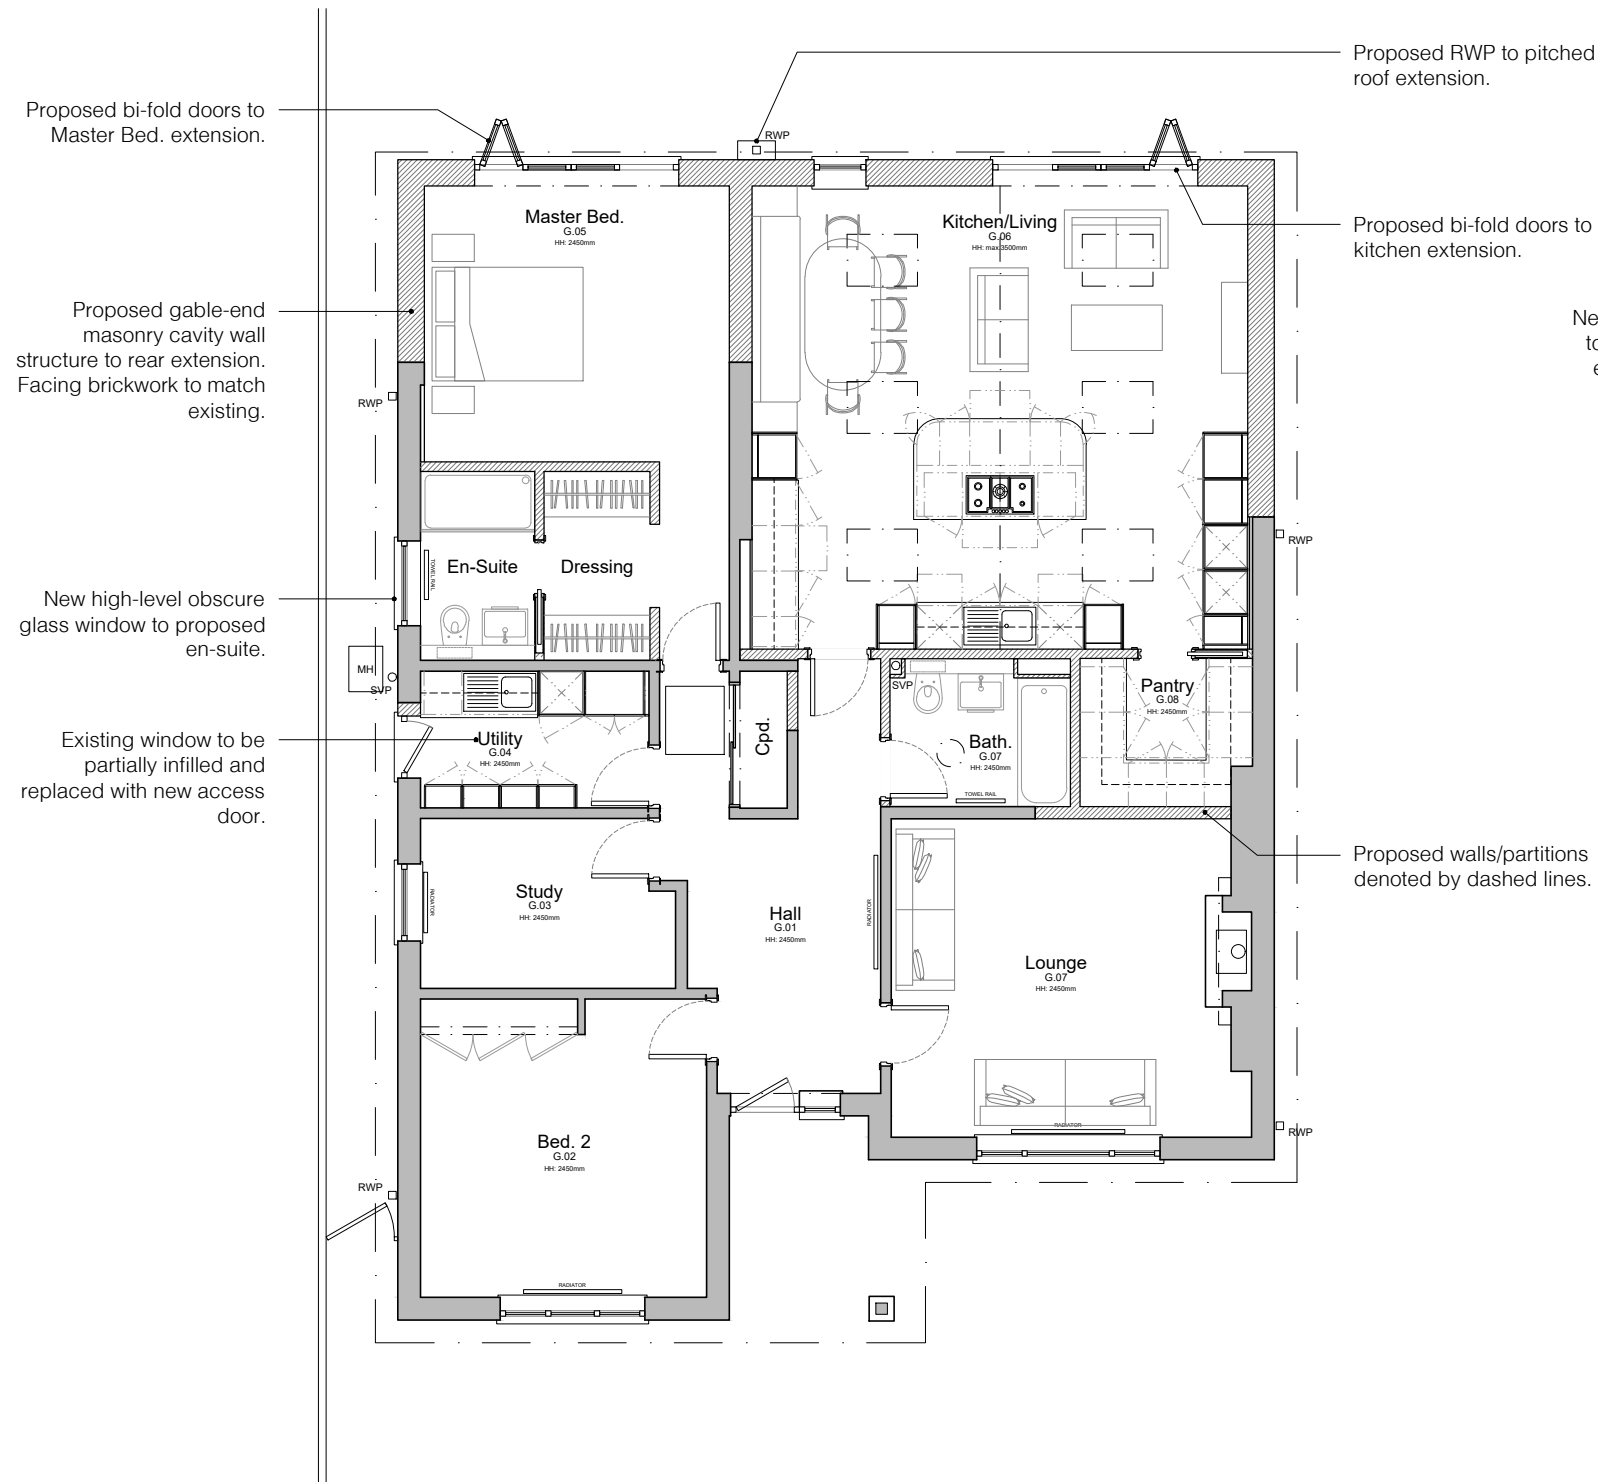

PROPOSED GROUND FLOOR PLAN, 1:100

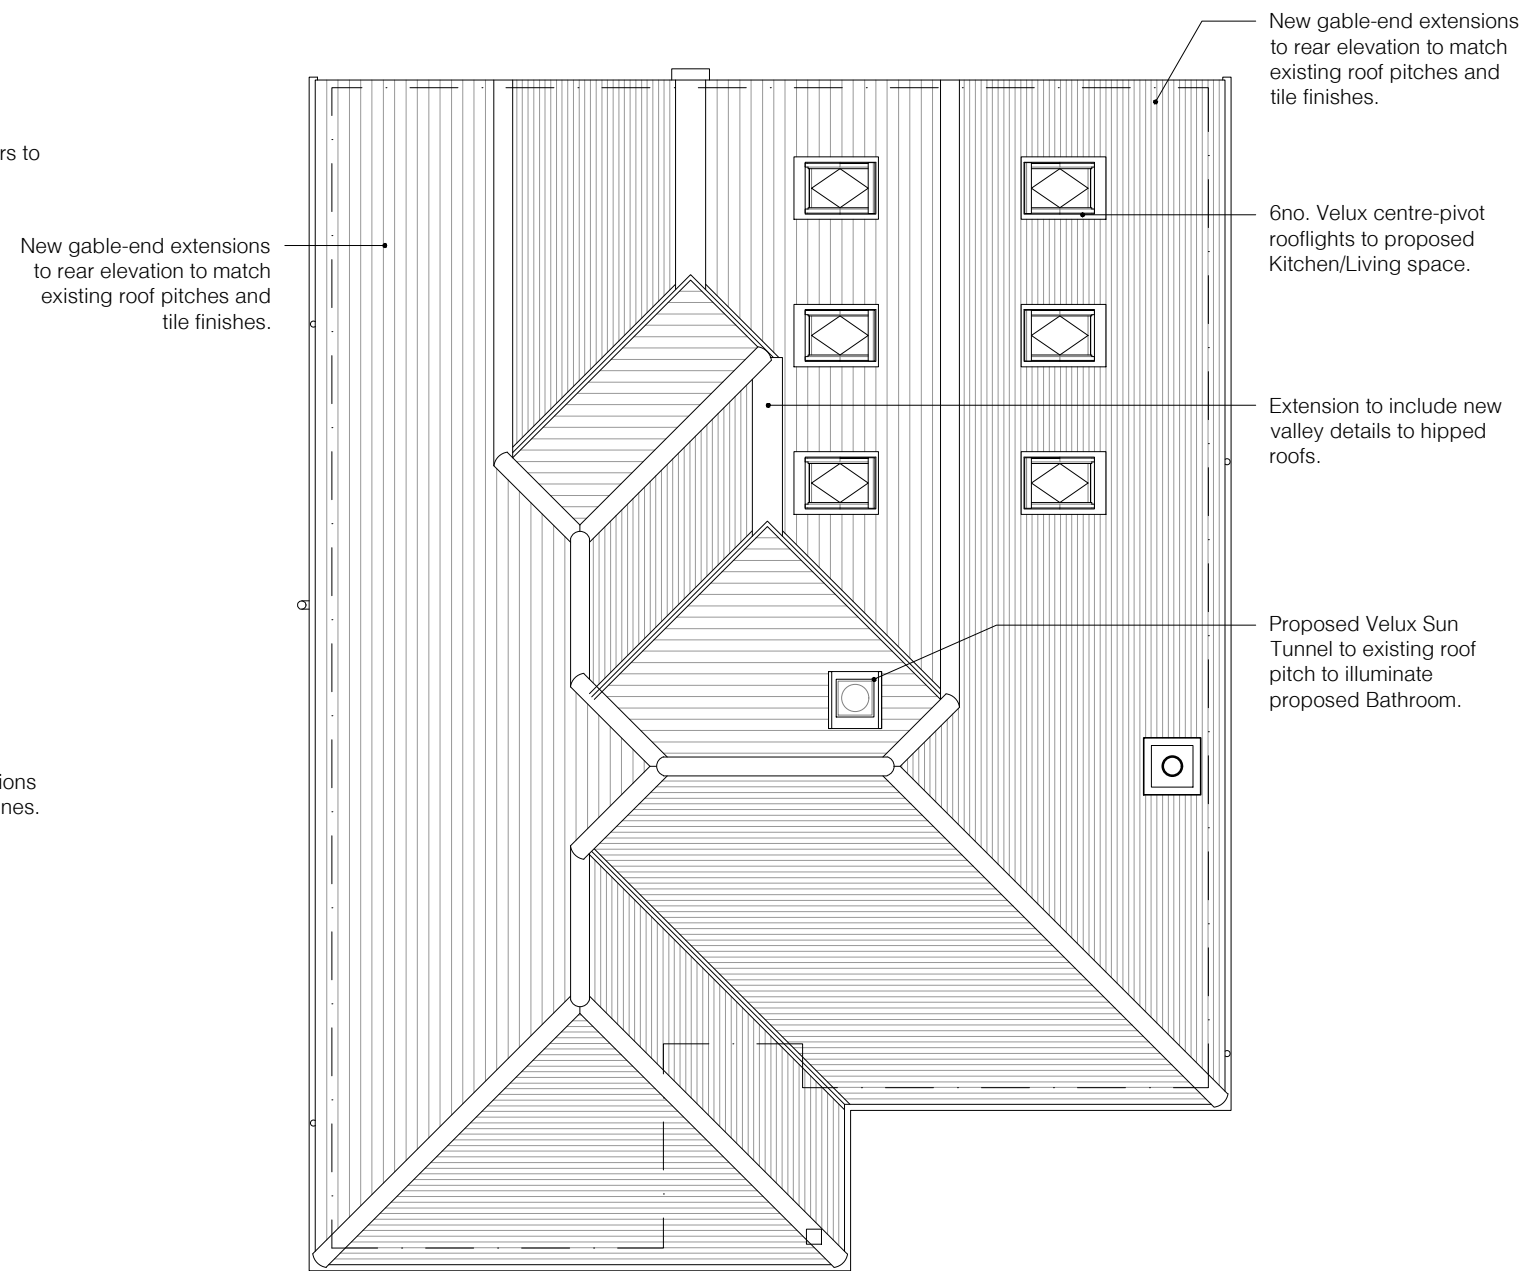

PROPOSED ROOF PLAN, 1:100

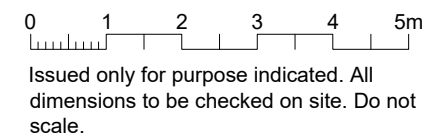

Bel Daire
 Lambs Lane
 Spencers Wood
 Berks., RG7 1JB
 Client:
Mr & Mrs Underwood
 Status:
LDC APPLICATION

Drawing Title:
**Proposed Ground
 and Roof Plans**
 Drawing No:
P.13

Job No.:
26.120
 Scale:
1:100
 Revision: