


SCALE DRAWINGS FOR PLANNING PURPOSES ONLY

ALL DIMENSIONS TO BE CHECKED ON SITE PRIOR TO COMMENCEMENT AND ANY DISCREPANCY REPORTED TO RCCA

THIS DRAWING IS COPYRIGHT AND CANNOT BE REPRODUCED IN PART OR WHOLE WITHOUT WRITTEN CONSENT OF RCCA



AS APPROVED UNDER APPLICATION REFERENCE 212446 AND VARIED BY 240108 AND 250506

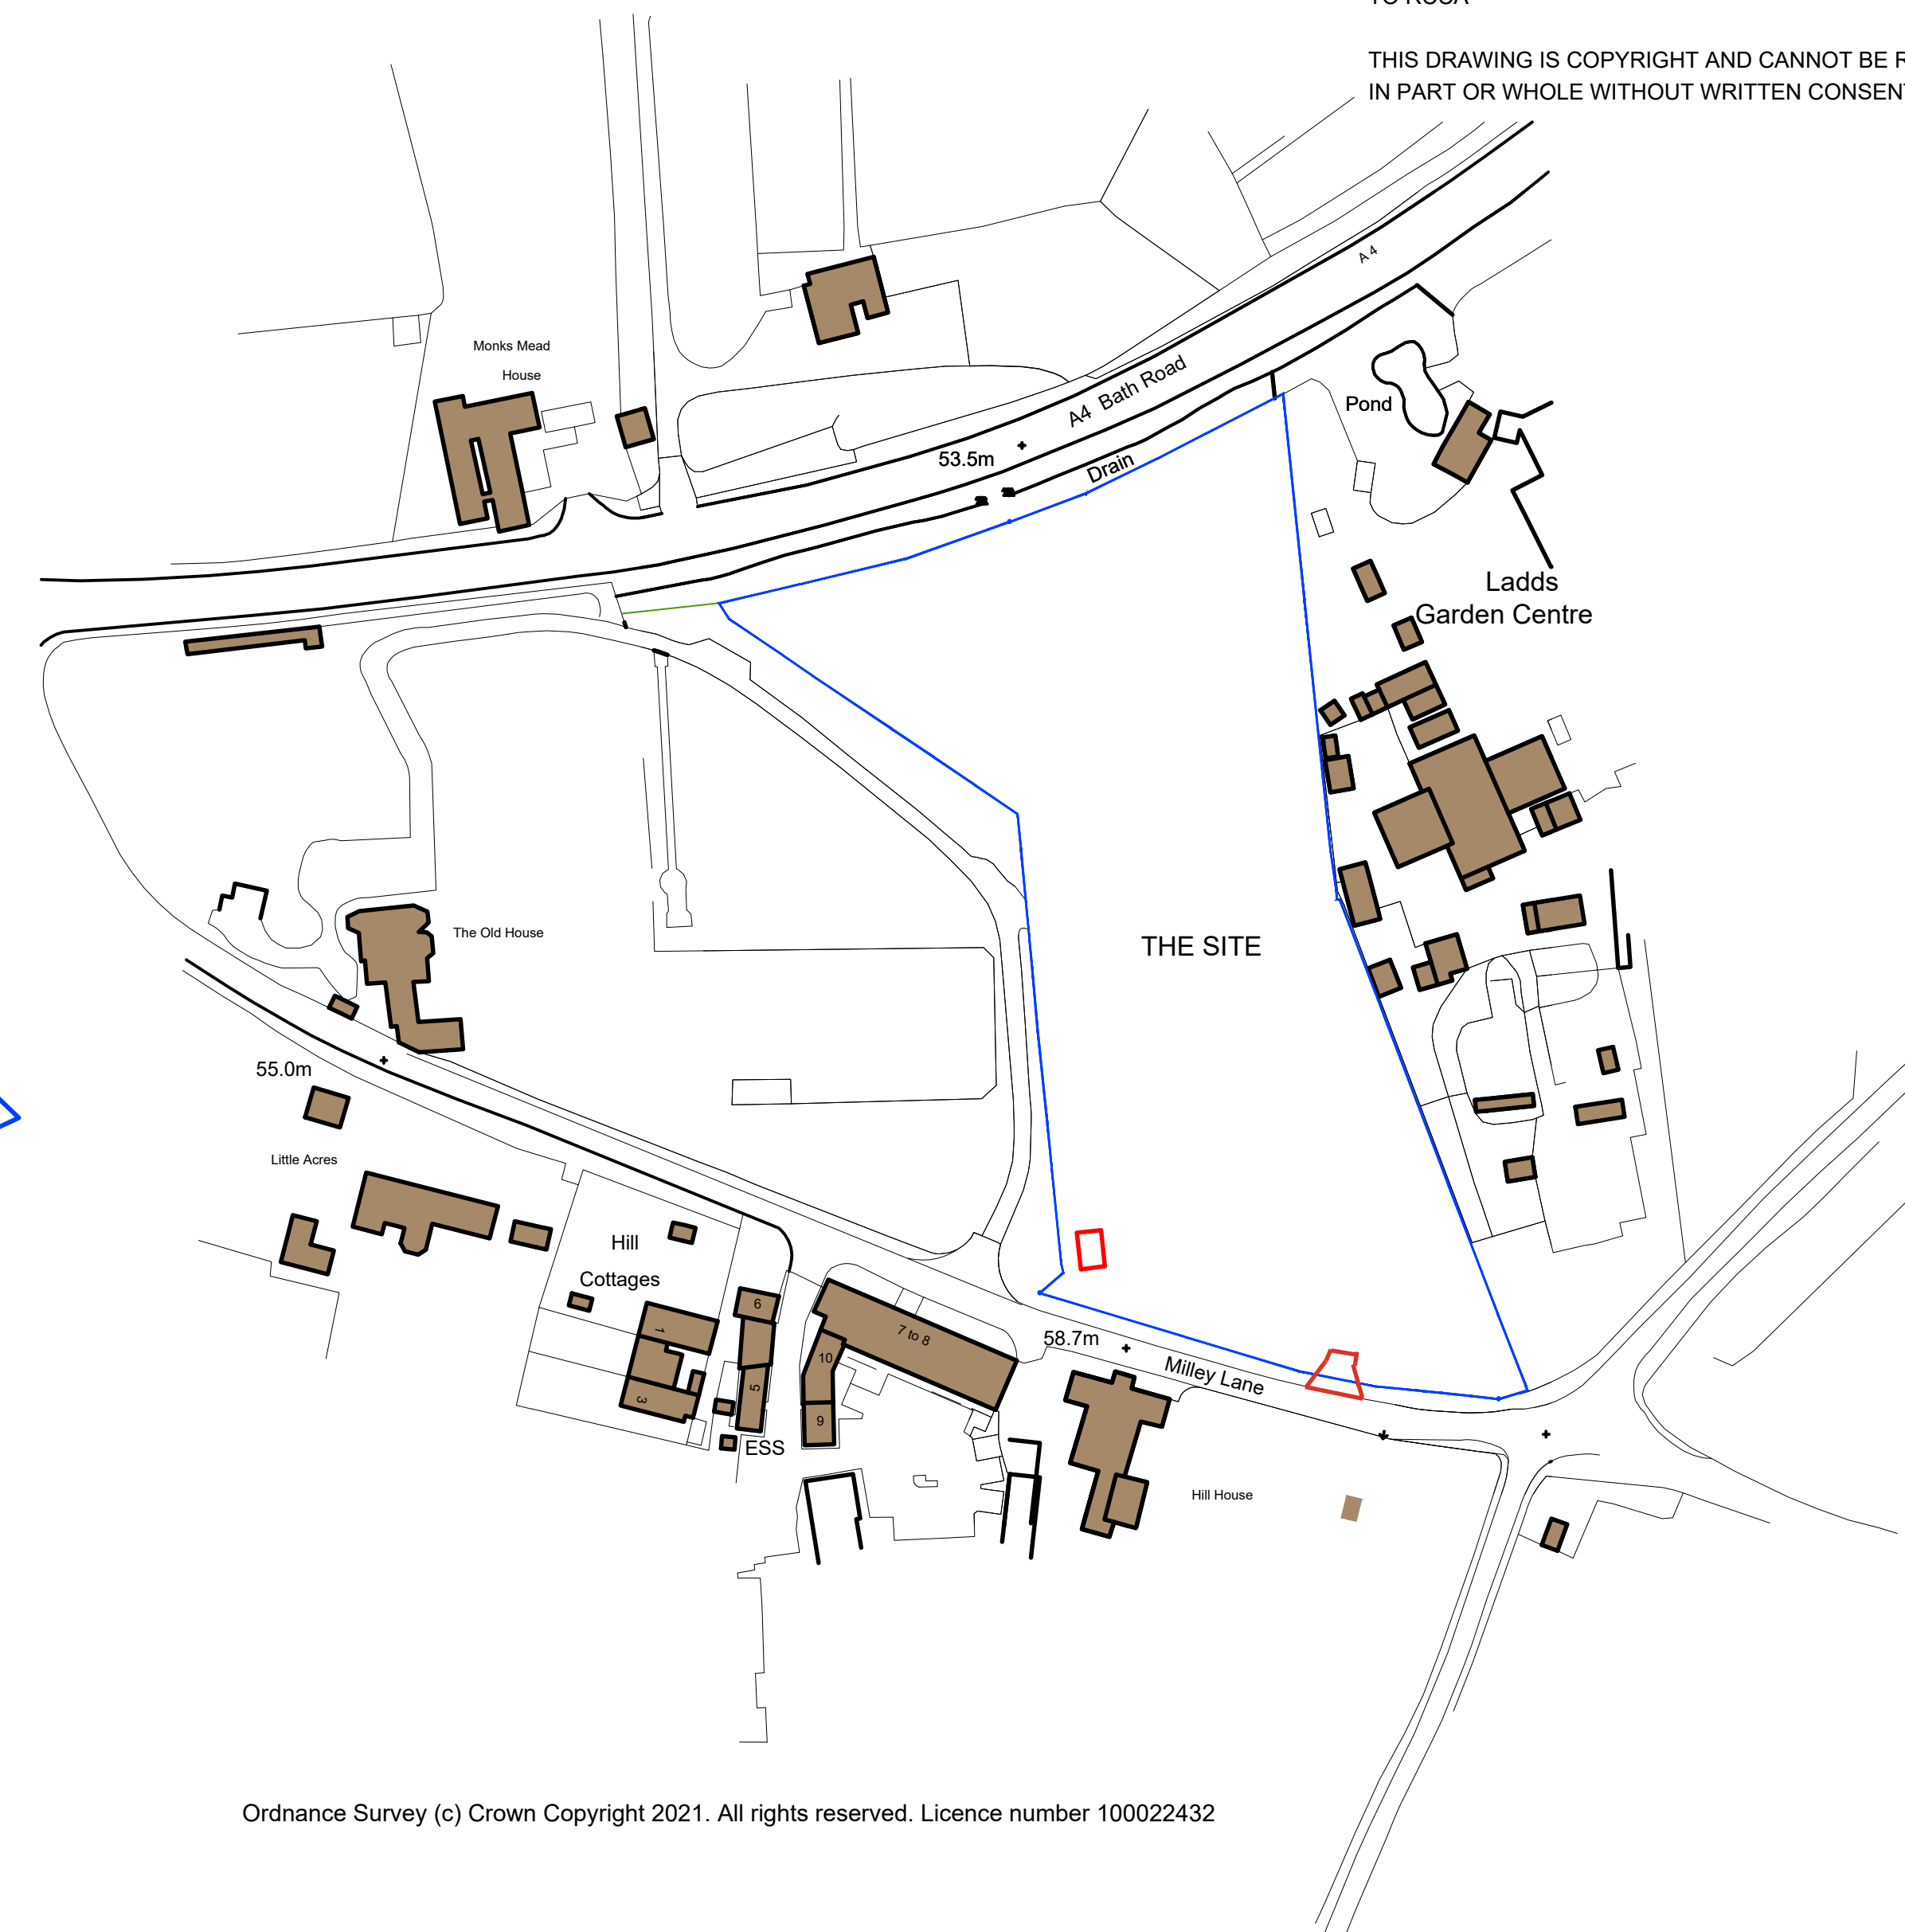

Ordnance Survey (c) Crown Copyright 2021. All rights reserved. Licence number 100022432



Clarks Barn, Bassetsbury Lane, High Wycombe, Bucks HP11 1QX  
T 01494 888000 F 01494 888008 E RICClark@richardclarkarchitects.co.uk

CONTRACT  
THE BIRD GARDENS, MILLEY LANE  
HARE HATCH, RG10 9TH

CLIENT  
MR & MRS J. PARTON

DRAWING  
PROPOSED SITE PLAN  
RETAINED OUTBUILDING

DRAWN IE DATE MAR 25  
SCALE 1:500 AT A1 JOB / DRWG No 2048 / SP2

BUILDING  
FOR LIFE  
AWARD  
WINNER



COPYRIGHT  
©