


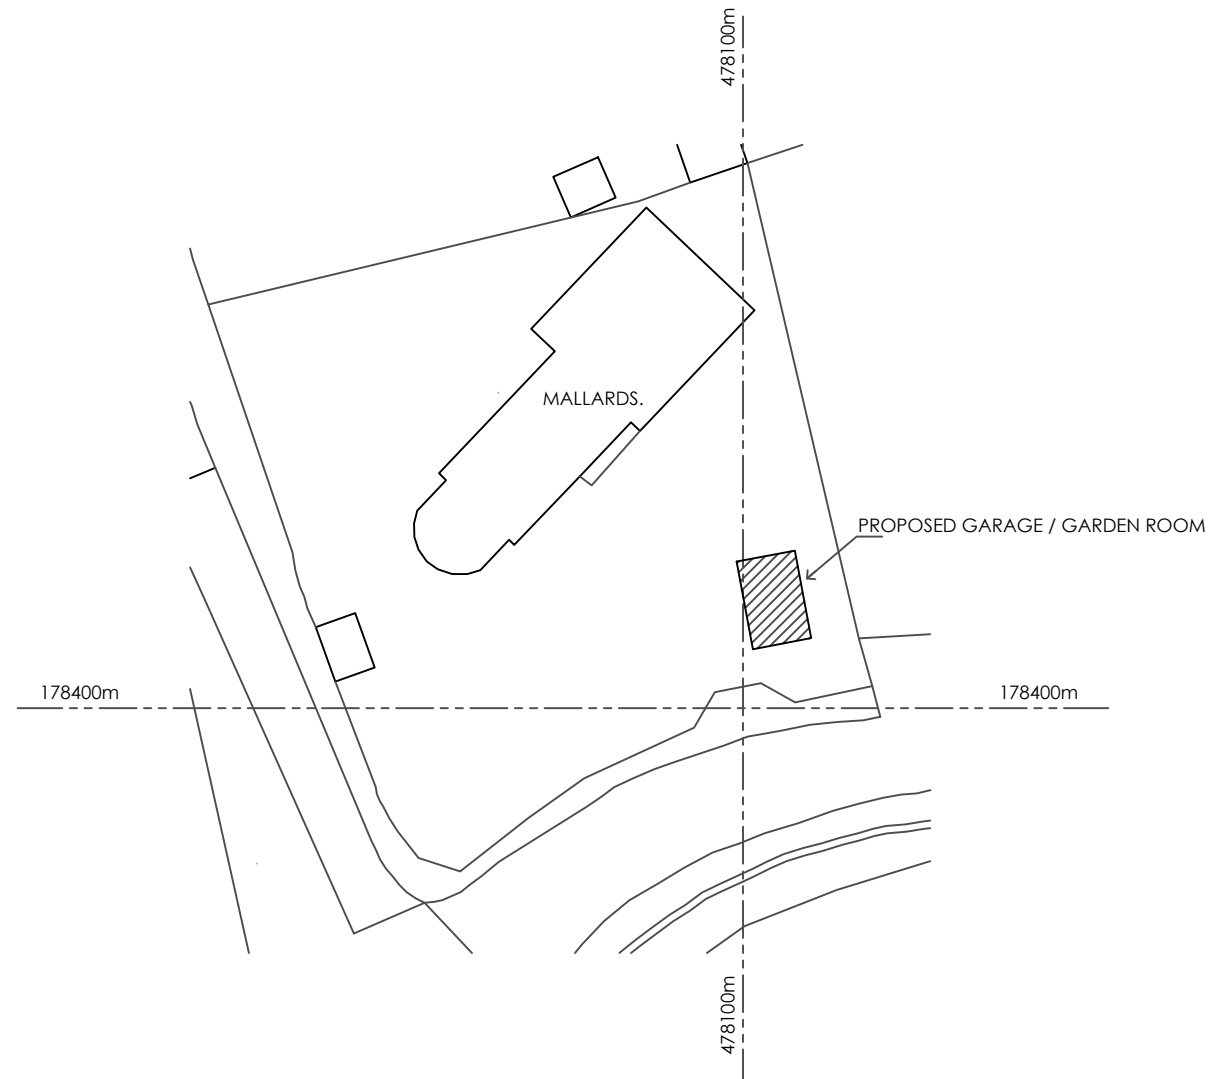

SITE PLAN.
SCALE 1:500

© This drawing has been prepared solely for the use of the client as detailed in the title block, and shall not be copied, lent or used by any third party without the express written permission of the Wargrave Design Consultancy Limited. Date as title block.

These plans must not be acted upon until the appropriate planning and building regulation approvals have been granted. Should the works be undertaken prior to the above approvals being in place it is done so entirely at the clients own risk.

 Wargrave Design Consultancy The Old Pump House - Wargrave - Berkshire - RG10 8DJ 0118 940 1678 - info@wargravedesign.com www.wargravedesign.com	Mr & Mrs Savory.	Mallards, Station Road, Wargrave.	Proposed Detached Garage / Garden Store.	G.D.G.		As shown @ A3							
				DATE February 2026									
				DRAWING No.		REV.							
				1999 - 01		<table><tr><td></td><td></td><td></td><td></td></tr><tr><td></td><td></td><td></td><td></td></tr></table>							