



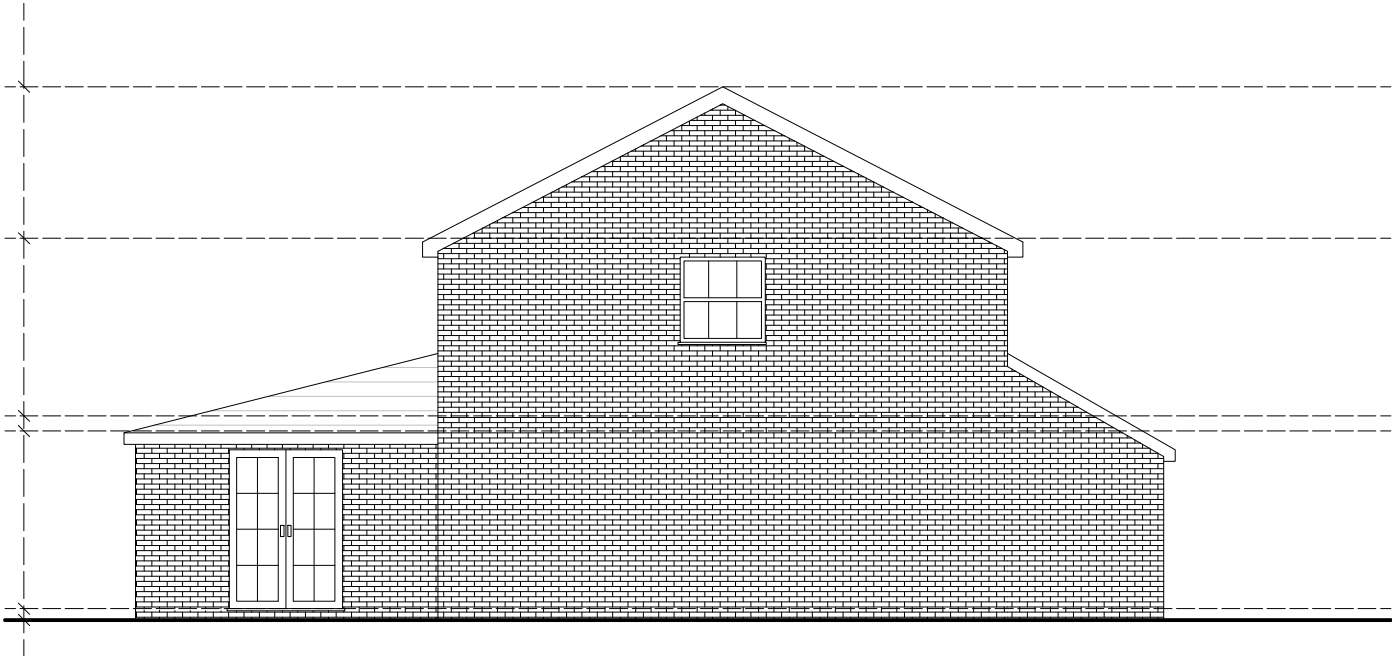

As EXISTING

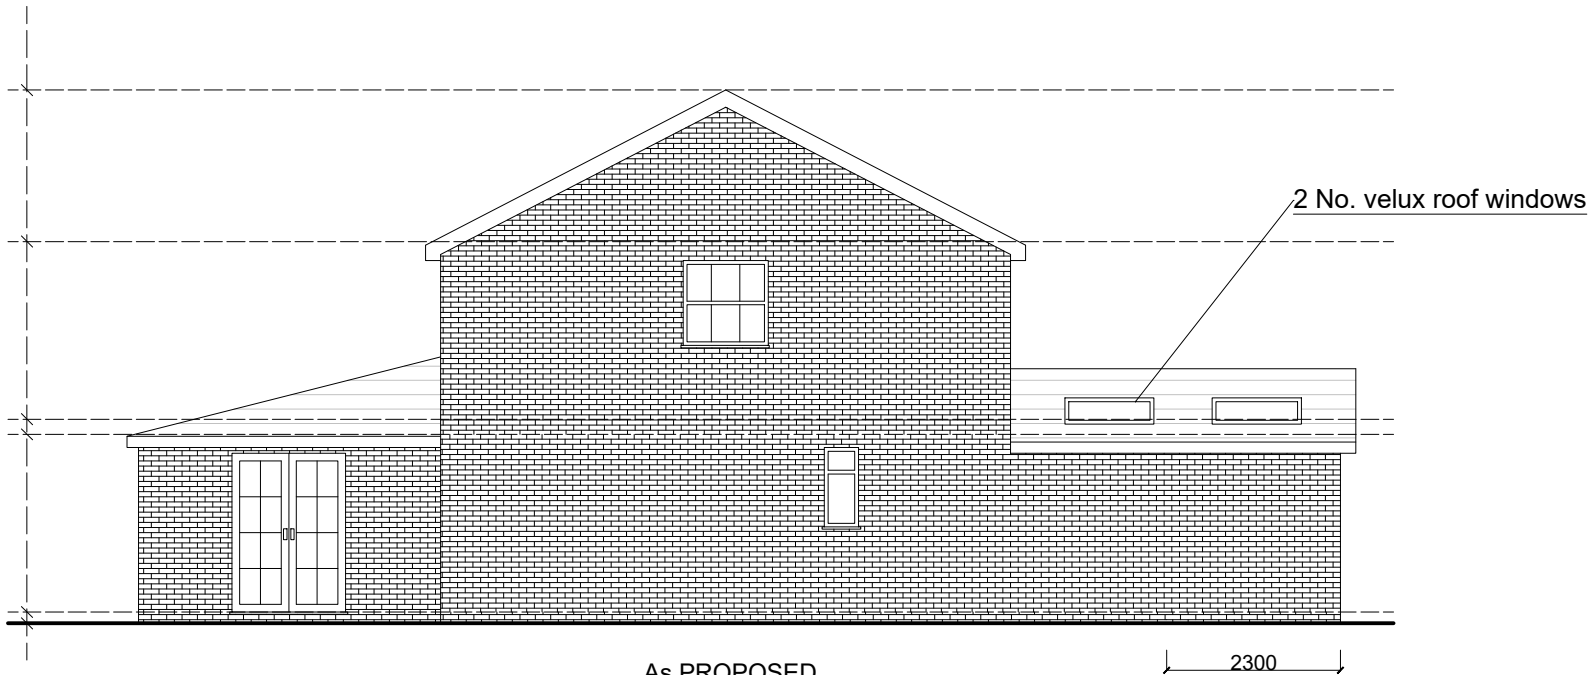

As PROPOSED

2300

NOTES

- 1) This drawing to be read in conjunction with the following documents:-
 - a) As existing and as proposed elevations and floor plans DRG. No. 2464/01, 02, 03, and 04.
 - b) Site plan and parking provision 2464/SK.1
Site location plan 2464/SK.2
 - c) Design statement
- 2) All proposed new finishes as shown. Tiles and brickwork to match existing.
- 3) Adequate parking provision shown despite the proposed conversion of the garage into habitable accommodation.
- 4) Existing driveway to be widened with permeable material.

REVISIONS

MRS S. SHAW

SINGLE-STOREY FRONT EXTENSION
AND GARAGE CONVERSION

WALLACE BACON CONSULTANTS
BUILDING DESIGN AND STRUCTURAL ENGINEERING CONSULTANTS

6, VICKERS CLOSE, WOODLEY,
READING, RG5 4PA

SIDE ELEVATIONS

53 EASTHEATH AVENUE
WOKINGHAM
BERKSHIRE
RG41 2PP

TELEPHONE:
0118 979 4959

SCALE BAR



DRAWN

DATE

SCALE

CHECKED

HP

JUL 2024

A3 - 1:100

CRP

DRAWING NUMBER

2464/03

REVISION