


DO NOT SCALE OFF THIS DRAWING
EXCEPT FOR PLANNING PURPOSES
ALL DIMENSIONS TO BE CHECKED ON SITE

Key

Existing retained construction

New construction / infill

Demolitions

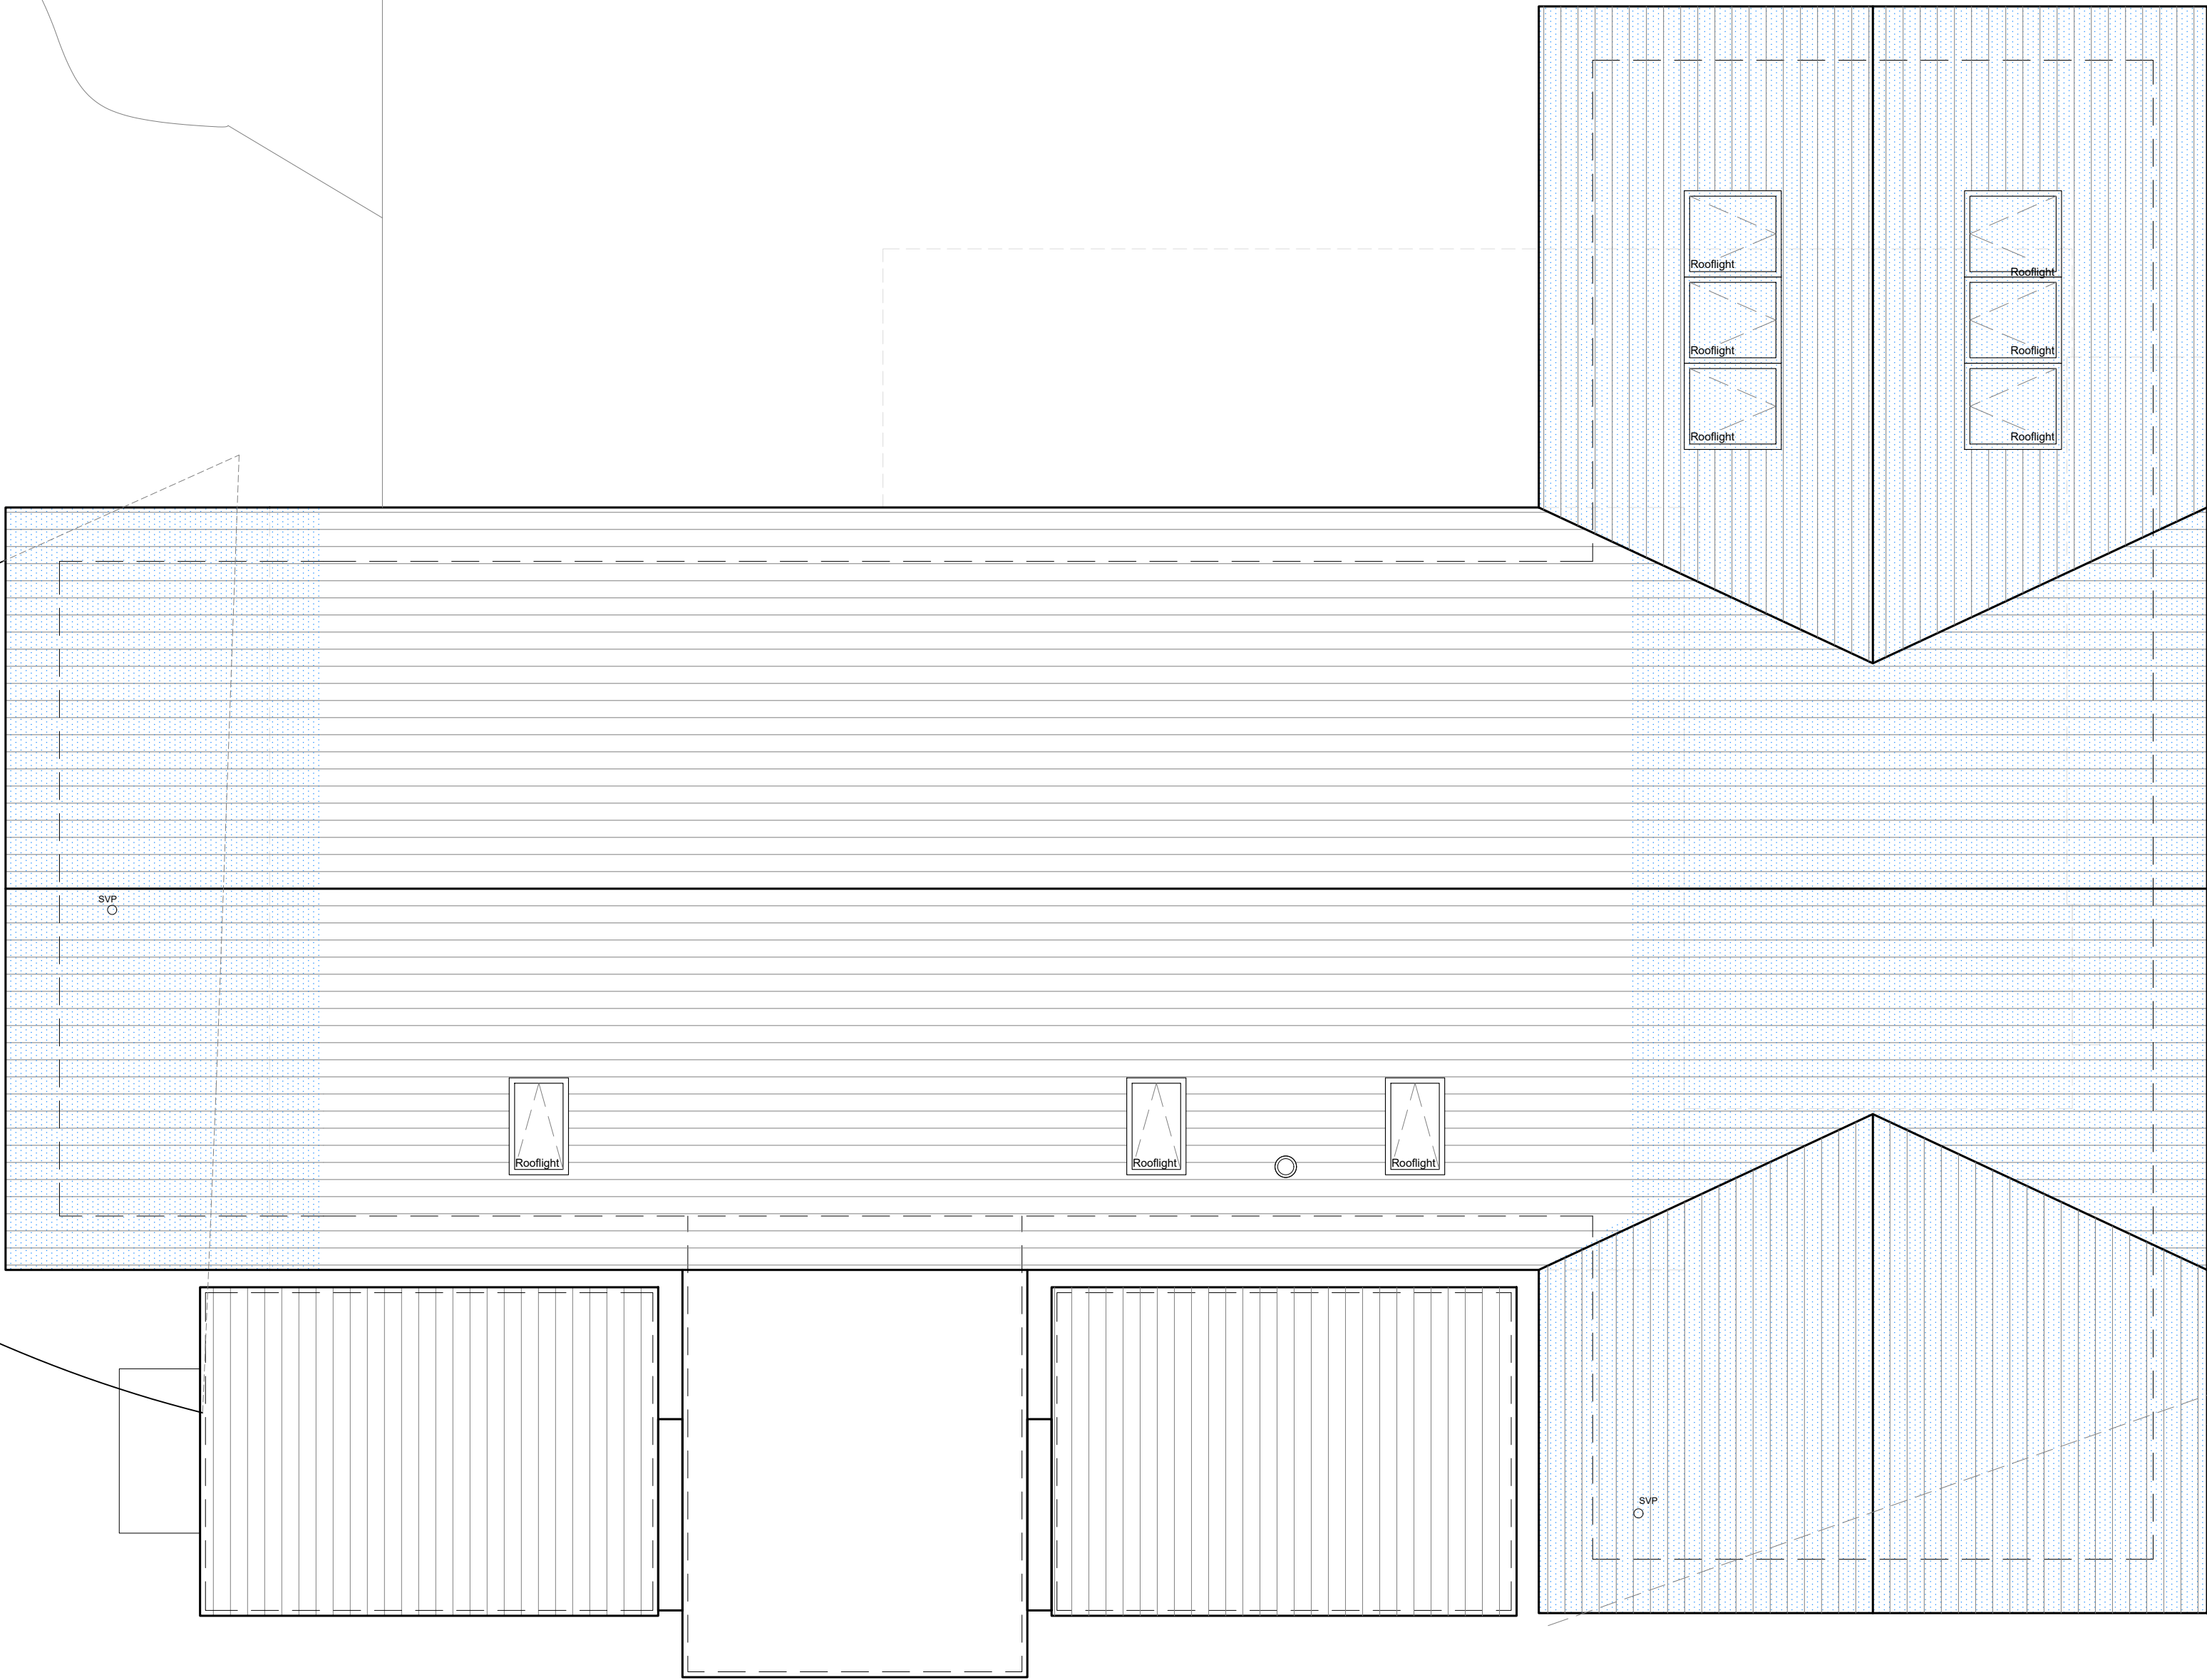

New fence line

Rooflight

Rooflight

Rooflight

Rooflight

Rooflight

sup

O

Scale bar (1:50)



Rev	Description	Date
Revisions		

Project: Extension		
for		
Mary & Chris Kay		
at		
Lake House		Contact: Michael Austin R/BA
178 Bearwood Road		E-mail: project@austinlebbon.co.uk
Barkham		Web: www.austinlebbon.co.uk
Wokingham		Phone: 01730 887559
RG41 4SH		
Dwg Ref: 2525 [PL] 02	Rev: -	Date: December 2025

This drawing has been produced by Austin Lebbon Architecture Ltd

Proposed Roof Plan
Scale 1:50 @ A1