


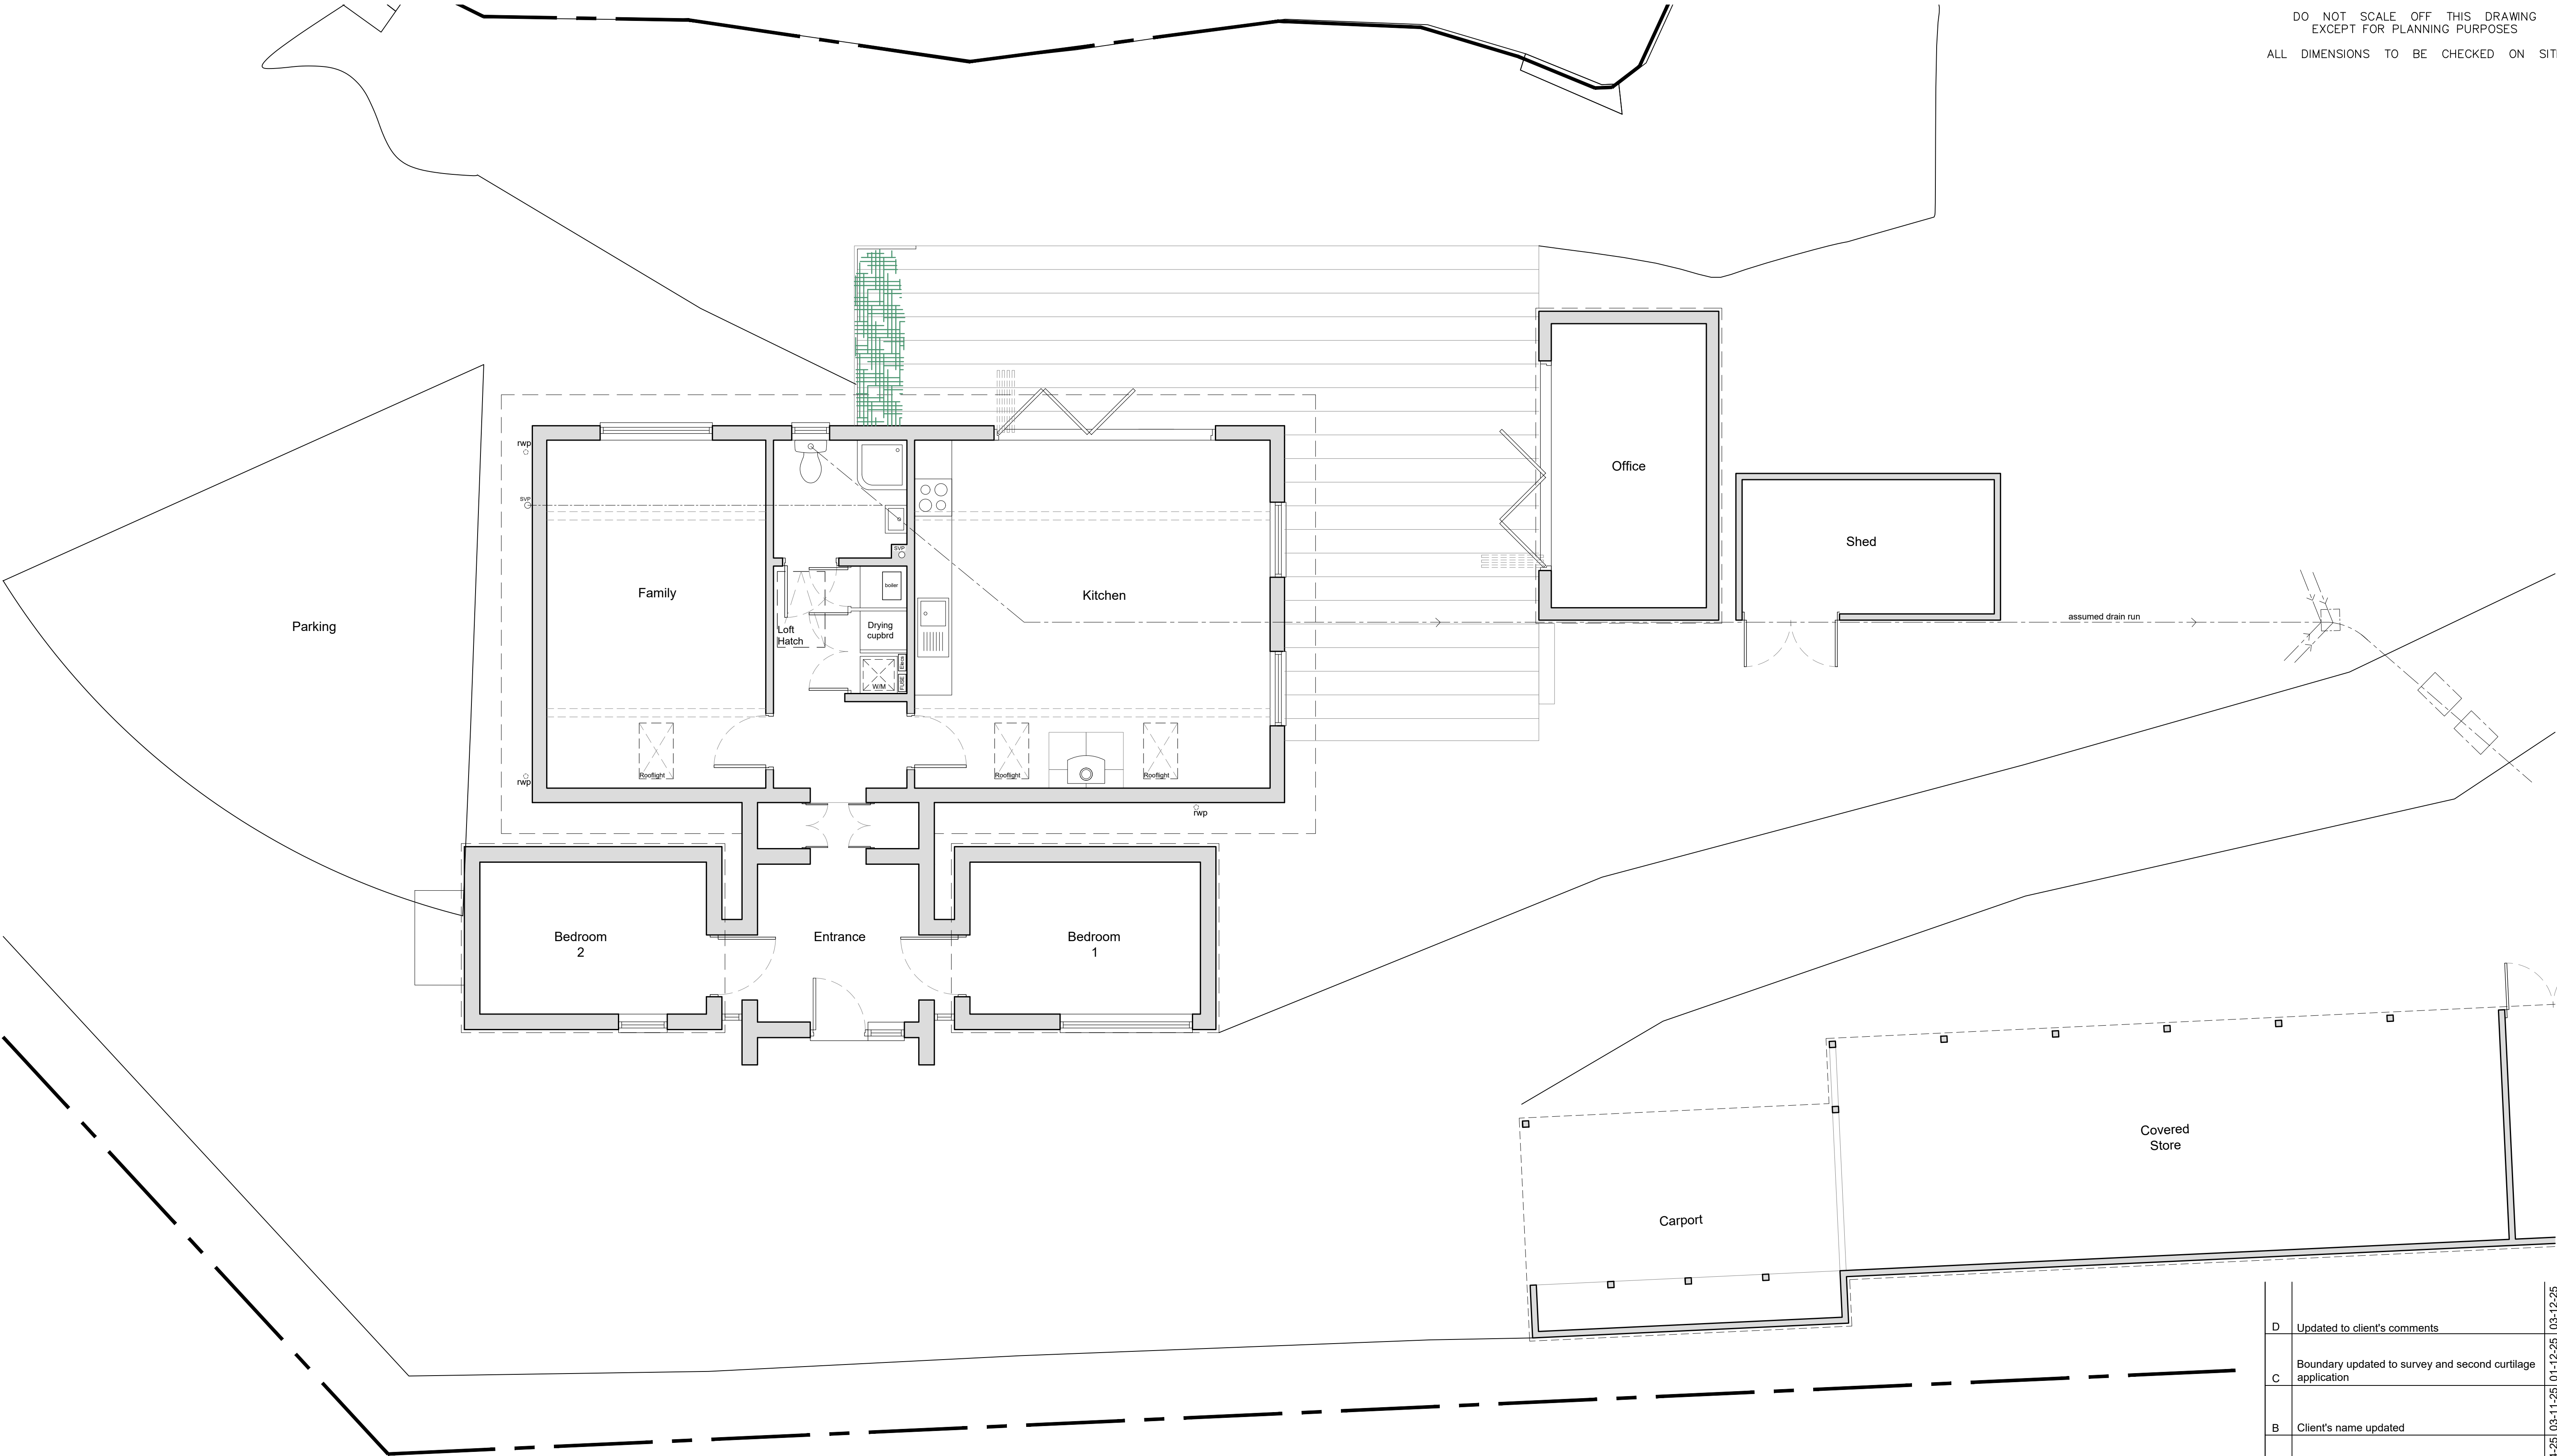

Rev	Description	Date
D	Updated to client's comments	03-12-25
C	Boundary updated to survey and second curtilage application	01-12-25
B	Client's name updated	03-11-25
A	Address updated	29-04-25
Revisions		

Project: Extension

for
Mary & Chris Kay

at
Lake House
178 Bearwood Road
Barkham
Wokingham
RG41 4SH

Contact: [Michael Austin R/BA](#)
E-mail: project@austinlebbon.co.uk
Web: www.austinlebbon.co.uk
Phone: [01730 887559](tel:01730887559)

Dwg Ref: 2525 [S] 01

Rev: D

Date: April 2025

Existing Ground Floor Plan
Scale 1:50 @ A1

