


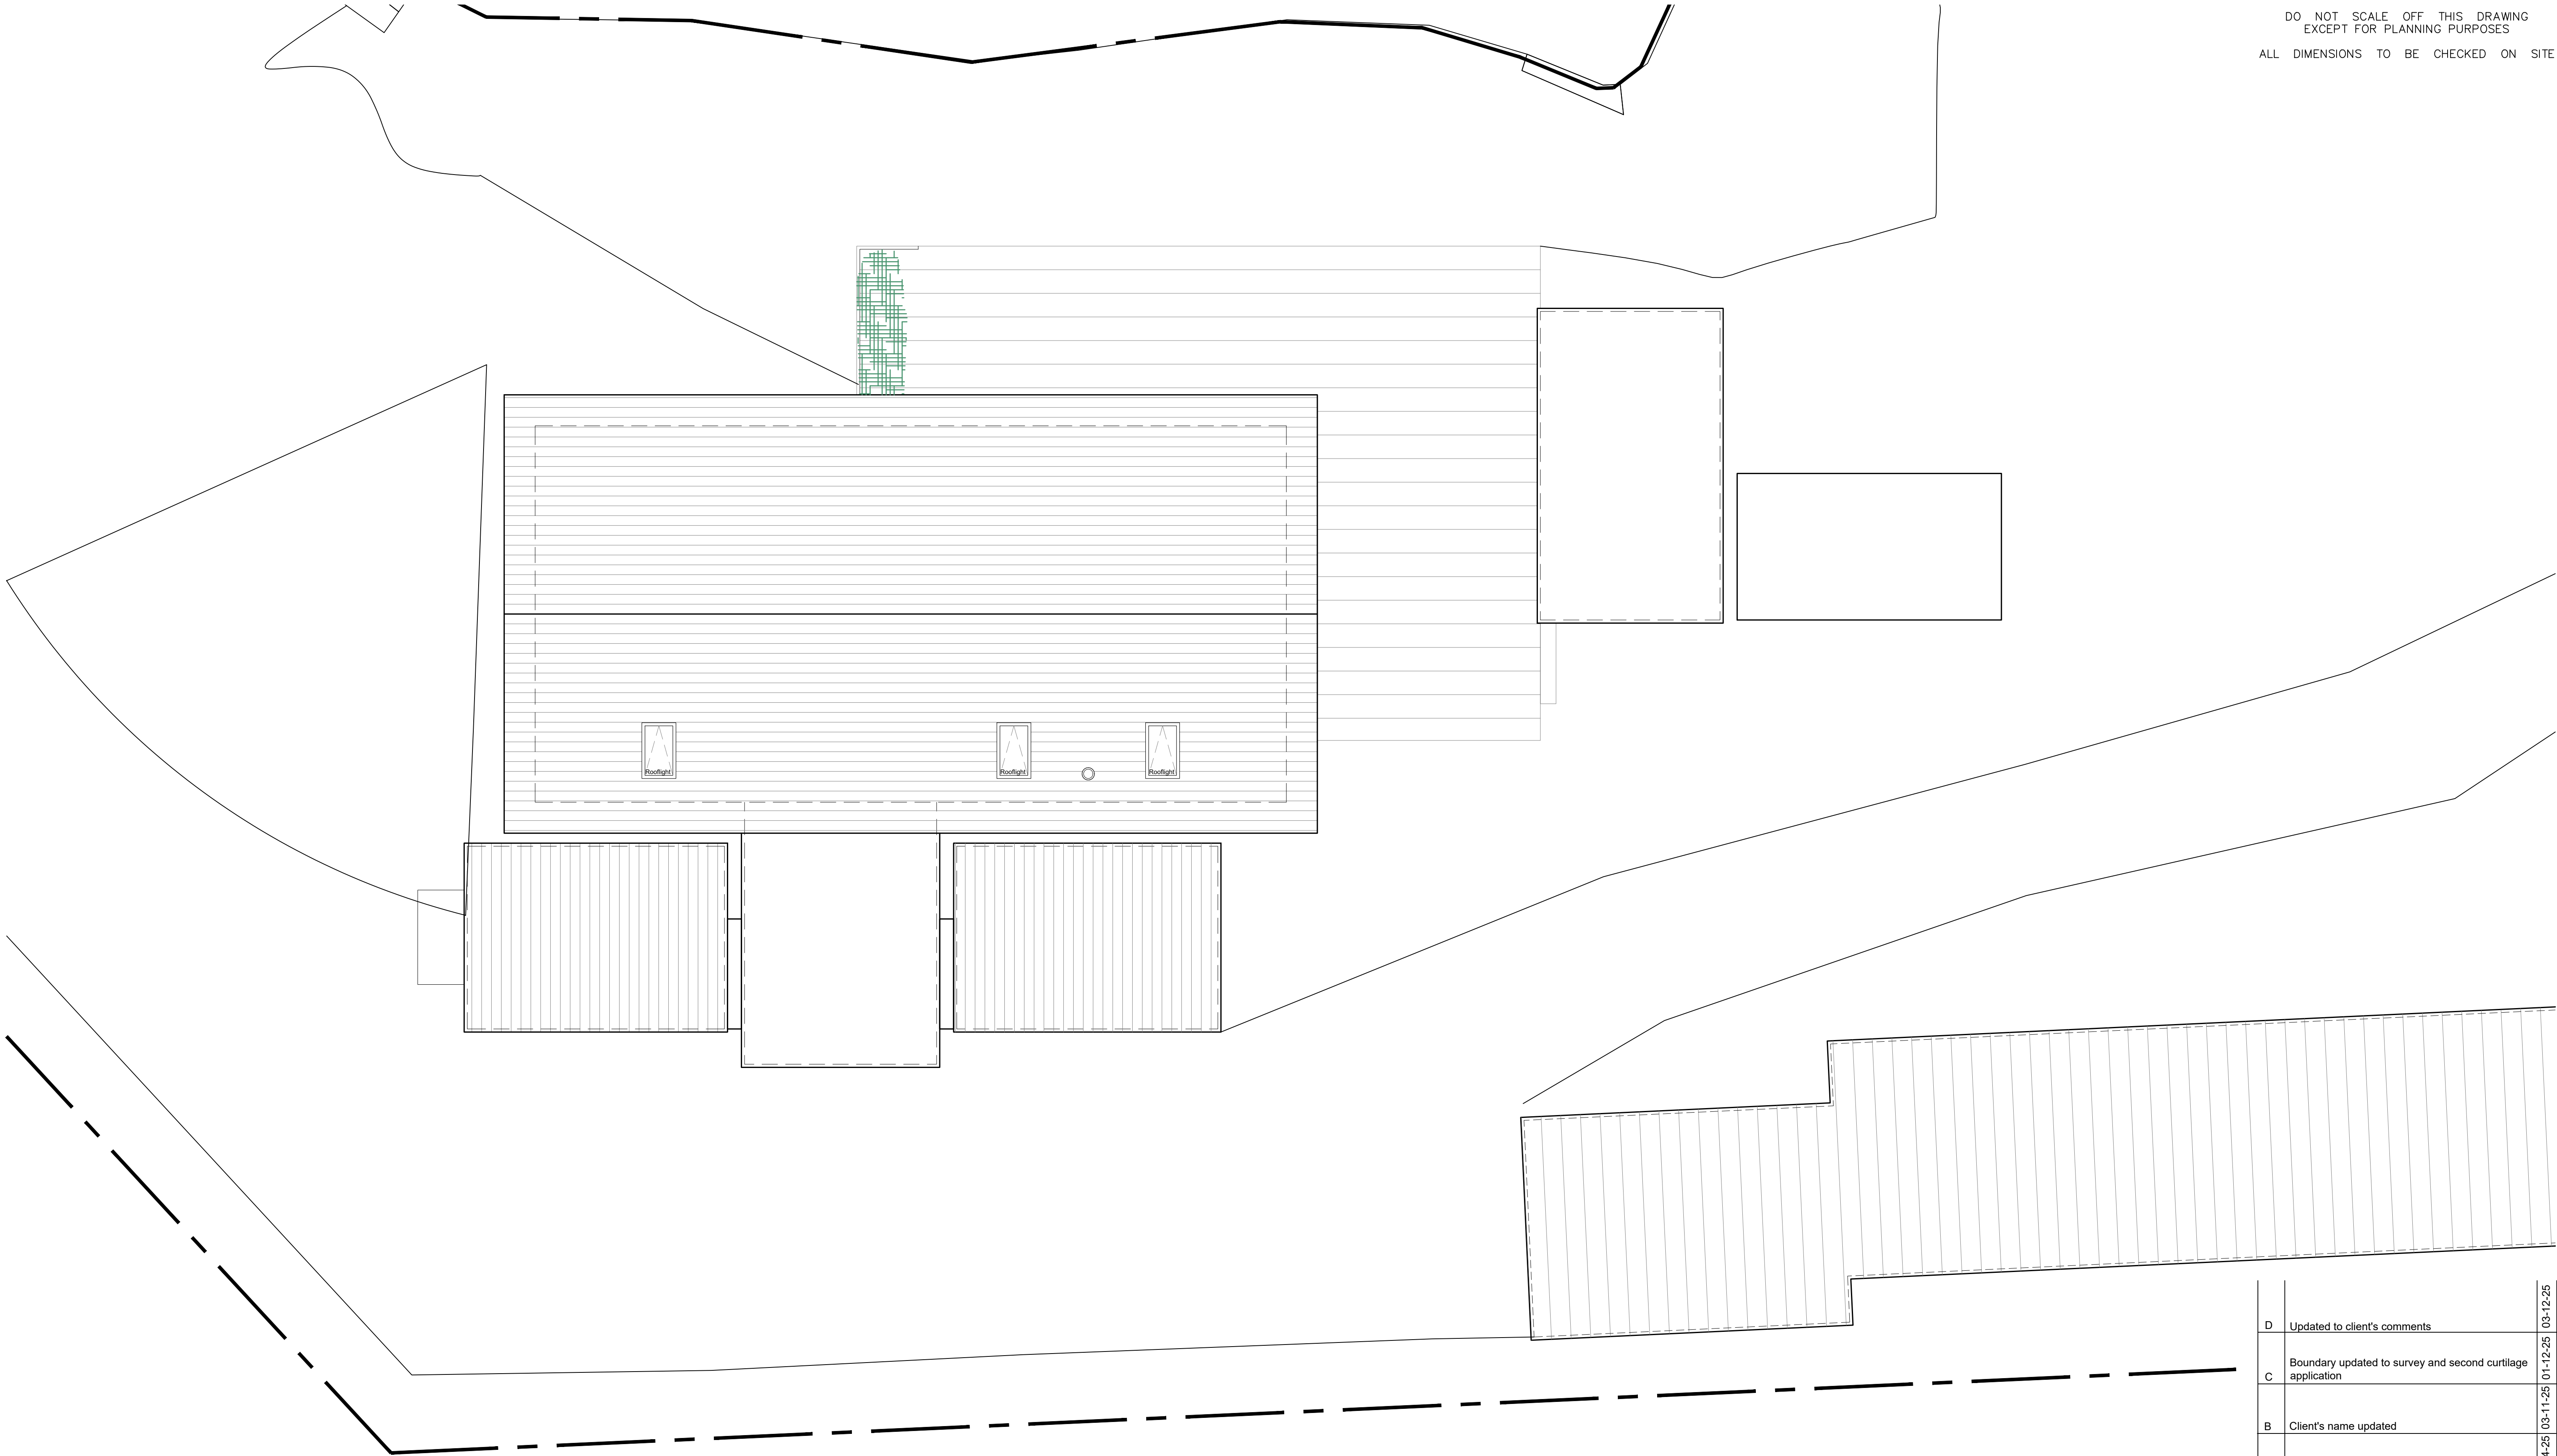

			03-12-25
D	Updated to client's comments		
C	Boundary updated to survey and second curtilage application		01-12-25
			03-11-25
B	Client's name updated		
			29-04-25
A	Address updated		
Rev.	Description		
Revisions			Date

Project: Extension	
for	
Mary & Chris Kay	
at Lake House 178 Bearwood Road Barkham Wokingham RG41 4SH	Contact: Michael Austin R/BA
	E-mail: project@austinlebbon.co.uk
	Web: www.austinlebbon.co.uk
	Phone: 01730 887559
Dwg Ref: 2525 [S] 02	Rev: D Date: April 2025

Existing Roof Plan
Scale 1:50 @ A1

