



EAST ELEVATION.

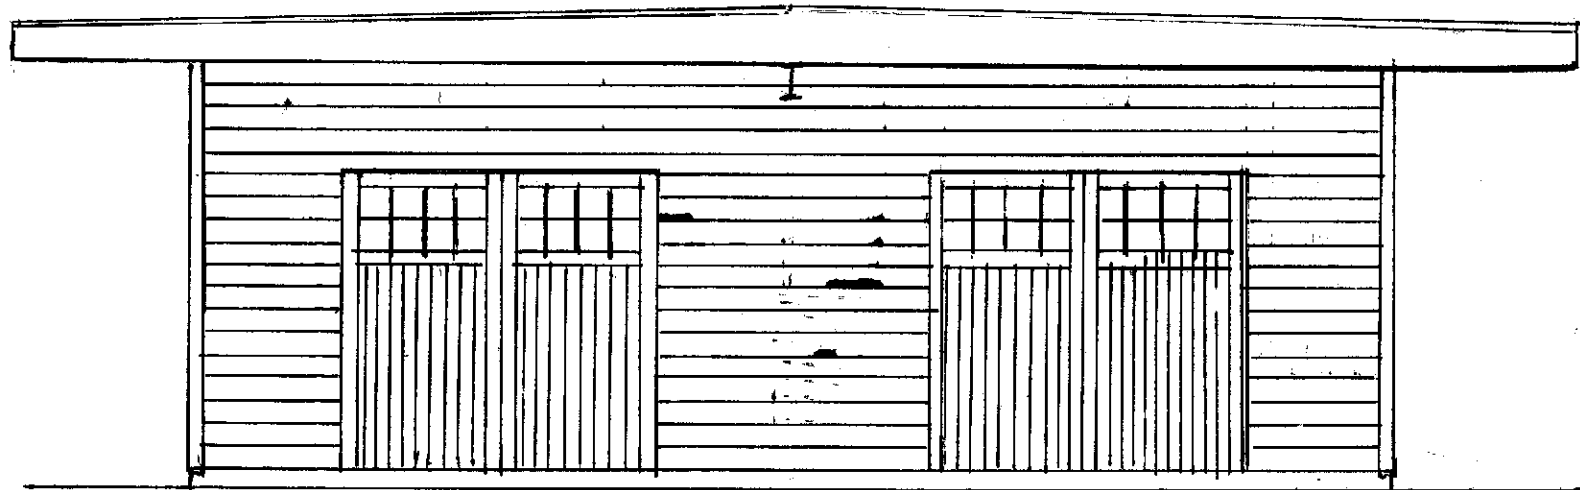


NORTH ELEVATION.

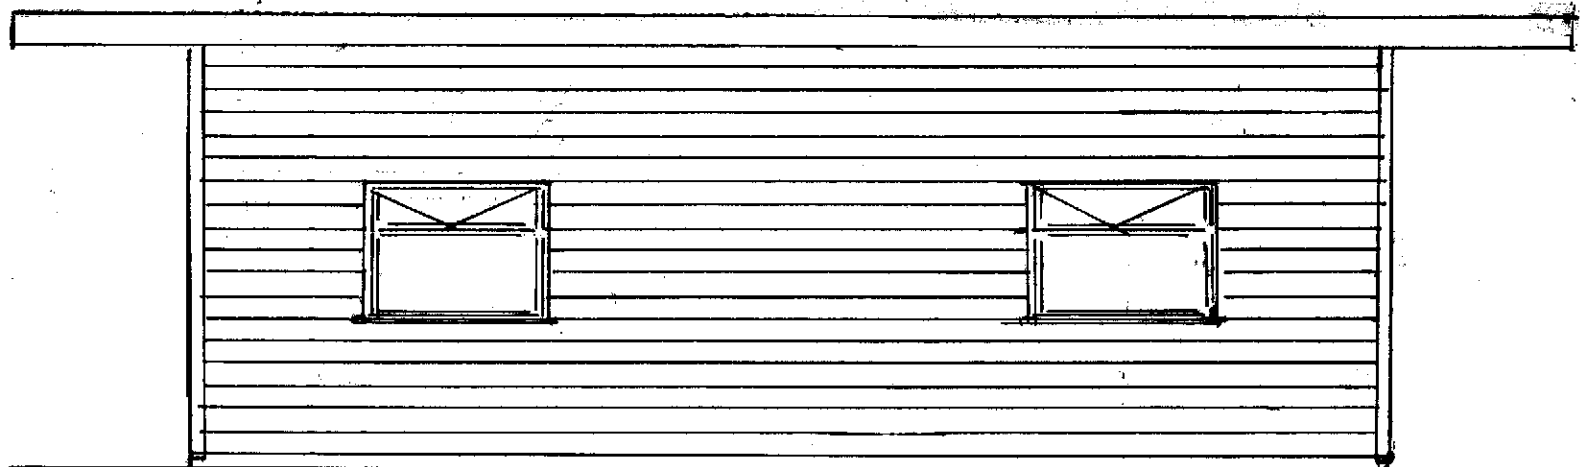


SCALE 1:50

WEST ELEVATION

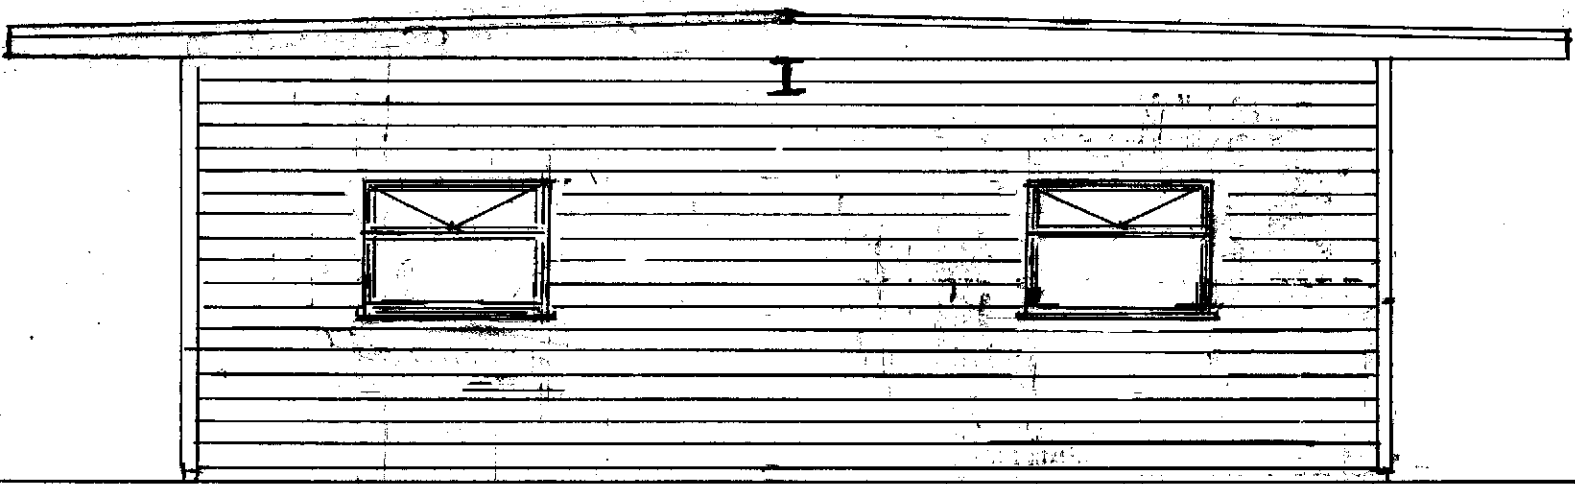

SOUTH ELEVATION.

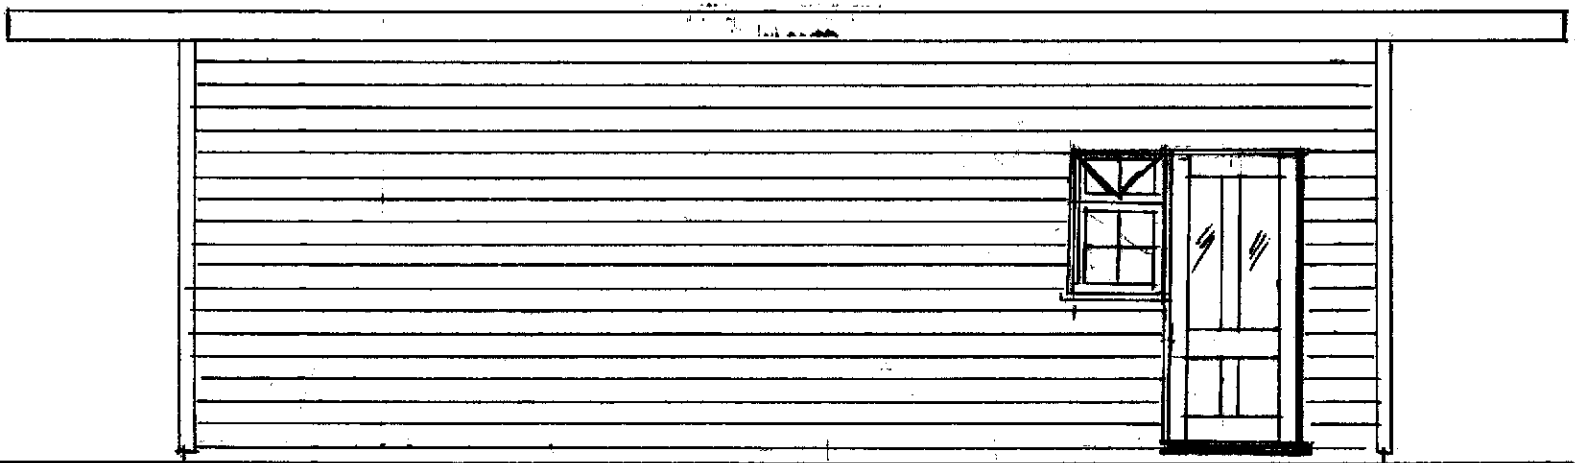

SCALE 1:50