

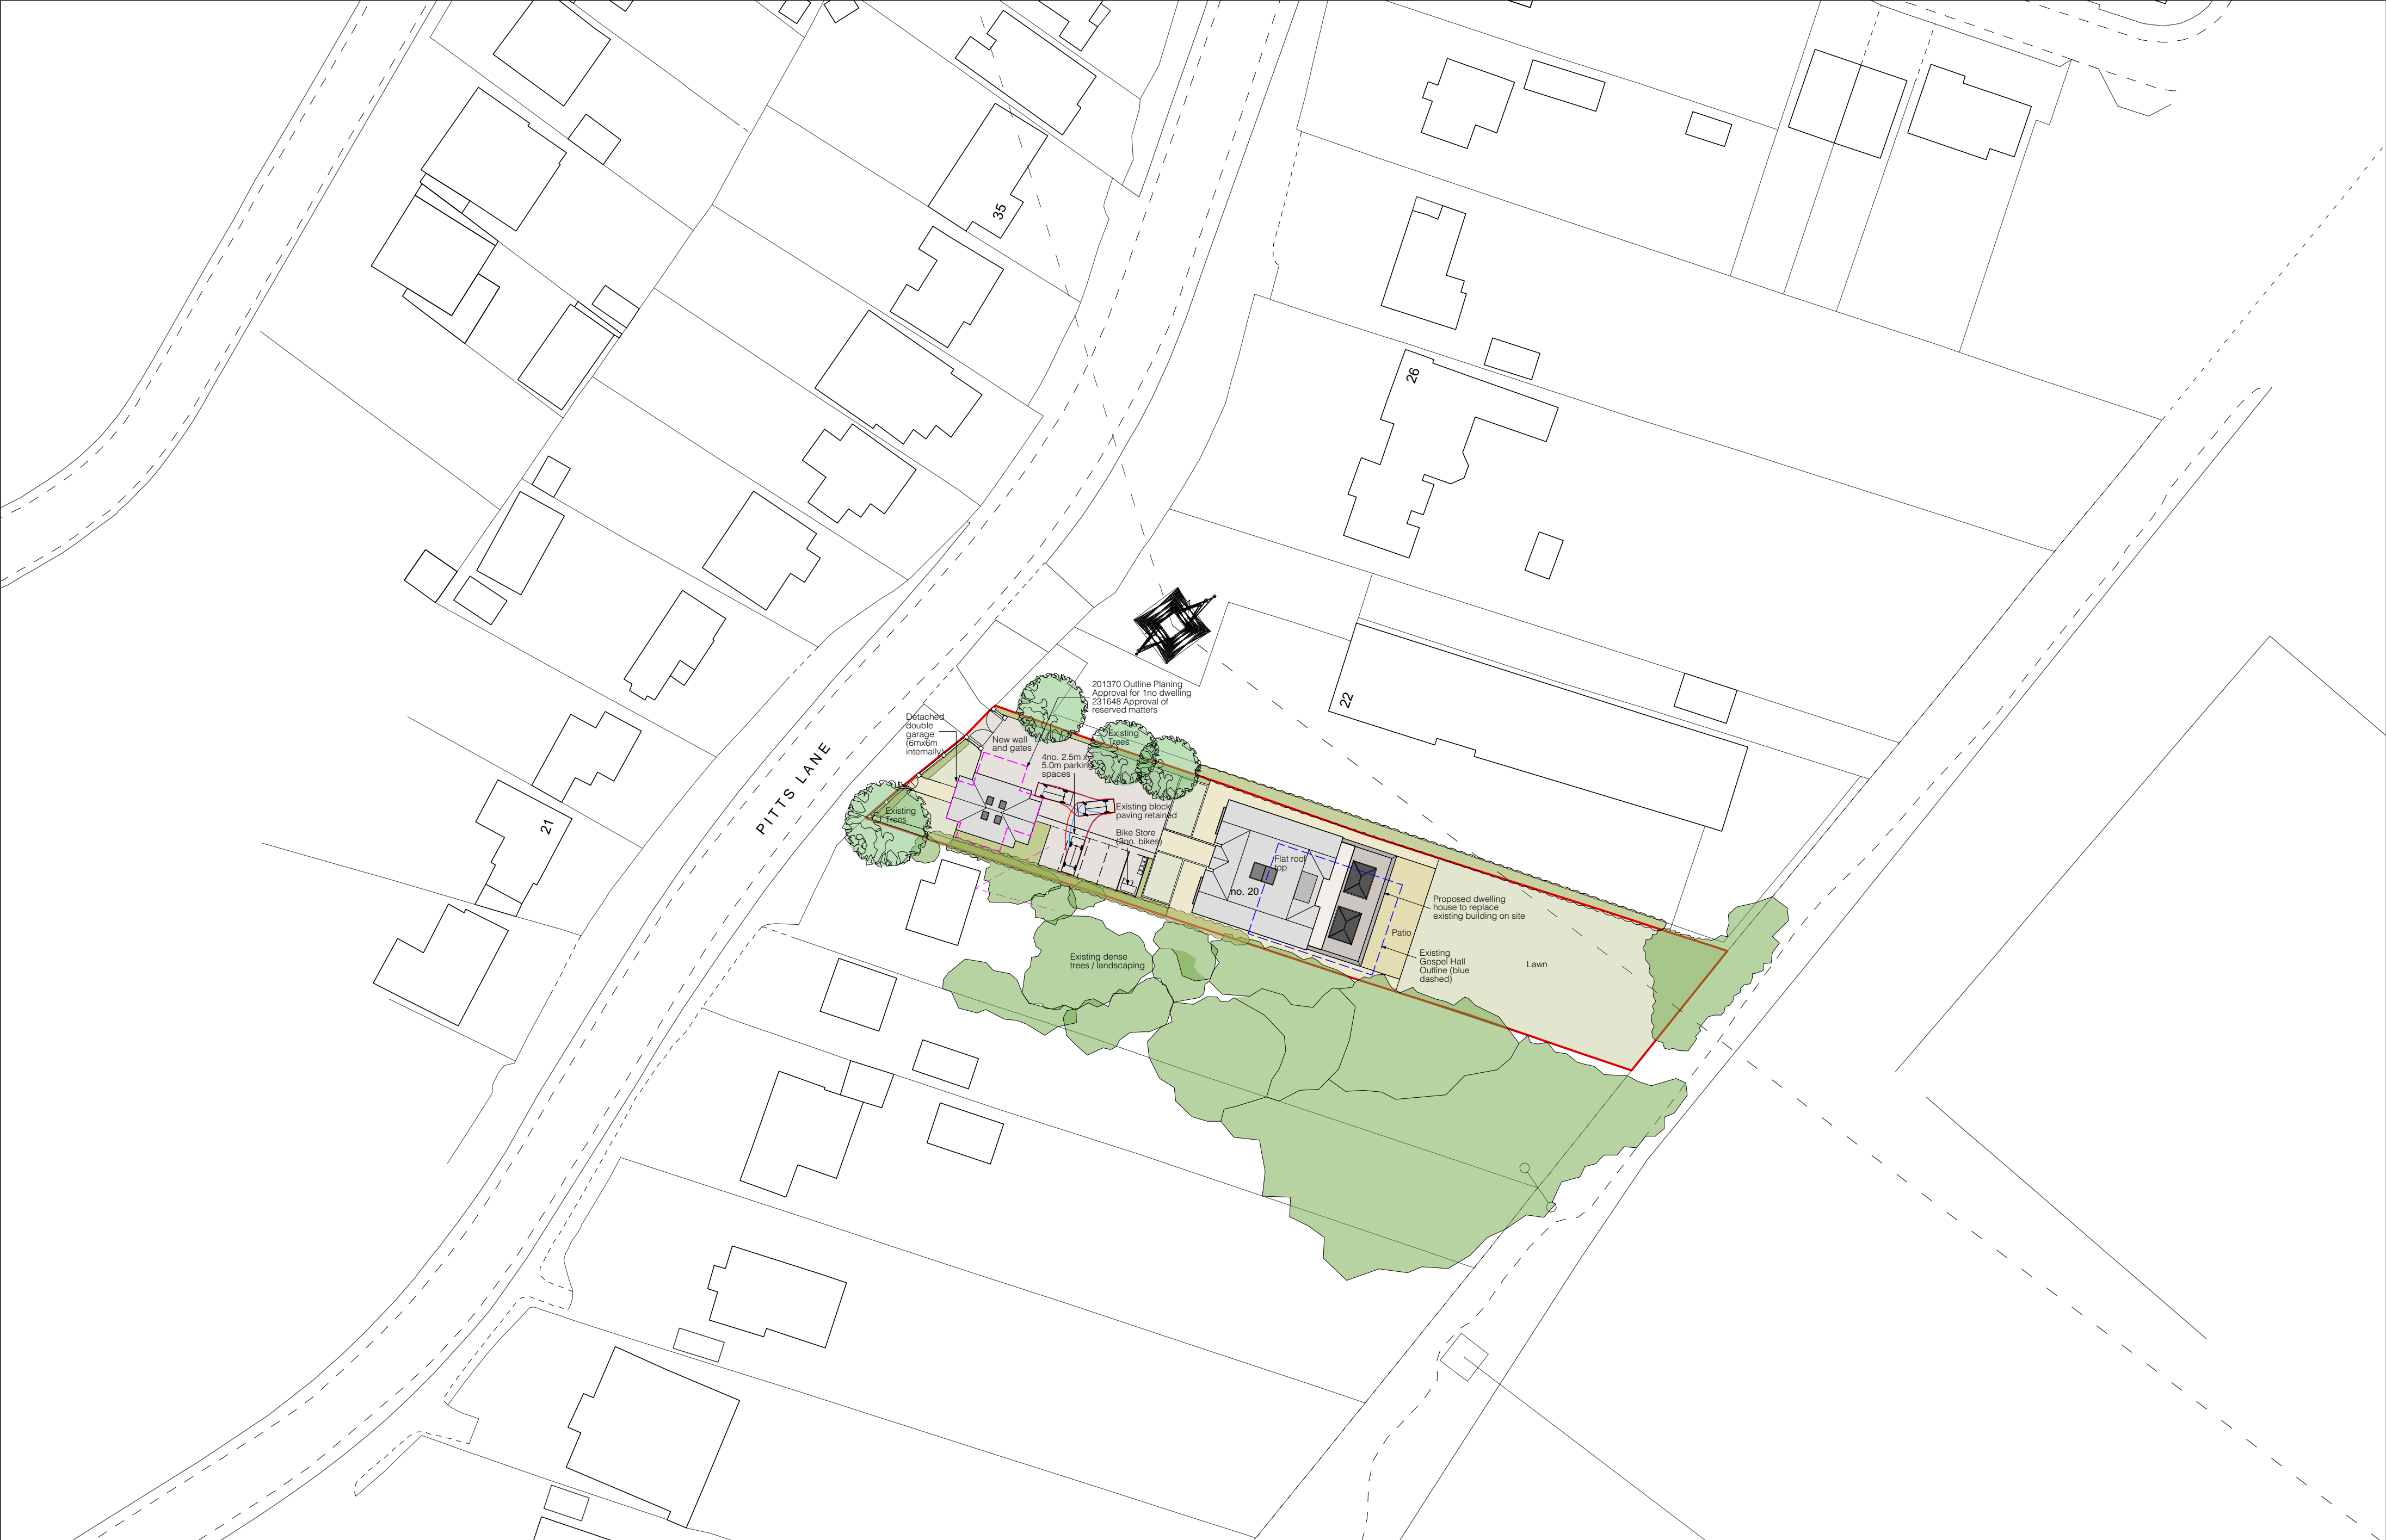


 

KEY:-

REV.	DATE	REVISION NOTE
-	250126	Issued for client approval
A	170226	Issued for client approval
B	270326	Issued for client approval
C	140526	Issued for client approval
D	310726	Issued for client and planning approval

 

NOTES:
THIS DRAWING AND THE BUILDING WORKS DEPICTED ARE COPYRIGHT OF THE OWNER AND MAY NOT BE REPRODUCED EXCEPT BY WRITTEN PERMISSION. THE CONTRACTOR IS TO CHECK AND VERIFY ALL BUILDING AND SITE DIMENSIONS, LEVELS AND SEWER INVERT LEVELS AT CONNECTION POINTS AND ALL DISCREPANCIES REPORTED TO THE ARCHITECT BEFORE WORK COMMENCES. THE DRAWING MUST BE READ IN CONJUNCTION WITH AND CHECKED AGAINST ANY RELEVANT STRUCTURAL OR OTHER SPECIALIST DRAWINGS PROVIDED. USE ONLY WRITTEN DIMENSIONS ARE IN MILLIMETRES - DO NOT SCALE DRAWING. ALL OUR PROPOSALS ARE SUBJECT TO CONFIRMATION FOLLOWING LIAISON WITH THE RELEVANT LOCAL AUTHORITY

Project: 20 Pitts Lane, Earley, Reading,
RG6 1BT

drawing title / location:
Proposed Site Plan

Client:
Mr Z Khan

drawn by AM	checked KUR	scale 1:500 @ A3
project ref: 0101	drawing no. A-L-001	
status: PLANNING APPROVAL		