






©Crown Copyright Ordnance Survey. Licence no. 100041041

 


LOCATION PLAN

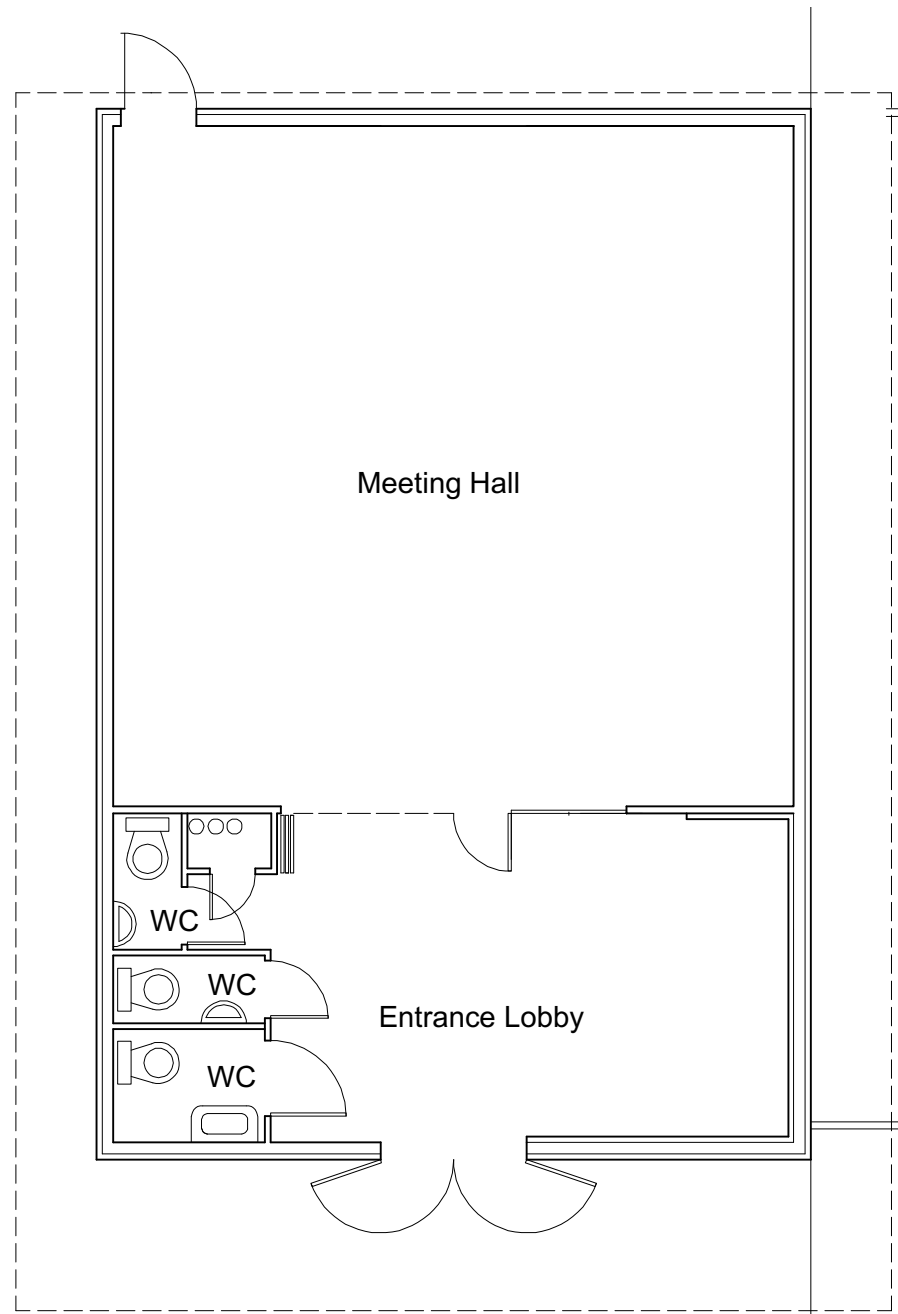


00 - EXISTING MEETING HALL GROUND FLOOR

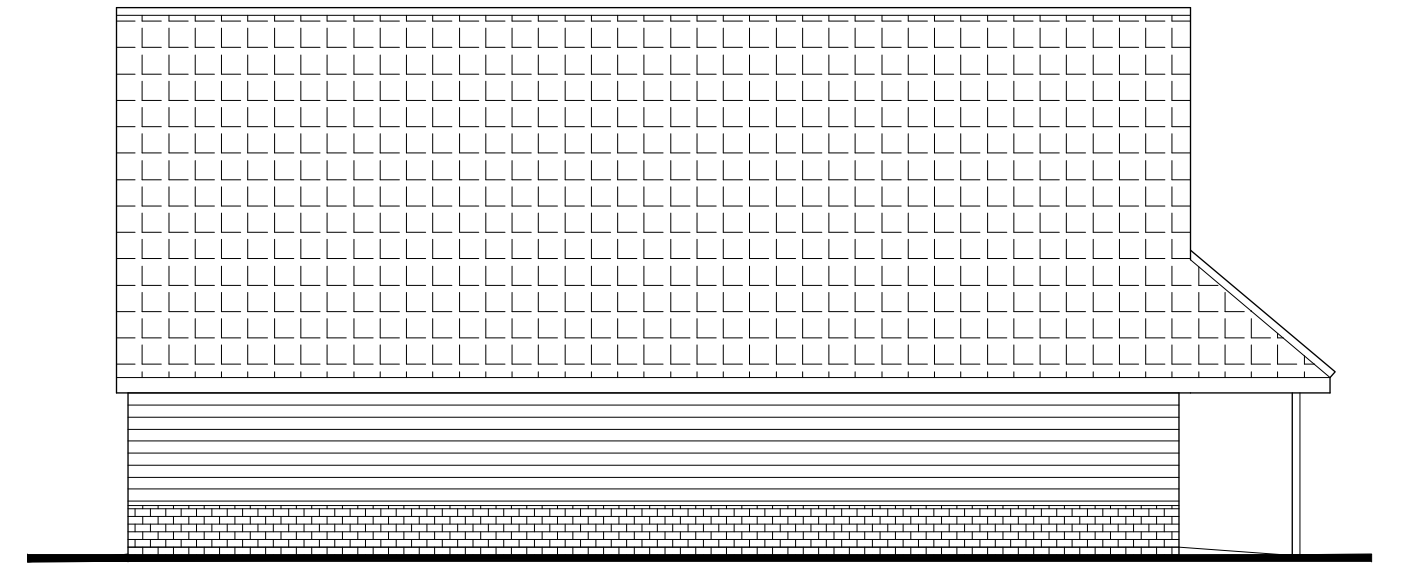


D - EXISTING MEETING HALL SIDE ELEVATION 2

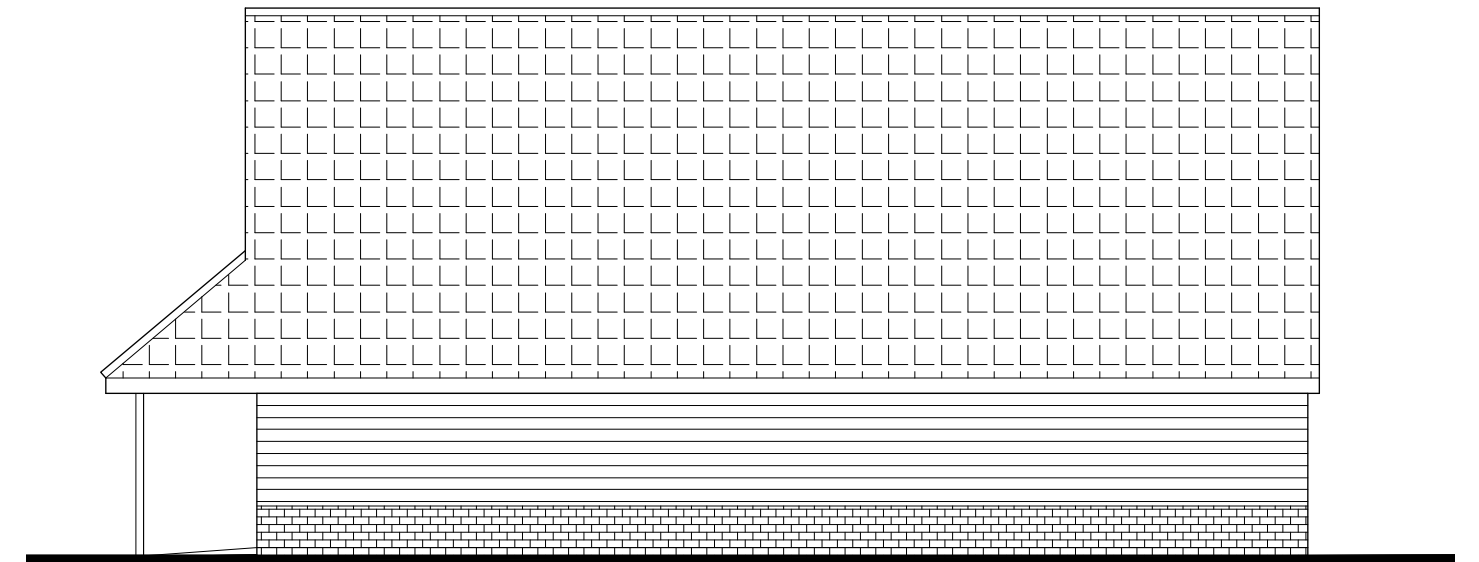

C - EXISTING MEETING HALL SIDE ELEVATION 1

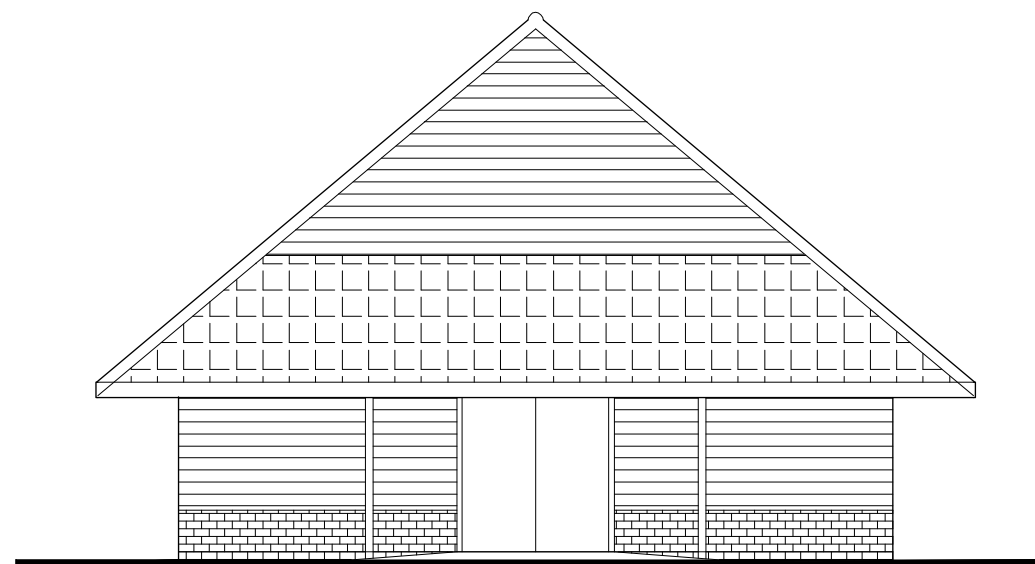


A - EXISTING MEETING HALL FRONT ELEVATION

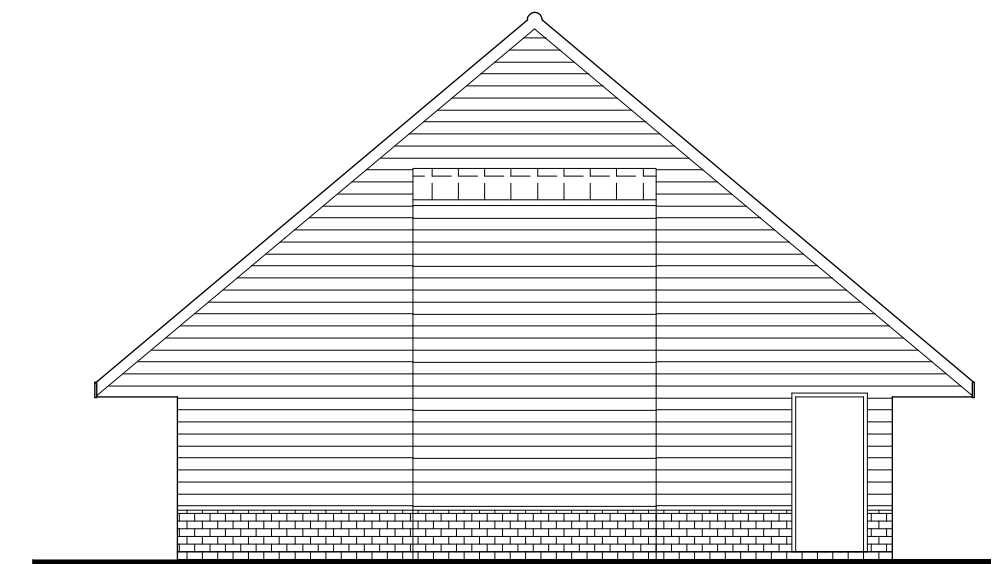

B - EXISTING MEETING HALL REAR ELEVATION

KEY:-	REV.	DATE	REVISION NOTE
-	300126		Issued for client approval
A	270326		Issued for client approval
B	140526		Issued for client approval
C	310726		Issued for client and planning approval

 

NOTES:
THIS DRAWING AND THE BUILDING WORKS DEPICTED ARE COPYRIGHT OF THE OWNER AND MAY NOT BE REPRODUCED EXCEPT BY WRITTEN PERMISSION. THE CONTRACTOR IS TO CHECK AND VERIFY ALL BUILDING AND SITE DIMENSIONS, LEVELS AND SEWER INVERT LEVELS AT CONNECTION POINTS AND ALL DISCREPANCIES REPORTED TO THE ARCHITECT BEFORE WORK COMMENCES. THE DRAWING MUST BE READ IN CONJUNCTION WITH AND CHECKED AGAINST ANY RELEVANT STRUCTURAL OR OTHER SPECIALIST DRAWINGS PROVIDED. USE ONLY WRITTEN DIMENSIONS ARE IN MILLIMETRES - DO NOT SCALE DRAWING. ALL OUR PROPOSALS ARE SUBJECT TO CONFIRMATION FOLLOWING LIAISON WITH THE RELEVANT LOCAL AUTHORITY

Project: 20 Pitts Lane, Earley, Reading, RG6 1BT
drawing title / location: Existing Location and Gospel Hall Plan
Client: Mr Z Khan

drawn by AM	checked KUR	scale 1:100 @ A3	date Jan '26
project ref: 0101	drawing no. A-L-200	revision C	
status: PLANNING APPROVAL			