


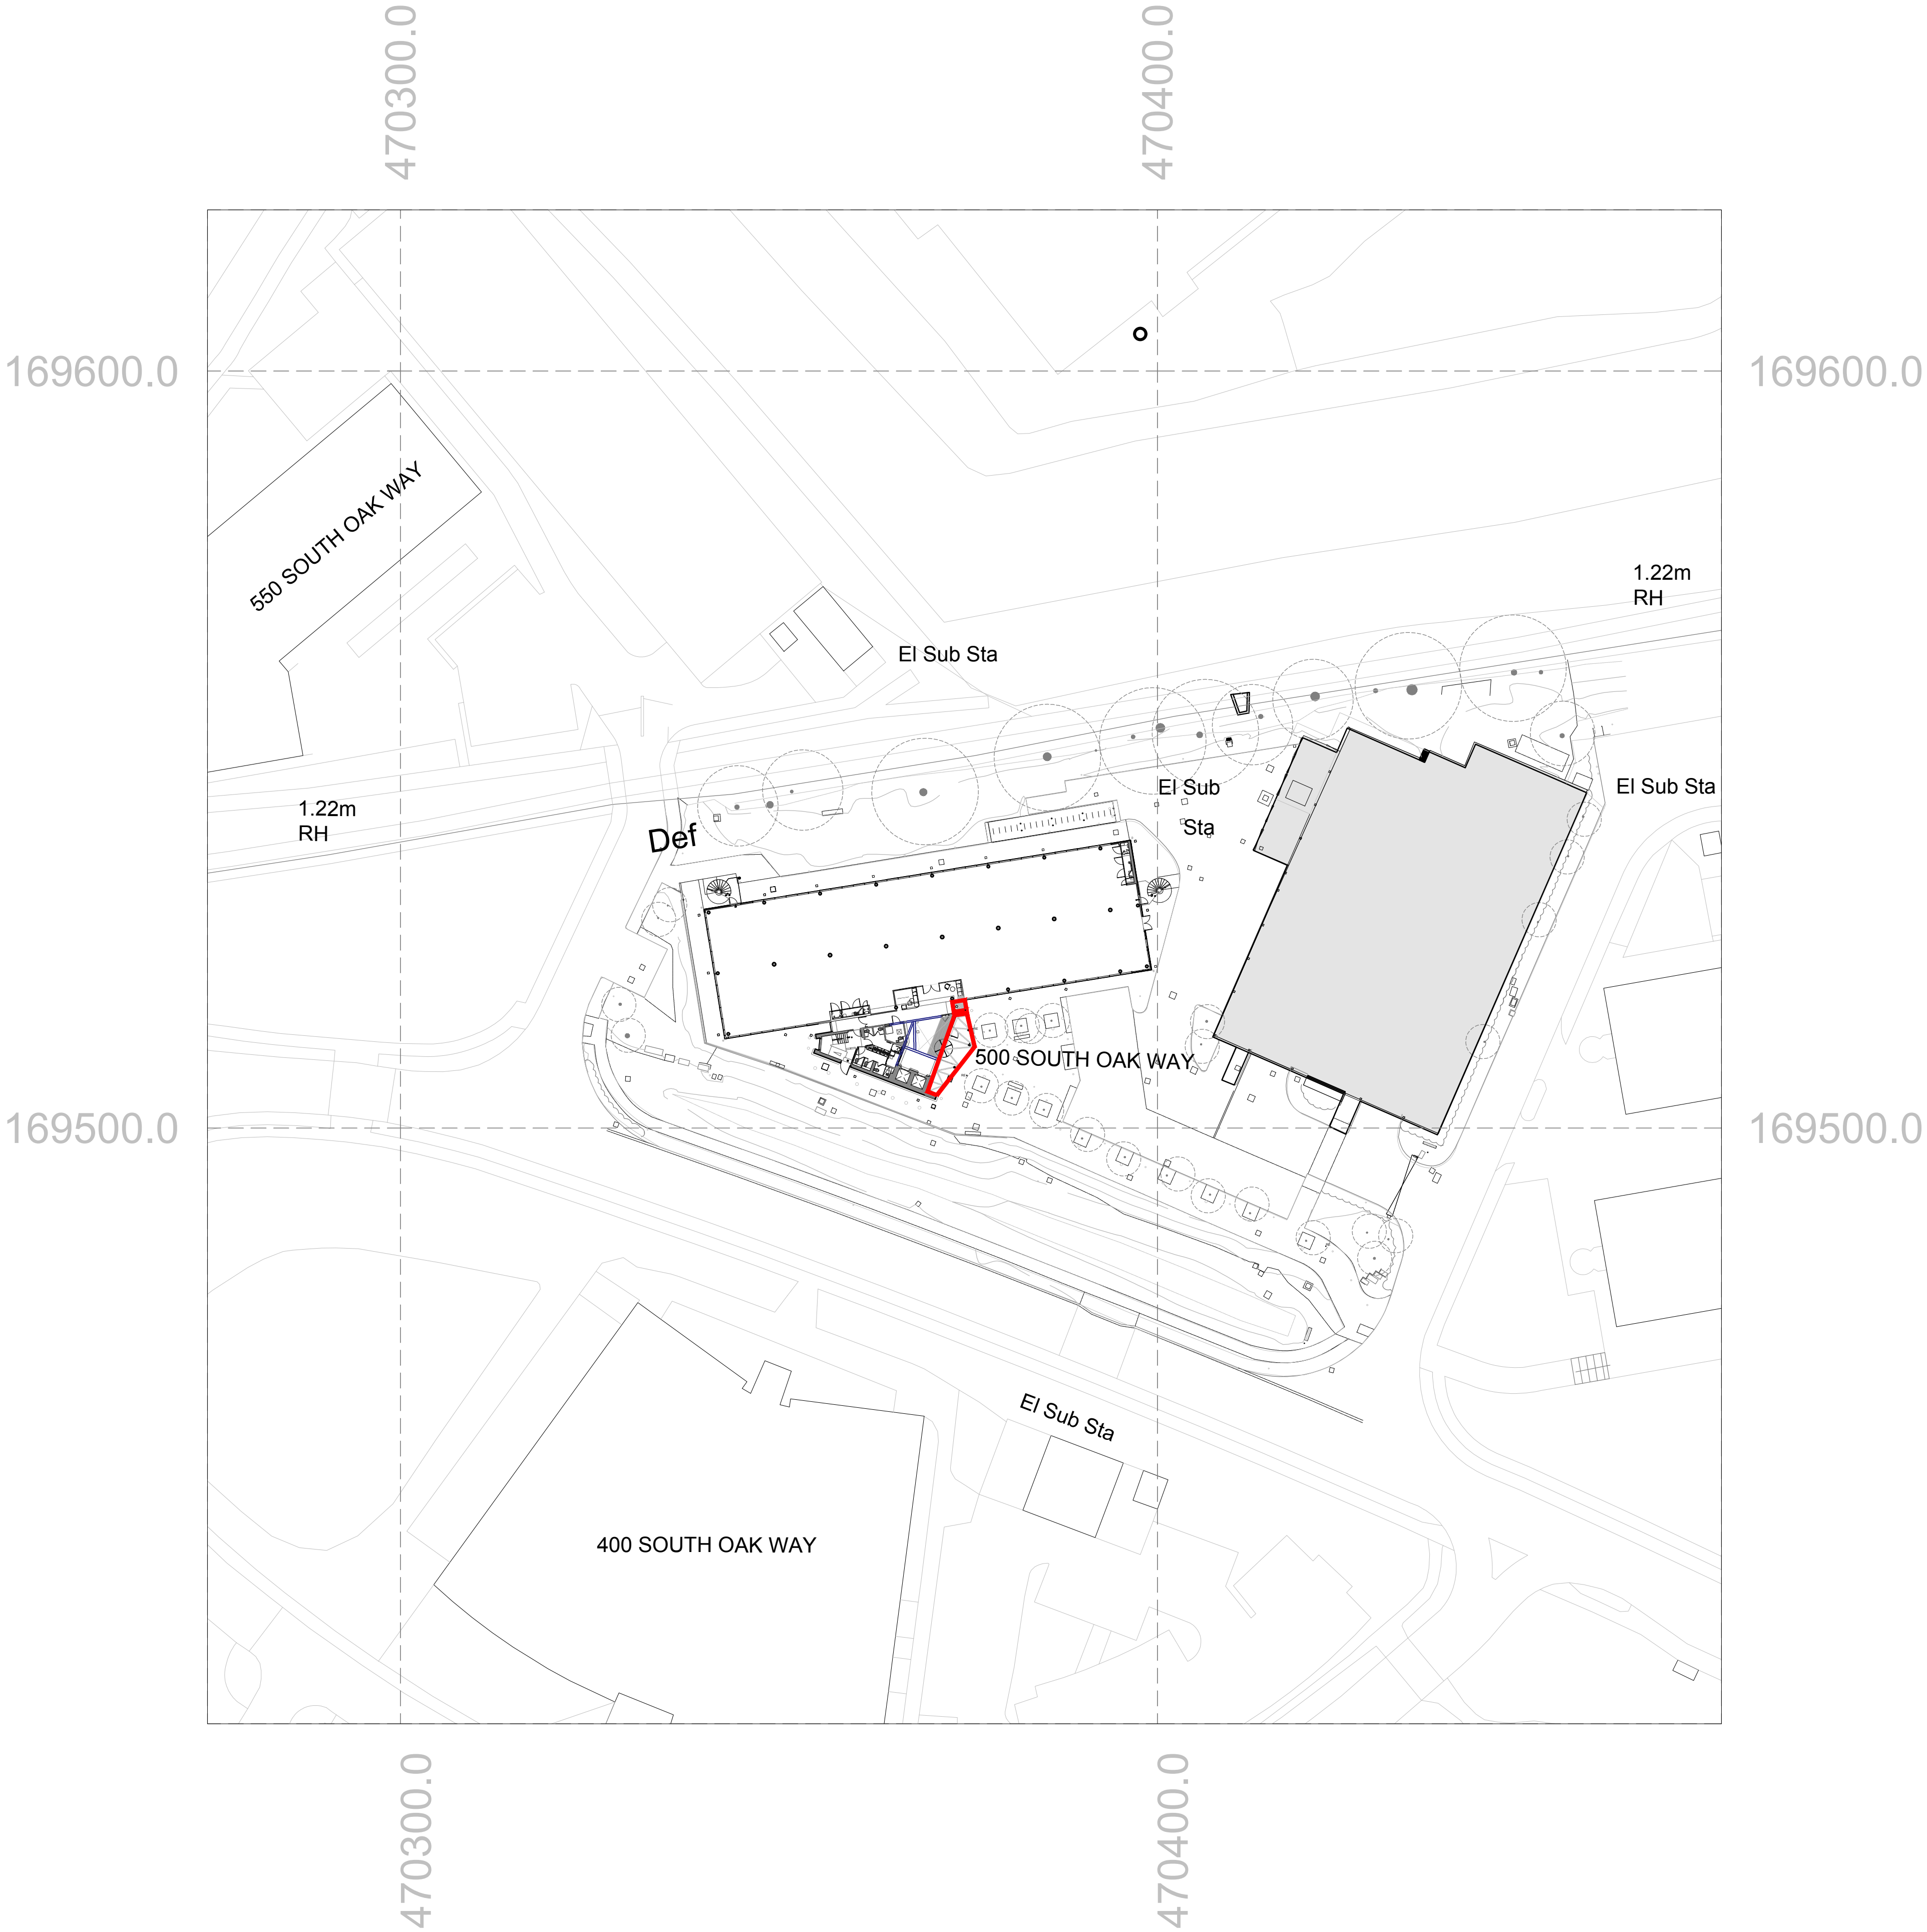

NOTES

DRAWINGS INDICATE DESIGN INTENT ONLY.

ALL DIMENSIONS IN MILLIMETRES UNLESS NOTED OTHERWISE.

THE CONTRACTOR IS RESPONSIBLE FOR TAKING AND CHECKING ALL DIMENSIONS.

DO NOT SCALE FROM THE DRAWING.


REPORT ALL CONFLICTS OF INFORMATION TO MINIFIE ARCHITECTS AND SEEK ADVICE BEFORE PROCEEDING.

DRAWING TO BE READ IN CONJUNCTION WITH ALL RELATED CONSULTANTS' DRAWINGS AND ANY OTHER RELEVANT INFORMATION.

THIS DRAWING IS THE COPYRIGHT OF MINIFIE ARCHITECTS LTD.

KEY

Application site boundary

 

STATUS		
PLANNING		
REVISION	DATE	ISSUE / DESCRIPTION
*	28.05.26	FIRST ISSUE

PROJECT NAME		PROJECT NUMBER	
500 SOUTH OAK WAY		1773	
DRAWING TITLE			
PROPOSED SITE PLAN			
DRAWING NUMBER		REVISION	
AP(2)S 002		*	
SCALE	PAPER	DRAWN/CHECKED	
1:500	A1	NB	BM
MINIFIE ARCHITECTS		FIE ARCH	
1 VINCE STREET		ITECTS MINI	
LONDON		ITECTS MINI	
EC1V 9HB		FIE ARCH	
020 7251 9013			
© MINIFIE ARCHITECTS LTD.			