




FRONT ELEVATION (SOUTH-EAST)
1/100 @ A1




END ELEVATION (NORTH-EAST)

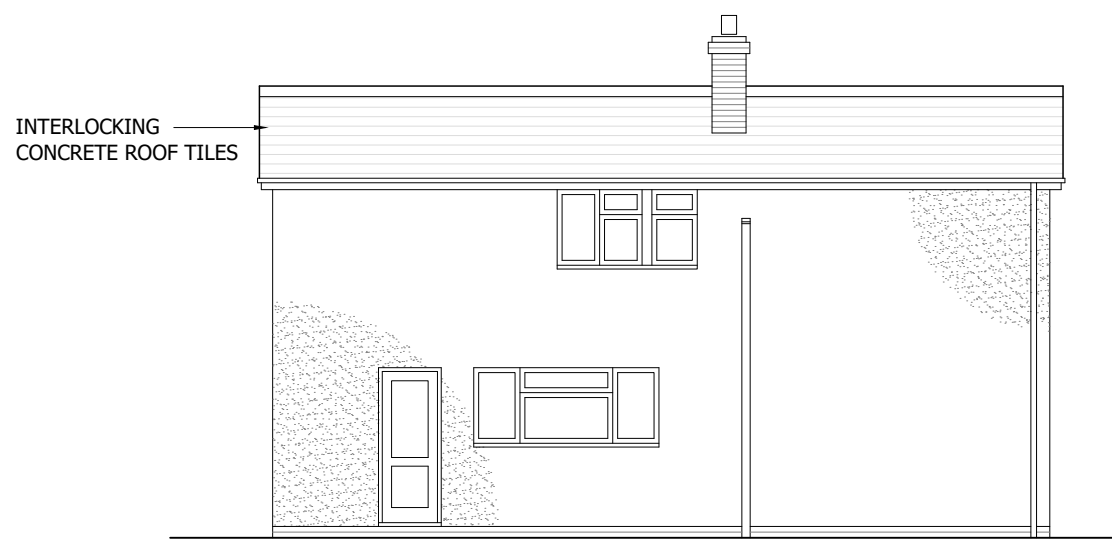


REAR ELEVATION (NORTH-WEST)



SIDE ELEVATION (SOUTH-WEST)

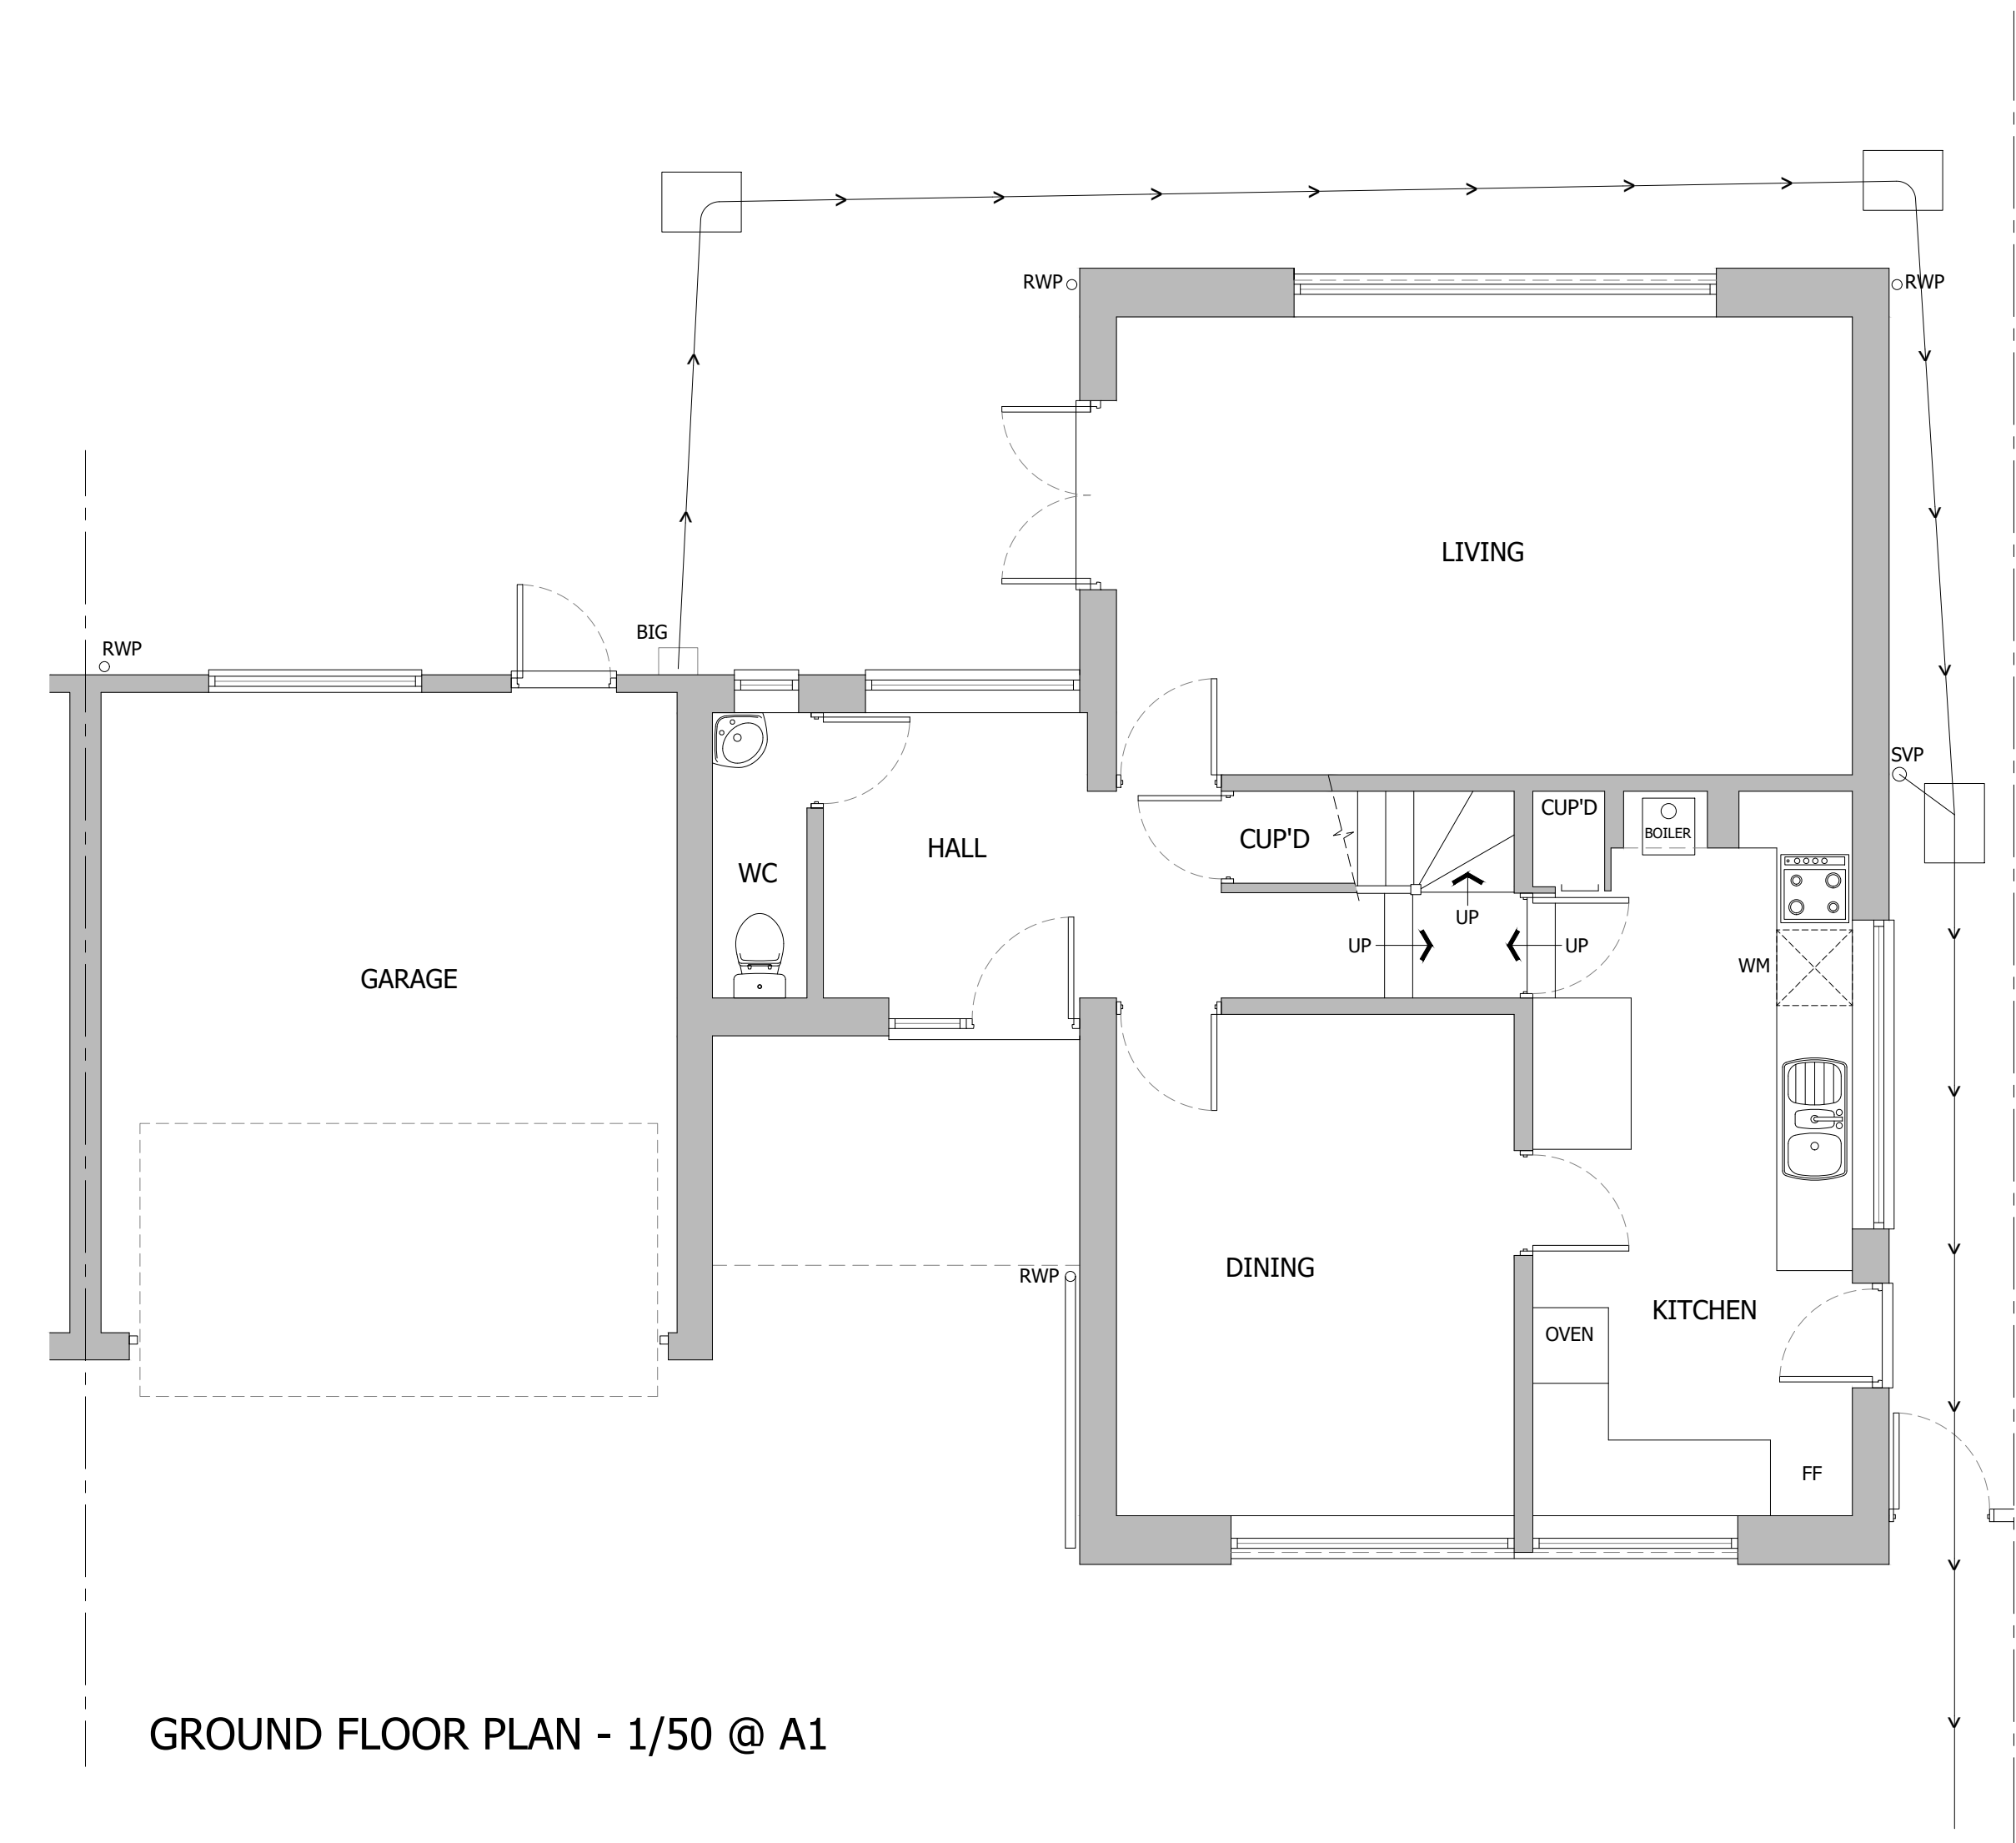

GROUND FLOOR PLAN - 1/50 @ A1

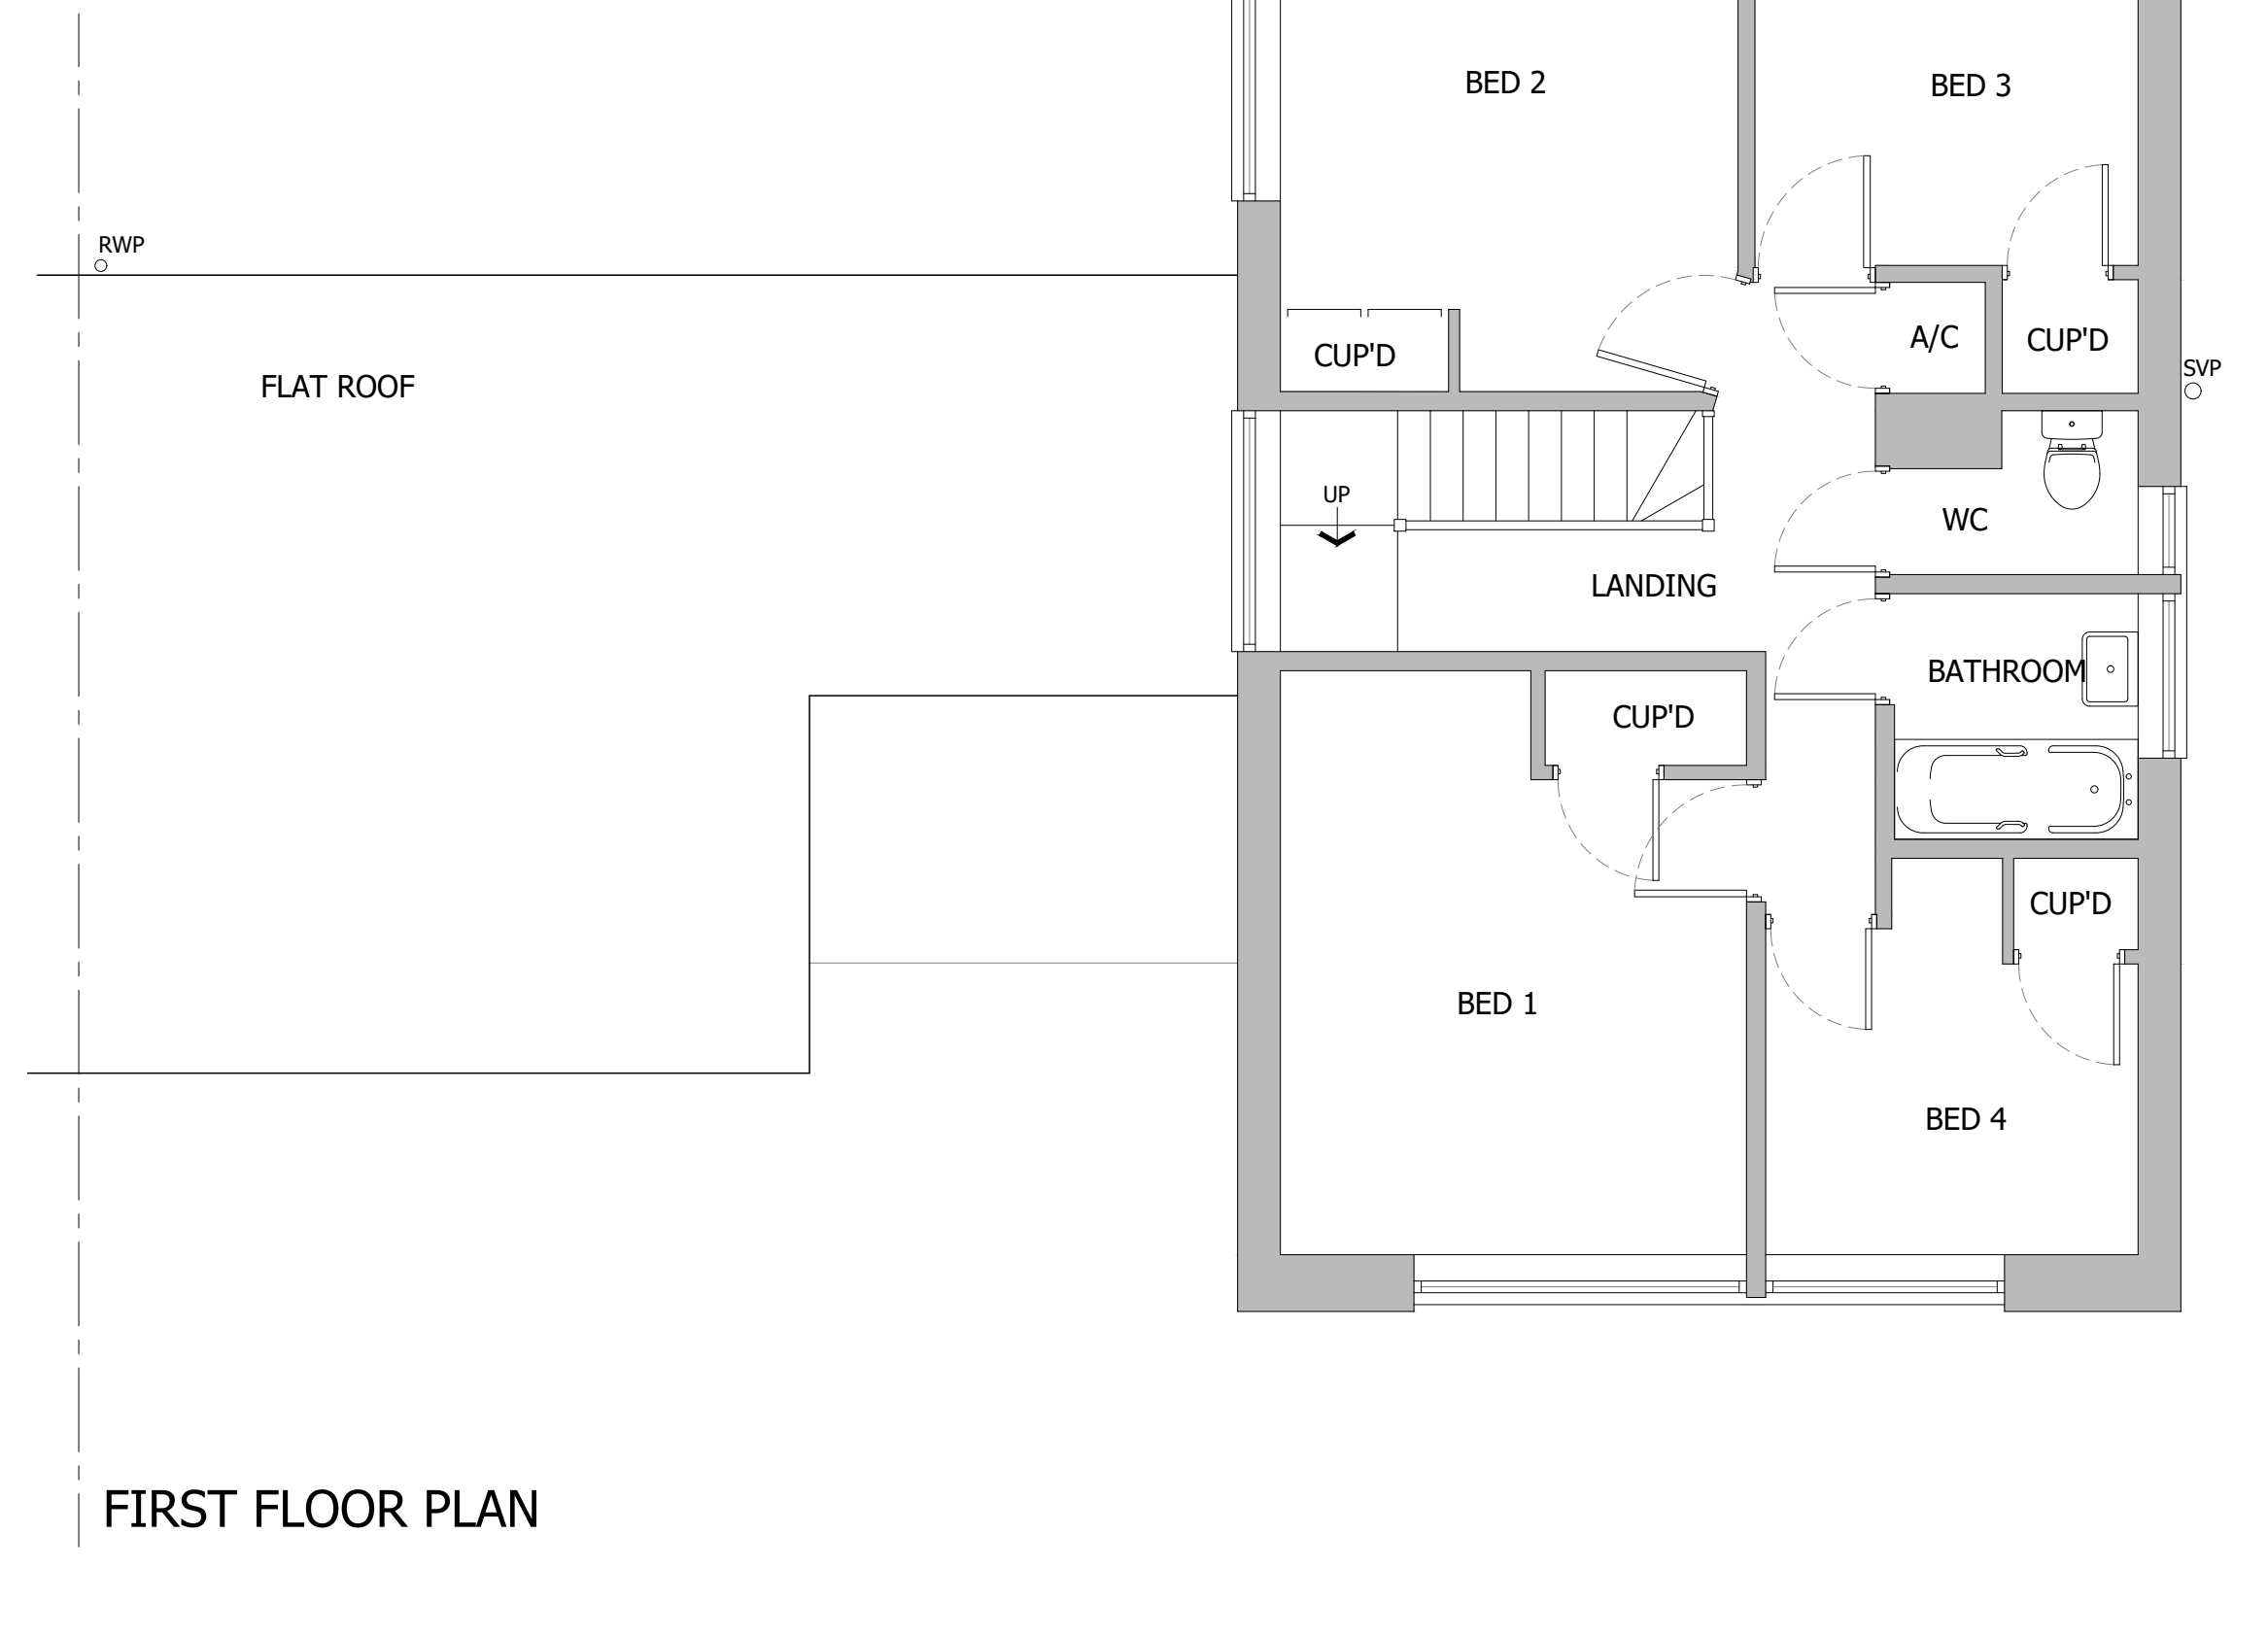



FIRST FLOOR PLAN

Report all discrepancies, errors and omissions.
Verify all dimensions on site before commencing any work on site or preparing shop drawings.
All materials, components and workmanship are to comply with the relevant British Standards, Codes of Practice, and appropriate manufacturers recommendations that from time to time shall apply.
For all specialist work, see relevant specialist manufacturers drawings.

This drawing and design are copyright of The Property Design Studio Ltd.

Revision	Date	Initial
----------	------	---------

FLOOR AREAS (INC GARAGE)
GROUND FLOOR AREA = 86.60M2
FIRST FLOOR AREA = 55.50M2
TOTAL = 142.10M2

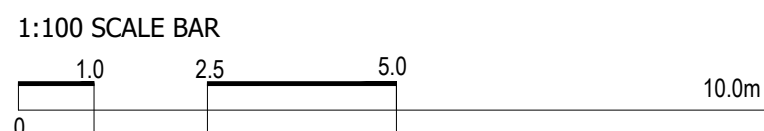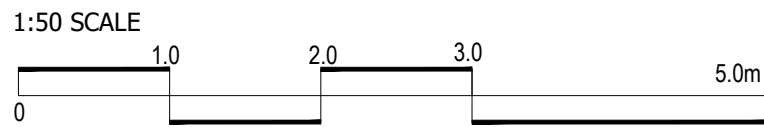

Status
PLANNING

Project
**PROPOSED EXTENSIONS TO
109 WESTERN AVENUE
WOODLEY, BERKSHIRE**

Drawing Title
**EXISTING
PLANS AND ELEVATIONS**

Date 10.07.2026	Scale 1:50 @ A1 1:100 @ A3	Drawn by NP
Project No 1106	Drawing No 100	Revision

THE PROPERTY DESIGN STUDIO LTD
ASHTON GROVE
BALL HILL
NEWBURY
BERKSHIRE
RG20 0NL

T : 01635 254910
M : 07917 203071
E : nick@pdstudio.org

