


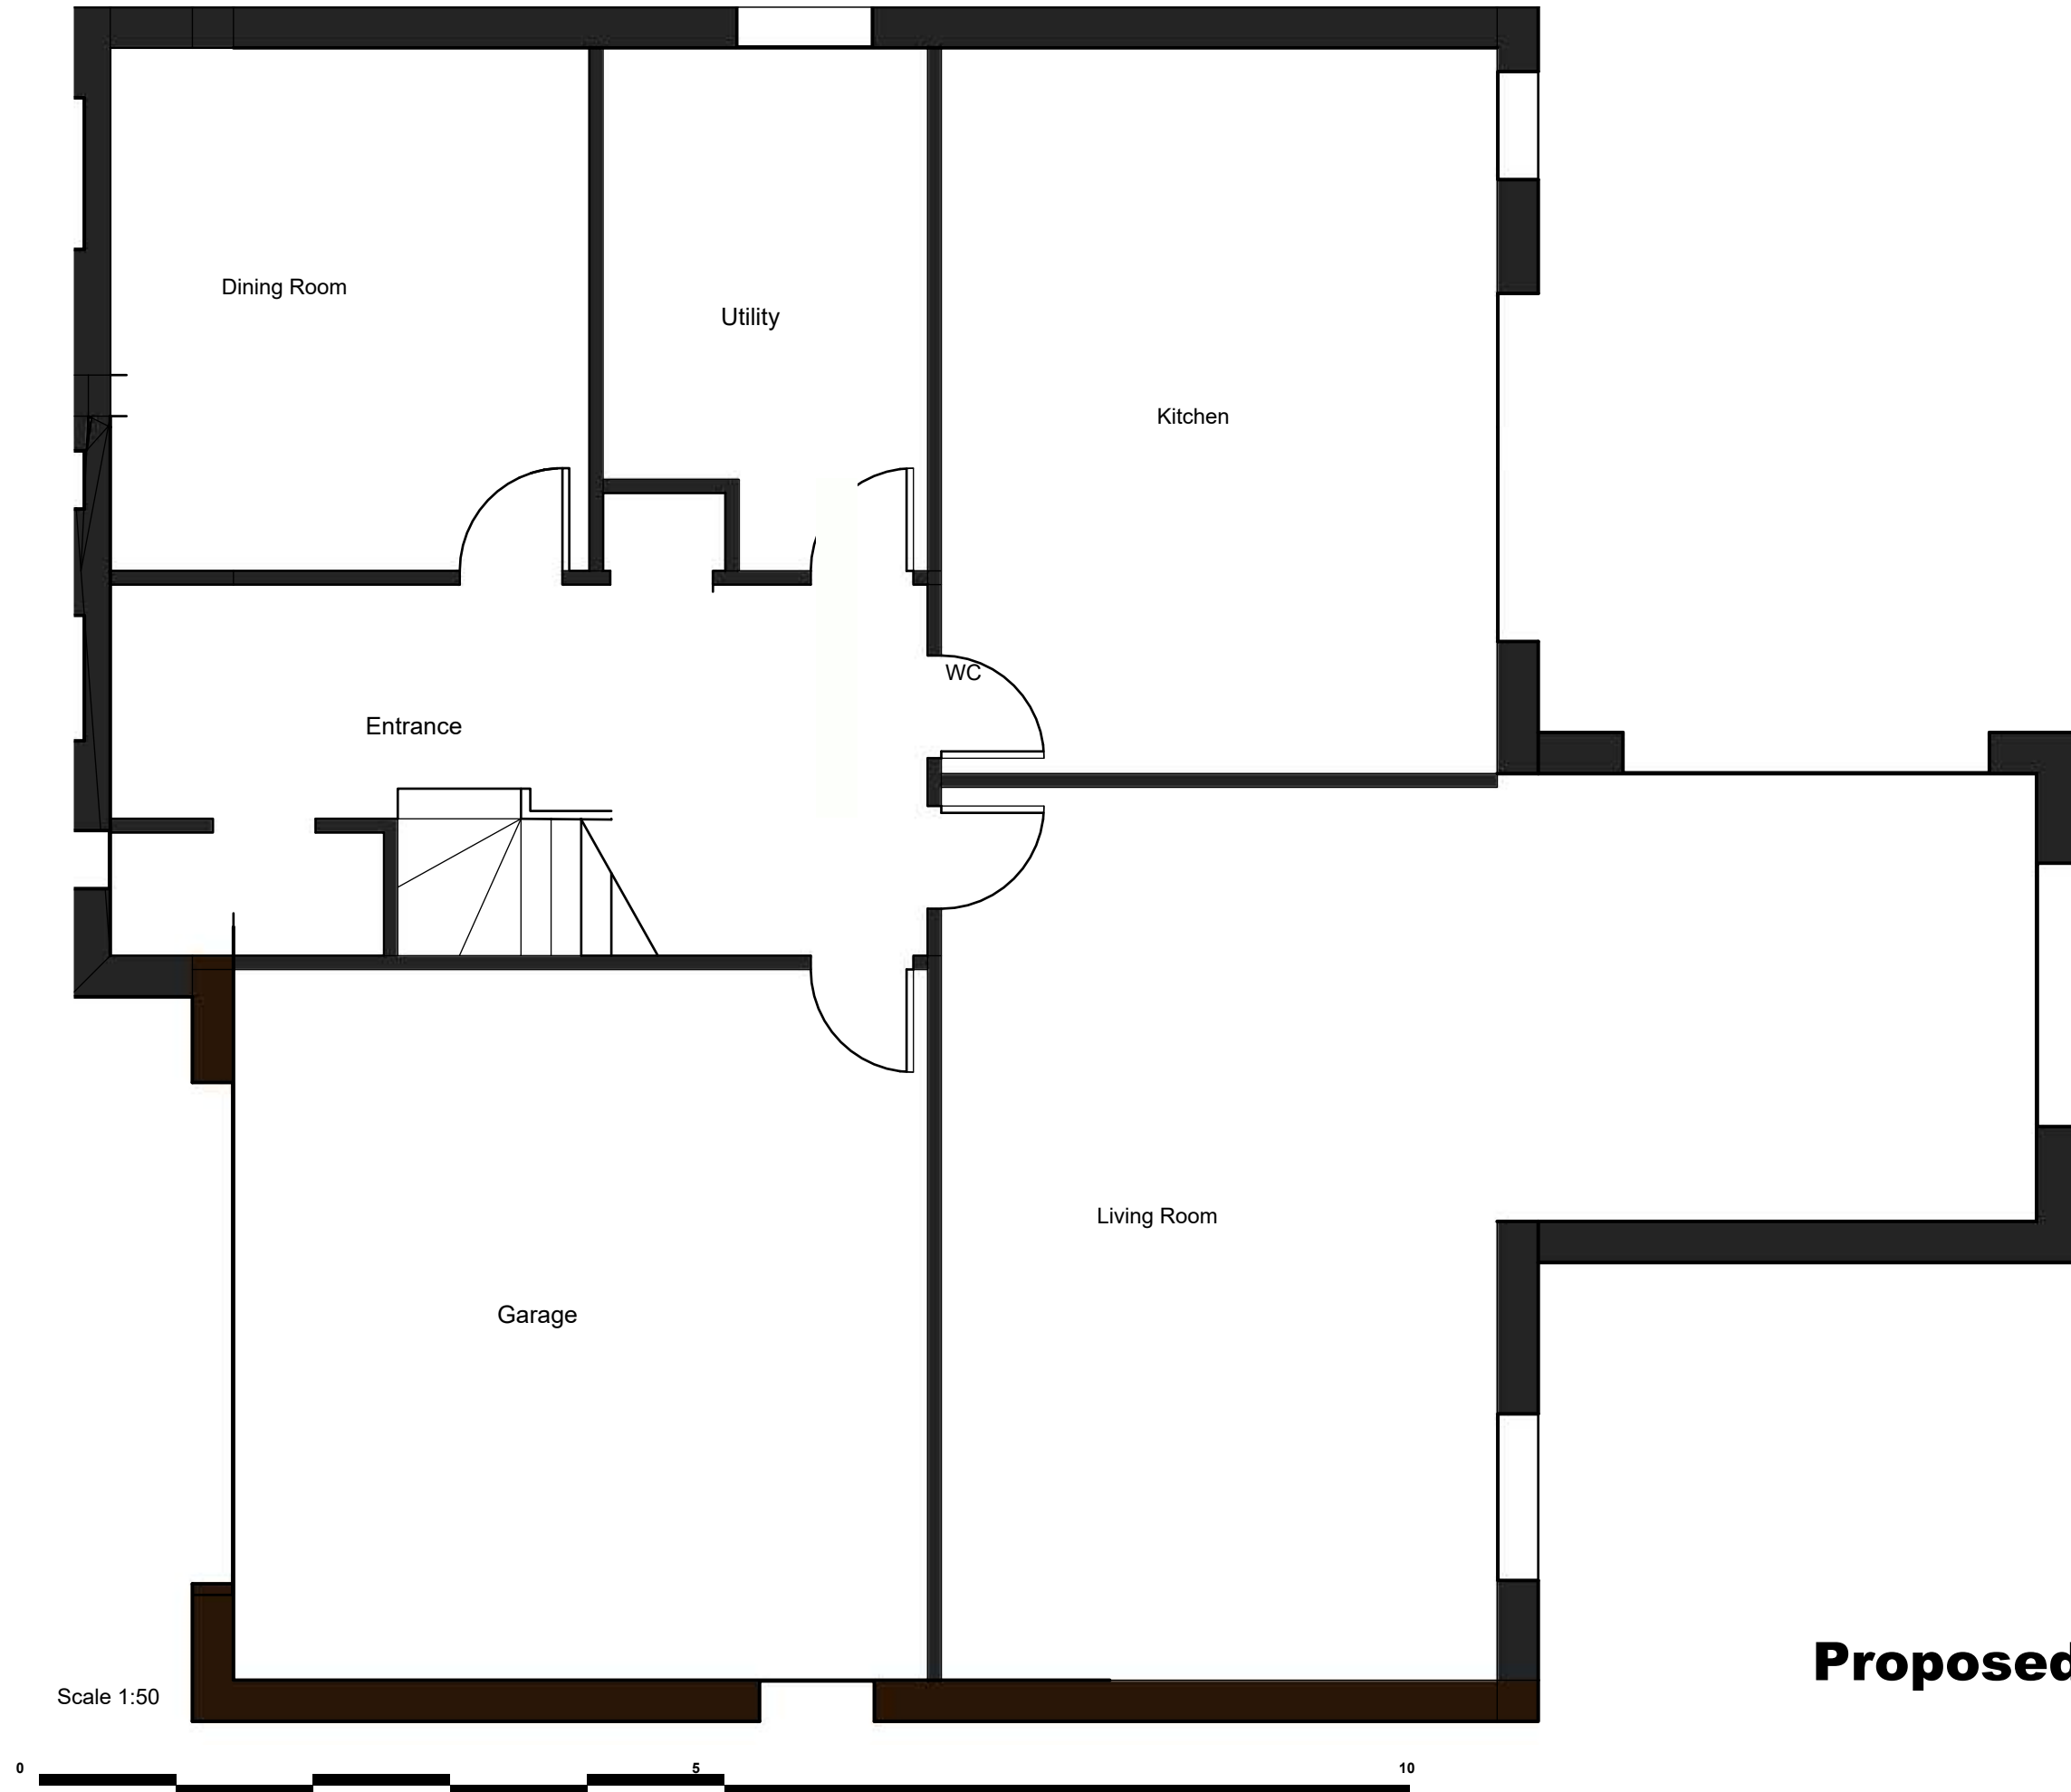


Proposed






Scale 1:50

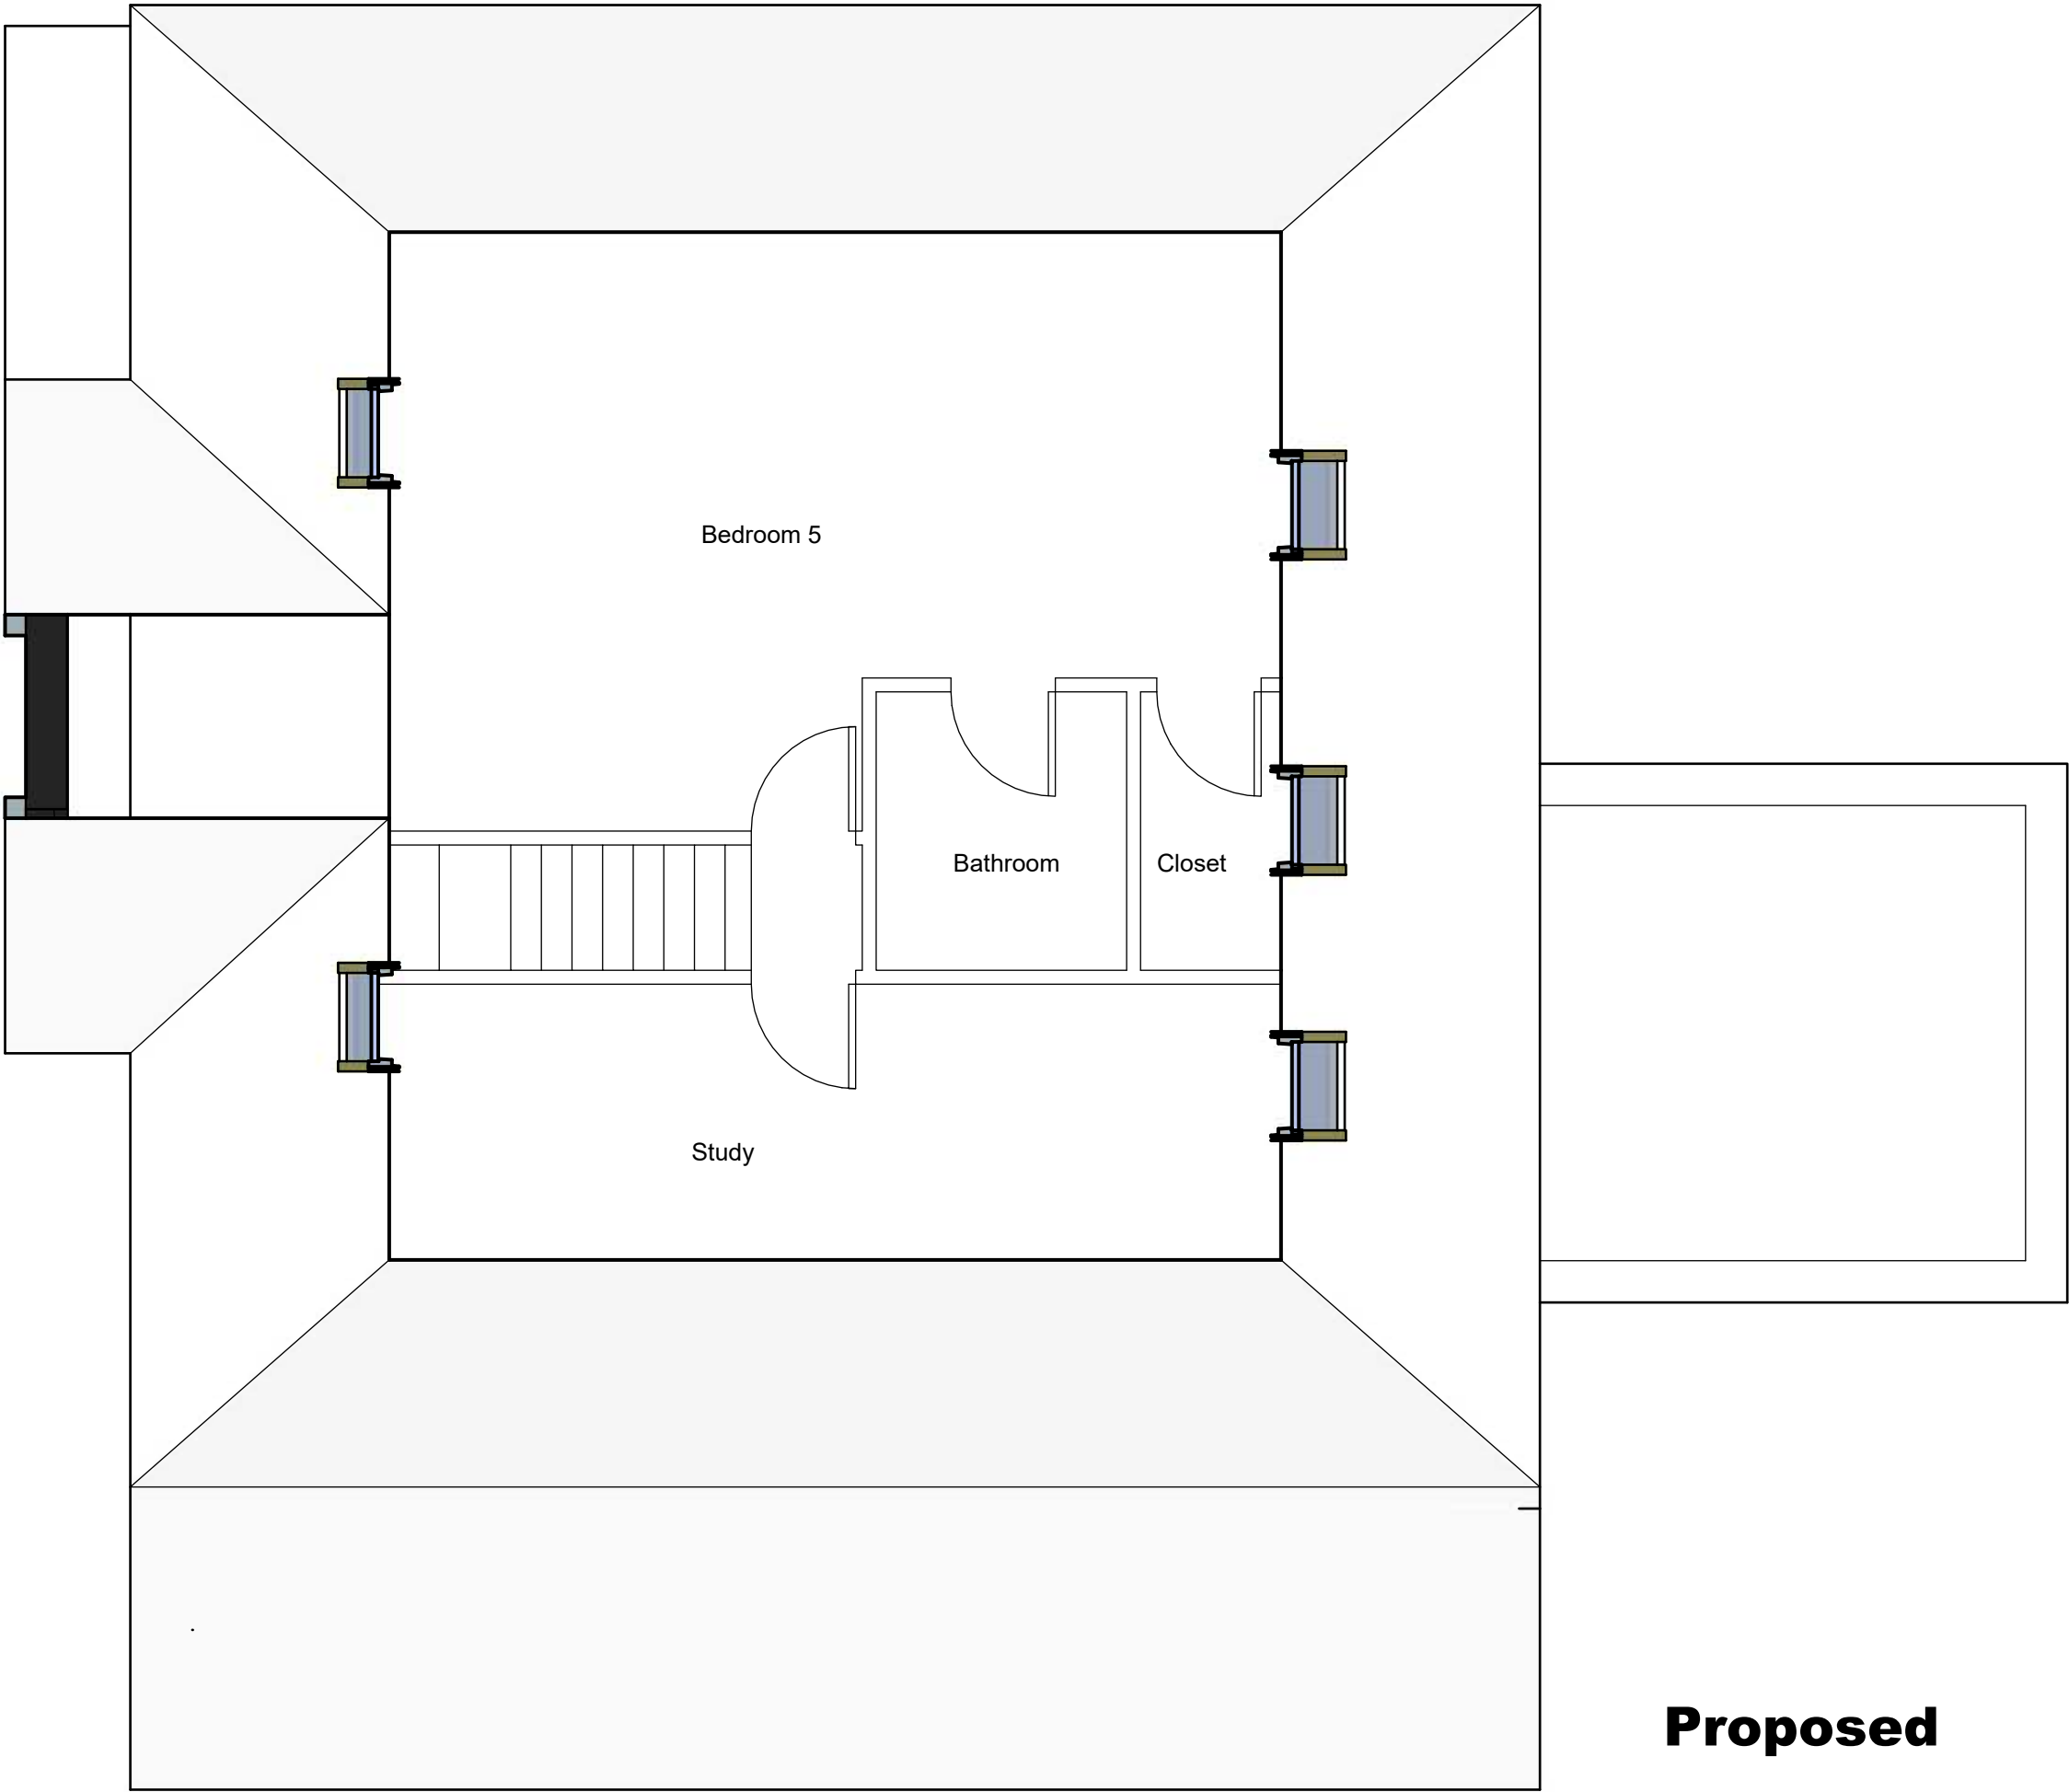

Proposed



Scale 1:50

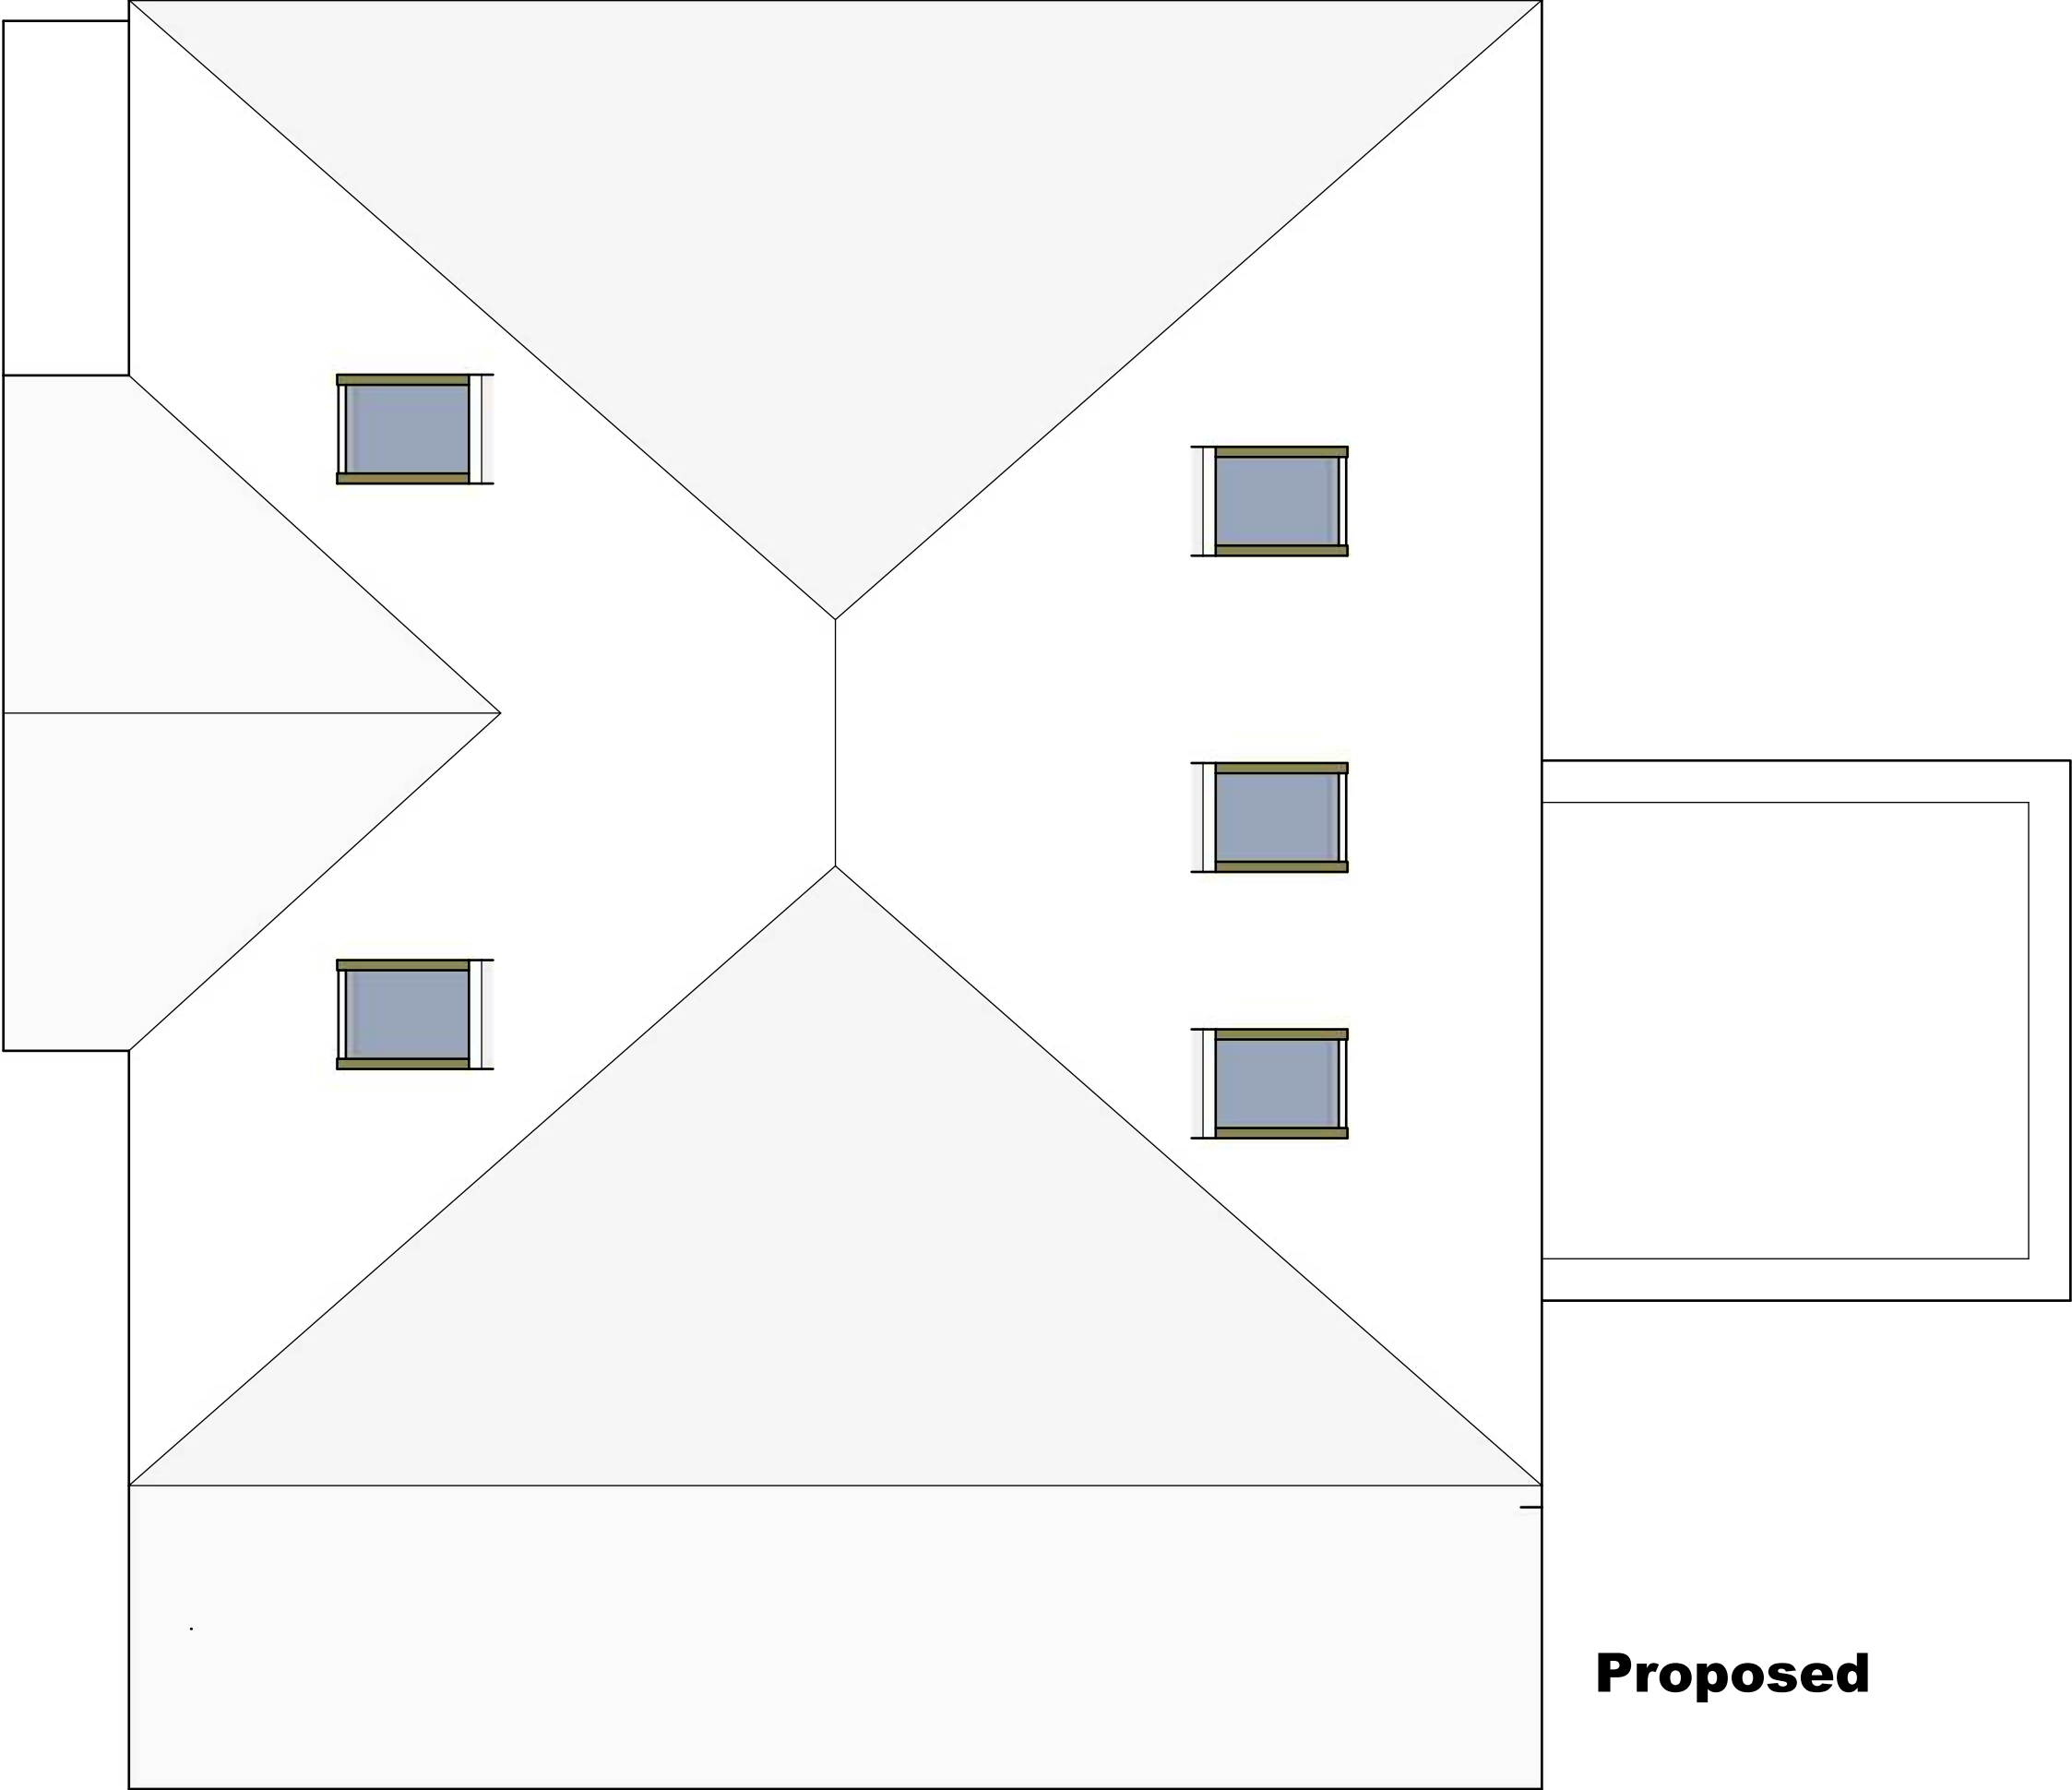


Proposed



Proposed

Scale 1:50

 

Front Elevation

A.1


ICAL Consultants
Trilliums
Ashmore Green
Thatcham
Berkshire
RG18 9ER
www.icost.co.uk
07769 650780

CLIENT
Mr and Mrs Maffin
122 London Road
Ruscombe Twyford
RG10 9HJ


PROJECT
Loft Conversion
PROJECT NO.
245.170

ISSUE
MM.DD.YY
DRAWN BY
NH, MB




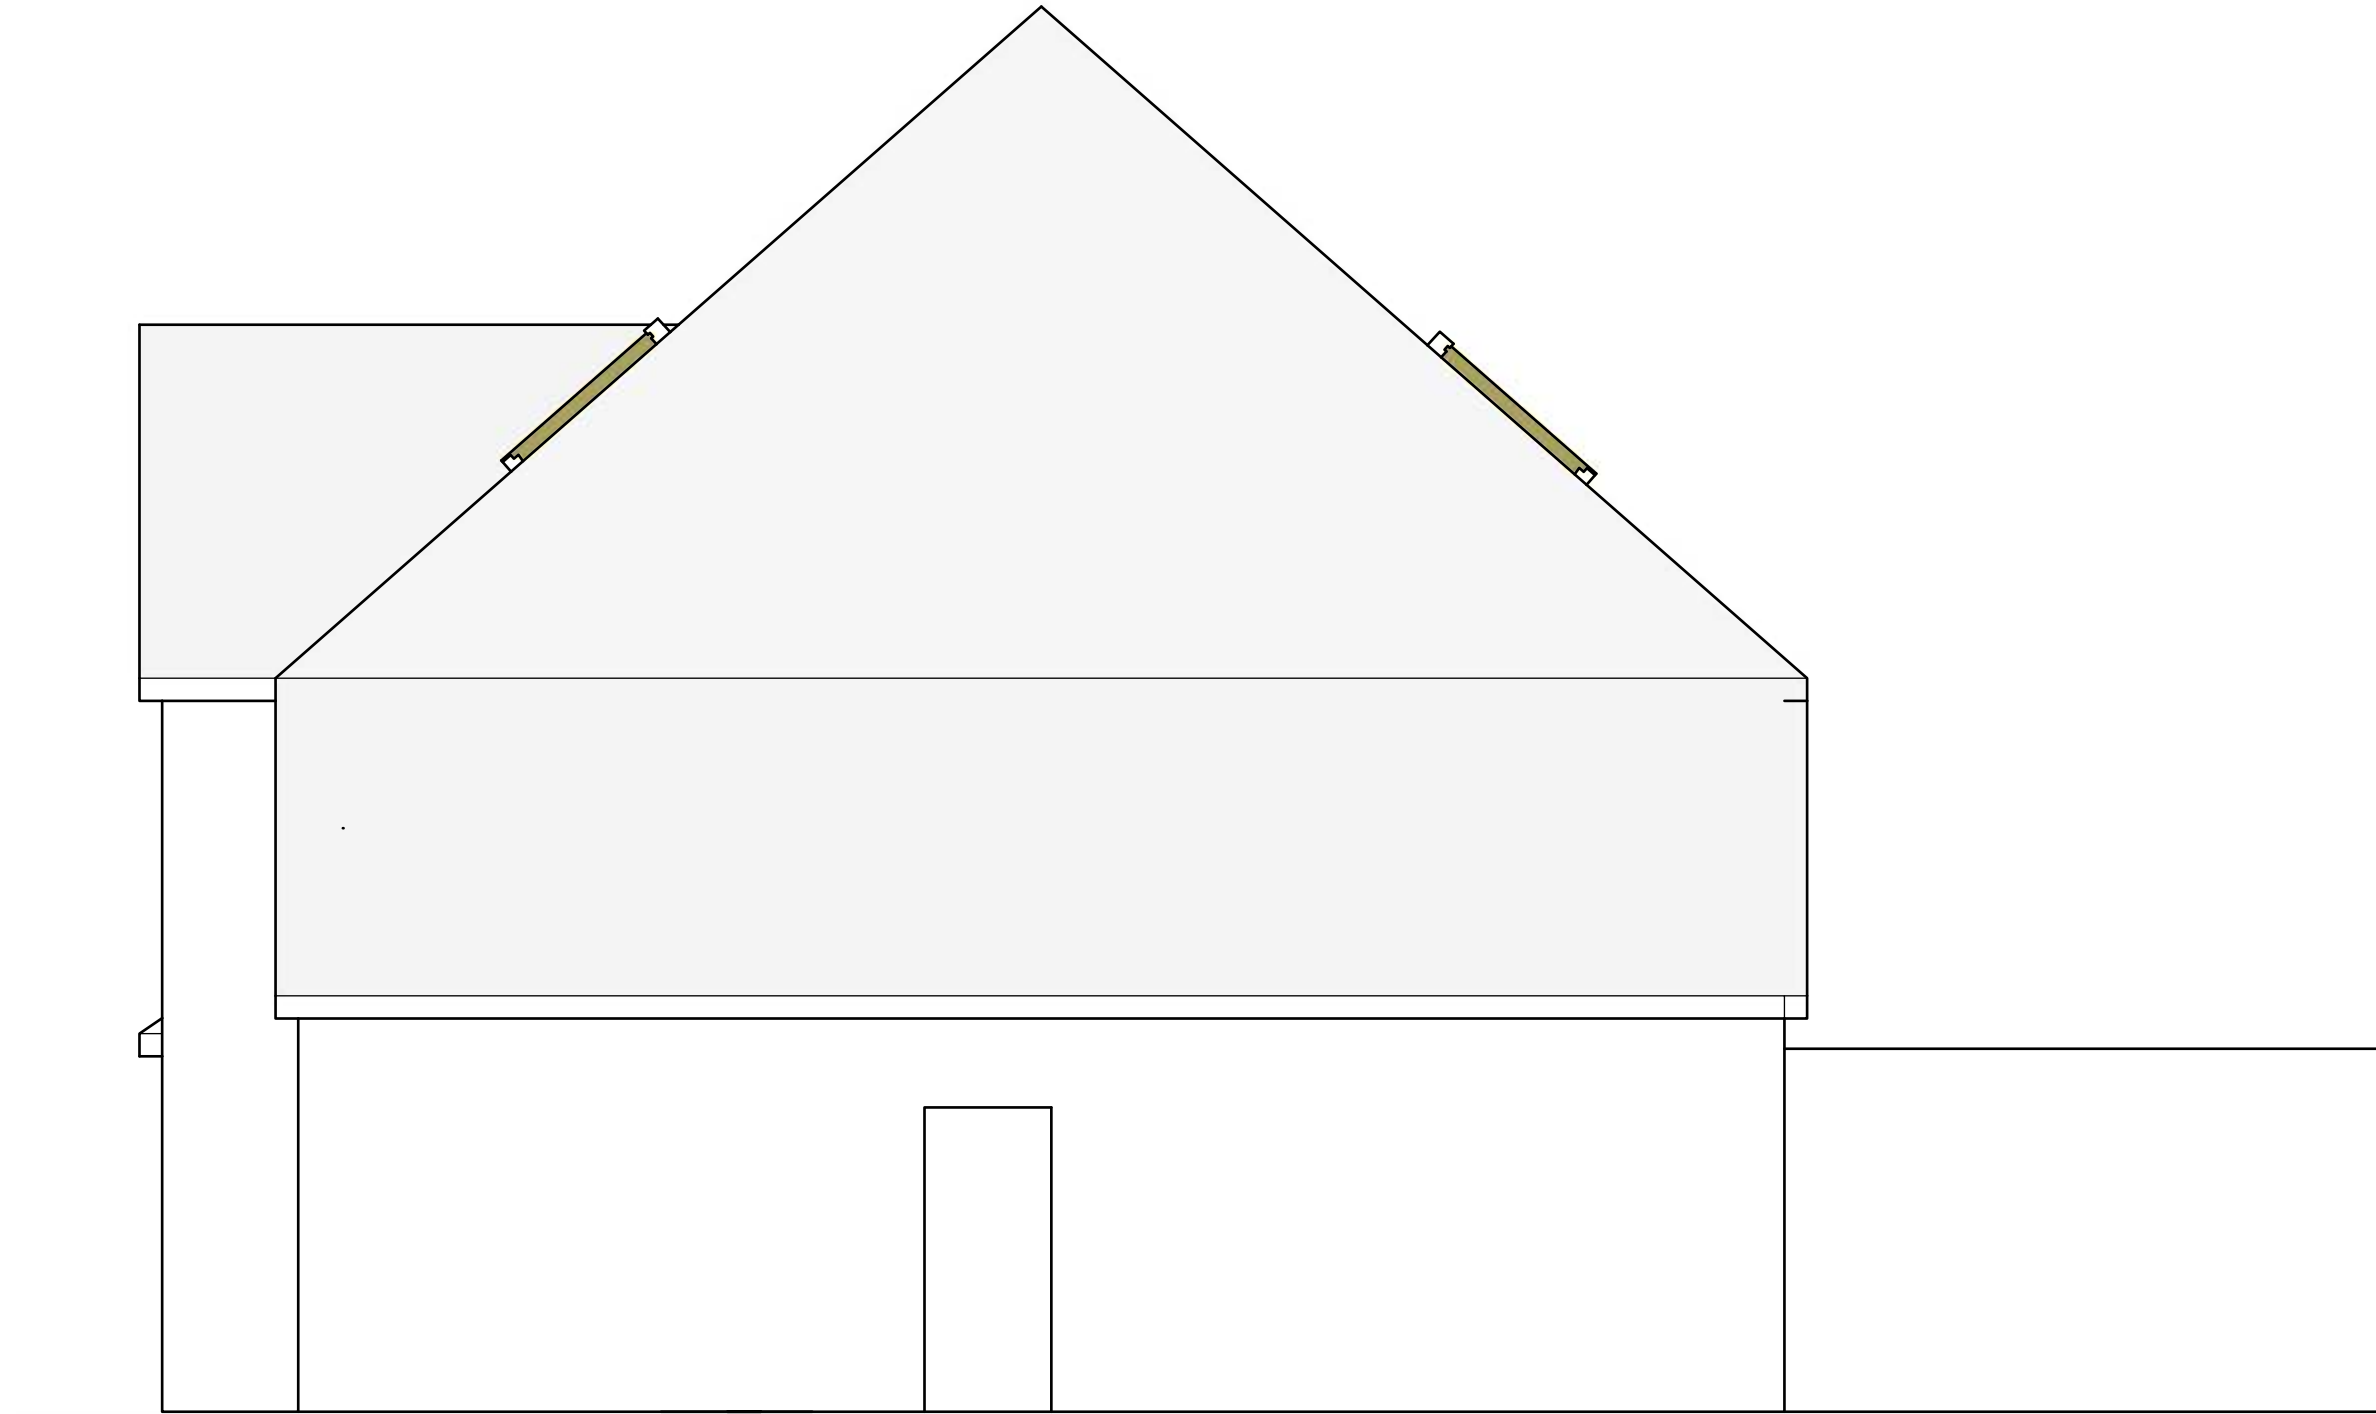

Scale 1:50

 



Proposed

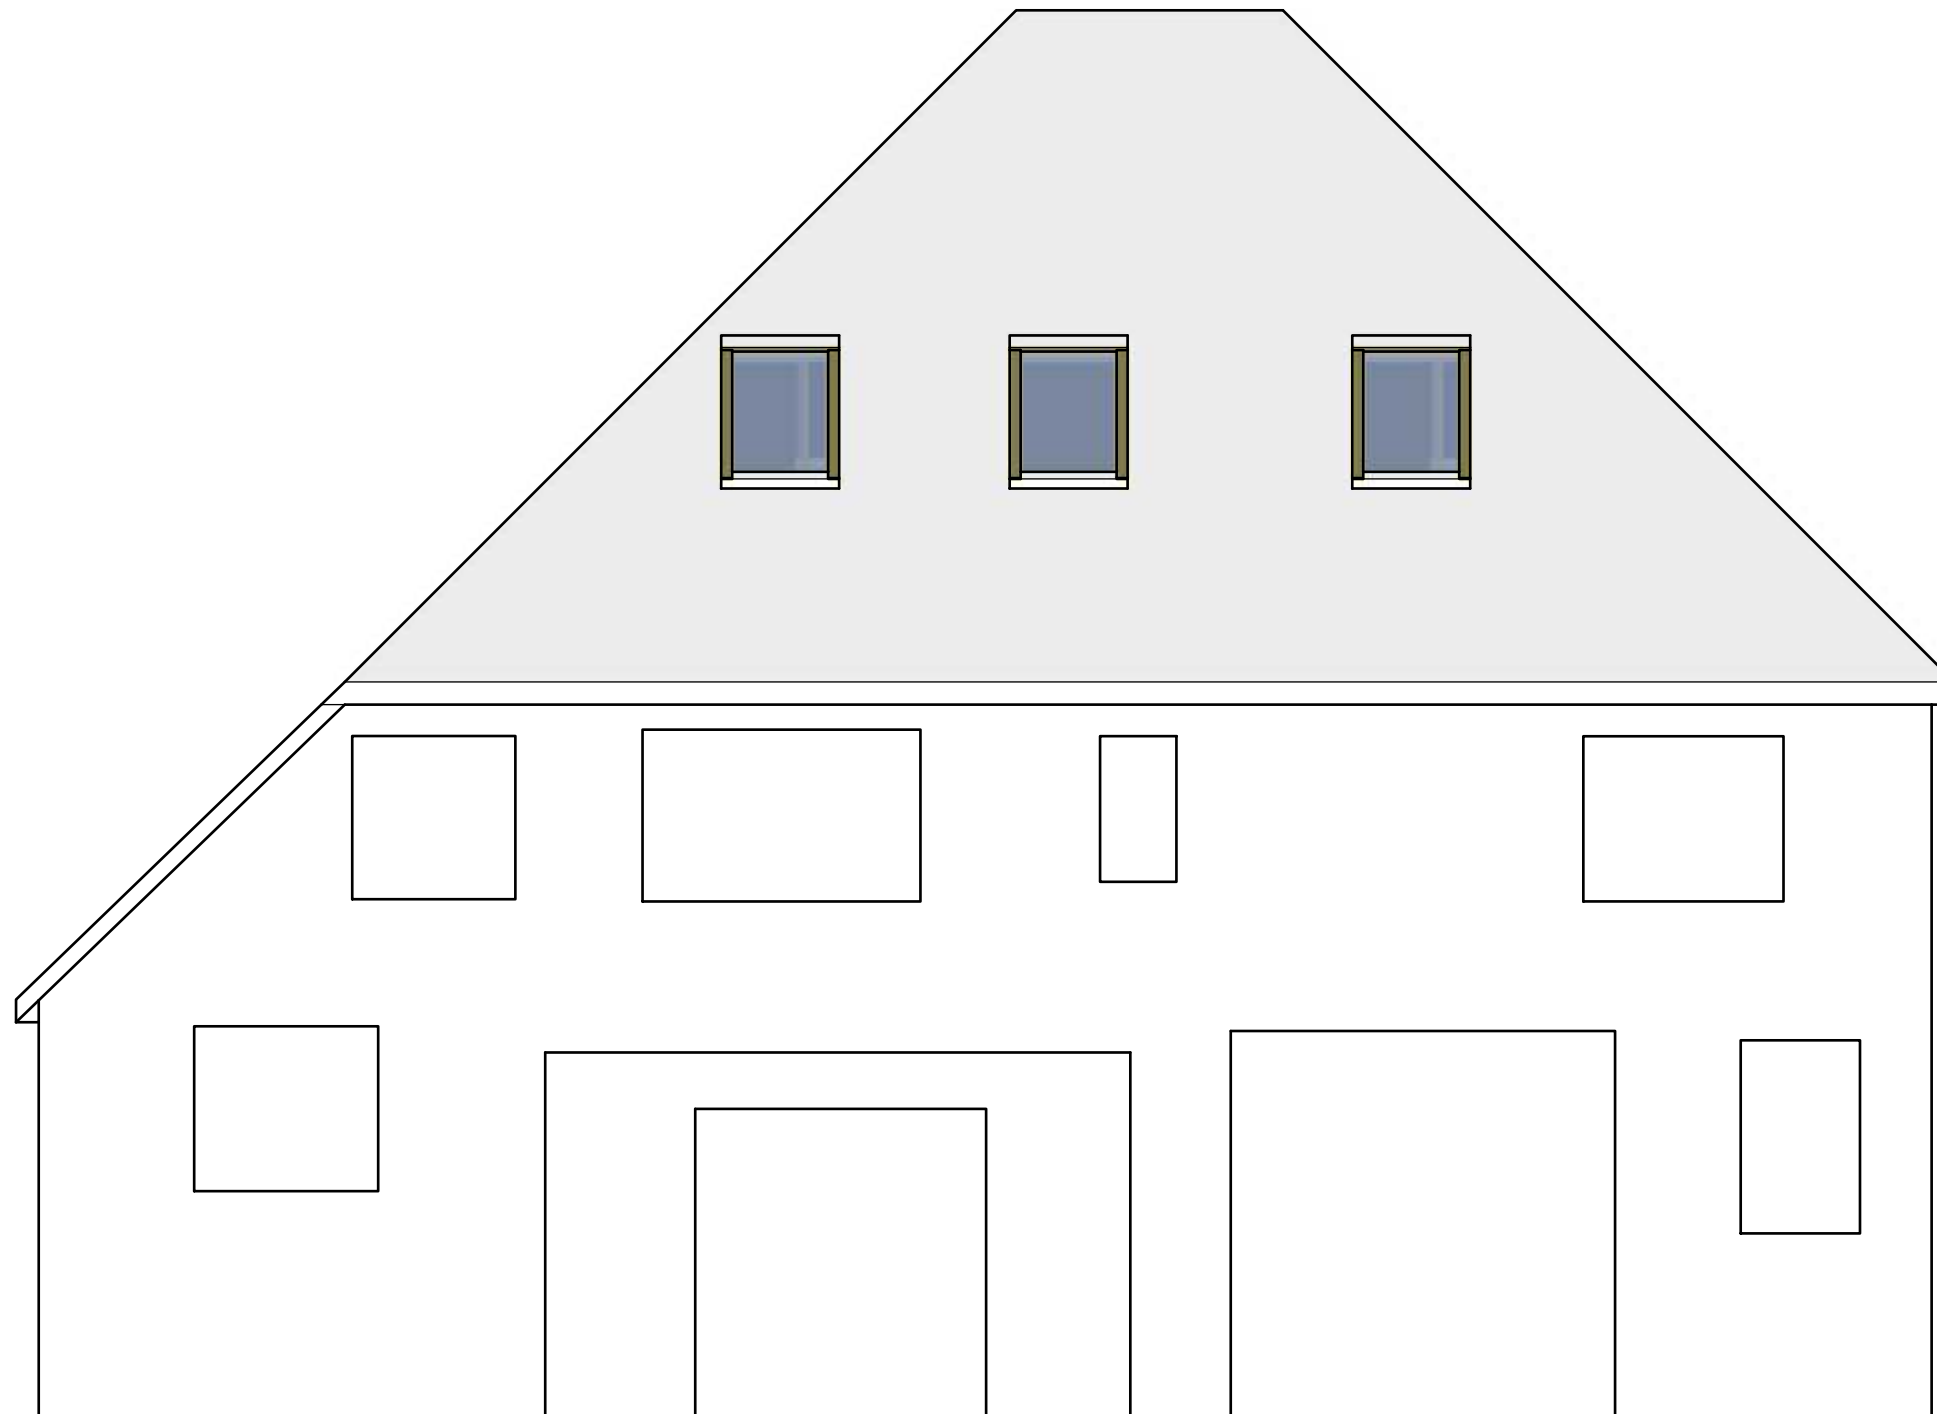


Proposed

Scale 1:50

 

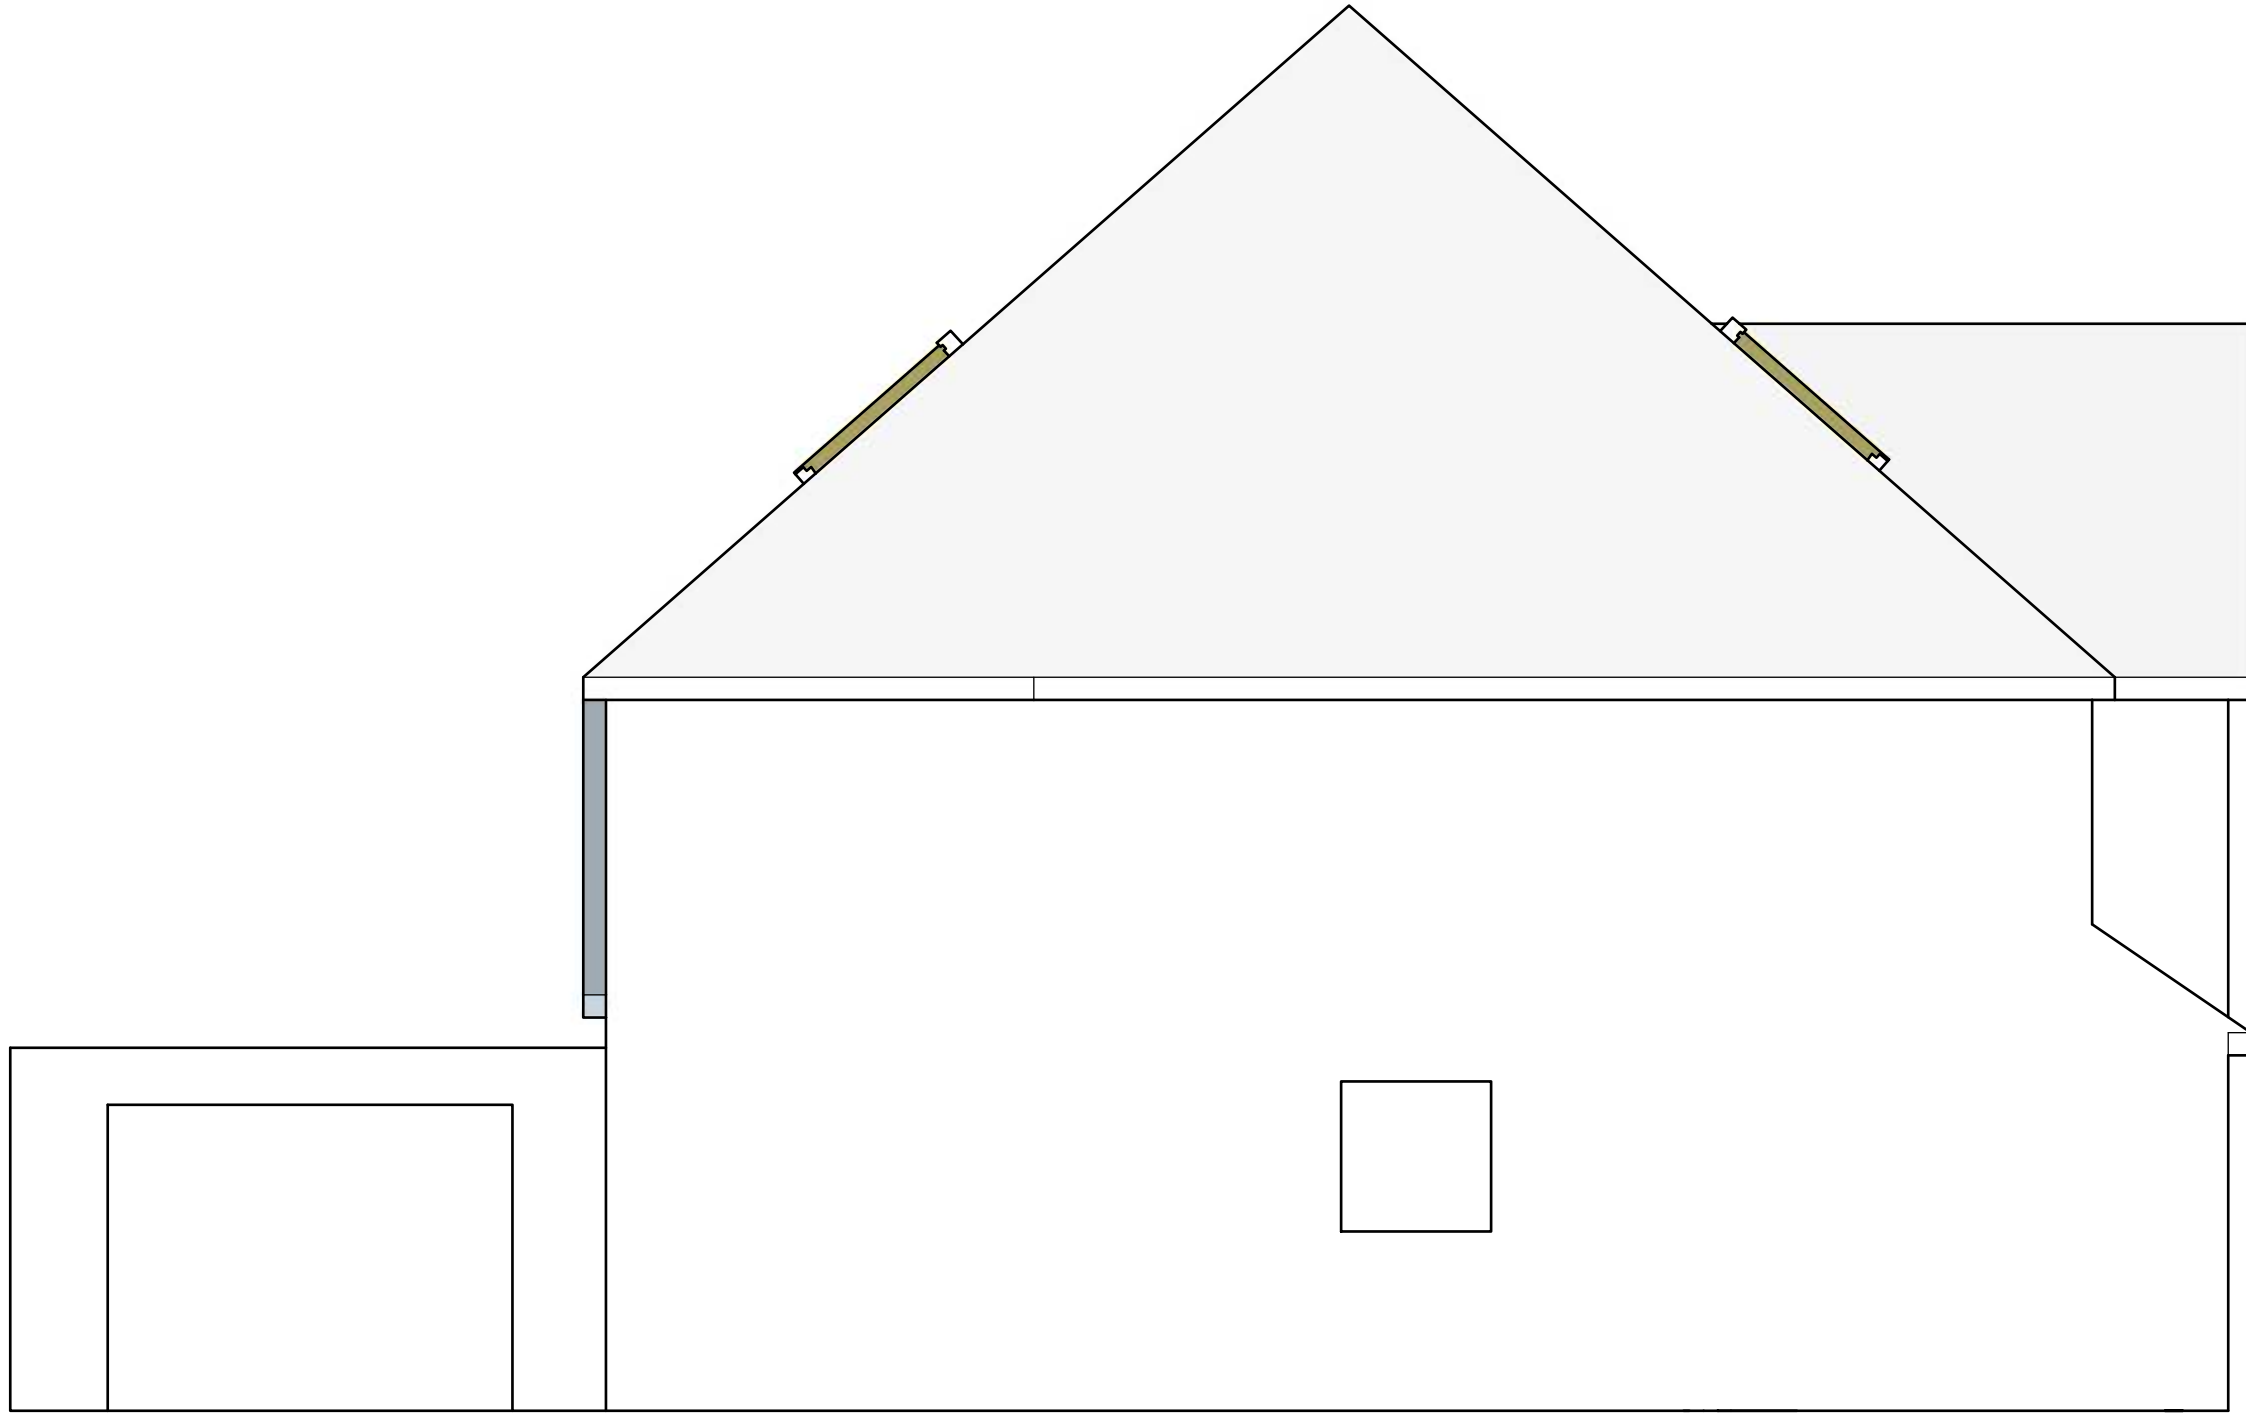

Scale 1:50

 

Proposed