





Existing Front Elevation 1:100




Existing Rear Elevation 1:100

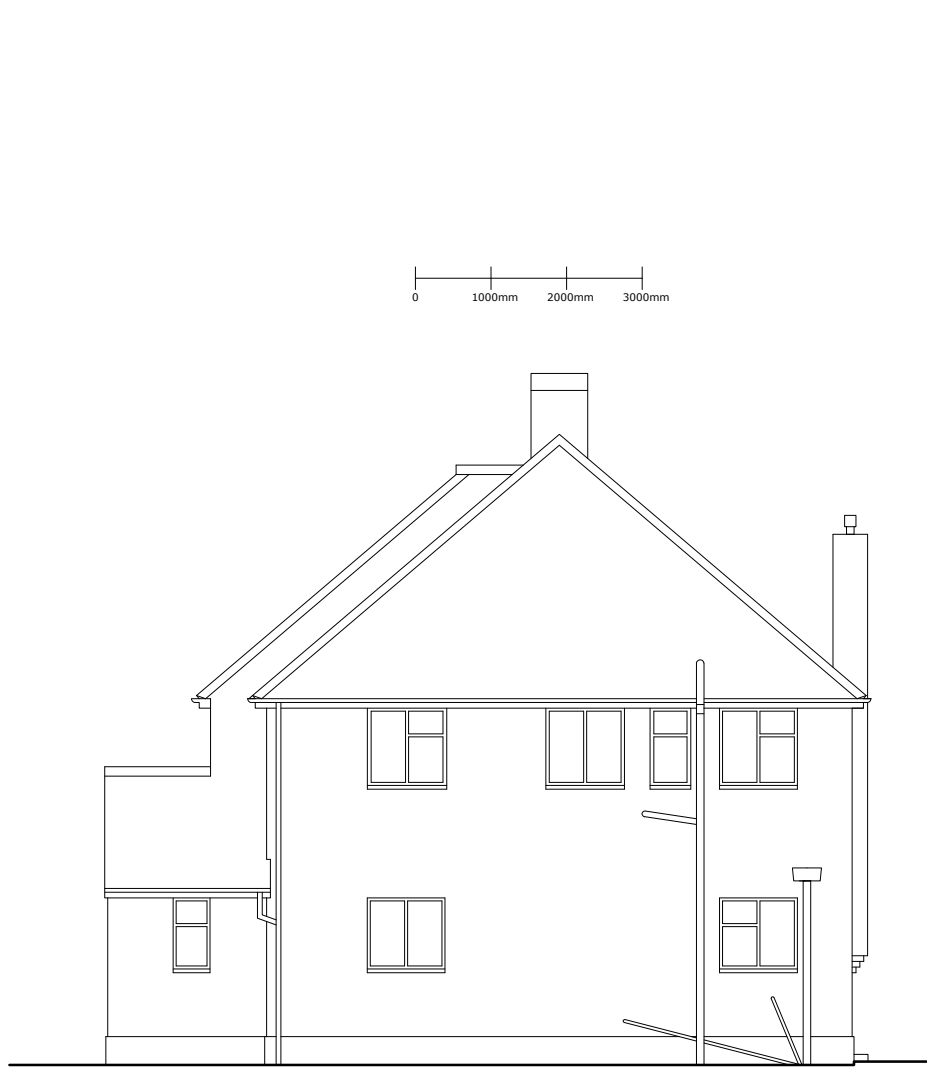

Existing Side Elevation 1:100

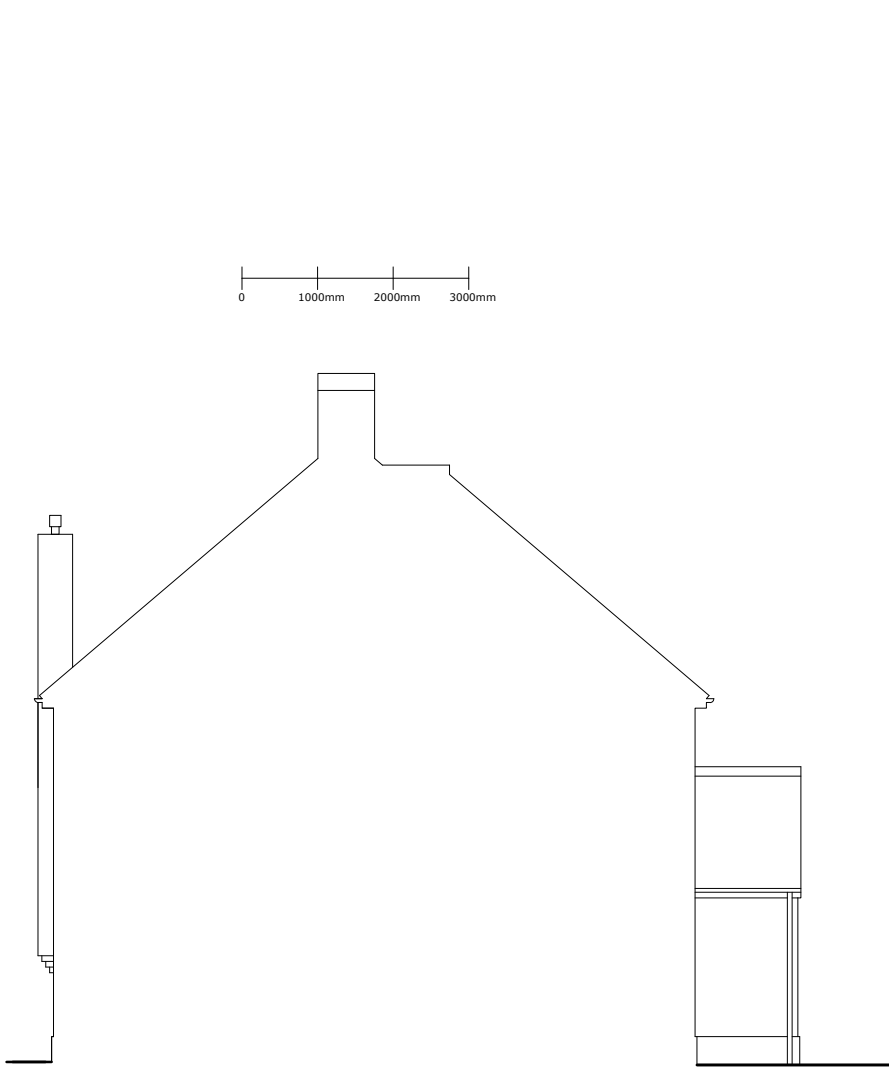


Existing Side Elevation 1:100

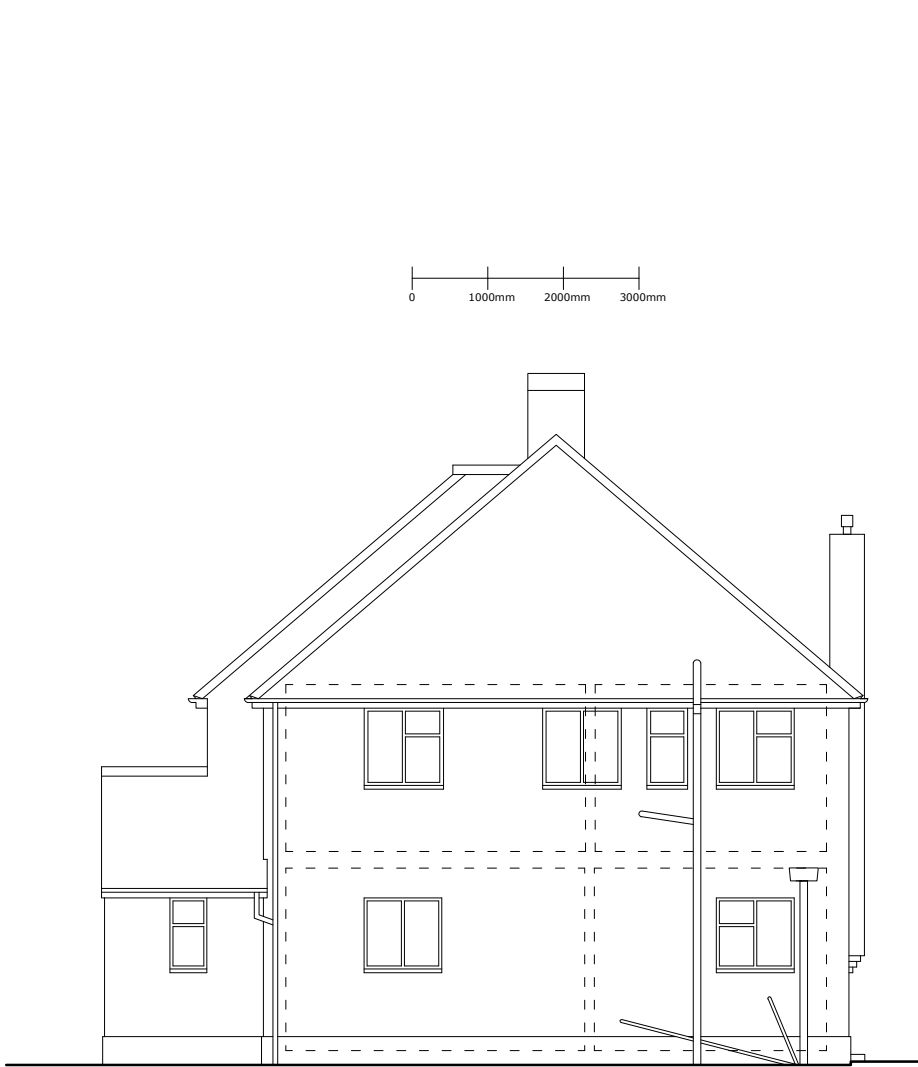


Existing Section 1:100




Location Plan 1:1250 OS Licence no. AC0000806982

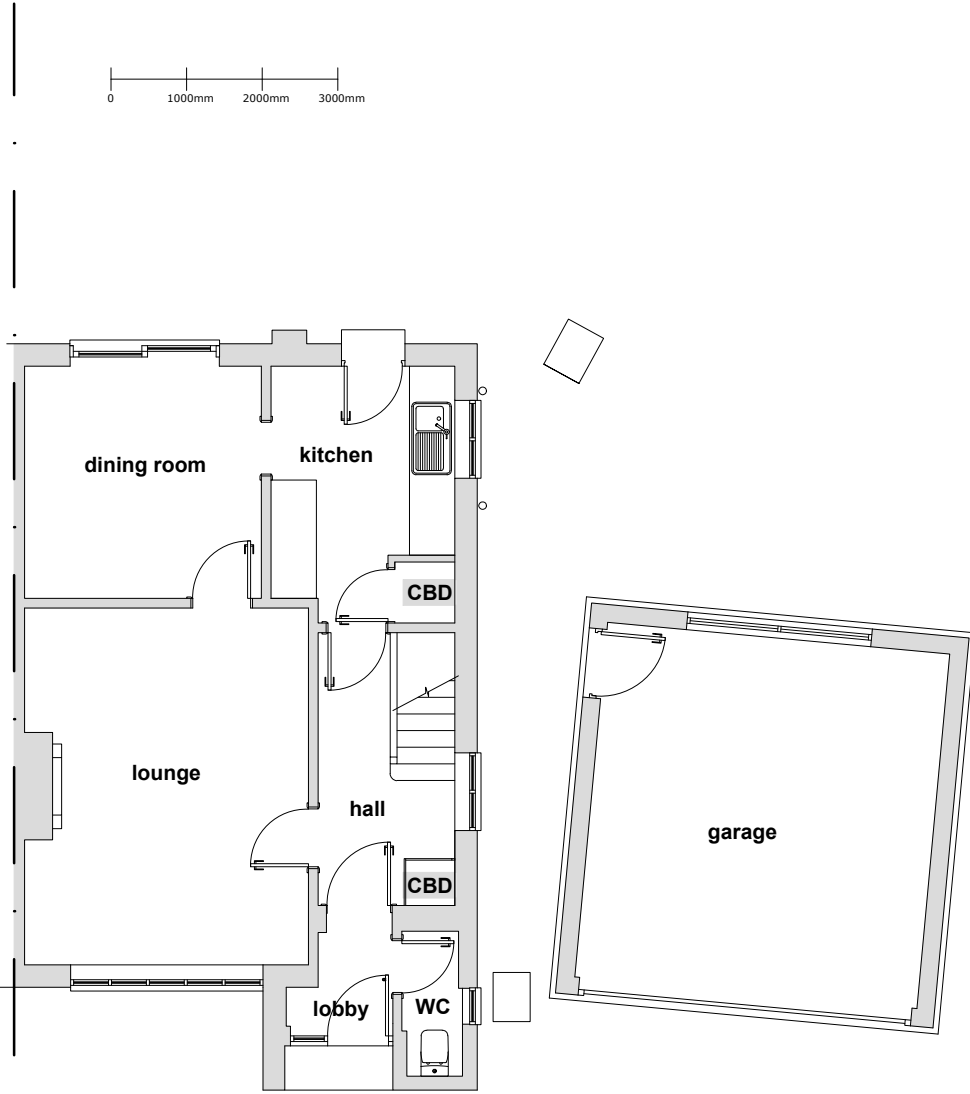

Existing Ground Floor Plan 1:100

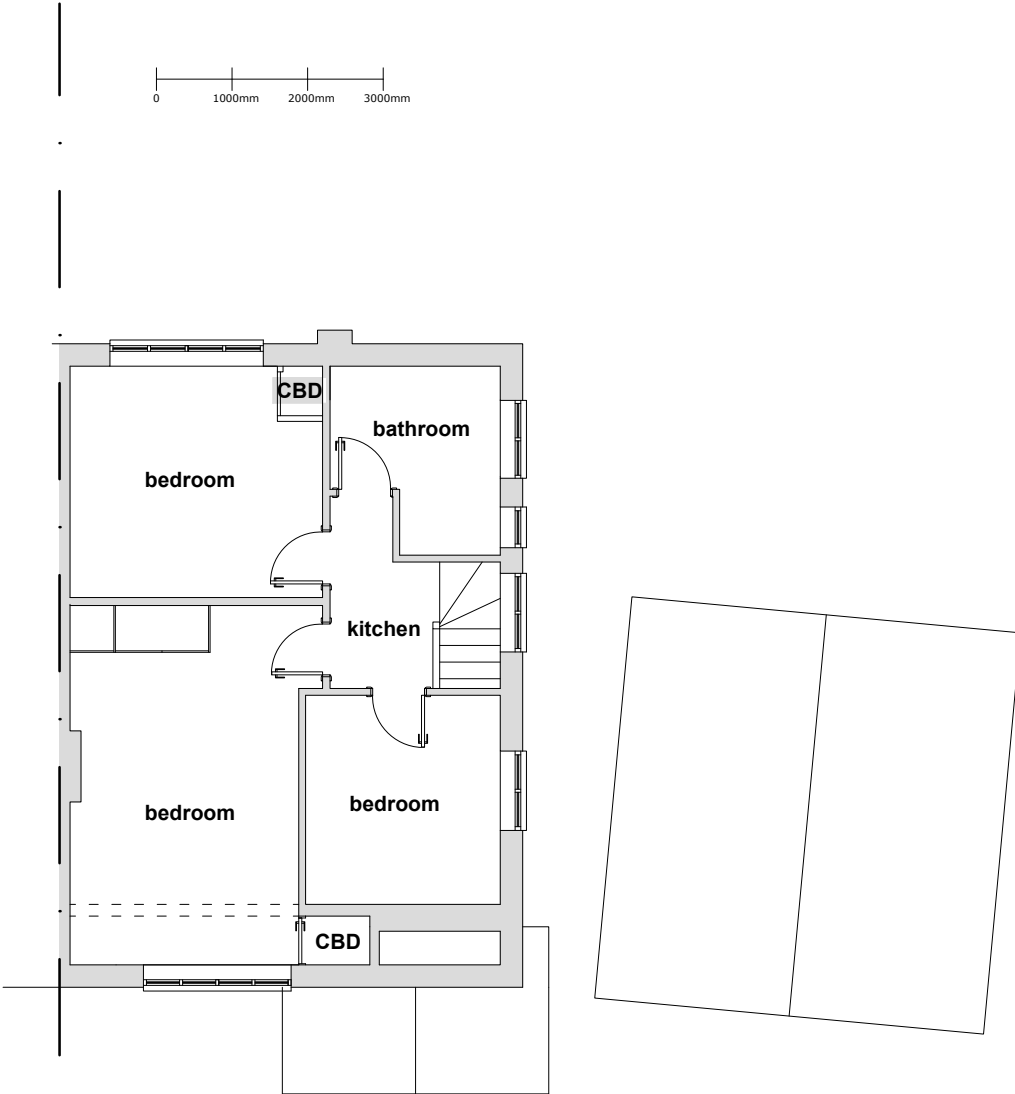

Existing First Floor Plan 1:100

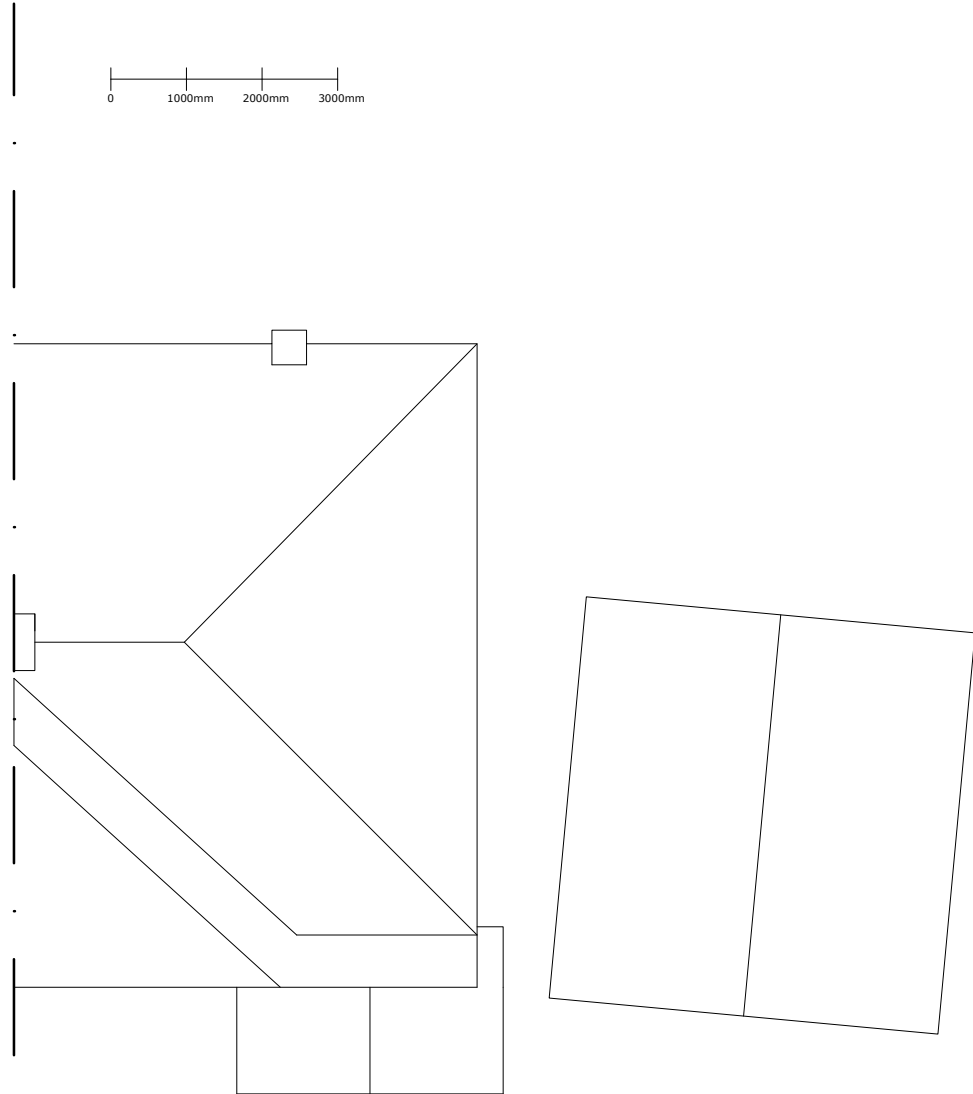

Existing Roof Plan 1:100




Proposed Front Elevation 1:100



Proposed Rear Elevation 1:100




Proposed Side Elevation 1:100

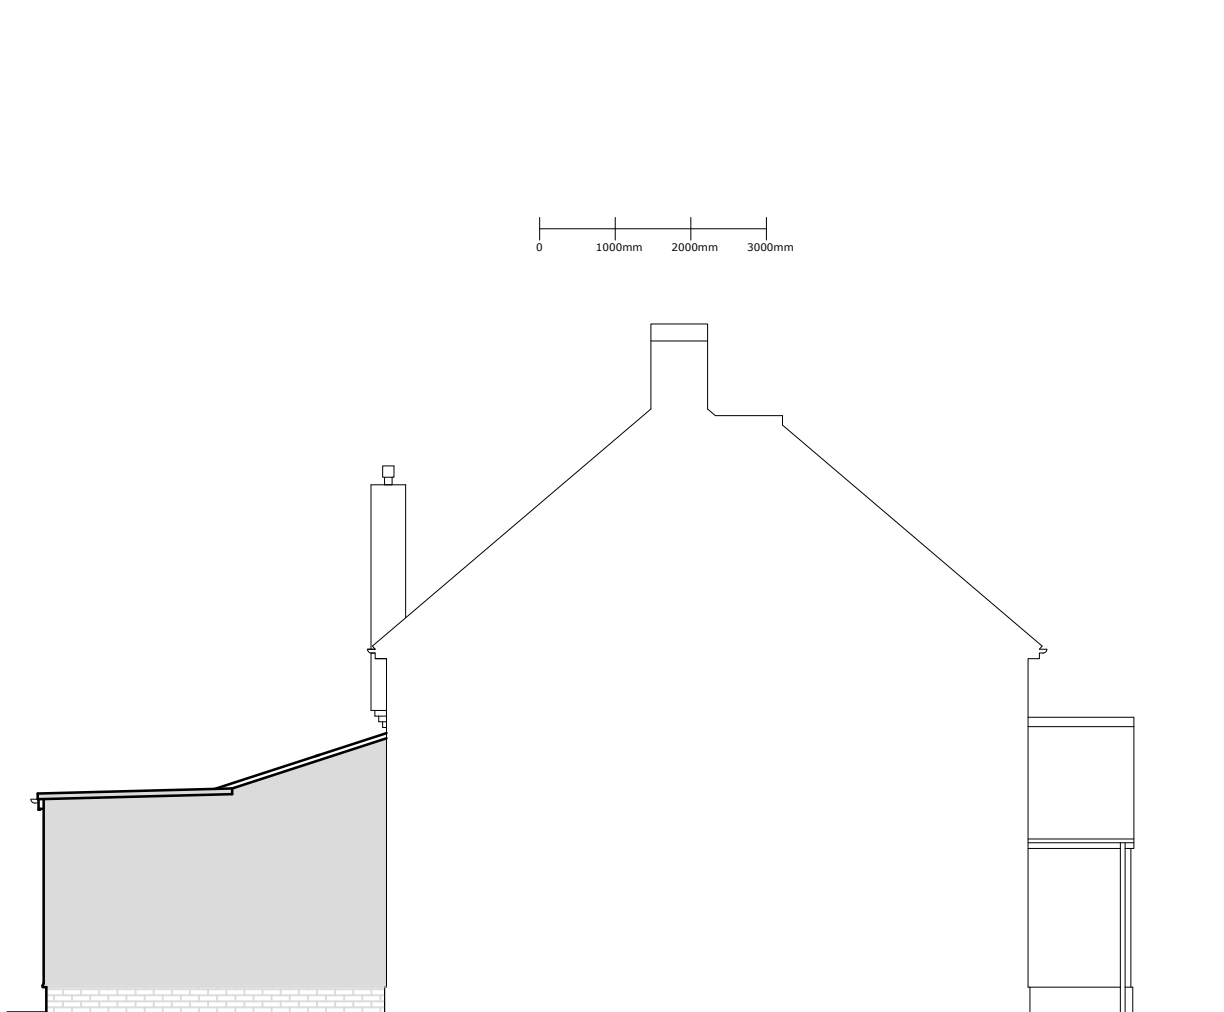


Proposed Side Elevation 1:100




Block Plan 1:500 OS Licence no. AC0000806982

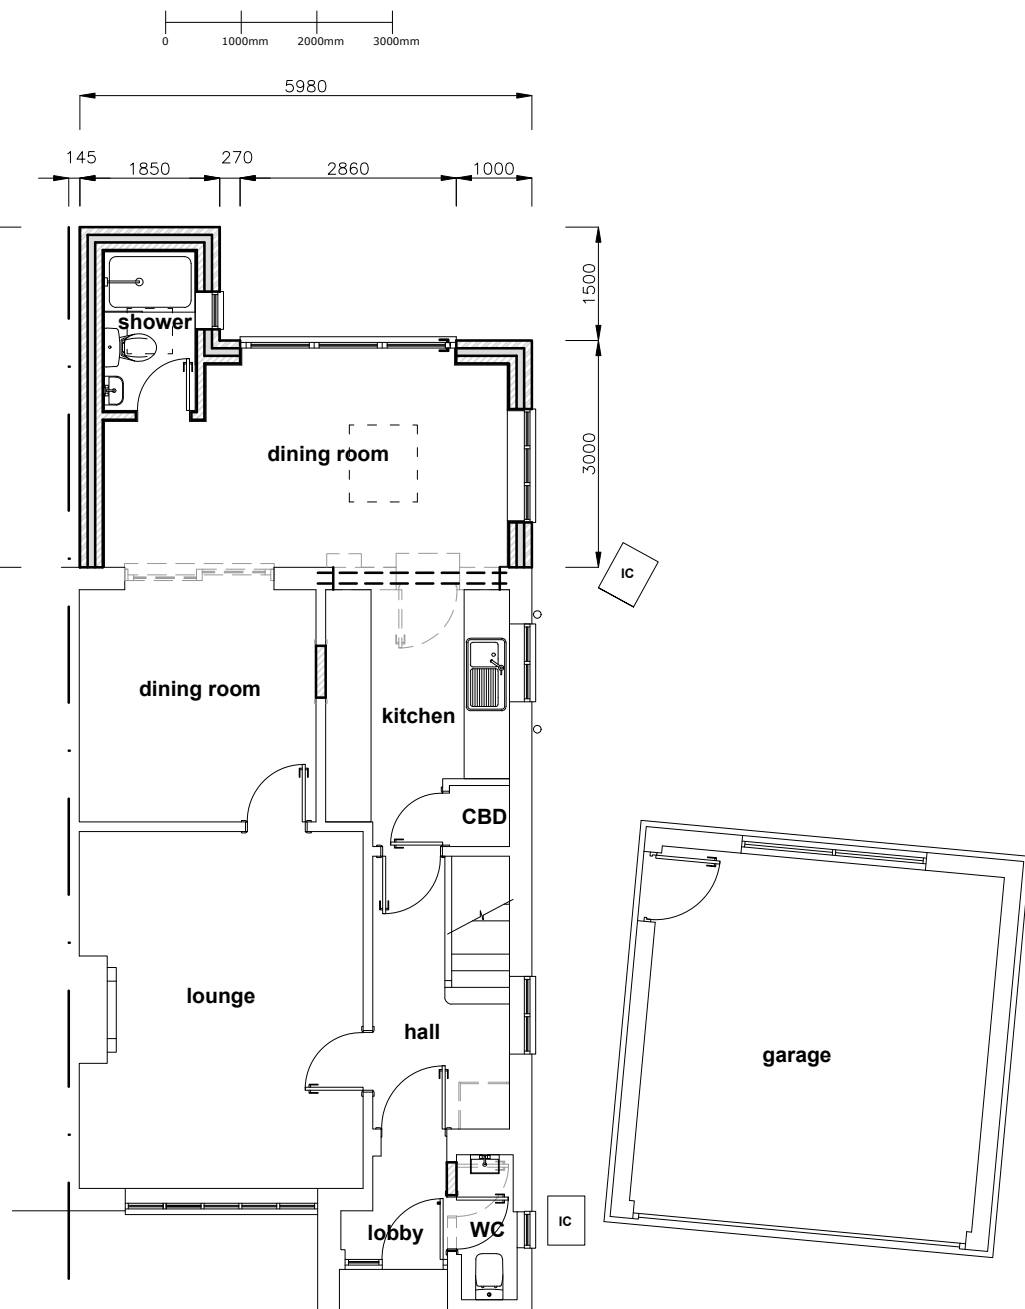

Proposed Ground Floor Plan 1:100

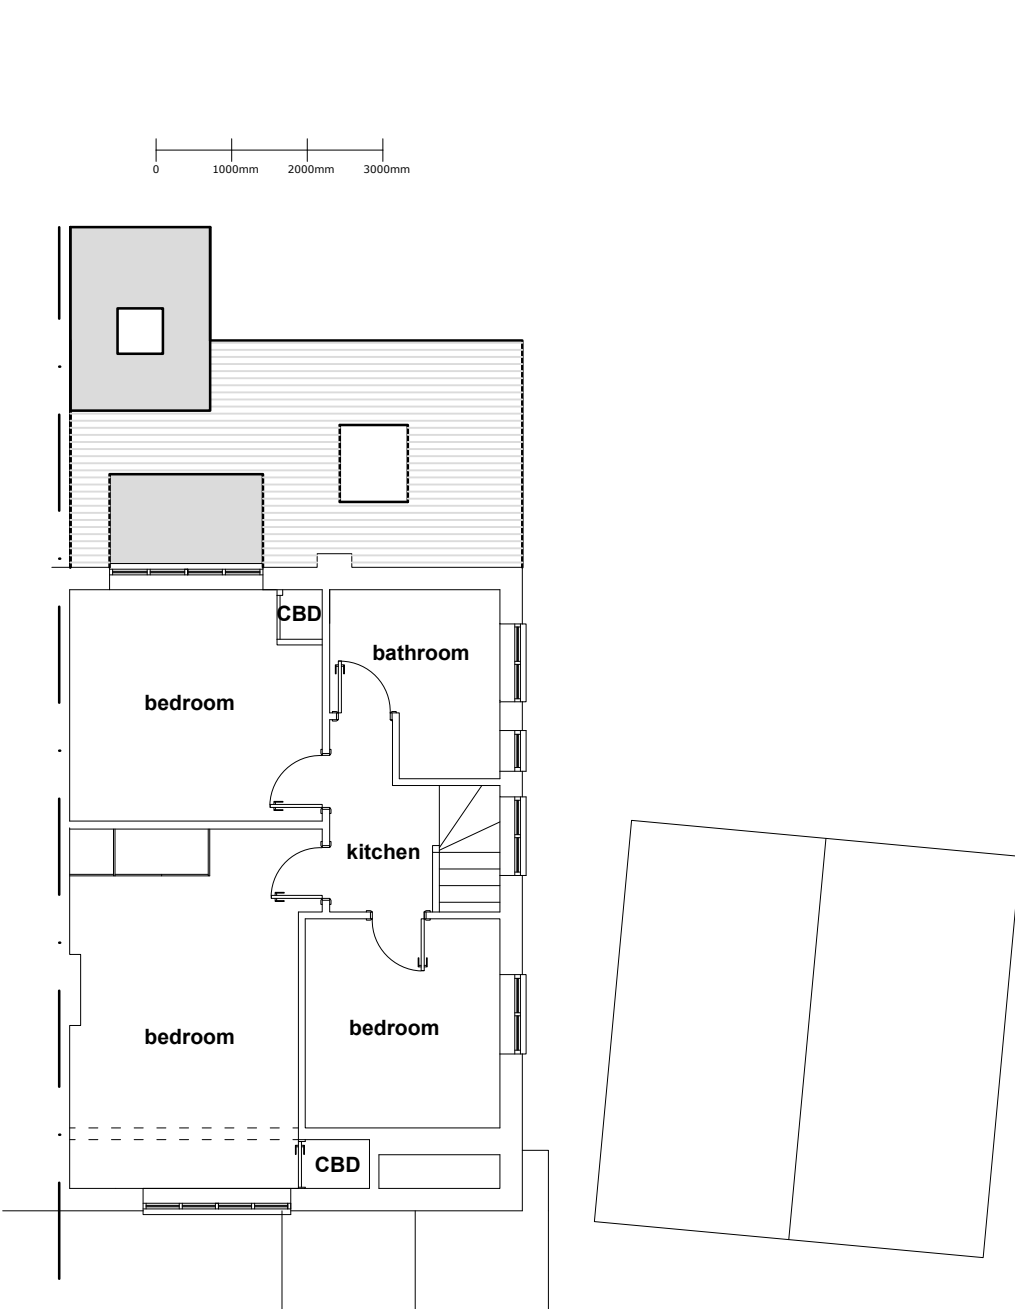


Proposed First Floor Plan 1:100

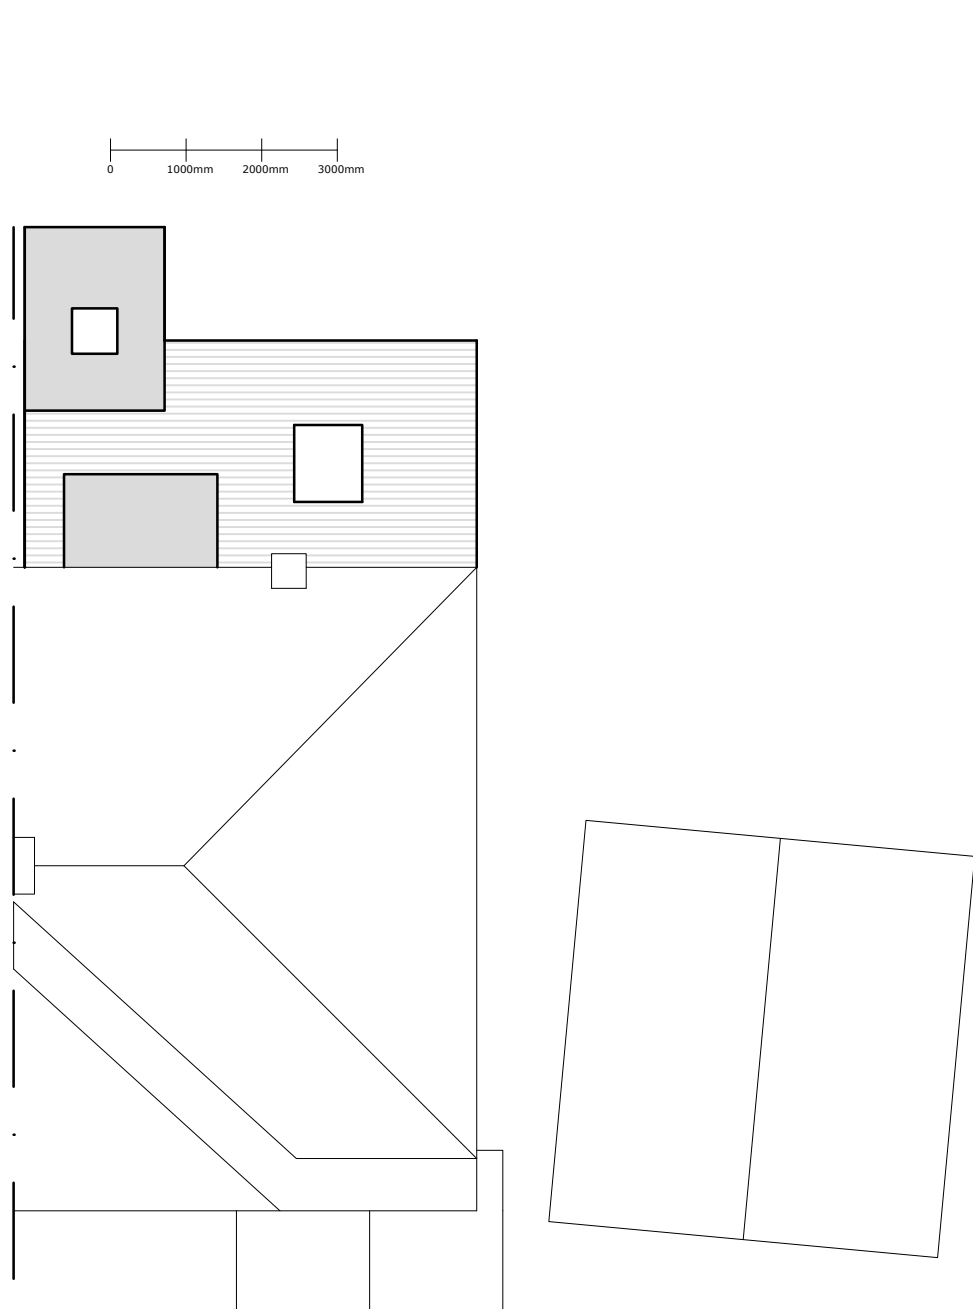

Proposed Roof Plan 1:100



Proposed Section Rooflight 1:100

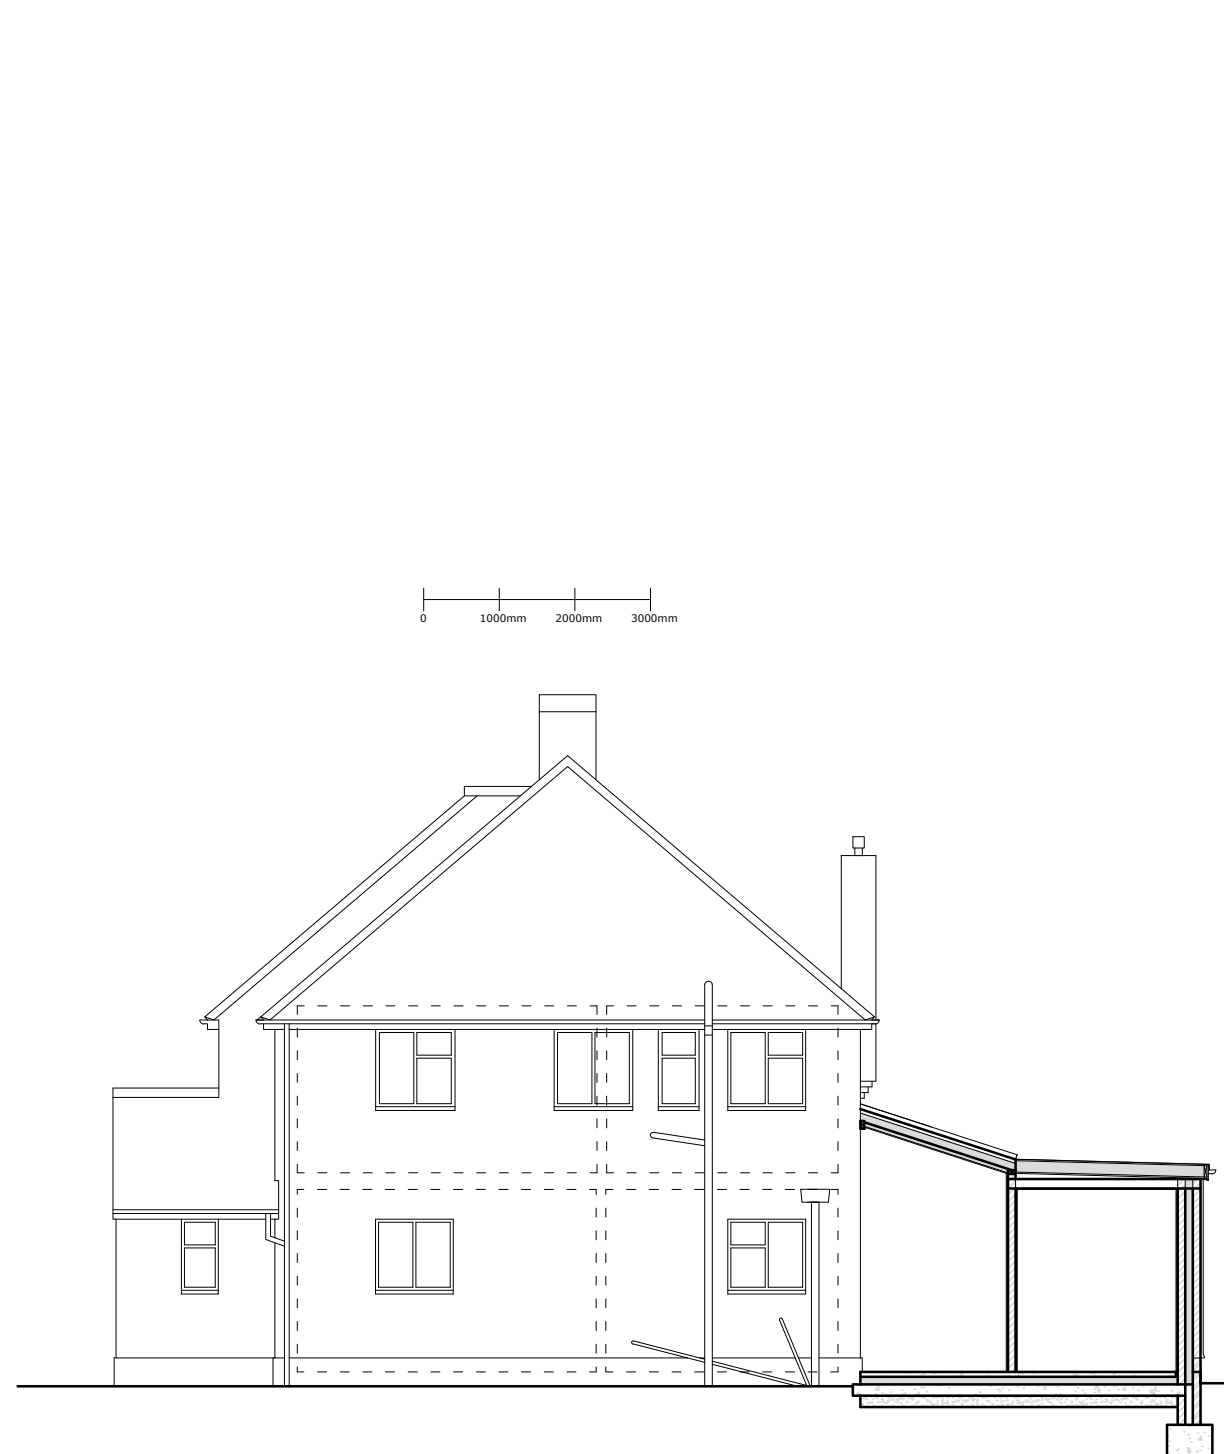

Proposed Section Flat Roof 1:100



Proposed Section Window Chute 1:100

Rev.	Date	Revision	By
Client: Mrs Lucy Win			
Project: Single Storey Extension			
Title: Existing and Proposed Drawings			
46 Haddon Drive Ascot RG5 4LU			
Drawn	GT	Checked	
Date	May 2026	1:500 Scale 1:100, 1:1250 (A1 A0)	
Drawing No.		Revision	
2026HD1-V1			