



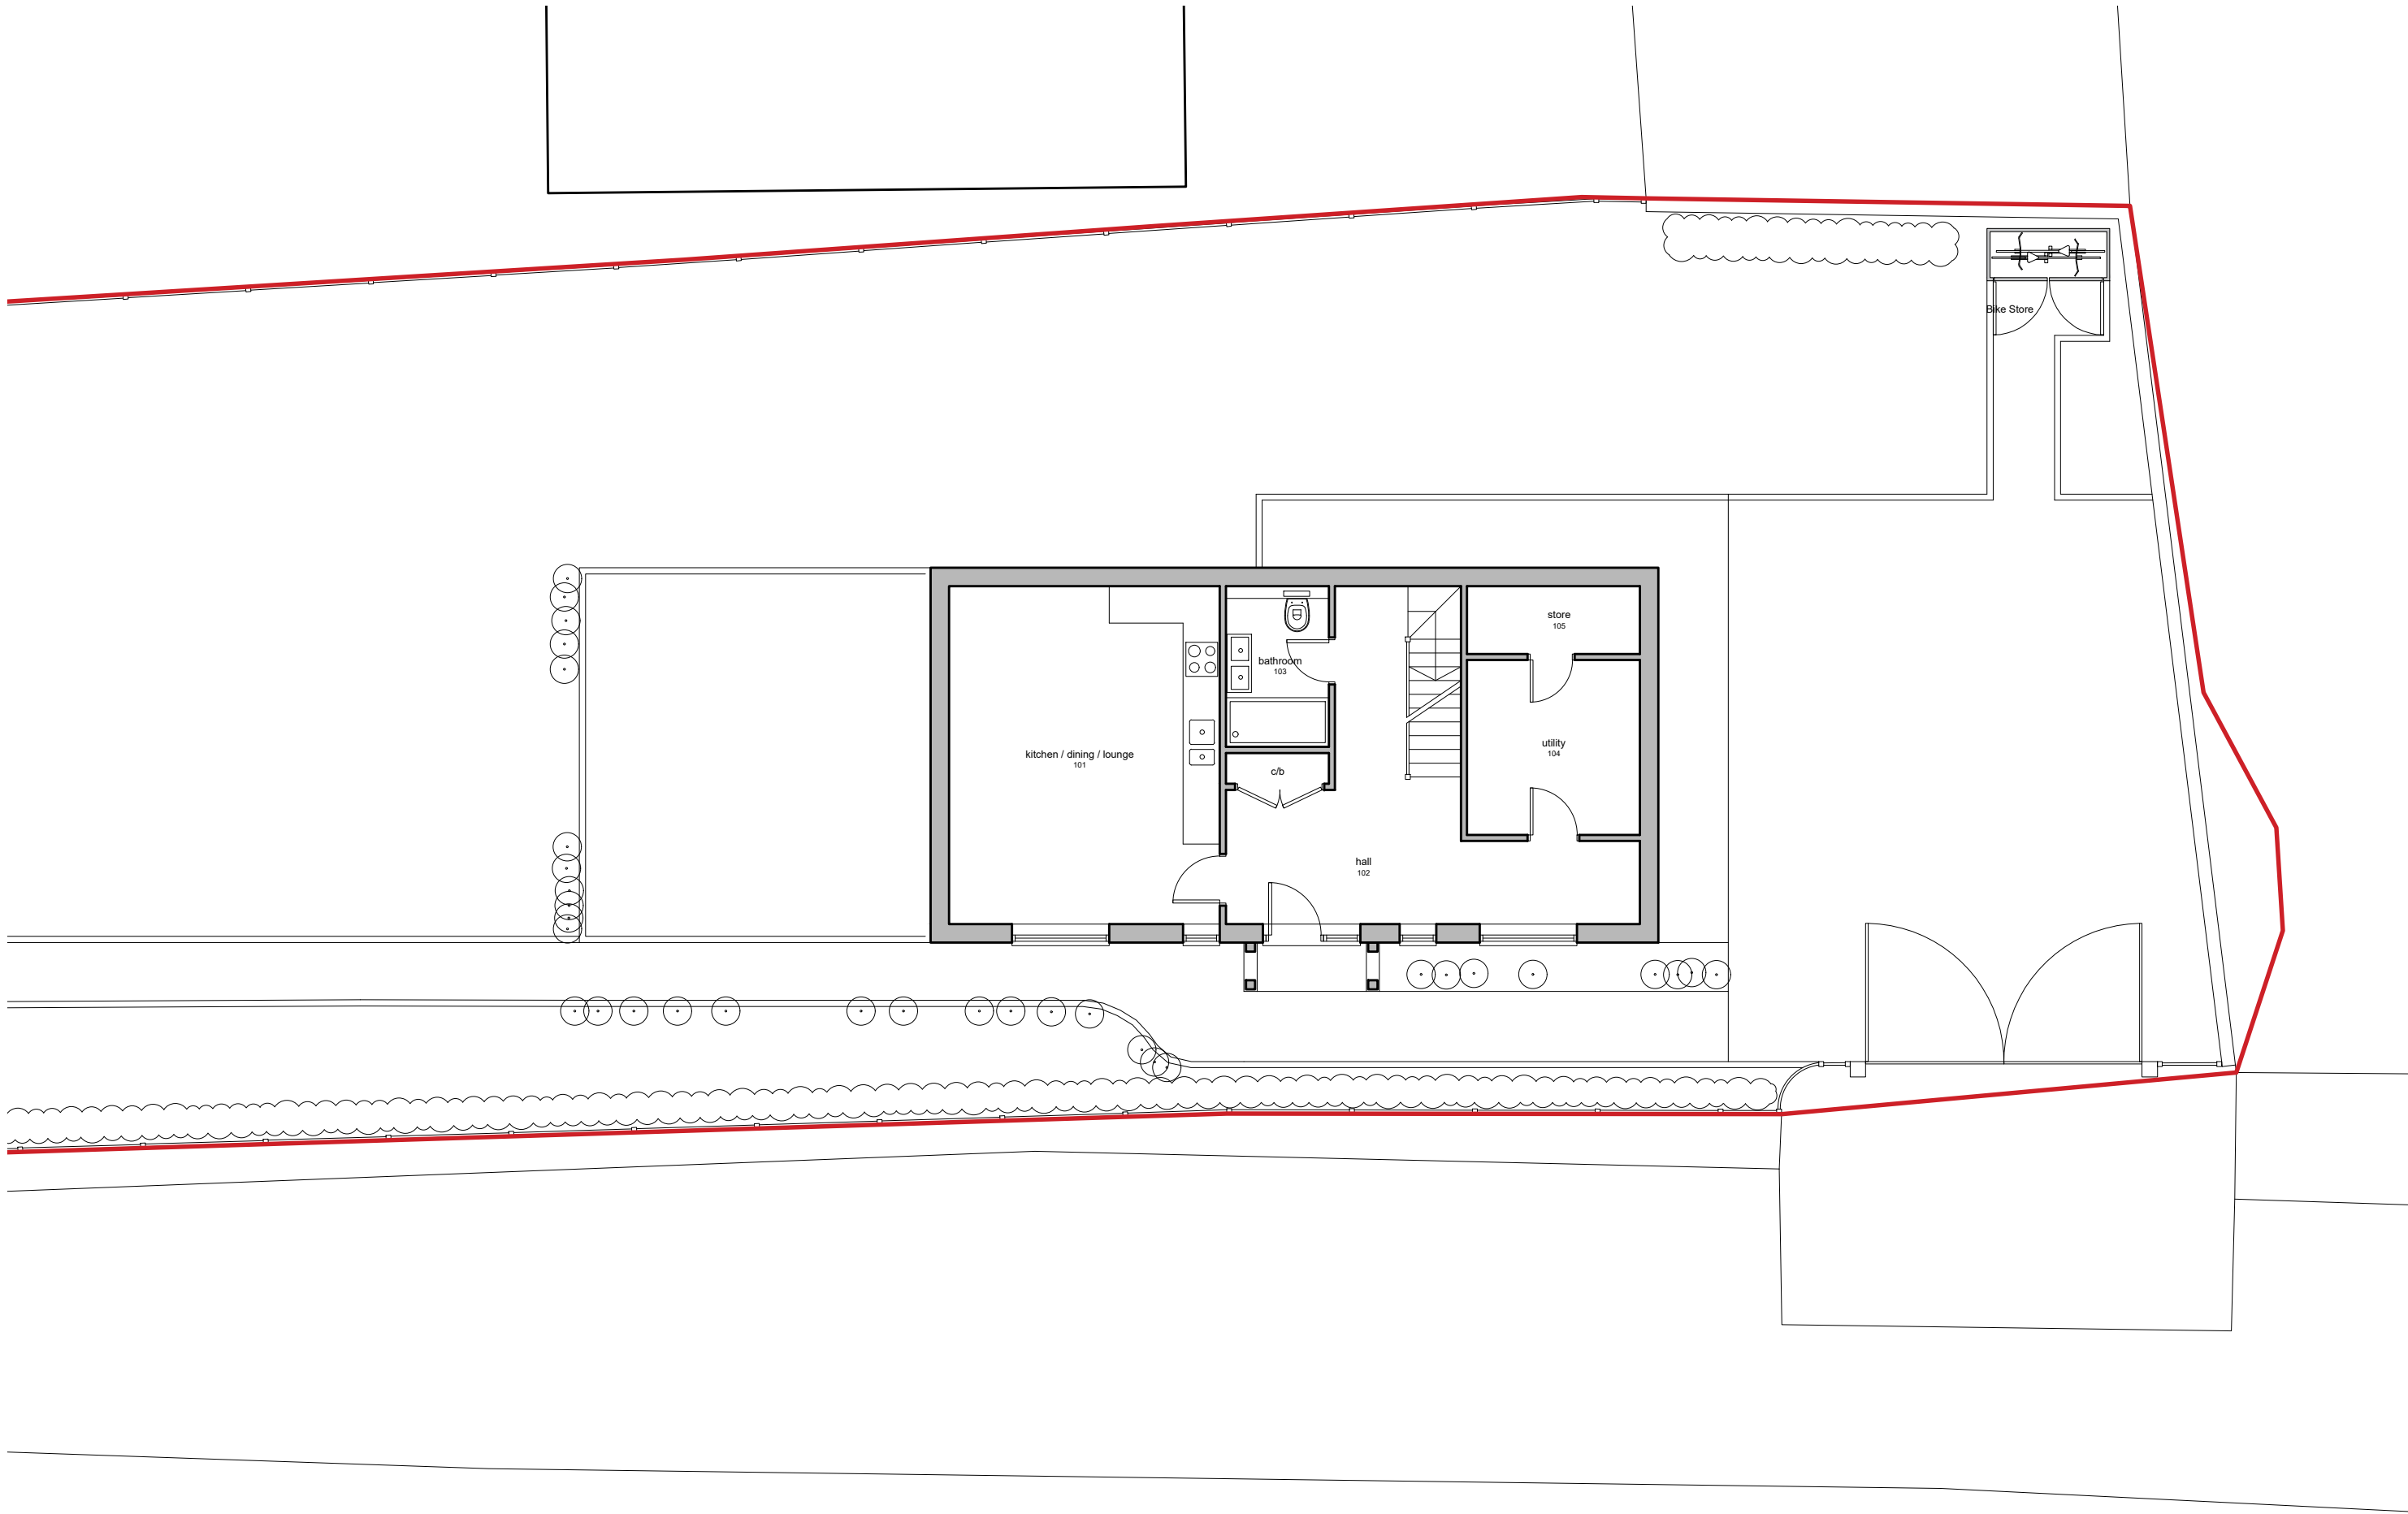


01 EXISTING GROUND FLOOR PLAN

SCALE: 1:100

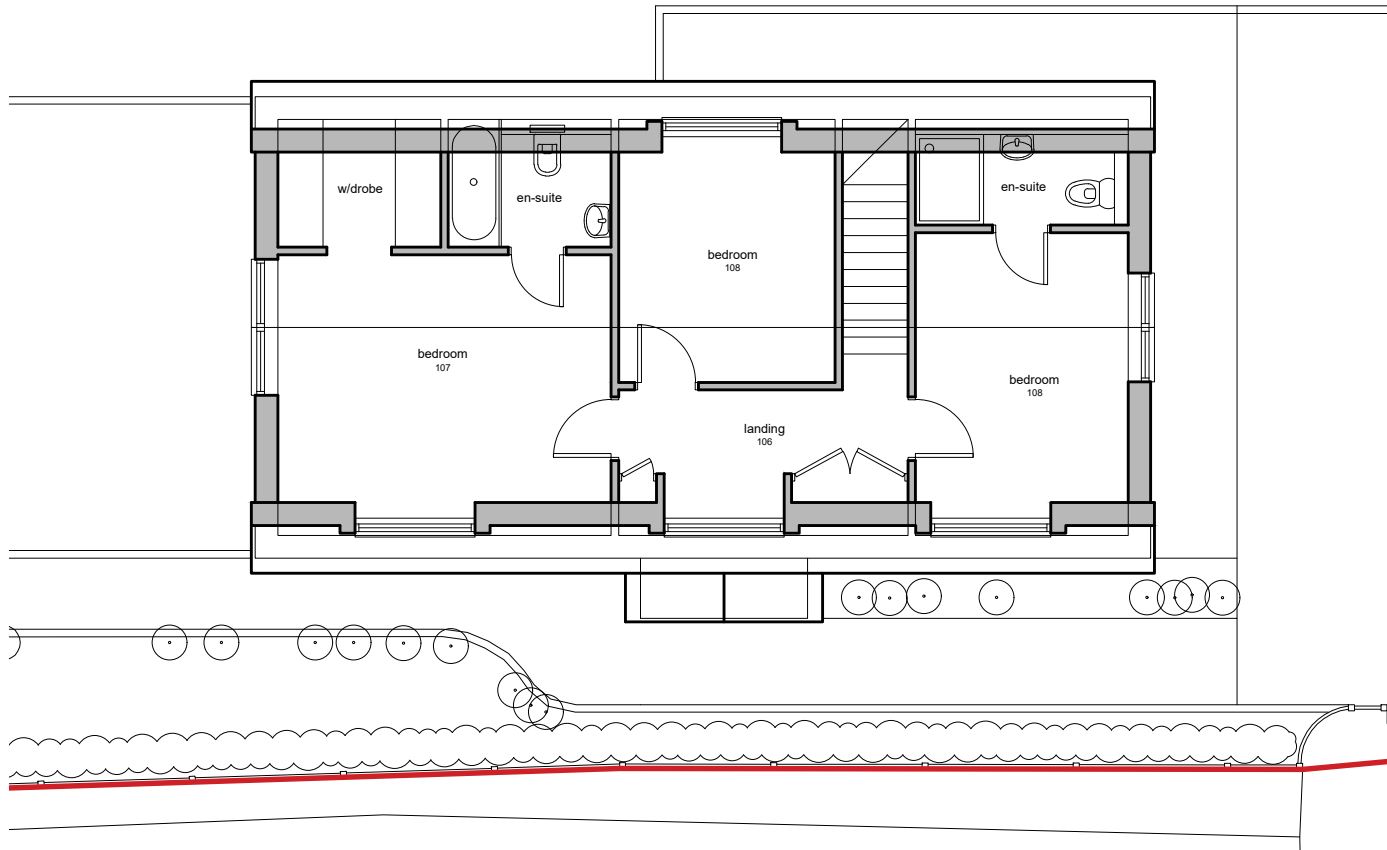

02 EXISTING FIRST FLOOR PLAN

SCALE: 1:100

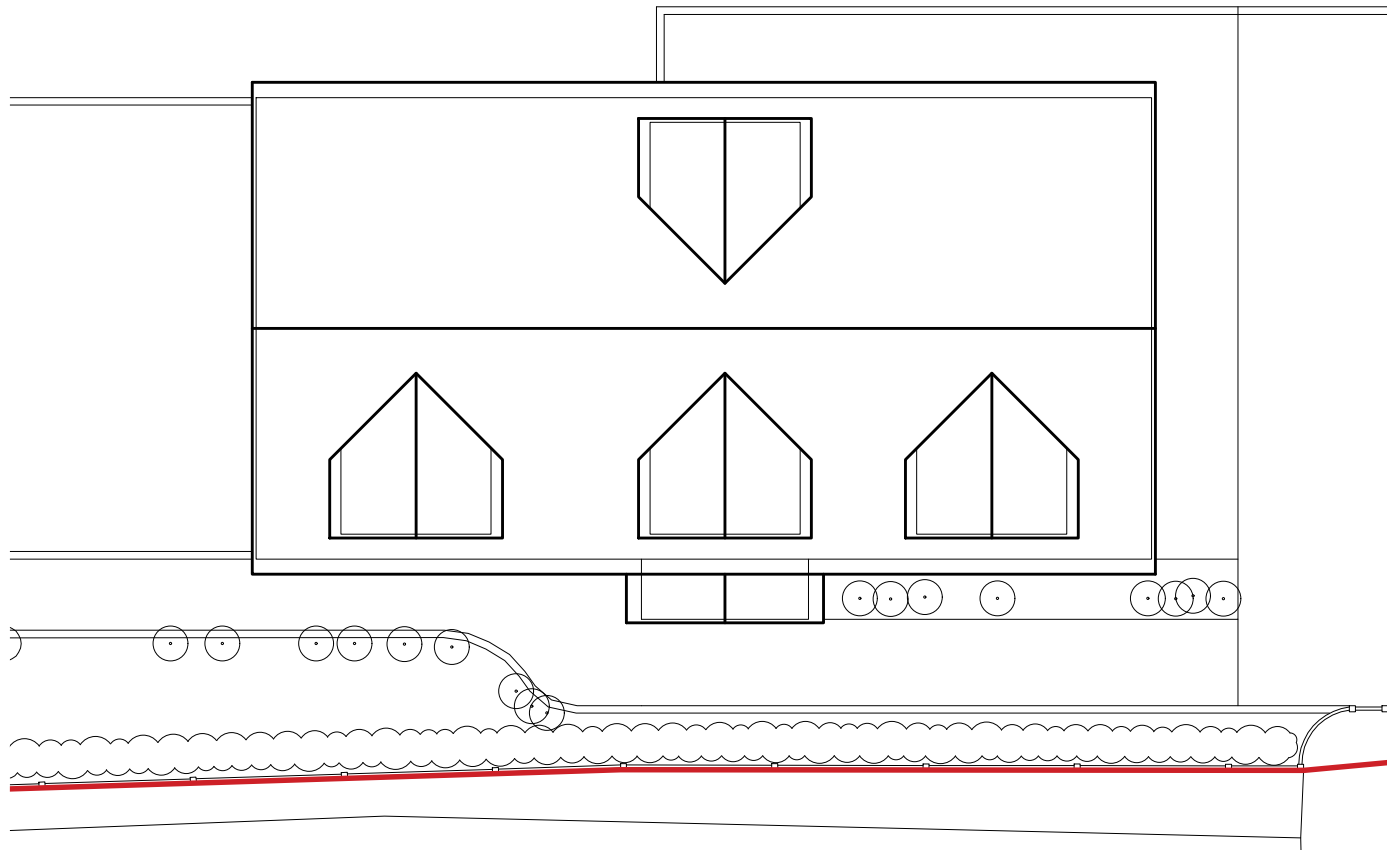


03 EXISTING ROOF PLAN

SCALE: 1:100




04 EXISTING FRONT (EAST) ELEVATION

SCALE: 1:100

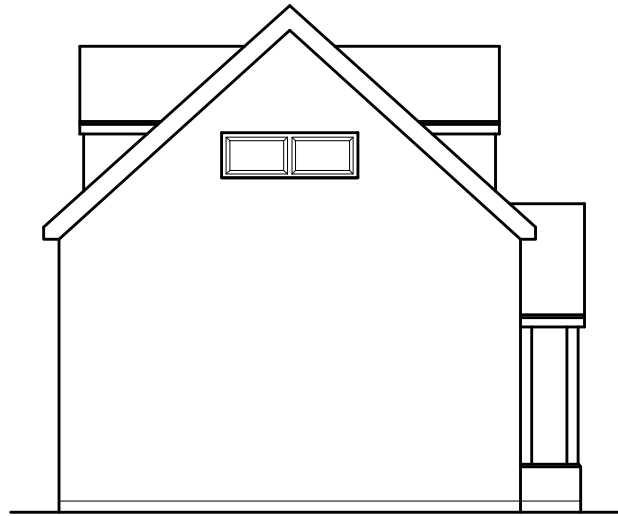


05 EXISTING SIDE (SOUTH) ELEVATION

SCALE: 1:100

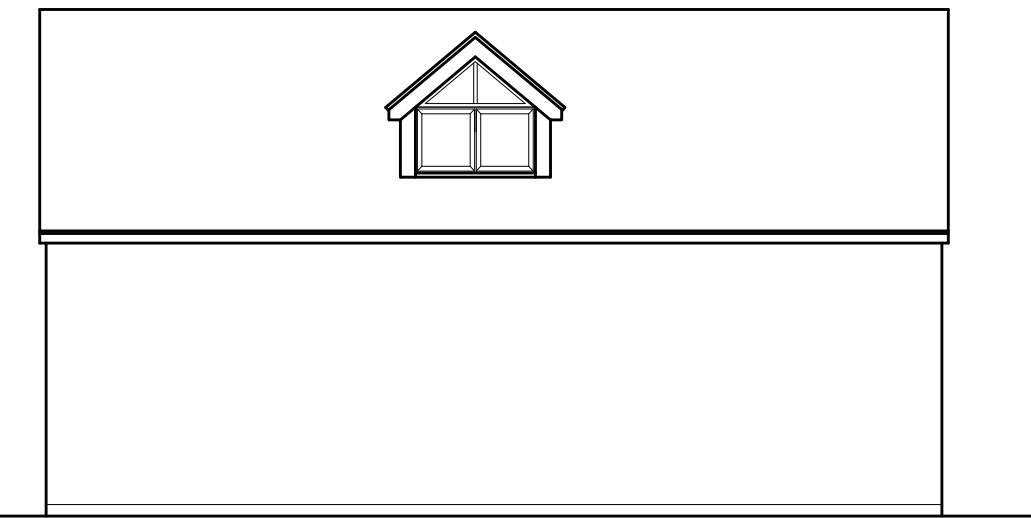

06 EXISTING REAR (WEST) ELEVATION

SCALE: 1:100

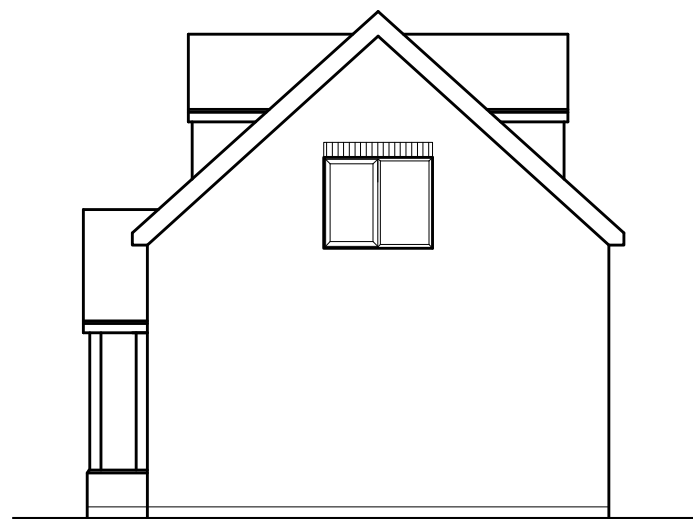


07 EXISTING SIDE (NORTH) ELEVATION

SCALE: 1:100

Status

## PLANNING

1. Scalable for planning purposes only. Do not scale of this drawing for construction.
2. All ATRIO ARCHITECTURE LTD drawings to be read in conjunction with written specification and all other consultant drawings.
3. All dimensions to be checked on site.
4. Any errors or omissions to be reported to ATRIO ARCHITECTURE immediately, prior to work being carried out.
5. This information is copyright protected.

 

Key

- existing walls
- proposed walls
- demolitions
- other land in applicant's ownership
- site boundary

| No. | Revisions | Date |
|-----|-----------|------|
|-----|-----------|------|

**ATRIO**  
atrio architecture

Windsor House  
Henley-on-Thames  
Oxfordshire

t: 07715317658  
e: info@atrioarch.co.uk  
w: www.atrioarch.co.uk


company no. 16082571

Copyright

This drawing is the property of ATRIO ARCHITECTURE LTD. No disclosure or copy of it may be made without the written permission of ATRIO ARCHITECTURE LTD.

**Project**  
Bowsey Cottage  
Canhurst Lane  
Knowl Hill  
RG10 9XT

Keyplan

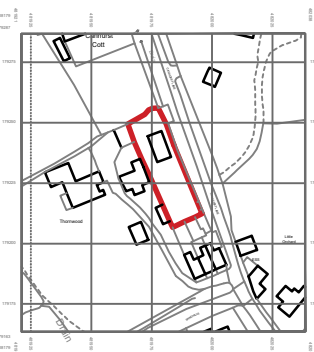

Title

## EXISTING PLANS

|       |              |              |       |
|-------|--------------|--------------|-------|
| Job   | Drawing No.  |              | Rev.  |
| 00423 | A-102        |              | -     |
| Drawn | Scales at A1 | Scales at A3 | Date  |
| -     | 1:100        | 1:200        | 01/26 |