

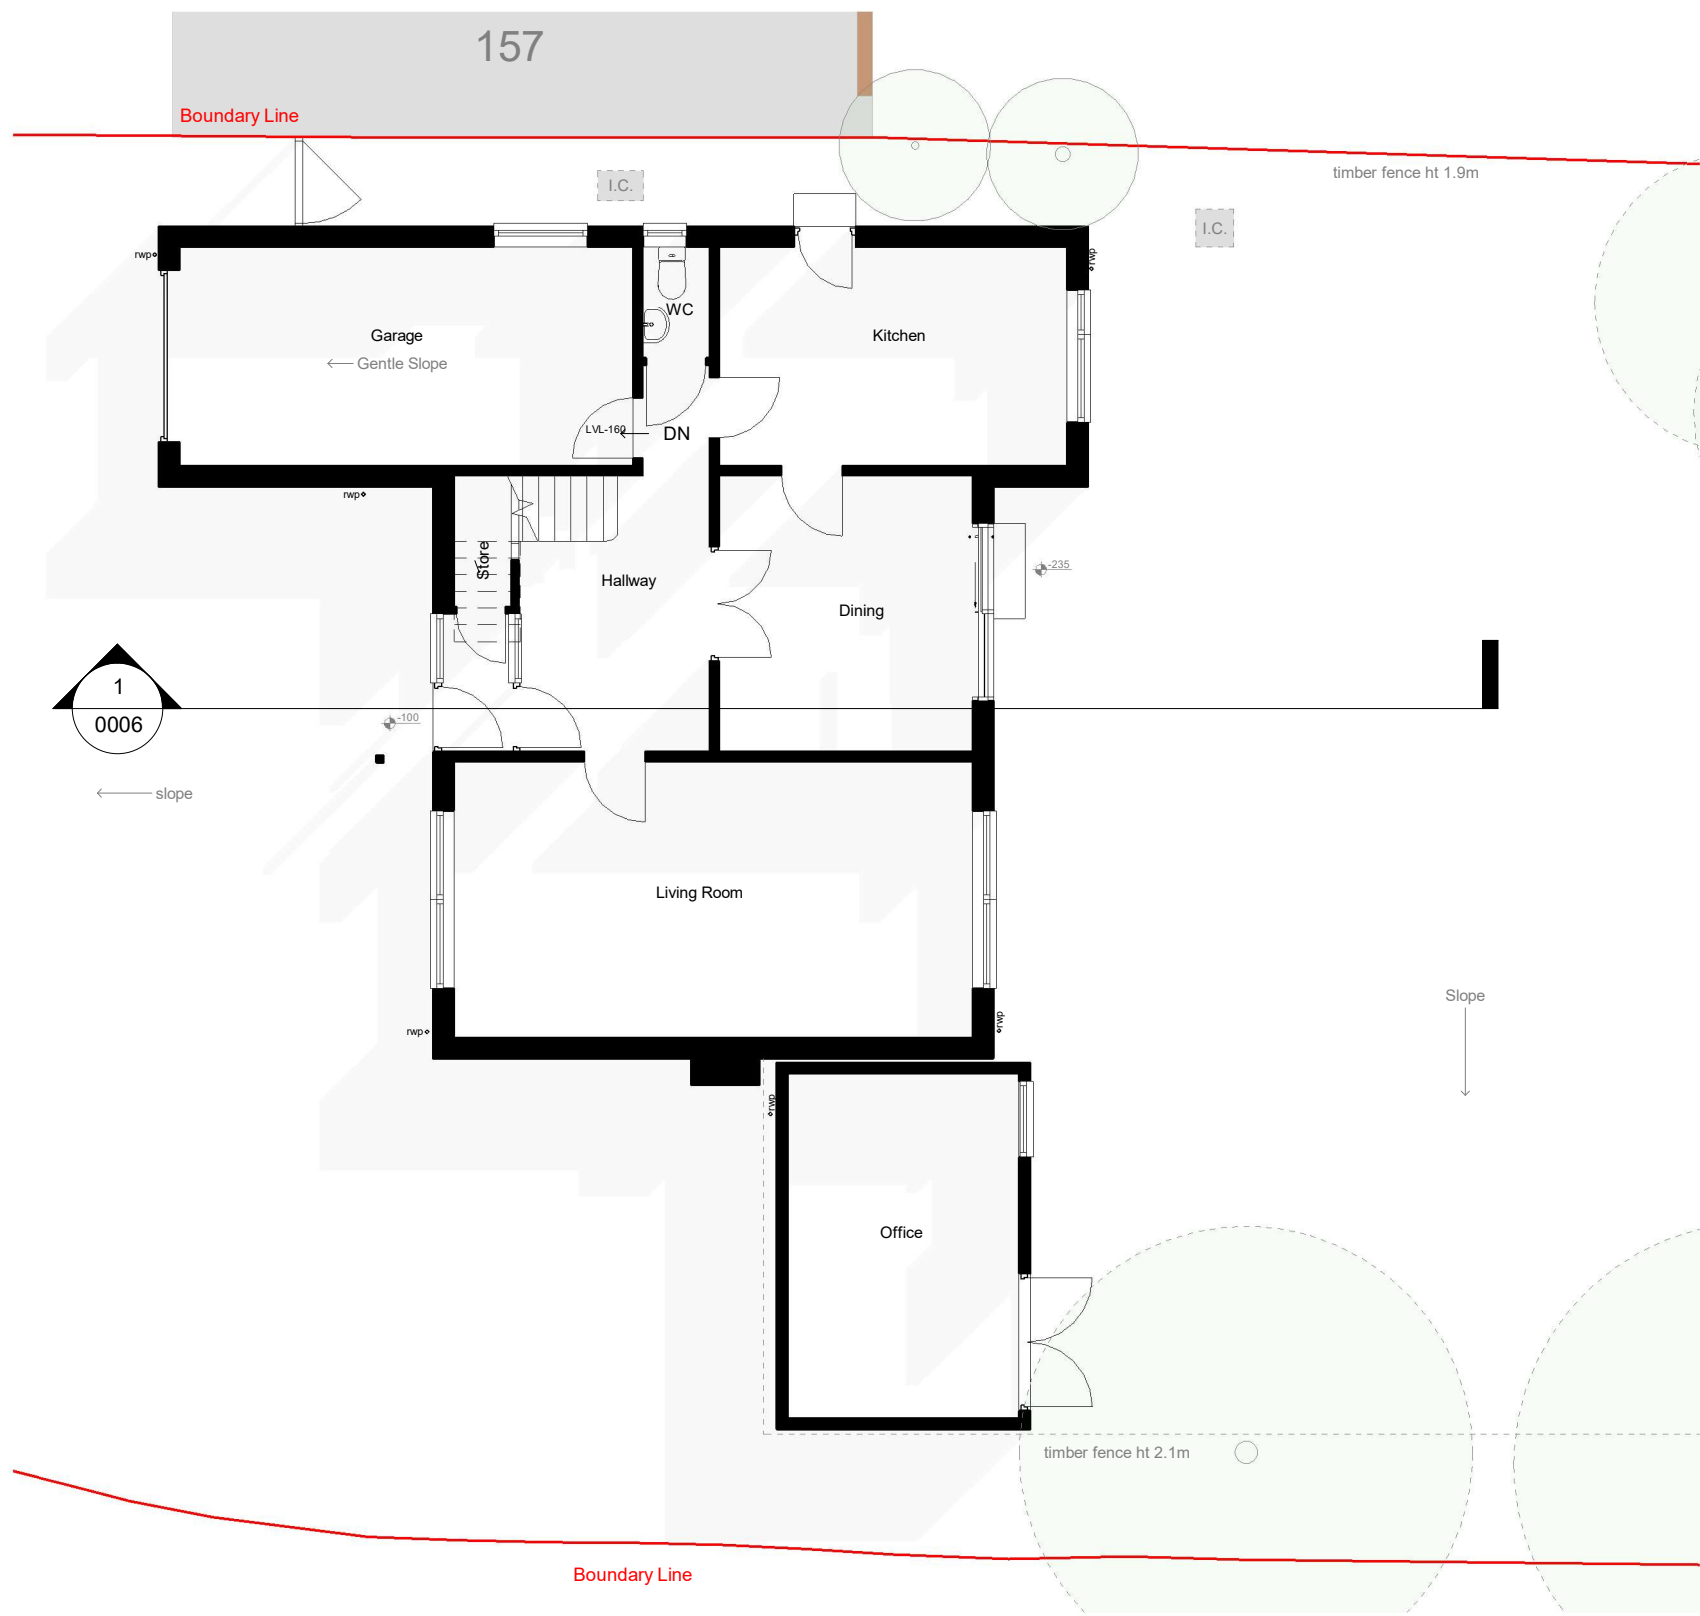


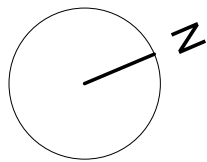

- EXISTING
- DEMOLITION
- SITE BOUNDARY
- INDICATIVE STRUCTURE ABOVE (REFER TO SE INFORMATION)

 

00 G.F. Existing
1 : 100

All dimensions are approximate only have been added for information purposes only.
Dimensions should be checked prior to construction or manufacture

320 High Street
Harlington, Hayes,
Middlesex,
UB3 5DU



t:0203 432 5269

www.themarketdesignbuild.com
info@themarketdesignbuild.com

General Notes:

Copyright The Market Design & Build. No implied licence exists. This drawing should not be used to calculate areas for the purposes of valuation. Do not scale this drawing. All dimensions to be checked on the site by the contractor and such dimensions to be their responsibility. All work must comply with relevant British Standards and Building Regulations requirements. Drawing errors and omissions to be reported to the architect. To be read in conjunction with Architect's specification and other consultant information. All fixed furniture drawn is for guidance only. Refer to separate drawings and schedules.

Drawing Status:

PLANNING

Rev.	Description	by	Date
P1	Planning	PS	01/09/2025

Project Name
240028 159 Beech Lane, RG6 5QE

Clients Name
Win Dulai


Drawing Title
Ground Floor-existing

Description
Extension and reconfigurations

Scale 1:100@A3	Date JUNE 2024	Drawn By PS
-------------------	-------------------	----------------

Drawing Number
240028-PL-D 0002

Issue Date 01/09/2025	Checked GT	Revision P1
--------------------------	---------------	----------------

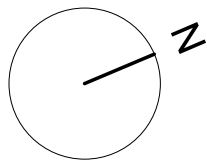

320 High Street
Harlington, Hayes,
Middlesex,
UB3 5DU



t:0203 432 5269

www.themarketdesignbuild.com
info@themarketdesignbuild.com

General Notes:

Copyright The Market Design & Build. No implied licence exists. This drawing should not be used to calculate areas for the purposes of valuation. Do not scale this drawing. All dimensions to be checked on the site by the contractor and such dimensions to be their responsibility. All work must comply with relevant British Standards and Building Regulations requirements. Drawing errors and omissions to be reported to the architect. To be read in conjunction with Architect's specification and other consultant information. All fixed furniture drawn is for guidance only. Refer to separate drawings and schedules.

Drawing Status:

PLANNING

Rev.	Description	by	Date
P1	Planning	PS	01/09/2025

Project Name
240028 159 Beech Lane, RG6 5QE

Clients Name
Win Dulai


Drawing Title
Ground Floor-proposed

Description
Extension and reconfigurations

Scale 1:100@A3	Date JUNE 2024	Drawn By PS
-------------------	-------------------	----------------


Drawing Number
240028-PL-D 0002a

Issue Date 01/09/2025	Checked GT	Revision P1
--------------------------	---------------	----------------

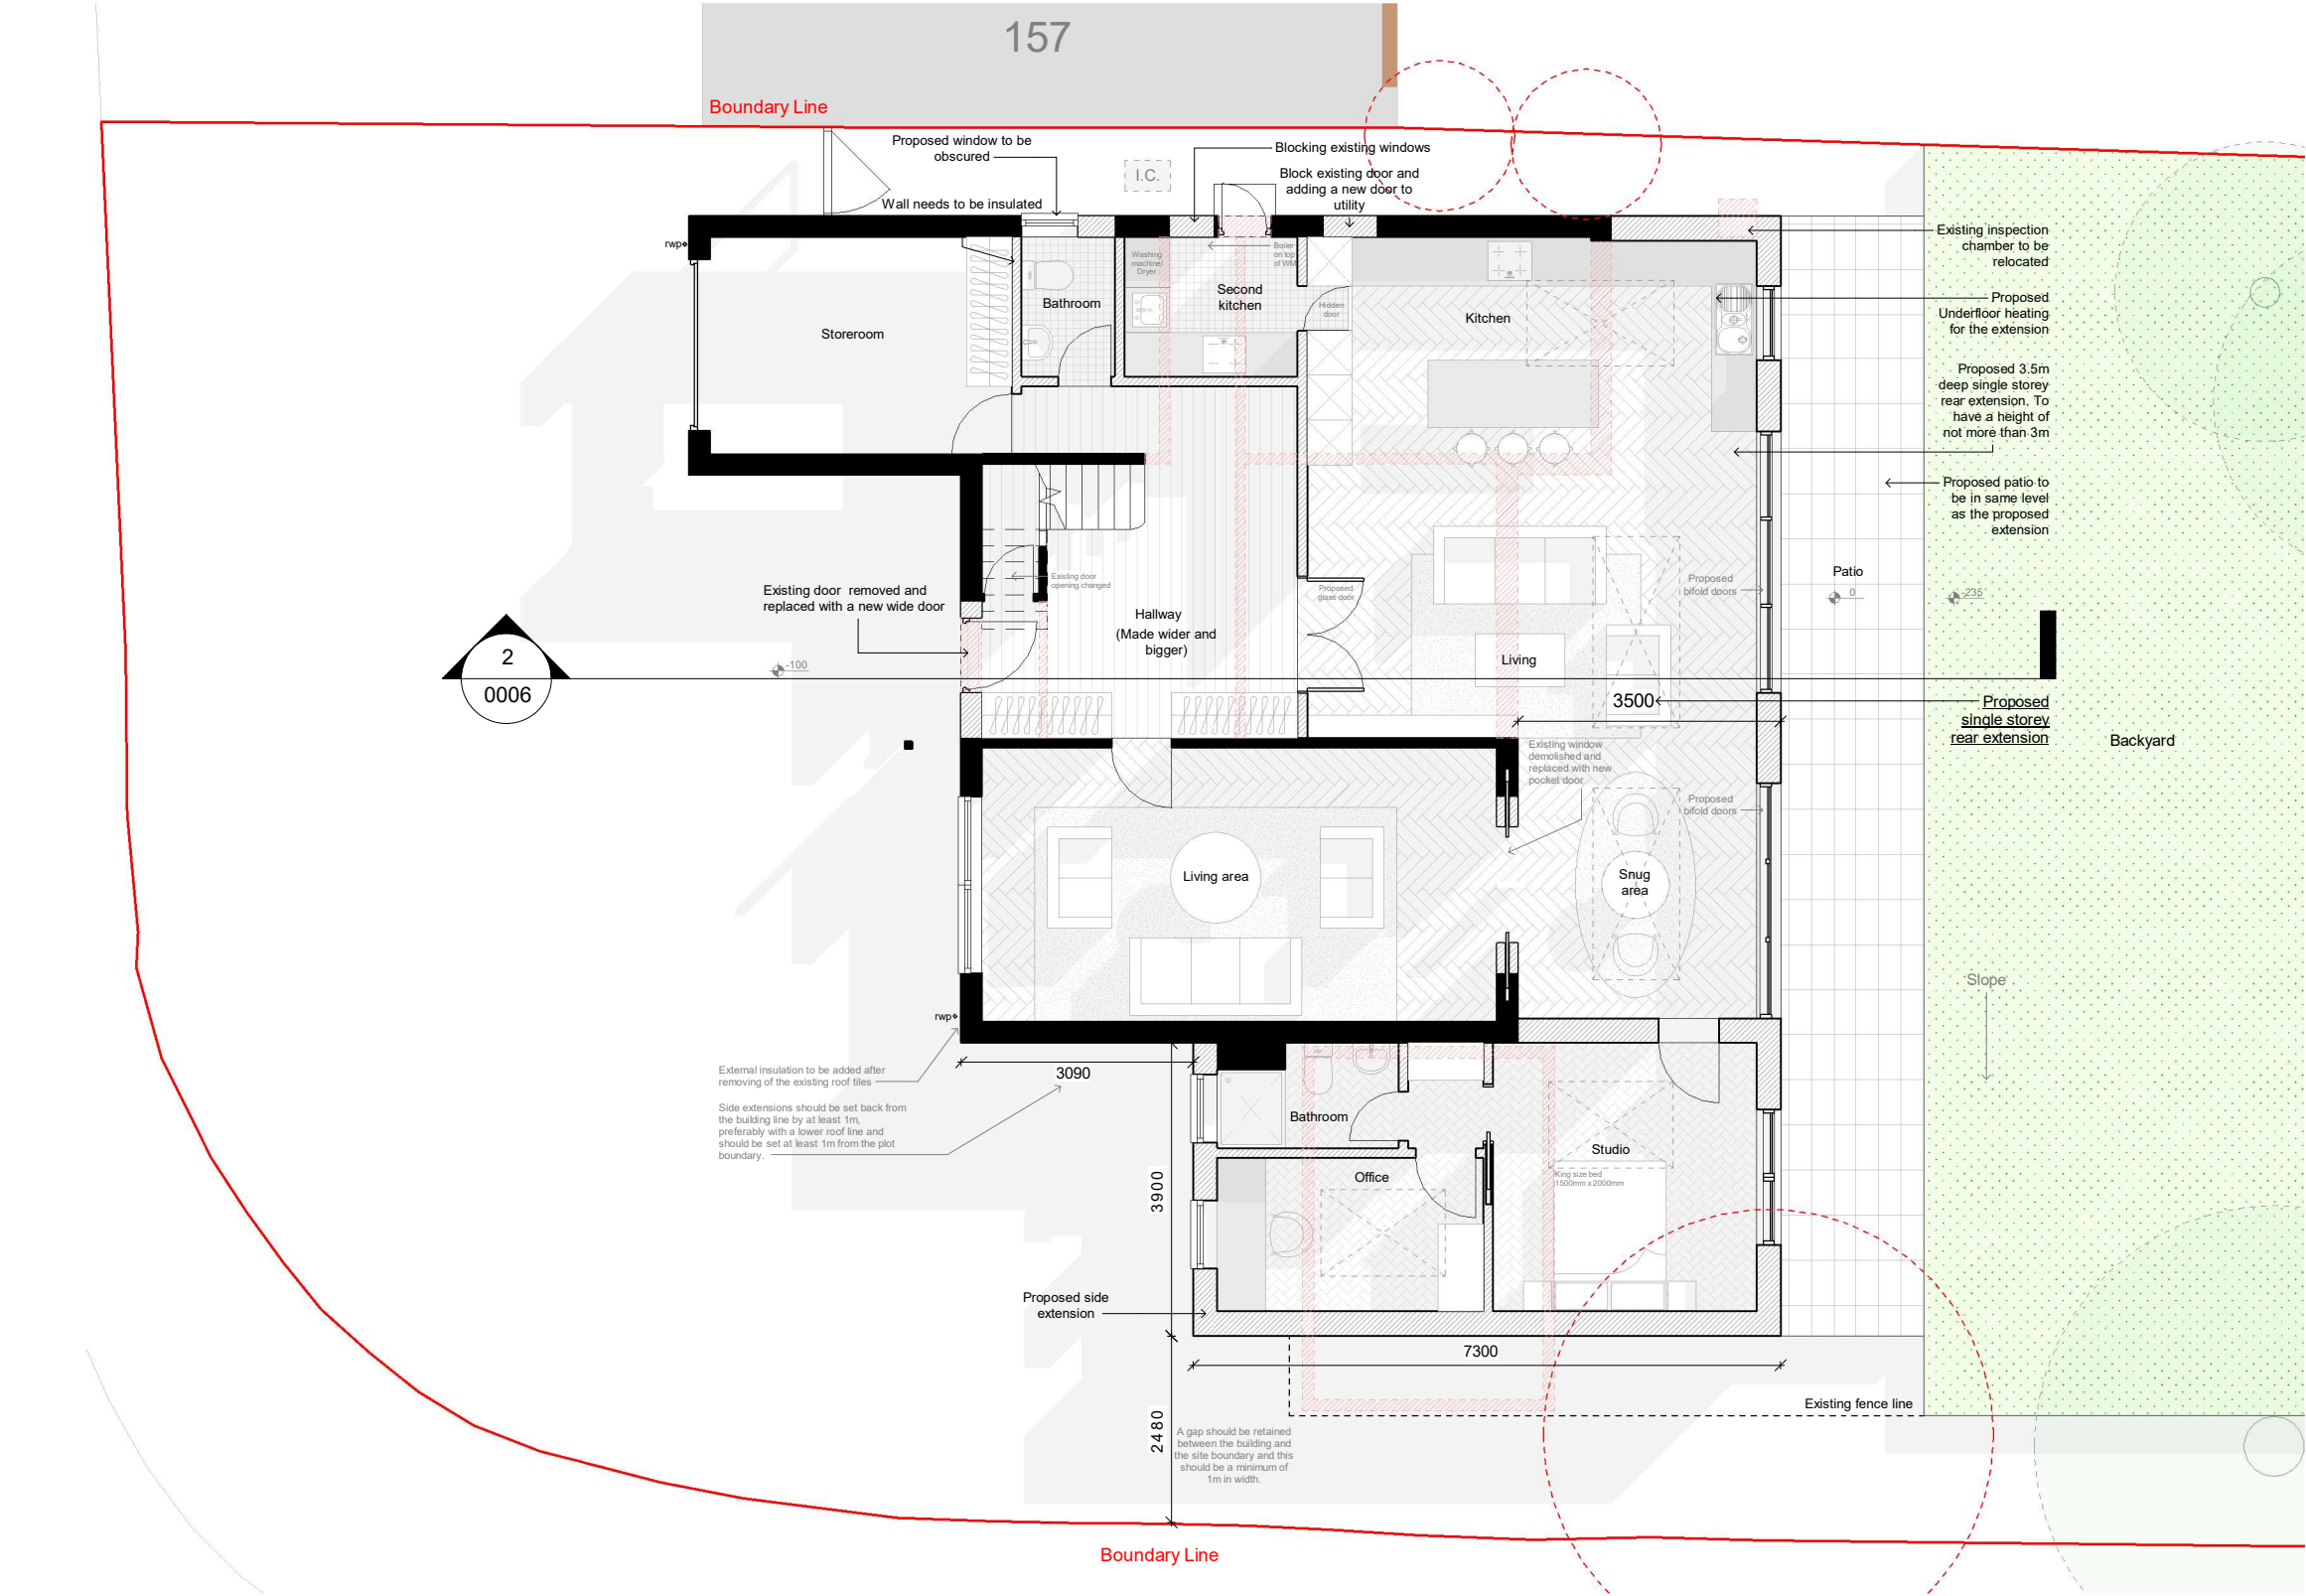

00 G.F. Proposed
1 : 100

All dimensions are approximate only have been added for information purposes only.
Dimensions should be checked prior to construction or manufacture

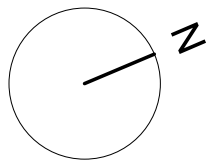

General Notes:

Copyright The Market Design & Build. No implied licence exists. This drawing should not be used to calculate areas for the purposes of valuation. Do not scale this drawing. All dimensions to be checked on the site by the contractor and such dimensions to be their responsibility. All work must comply with relevant British Standards and Building Regulations requirements. Drawing errors and omissions to be reported to the architect. To be read in conjunction with Architect's specification and other consultant information. All fixed furniture drawn is for guidance only. Refer to separate drawings and schedules.

Drawing Status:

PLANNING

Rev.	Description	by	Date
P1	Planning	PS	01/09/2025

Project Name
240028 159 Beech Lane, RG6 5QE

Clients Name
Win Dulai


Drawing Title
First Floor

Description
Extension and reconfigurations


Scale 1:100@A3	Date JUNE 2024	Drawn By PS
-------------------	-------------------	----------------

Drawing Number
240028-PL-D 0003

Issue Date 01/09/2025	Checked GT	Revision P1
--------------------------	---------------	----------------

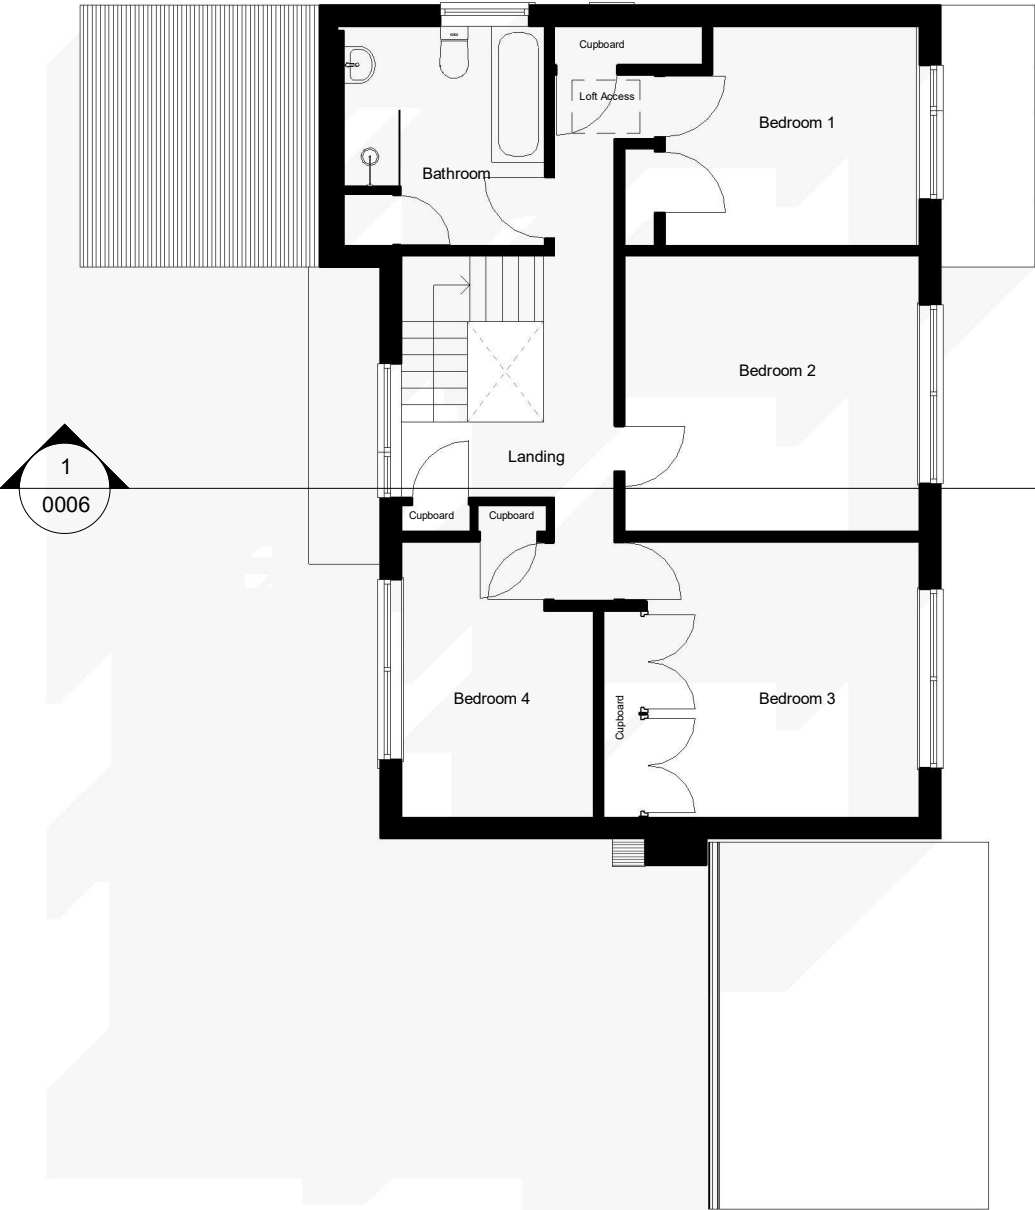

EXISTING
DEMOLITION
SITE BOUNDARY
INDICATIVE STRUCTURE ABOVE
(REFER TO SE INFORMATION)

 


01 F.F Existing
1 : 100



01 F.F Proposed
1 : 100

All dimensions are approximate only have been added for information purposes only.
Dimensions should be checked prior to construction or manufacture

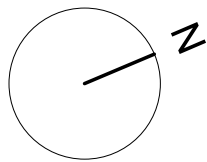

320 High Street
Harlington, Hayes,
Middlesex,
UB3 5DU

t:0203 432 5269

www.themarketdesignbuild.com
info@themarketdesignbuild.com



General Notes:

Copyright The Market Design & Build. No implied licence exists. This drawing should not be used to calculate areas for the purposes of valuation. Do not scale this drawing. All dimensions to be checked on the site by the contractor and such dimensions to be their responsibility. All work must comply with relevant British Standards and Building Regulations requirements. Drawing errors and omissions to be reported to the architect. To be read in conjunction with Architect's specification and other consultant information. All fixed furniture drawn is for guidance only. Refer to separate drawings and schedules.

Drawing Status:

PLANNING

Rev.	Description	by	Date
P1	Planning	PS	01/09/2025

Project Name
240028 159 Beech Lane, RG6 5QE

Clients Name
Win Dulai

Drawing Title
Roof Plans

Description
Extension and reconfigurations

Scale 1:100@A3	Date JUNE 2024	Drawn By PS
-------------------	-------------------	----------------


Drawing Number
240028-PL-D 0005

Issue Date 01/09/2025	Checked GT	Revision P1
--------------------------	---------------	----------------



157

Boundary Line

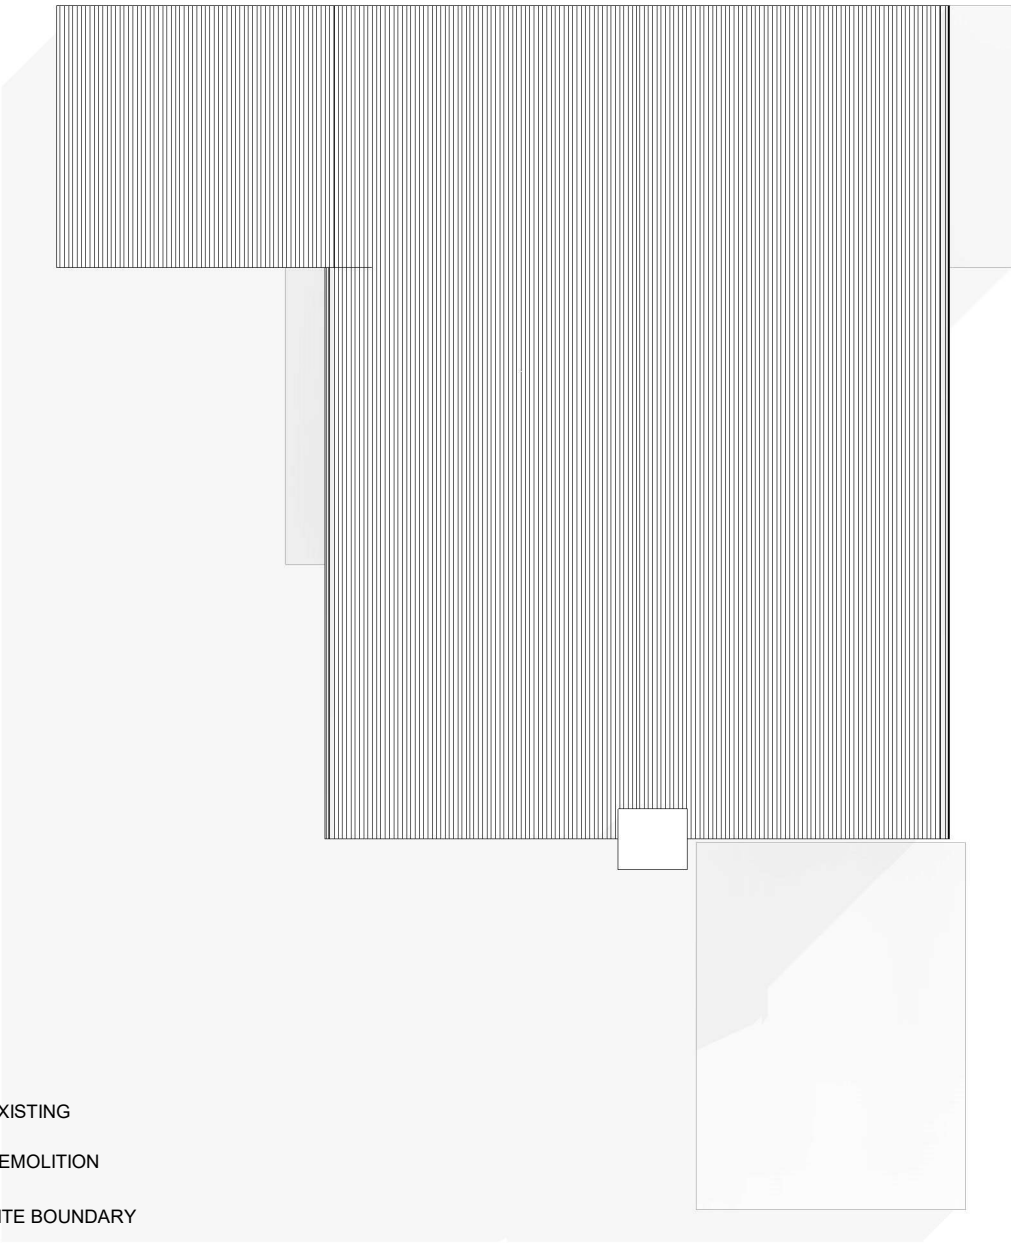


03 Roof Existing
1 : 100



157


Boundary Line

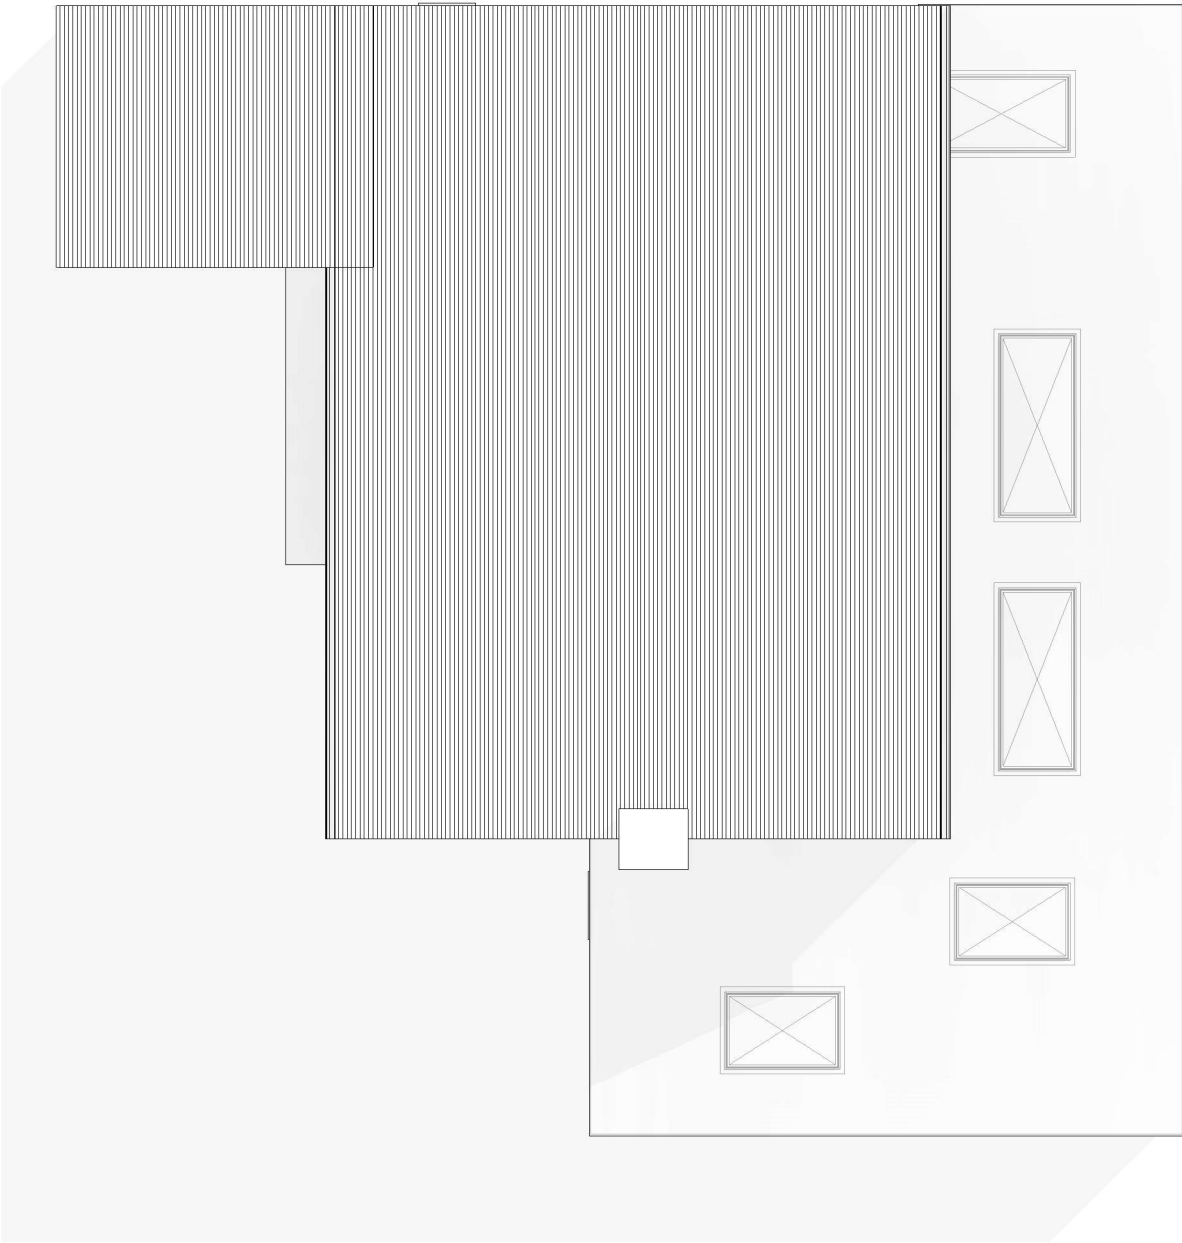

03 Roof Proposed
1 : 100

All dimensions are approximate only have been added for information purposes only.
Dimensions should be checked prior to construction or manufacture

EXISTING
DEMOLITION
SITE BOUNDARY
INDICATIVE STRUCTURE ABOVE
(REFER TO SE INFORMATION)

 

320 High Street
Harlington, Hayes,
Middlesex,
UB3 5DU



t:0203 432 5269

www.themarketdesignbuild.com
info@themarketdesignbuild.com

General Notes:

Copyright The Market Design & Build. No implied licence exists. This drawing should not be used to calculate areas for the purposes of valuation. Do not scale this drawing. All dimensions to be checked on the site by the contractor and such dimensions to be their responsibility. All work must comply with relevant British Standards and Building Regulations requirements. Drawing errors and omissions to be reported to the architect. To be read in conjunction with Architect's specification and other consultant information. All fixed furniture drawn is for guidance only. Refer to separate drawings and schedules.

Drawing Status:

PLANNING

Rev.	Description	by	Date
P1	Planning	PS	01/09/2025

Project Name
240028 159 Beech Lane, RG6 5QE

Clients Name
Win Dulai


Drawing Title
Section 1

Description
Extension and reconfigurations


Scale 1:100@A3	Date JUNE 2024	Drawn By PS
-------------------	-------------------	----------------

Drawing Number
240028-PL-D 0006


Issue Date 01/09/2025	Checked GT	Revision P1
--------------------------	---------------	----------------

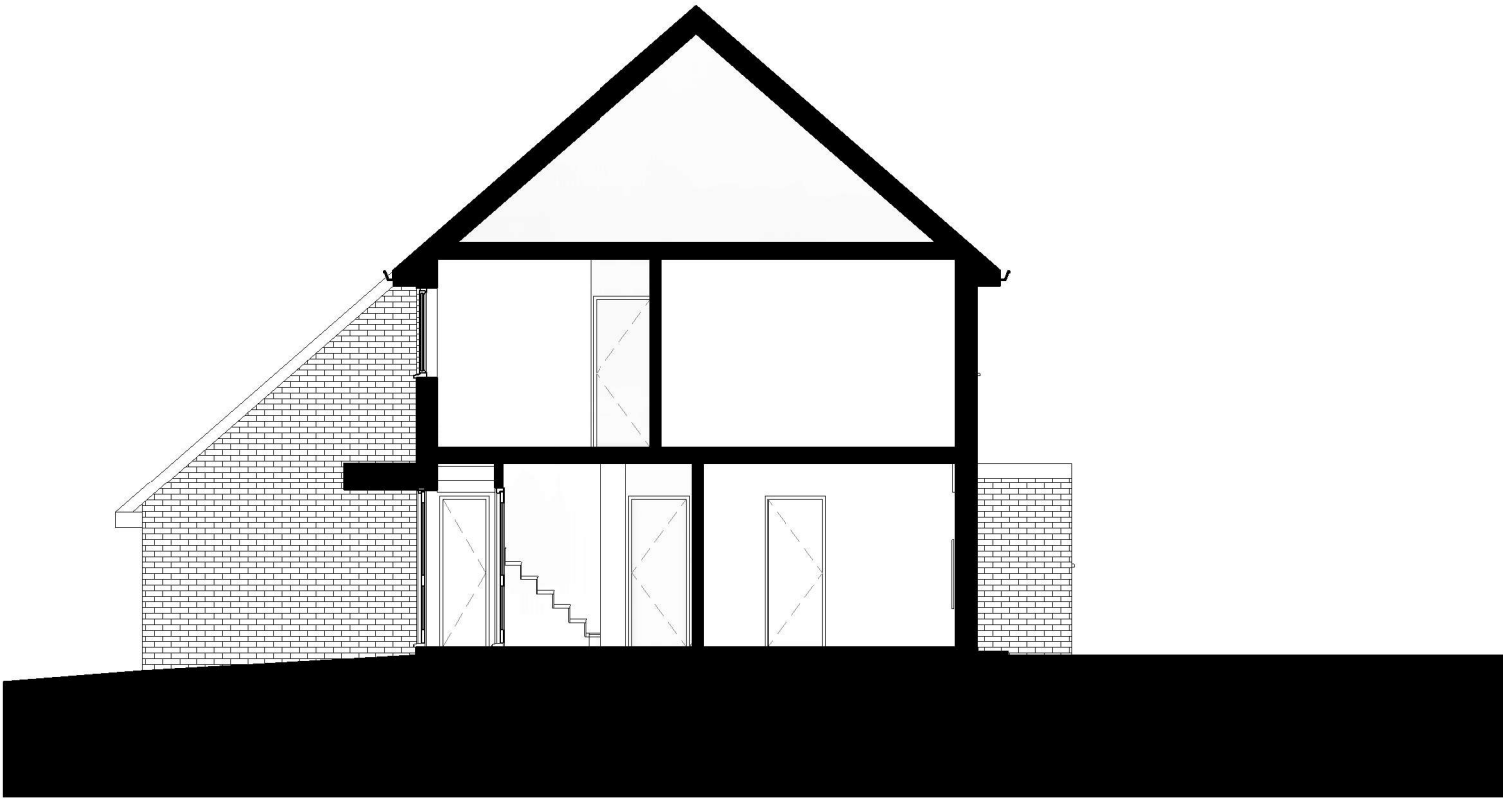

Section 1-Existing
1 : 100

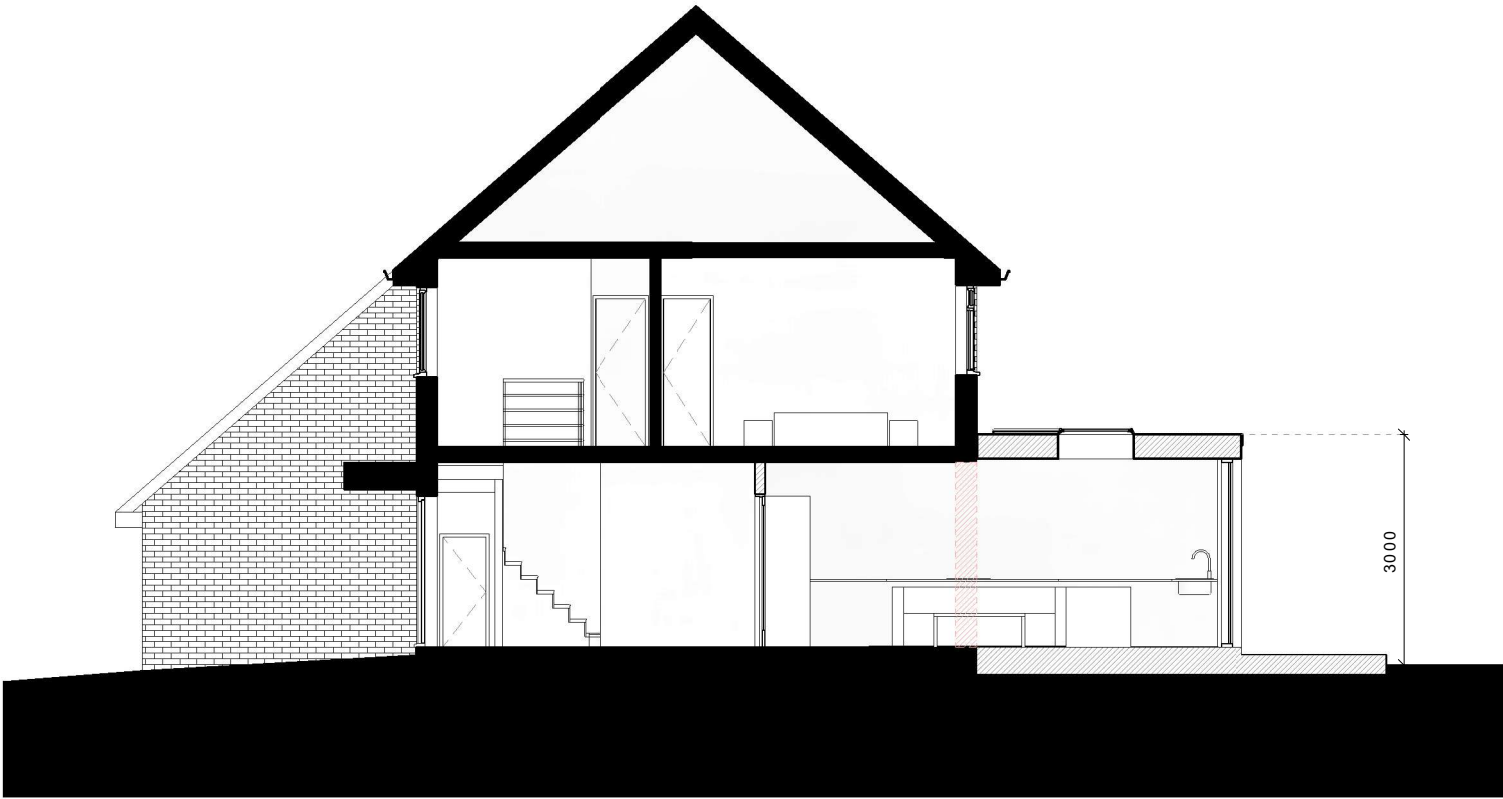

Section 1-Proposed
1 : 100

 

All dimensions are approximate only have been added for information purposes only.
Dimensions should be checked prior to construction or manufacture

320 High Street
Harlington, Hayes,
Middlesex,
UB3 5DU



t:0203 432 5269

www.themarketdesignbuild.com
info@themarketdesignbuild.com

General Notes:

Copyright The Market Design & Build. No implied licence exists. This drawing should not be used to calculate areas for the purposes of valuation. Do not scale this drawing. All dimensions to be checked on the site by the contractor and such dimensions to be their responsibility. All work must comply with relevant British Standards and Building Regulations requirements. Drawing errors and omissions to be reported to the architect. To be read in conjunction with Architect's specification and other consultant information. All fixed furniture drawn is for guidance only. Refer to separate drawings and schedules.

Drawing Status:

PLANNING

Rev.	Description	by	Date
P1	Planning	PS	01/09/2025

Project Name
240028 159 Beech Lane, RG6 5QE

Clients Name
Win Dulai

Drawing Title
Front Elevation

Description
Extension and reconfigurations


Scale 1:100@A3	Date JUNE 2024	Drawn By PS
-------------------	-------------------	----------------

Drawing Number
240028-PL-D 0008


Issue Date 01/09/2025	Checked GT	Revision P1
--------------------------	---------------	----------------



Front Elevation - Existing
1 : 100

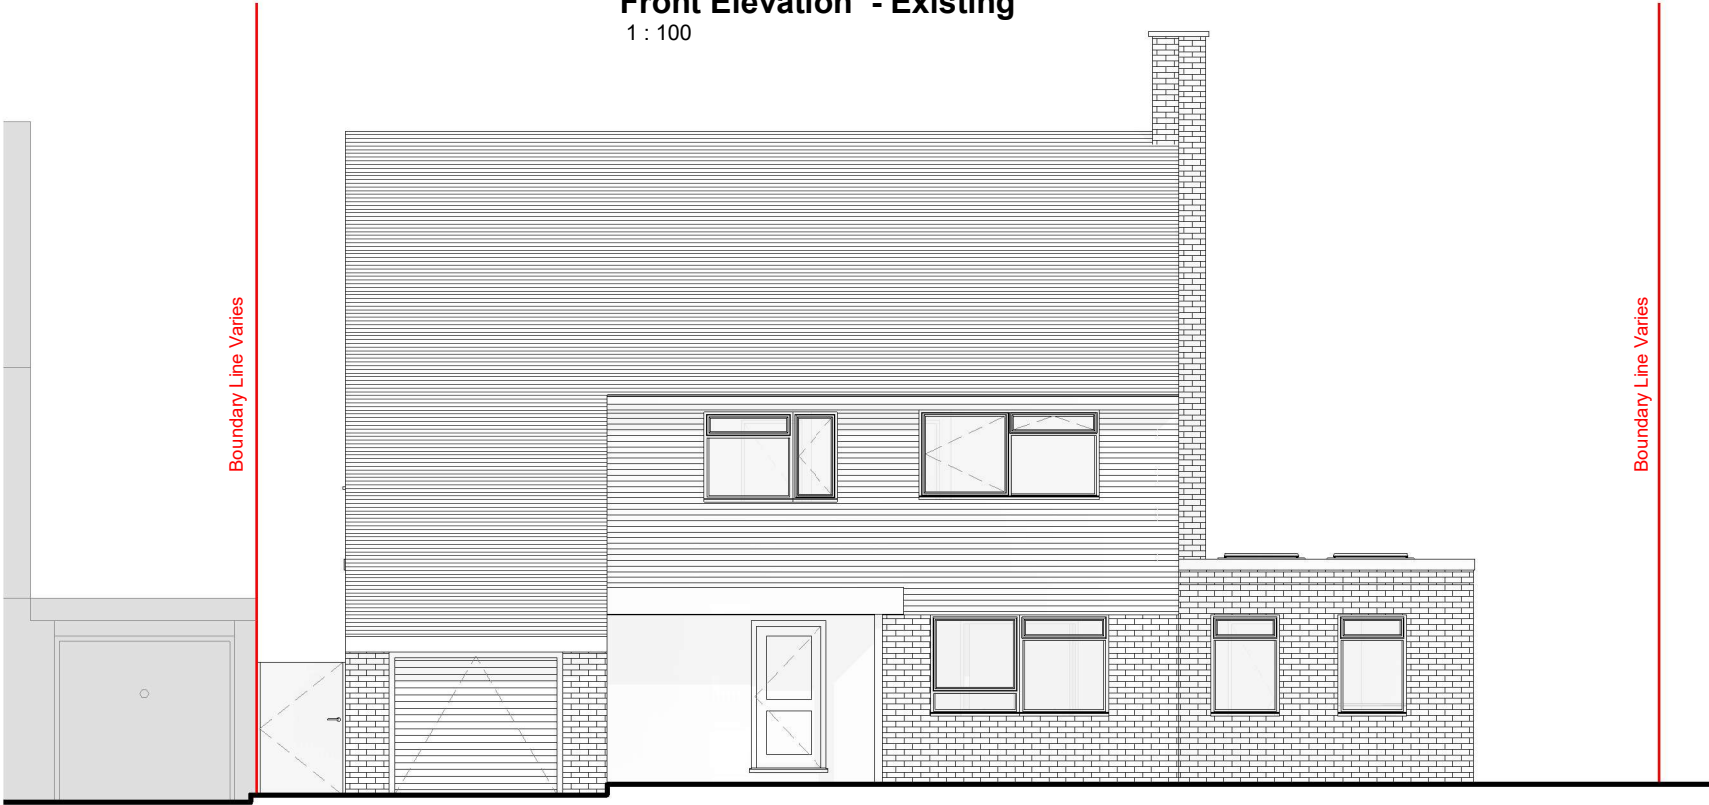

Front Elevation - Proposed
1 : 100

 

All dimensions are approximate only have been added for information purposes only.
Dimensions should be checked prior to construction or manufacture

320 High Street
Harlington, Hayes,
Middlesex,
UB3 5DU



t:0203 432 5269

www.themarketdesignbuild.com
info@themarketdesignbuild.com

General Notes:

Copyright The Market Design & Build. No implied licence exists. This drawing should not be used to calculate areas for the purposes of valuation. Do not scale this drawing. All dimensions to be checked on the site by the contractor and such dimensions to be their responsibility. All work must comply with relevant British Standards and Building Regulations requirements. Drawing errors and omissions to be reported to the architect. To be read in conjunction with Architect's specification and other consultant information. All fixed furniture drawn is for guidance only. Refer to separate drawings and schedules.

Drawing Status:

PLANNING

Rev.	Description	by	Date
P1	Planning	PS	01/09/2025

Project Name
240028 159 Beech Lane, RG6 5QE

Clients Name
Win Dulai


Drawing Title
Rear Elevation

Description
Extension and reconfigurations


Scale 1:100@A3	Date JUNE 2024	Drawn By PS
-------------------	-------------------	----------------

Drawing Number
240028-PL-D 0009


Issue Date 01/09/2025	Checked GT	Revision P1
--------------------------	---------------	----------------

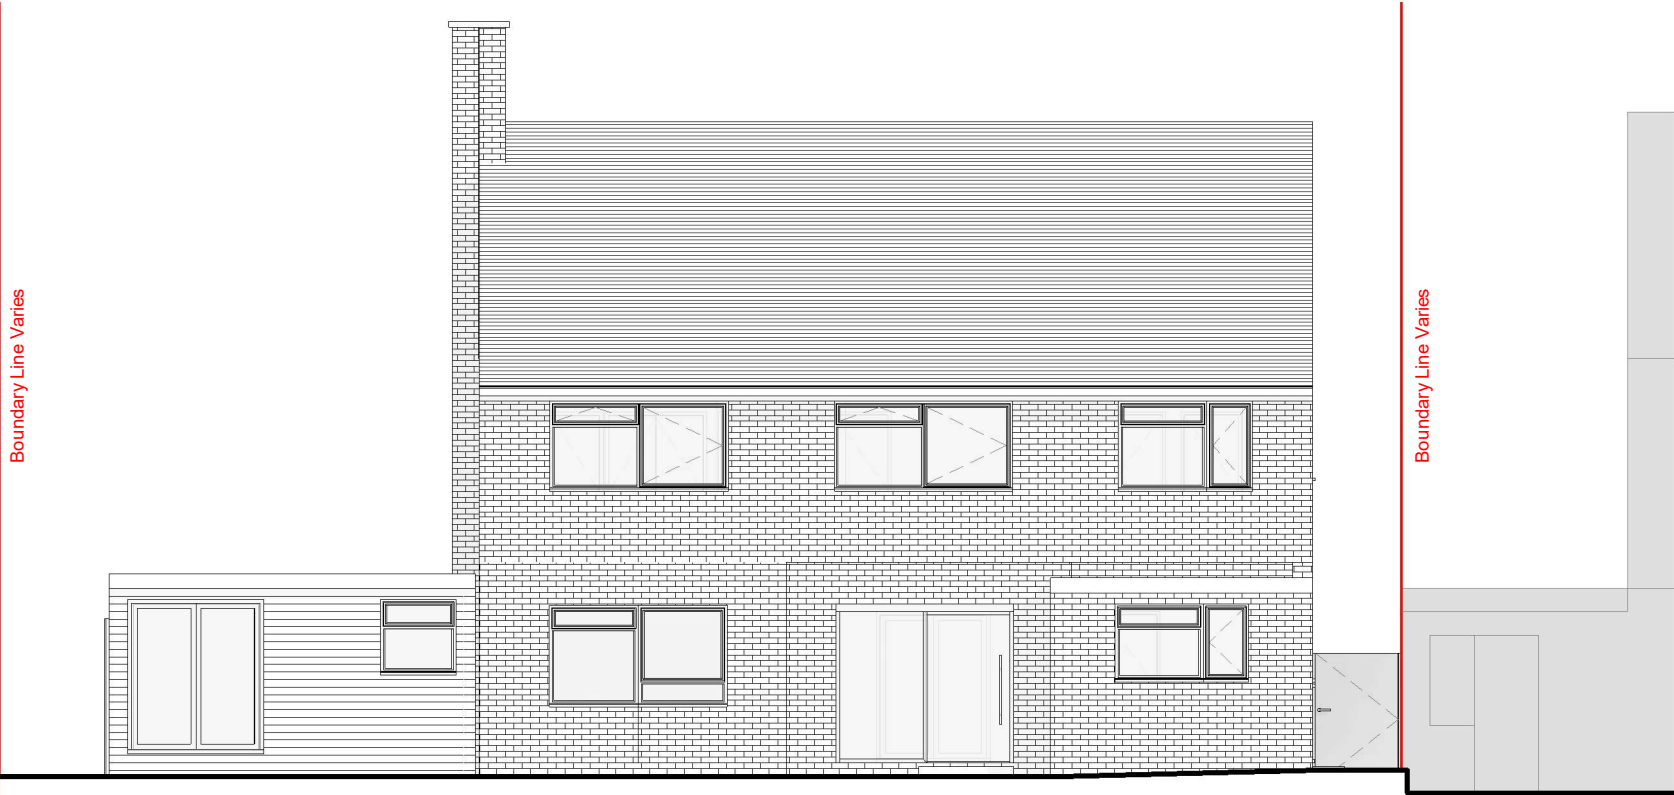

Rear elevation - Existing
1 : 100

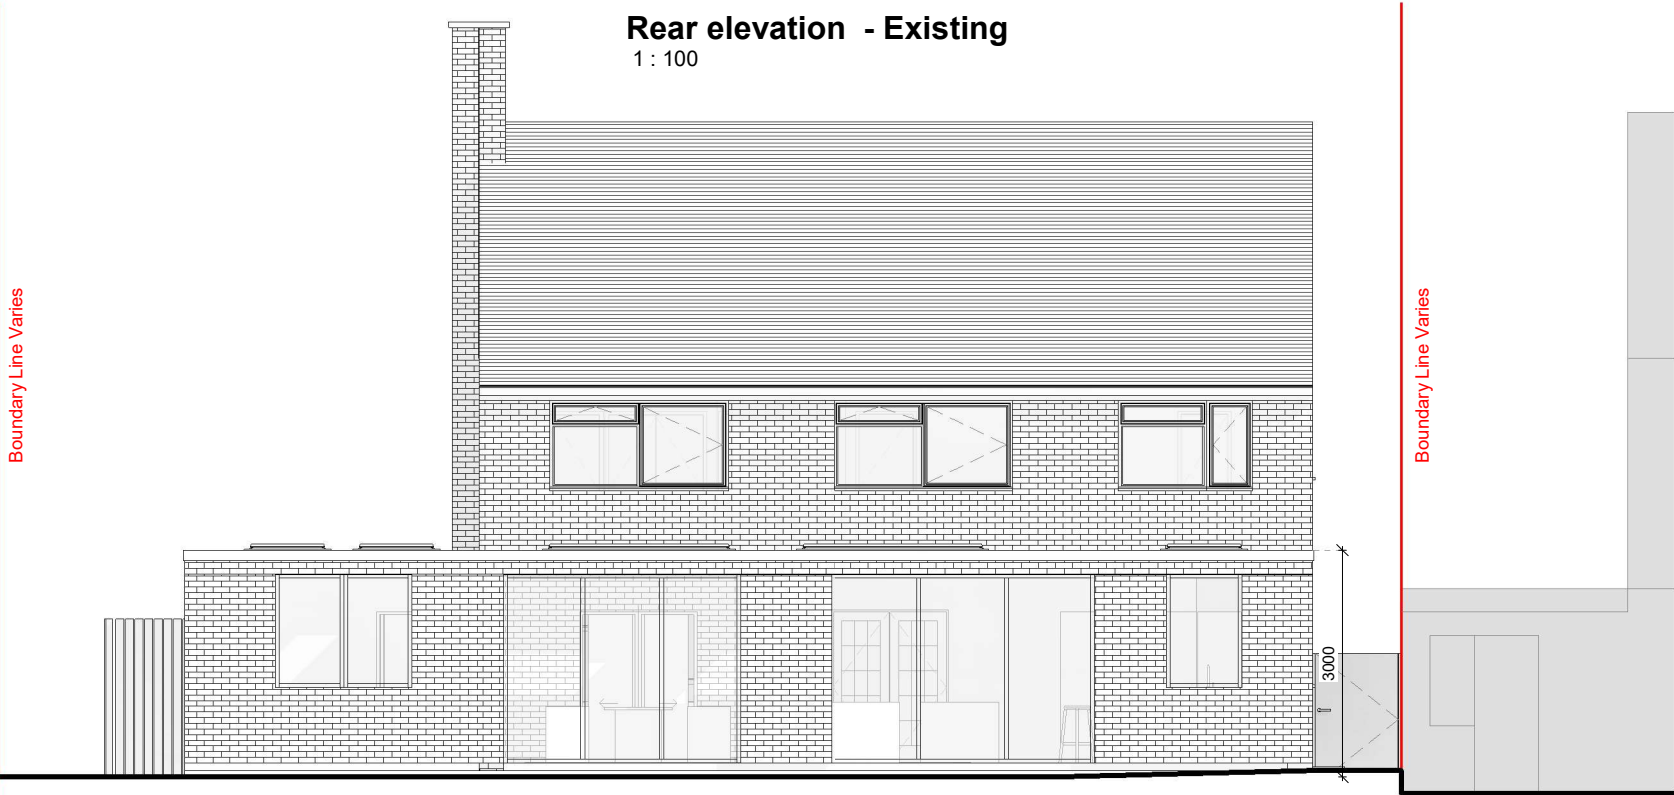

Rear elevation - Proposed
1 : 100

 

All dimensions are approximate only have been added for information purposes only.
Dimensions should be checked prior to construction or manufacture

320 High Street
Harlington, Hayes,
Middlesex,
UB3 5DU



t:0203 432 5269

www.themarketdesignbuild.com
info@themarketdesignbuild.com

General Notes:

Copyright The Market Design & Build. No implied licence exists. This drawing should not be used to calculate areas for the purposes of valuation. Do not scale this drawing. All dimensions to be checked on the site by the contractor and such dimensions to be their responsibility. All work must comply with relevant British Standards and Building Regulations requirements. Drawing errors and omissions to be reported to the architect. To be read in conjunction with Architect's specification and other consultant information. All fixed furniture drawn is for guidance only. Refer to separate drawings and schedules.

Drawing Status:

PLANNING

Rev.	Description	by	Date
P1	Planning	PS	01/09/2025

Project Name
240028 159 Beech Lane, RG6 5QE

Clients Name
Win Dulai


Drawing Title
Side Elevation 1

Description
Extension and reconfigurations


Scale 1:100@A3	Date JUNE 2024	Drawn By PS
-------------------	-------------------	----------------

Drawing Number
240028-PL-D 0010


Issue Date 01/09/2025	Checked GT	Revision P1
--------------------------	---------------	----------------

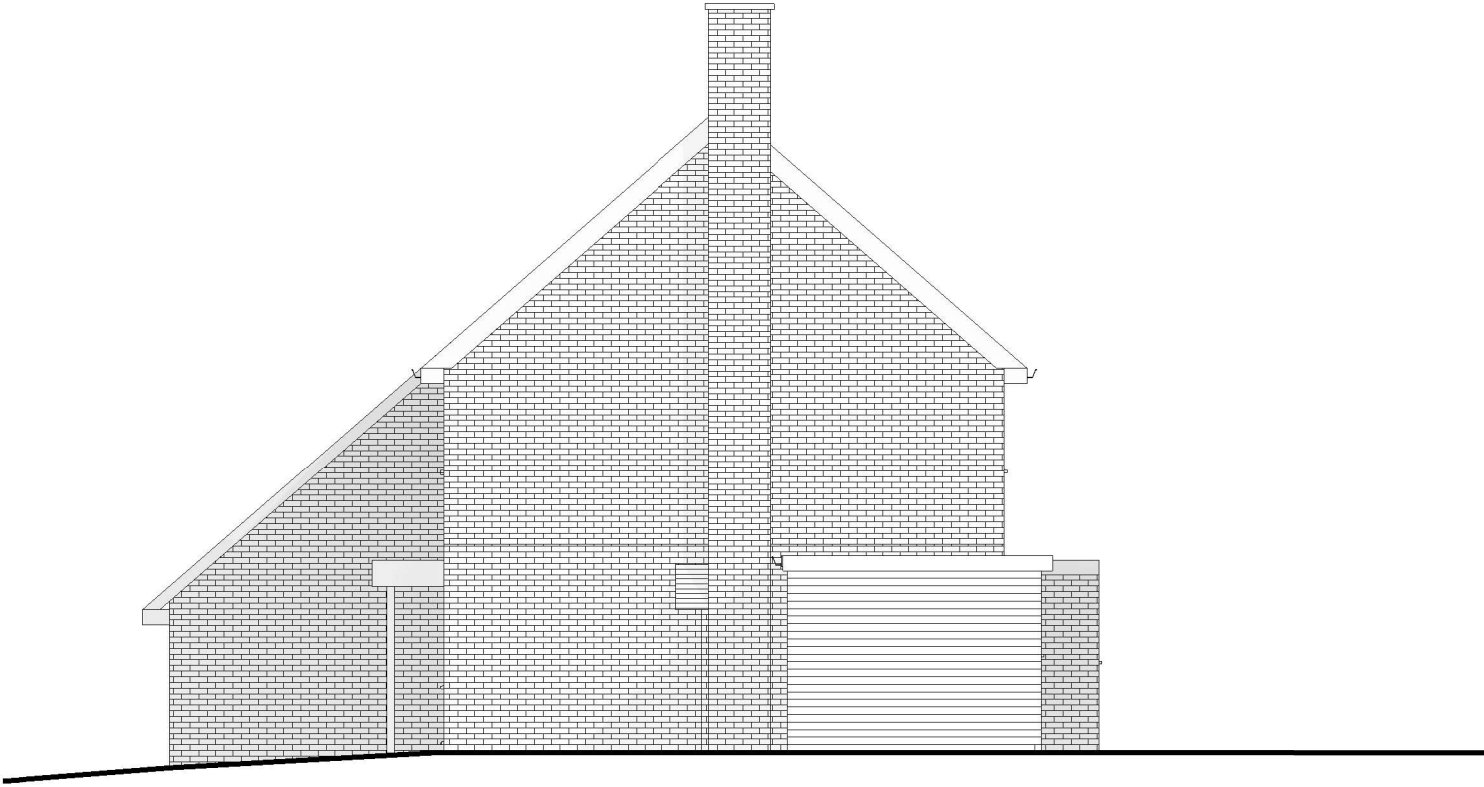


Side Elevation1 - Existing
1 : 100

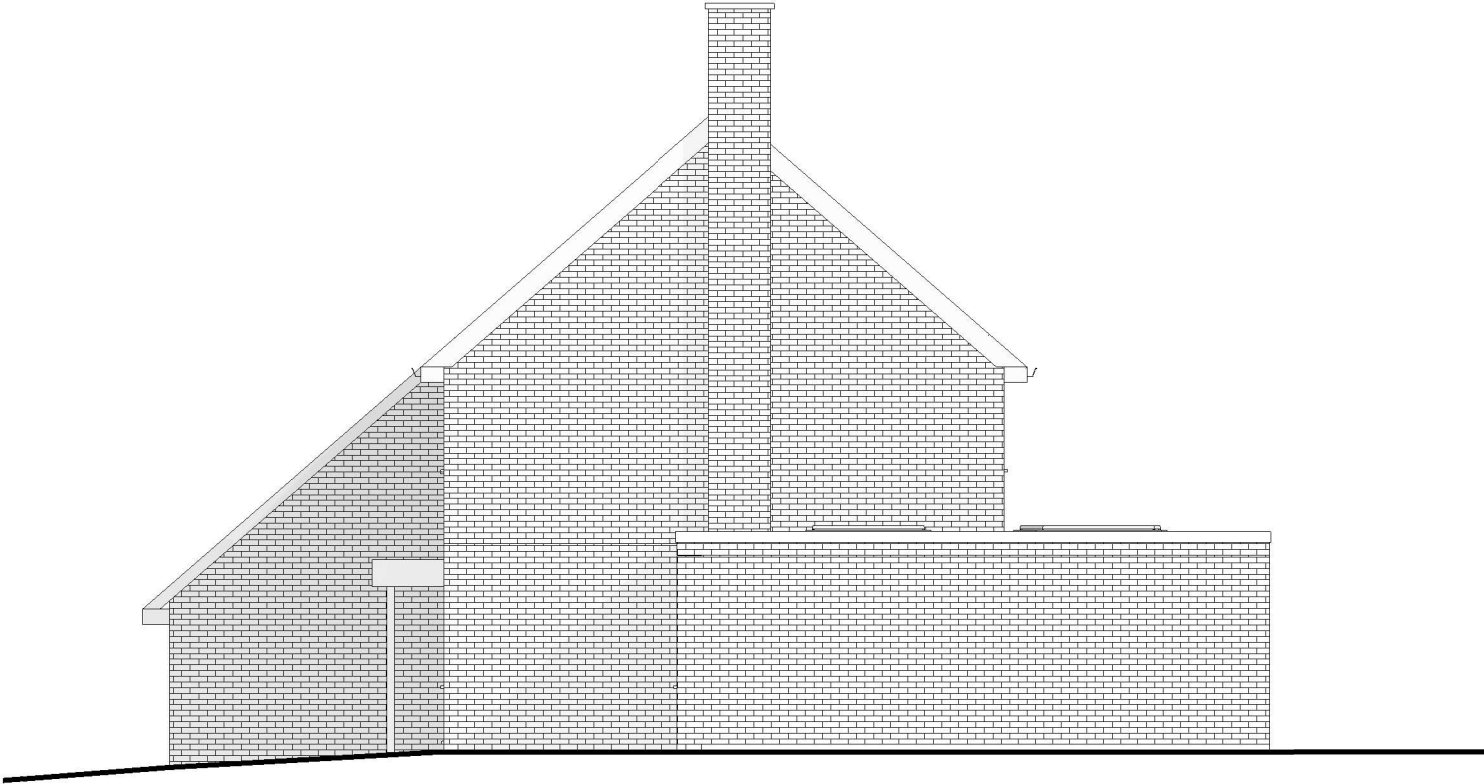

Side Elevation1 - Proposed
1 : 100

 

All dimensions are approximate only have been added for information purposes only.
Dimensions should be checked prior to construction or manufacture

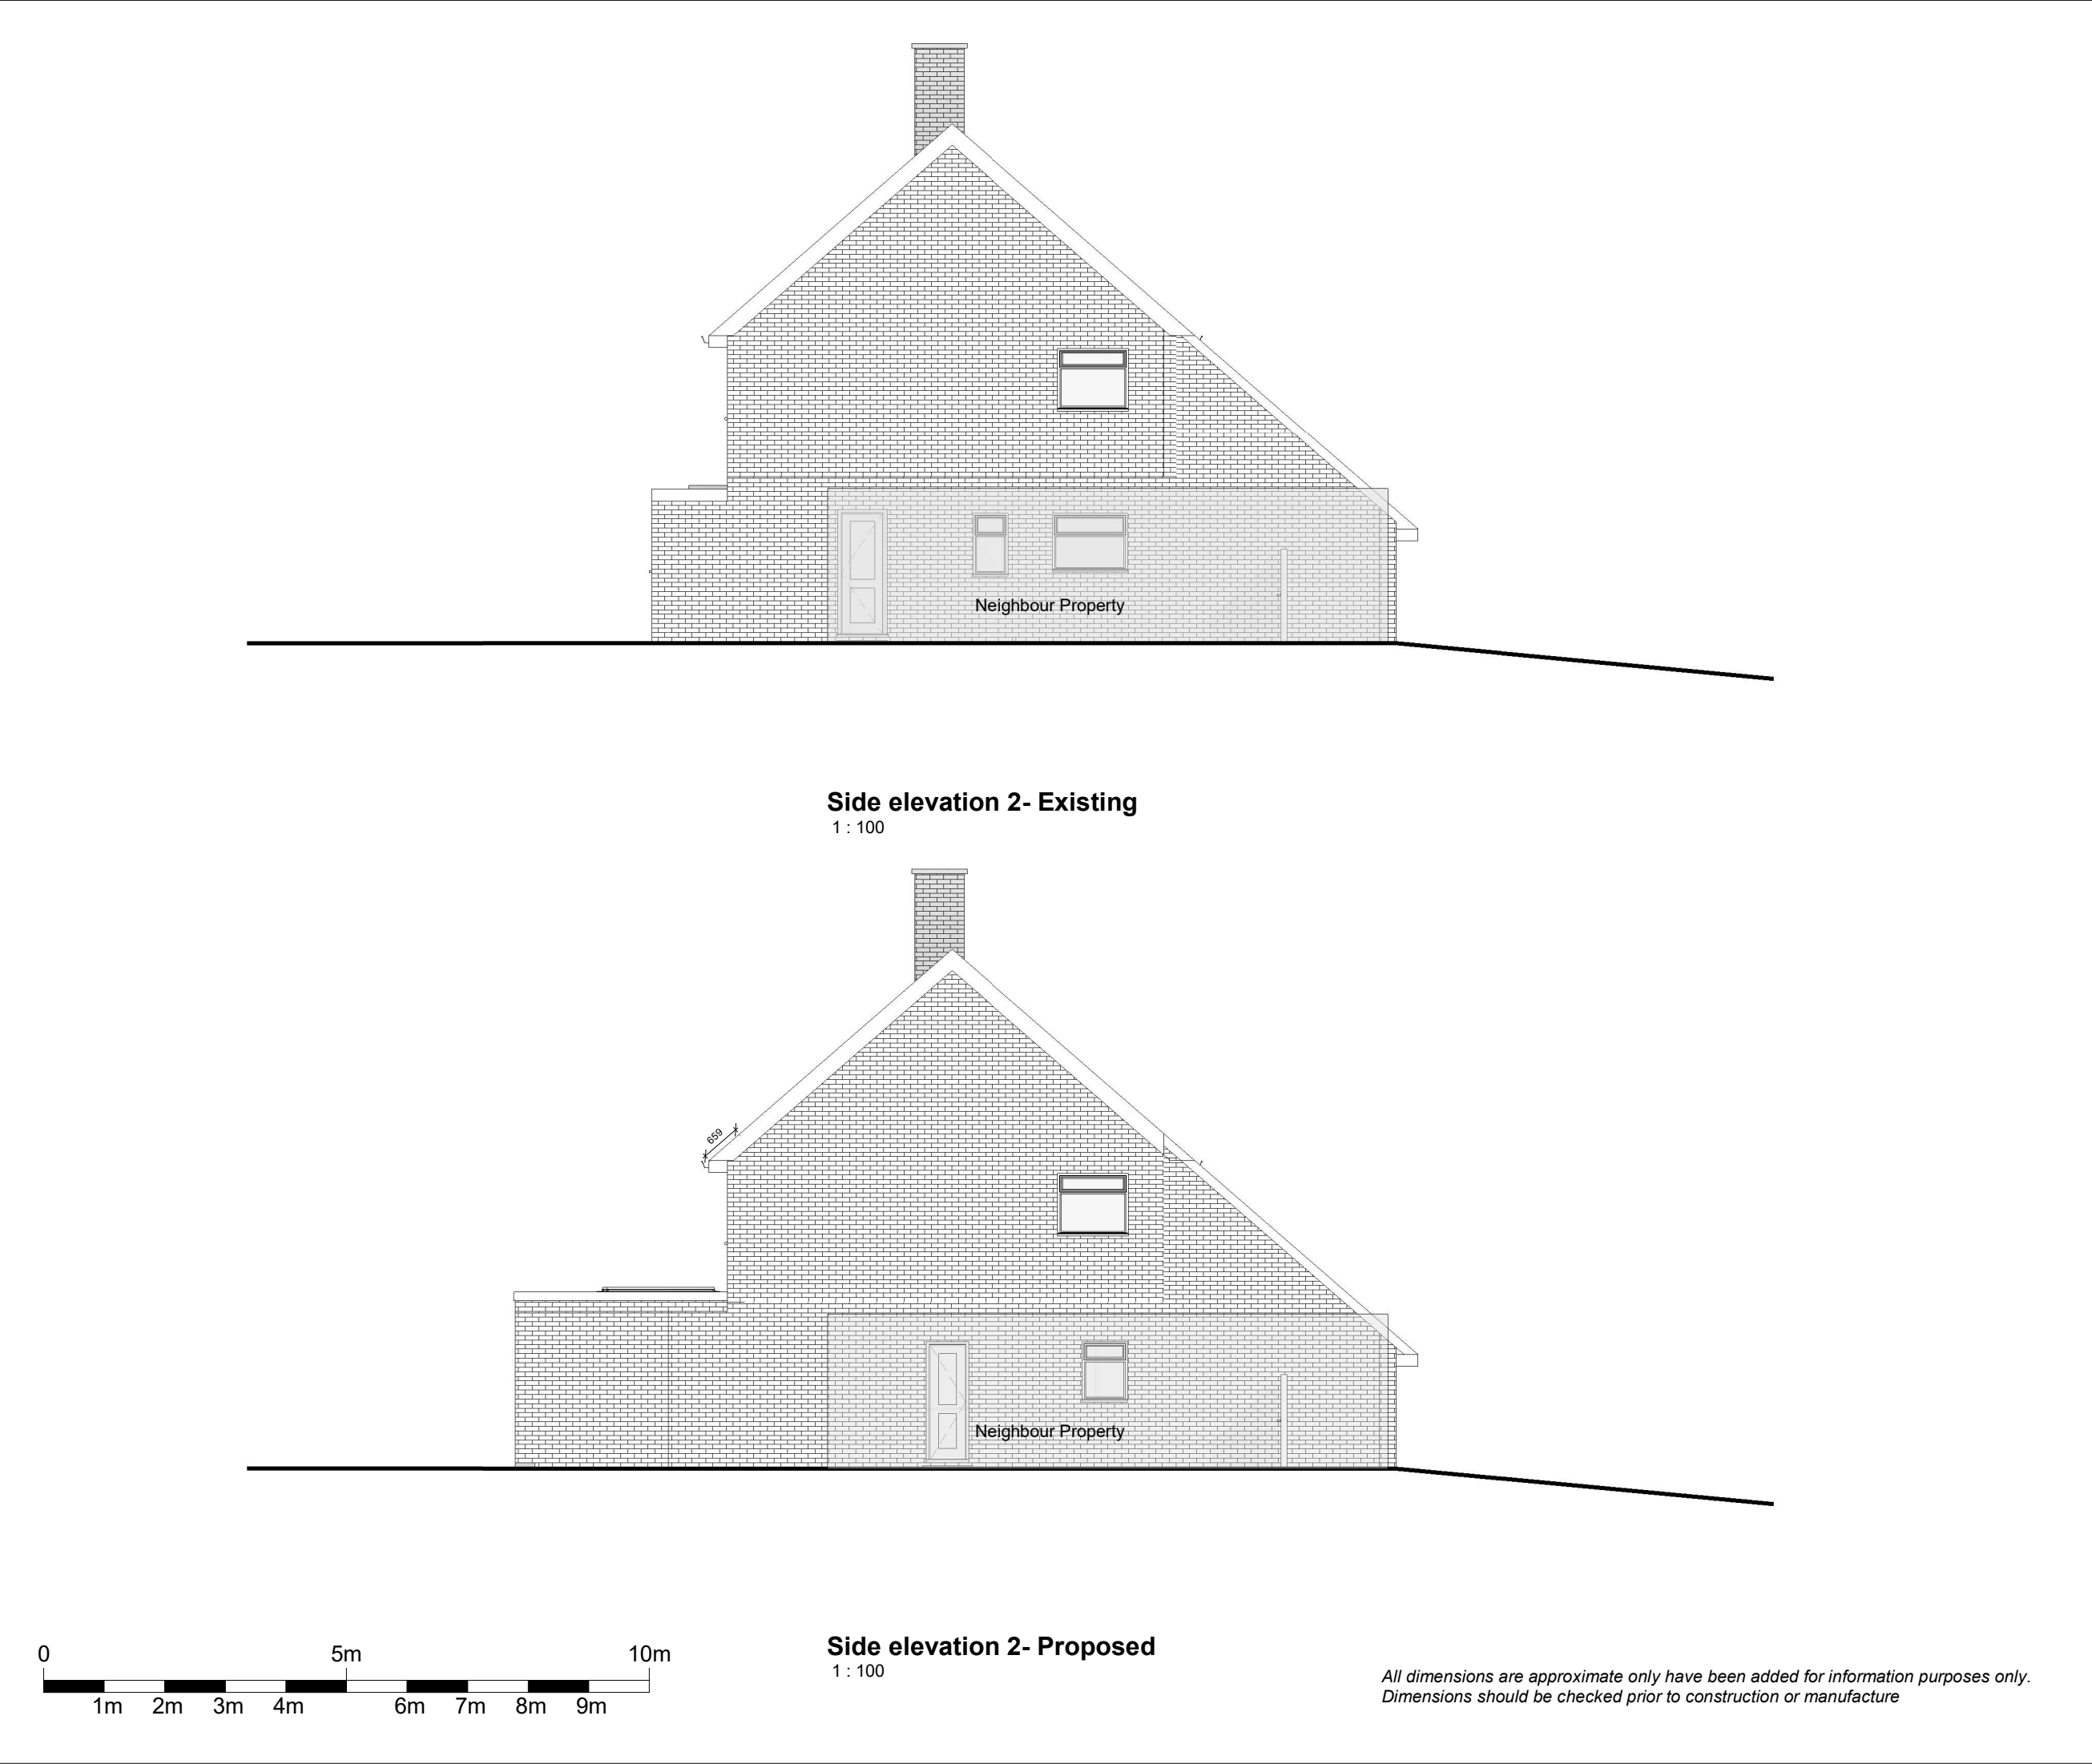

THE
MARKET
DESIGN & BUILD

A TRUE DESIGN & BUILD COMPANY

320 High Street
Harlington, Hayes,
Middlesex,
UB3 5DU

RIBA



Chartered Practice

t:0203 432 5269

www.themarketdesignbuild.com

info@themarketdesignbuild.com

General Notes:

Copyright The Market Design & Build. No implied licence exists. This drawing should not be used to calculate areas for the purposes of valuation. Do not scale this drawing. All dimensions to be checked on the site by the contractor and such dimensions to be their responsibility. All work must comply with relevant British Standards and Building Regulations requirements. Drawing errors and omissions to be reported to the architect. To be read in conjunction with Architect's specification and other consultant information. All fixed furniture drawn is for guidance only. Refer to separate drawings and schedules.

Drawing Status:

PLANNING

Rev.	Description	by	Date
P1	Planning	PS	01/09/2025

Project Name

240028 159 Beech Lane, RG6 5QE

Clients Name

Win Dulai

Drawing Title

Side Elevation 2

Description

Extension and reconfigurations

Scale	Date	Drawn By
1:100@A3	JUNE 2024	PS

Drawing Number

240028-PL-D 0011

Issue Date	Checked	Revision
01/09/2025	GT	P1