



PROPOSED PLANS

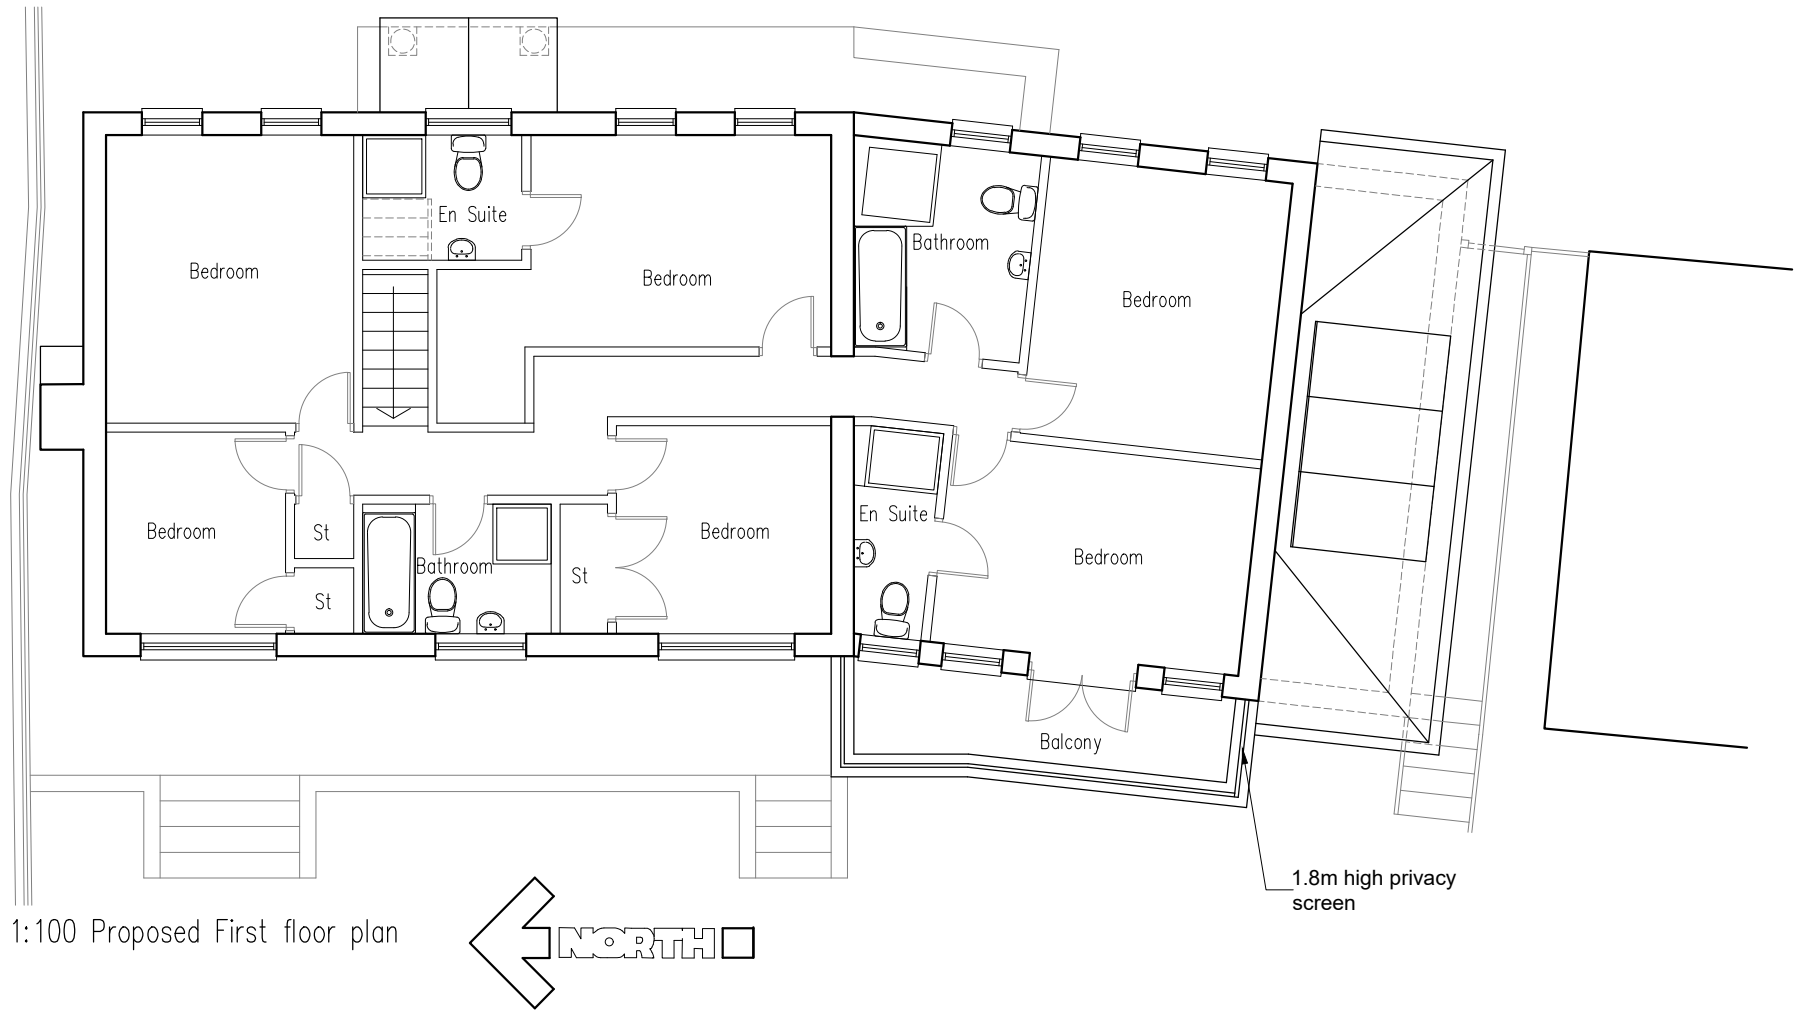

1:100 Proposed First floor plan

GROSS INTERNAL AREAS		GROSS INTERNAL AREAS	
EXISTING		PROPOSED	
Ground Floor	– 120m2	Ground Floor	– 123m2
First Floor	– 63m2	First Floor	– 101m2
Total	– 183m2	Total	– 224m2

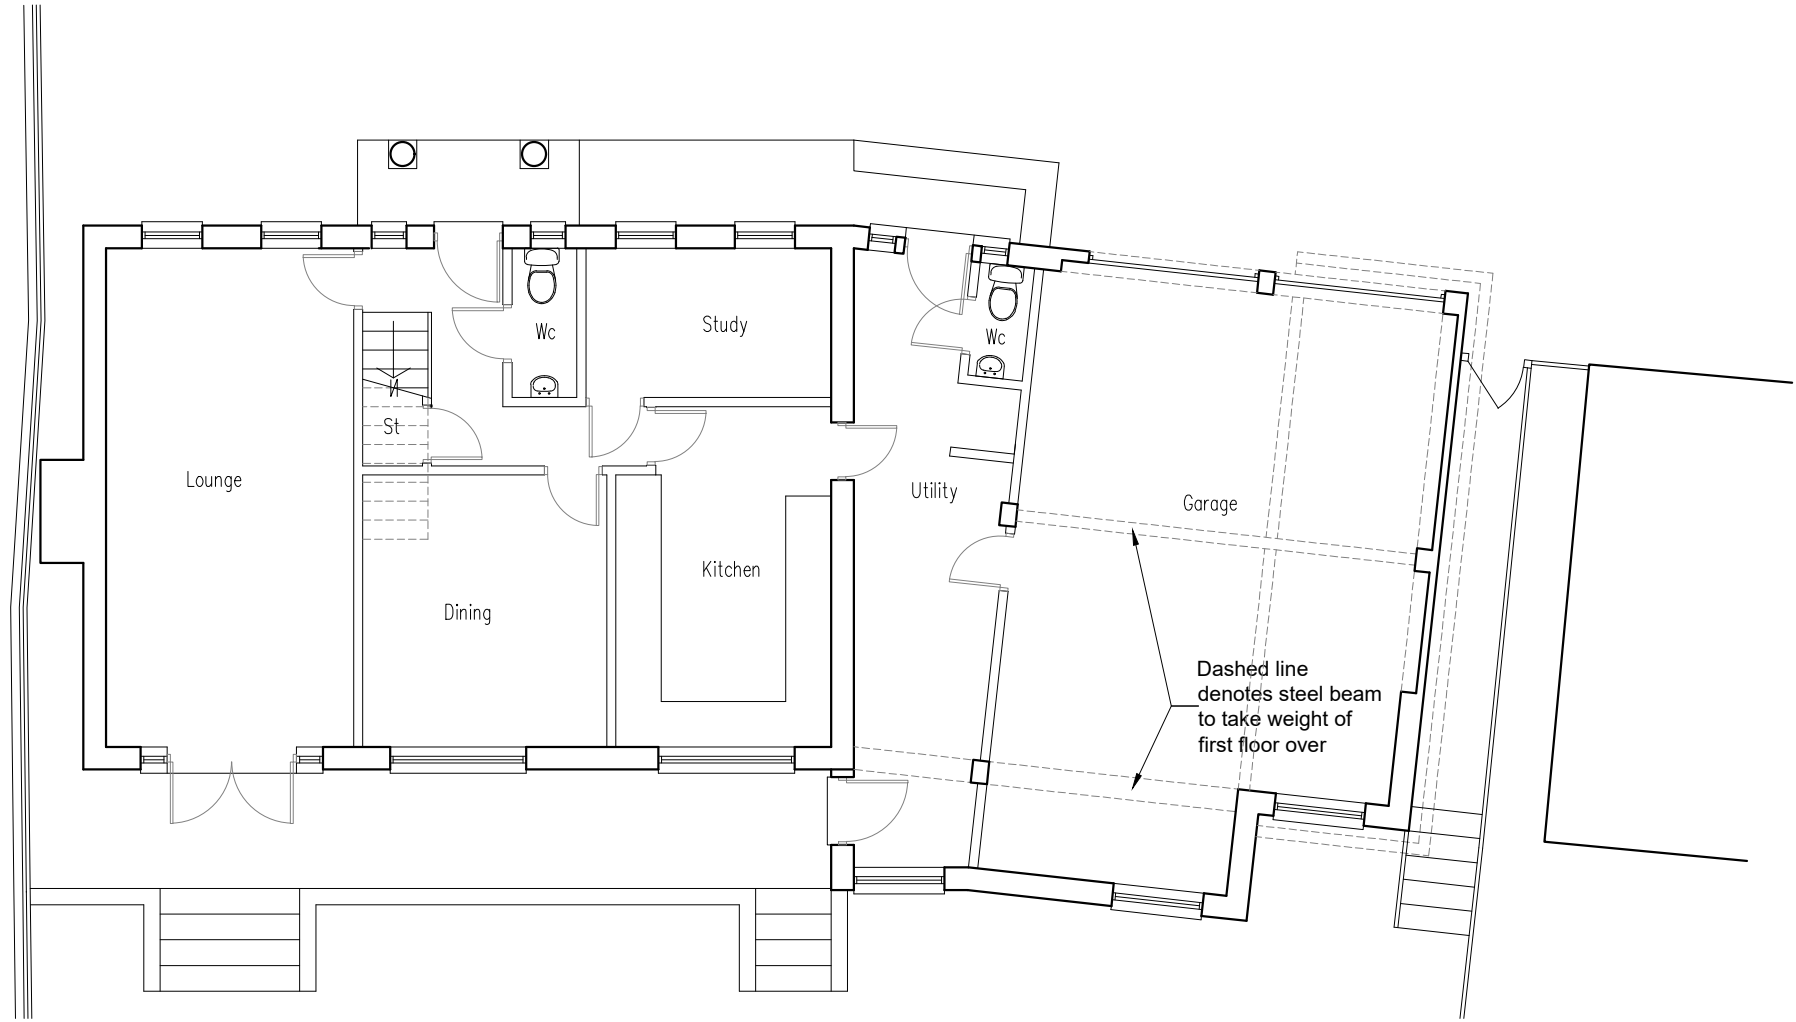

1:100 Proposed Ground floor plan

P7	1.8m high privacy screen added	23/03/26		
P6	Amended to client / Planners comments	16/03/26		
P5	Angle of existing Garage amended	02/04/24		
P4	Minor amendment for submission	06/03/24		
P3	Amended to client comments for submission	26/02/24		
P2	Amended for submission	05/02/24		
Rev.	Revision	Date	Drawn	Checked

3DR
ARCHITECTS

15 Emmbrook road
Wokingham
Reading,
Berkshire
RG41 1HE

Tel 01189 788 531
e-mail
jon.hughes@3drarchitects.co.uk

PLANNING APPLICATION

Client	Mr CHRIS JOSEPHI		
Project	EXTENSION		
Location	MOLESON HOUSE		
Title	PROPOSED FLOOR PLANS		
Scale	1:100 at A3	Date	09/23
Drawn	JH	Checked	JH
Client no.	DPA 256	Job no.	12
Drawing no.	12	Revision	P7