




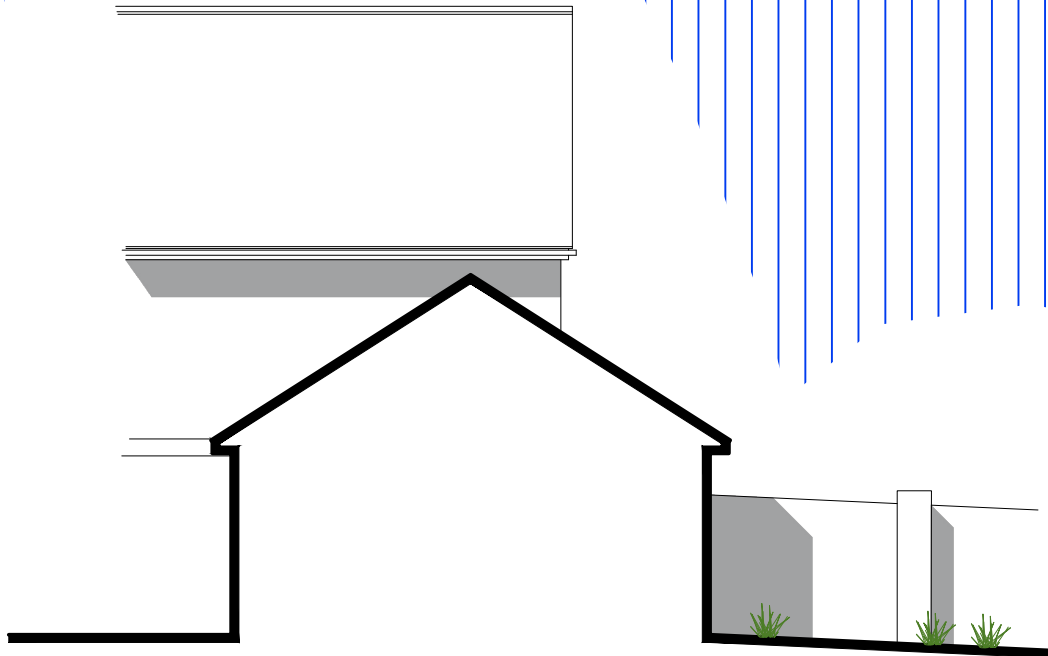

Side Elevation 1:100 Scale

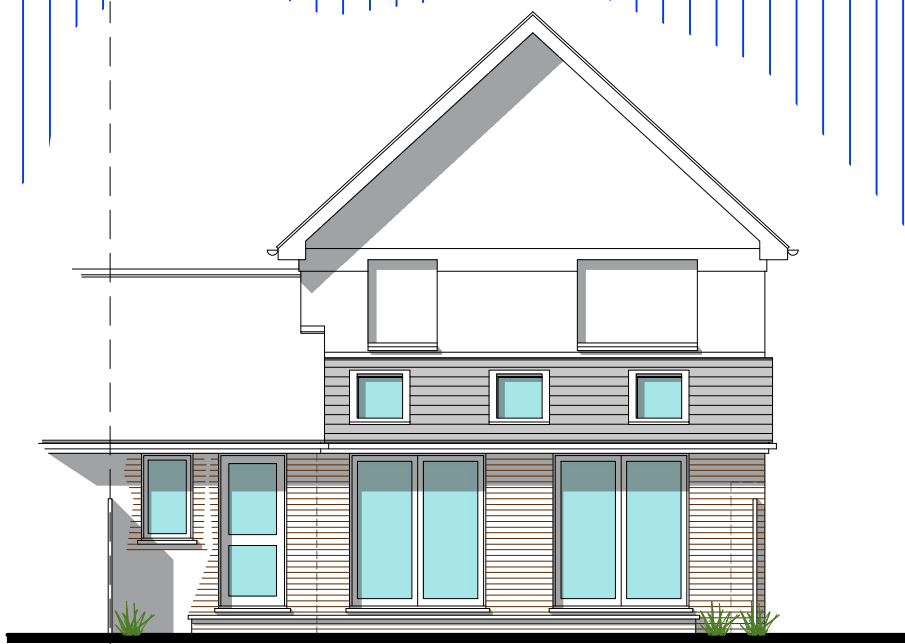


Rear Elevation 1:100 Scale

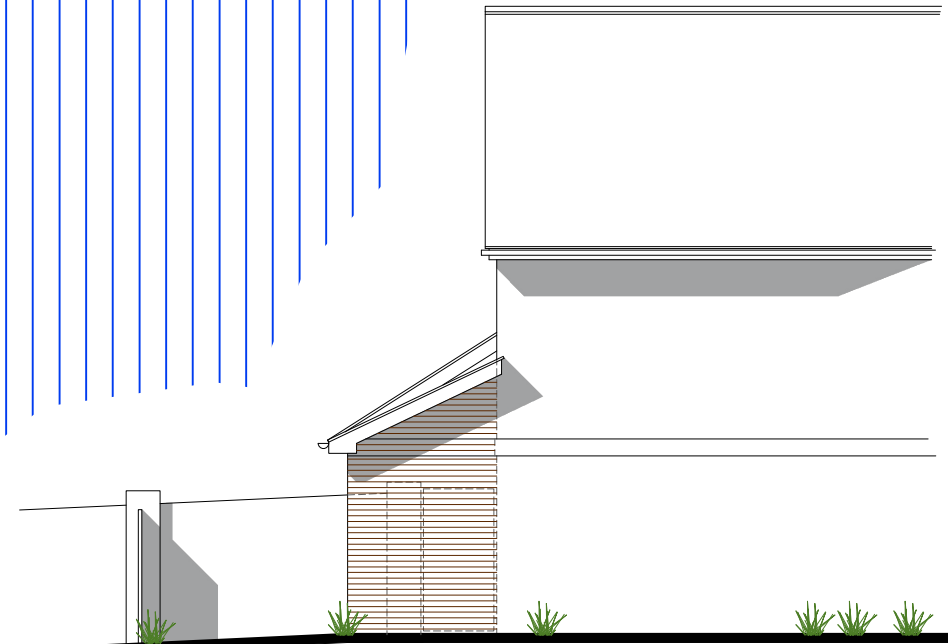


Side Elevation (Street View) 1:100 Scale


© Crown copyright 2024 Ordnance Survey 100053143
Cadastral data is subject to Crown copyright and is reproduced with permission of HM Land Registry.

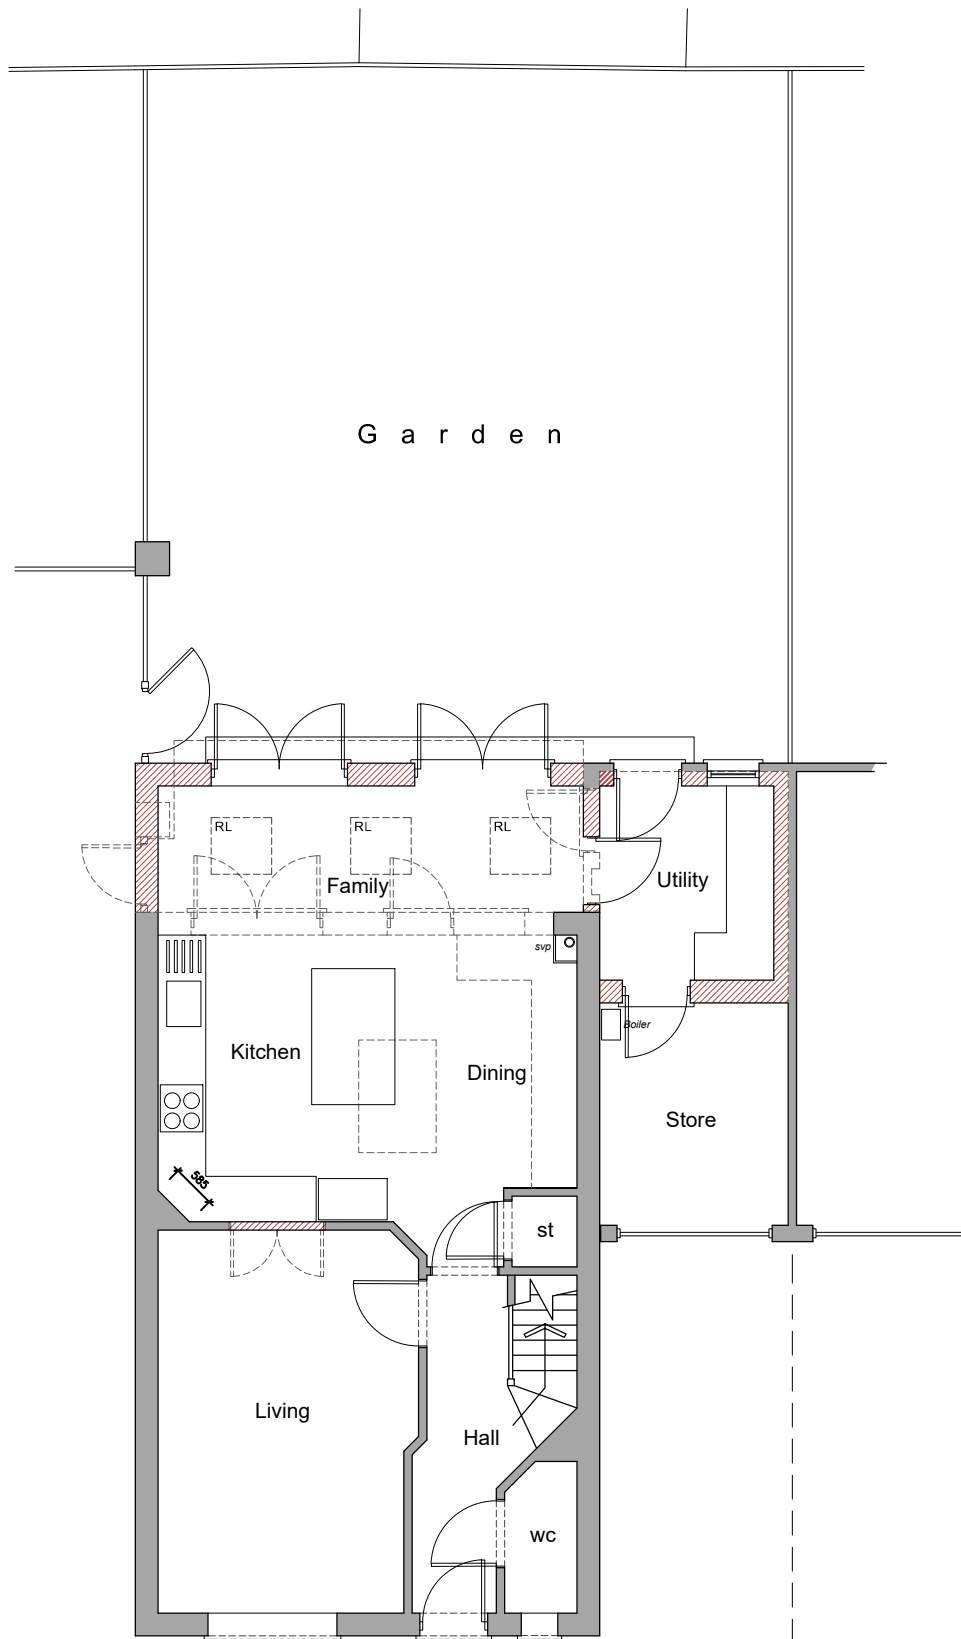


Ground Floor Plan 1:100 Scale

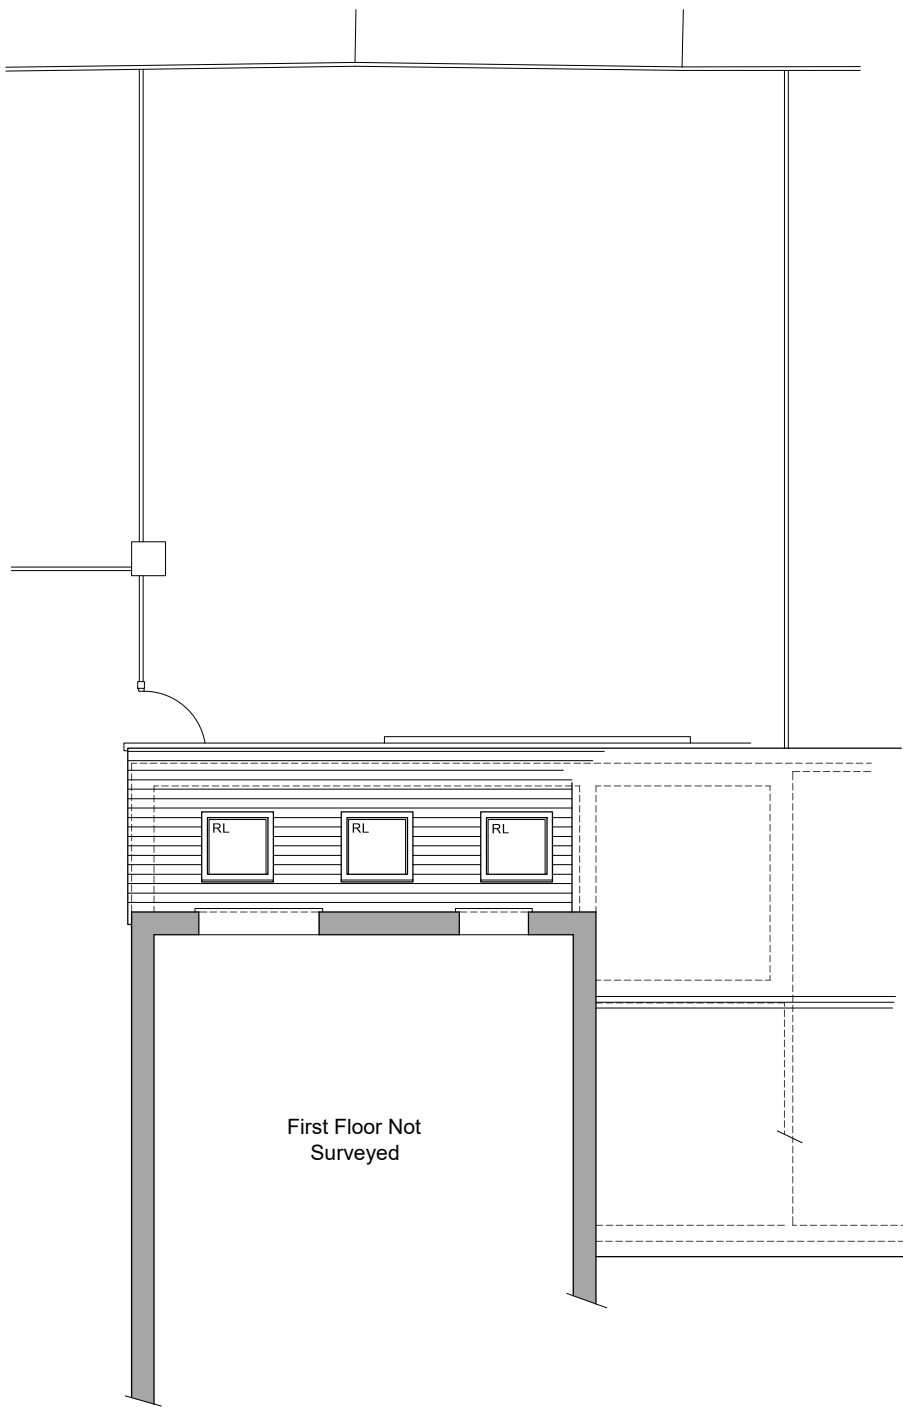


First Floor Plan 1:100 Scale

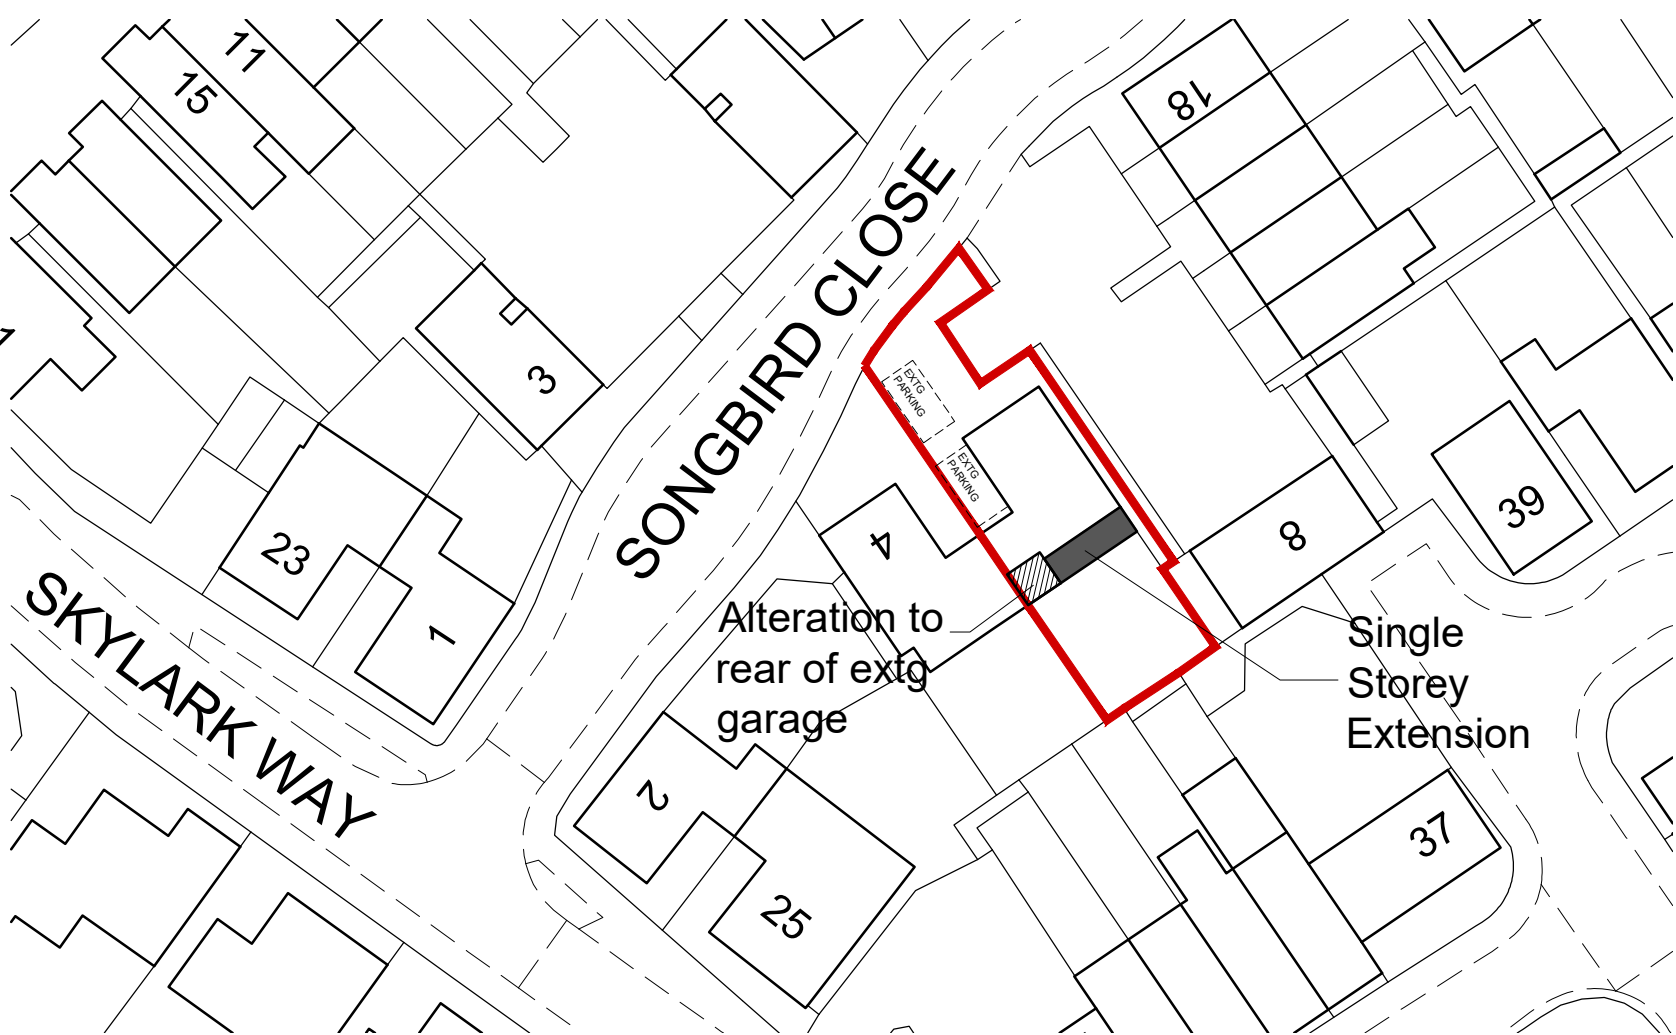

Site Plan 1:500 Scale

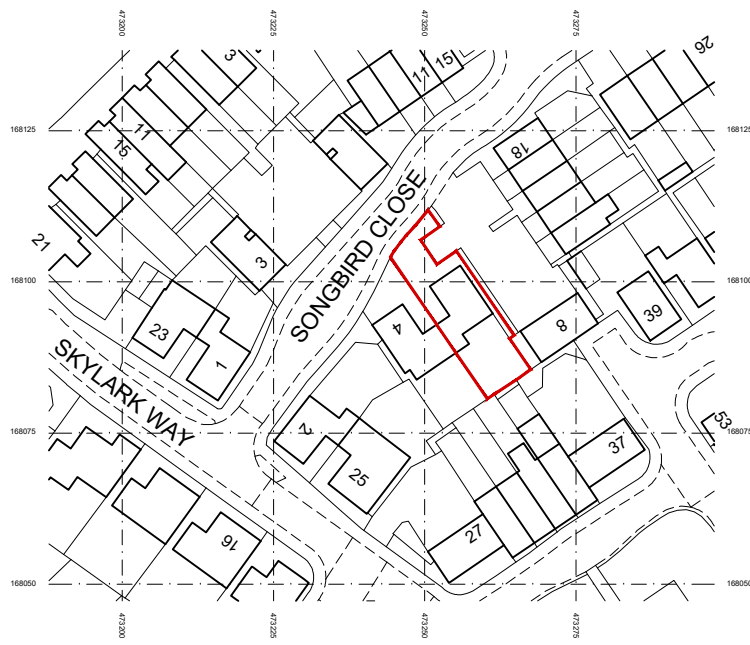

Location Plan 1:1250 Scale

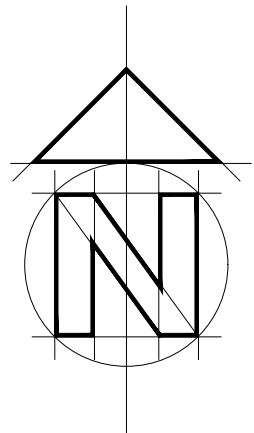

- Rev E - Parking Revised - 13-02-25
Rev D - Additional Notes Added - 20-12-24
Rev C - Parking Added - 02-12-24
Rev B - General Revisions - 08-09-24
Rev A - General Revisions - 06-09-24

Bonney Architecture
PLANNING & TECHNICAL SERVICES

CLIENT Mr & Mrs P Racz
JOB 6 Songbird Close, Shinfield
Reading, Berkshire, RG2 9AB
DRG PROPOSED PLANS & ELEVATIONS

SCALE As Shown DRAWN P Bonney DATE Aug 2024

BA 0289 | 02 | E