


Please Note:
These plans must not be acted upon until the appropriate
Planning and Building Regulation approvals have been granted.
Should the works be undertaken prior to the above approvals
being in place, it is done so entirely at the clients own risk.


GENERAL NOTES:
Check and verify all dimensions prior to
commencement of work.
This drawing should be read in conjunction with all
other contract documents including those by other
consultants.
The survey information shown this drawing is based
on a survey prepared by a third party and CDS Ltd
accepts no responsibility for the accuracy or
completeness of the survey. Any discrepancies to be
reported to CDS Ltd immediately.
This drawing is copyright of and shall remain the
property of: Creative Design and Structure Ltd

KEY:
SITE BOUNDARY LINE
OTHER LAND OWNED
BY APPLICANT
EXISTING FOOTPRINT /
DEMOLISHED WALLS

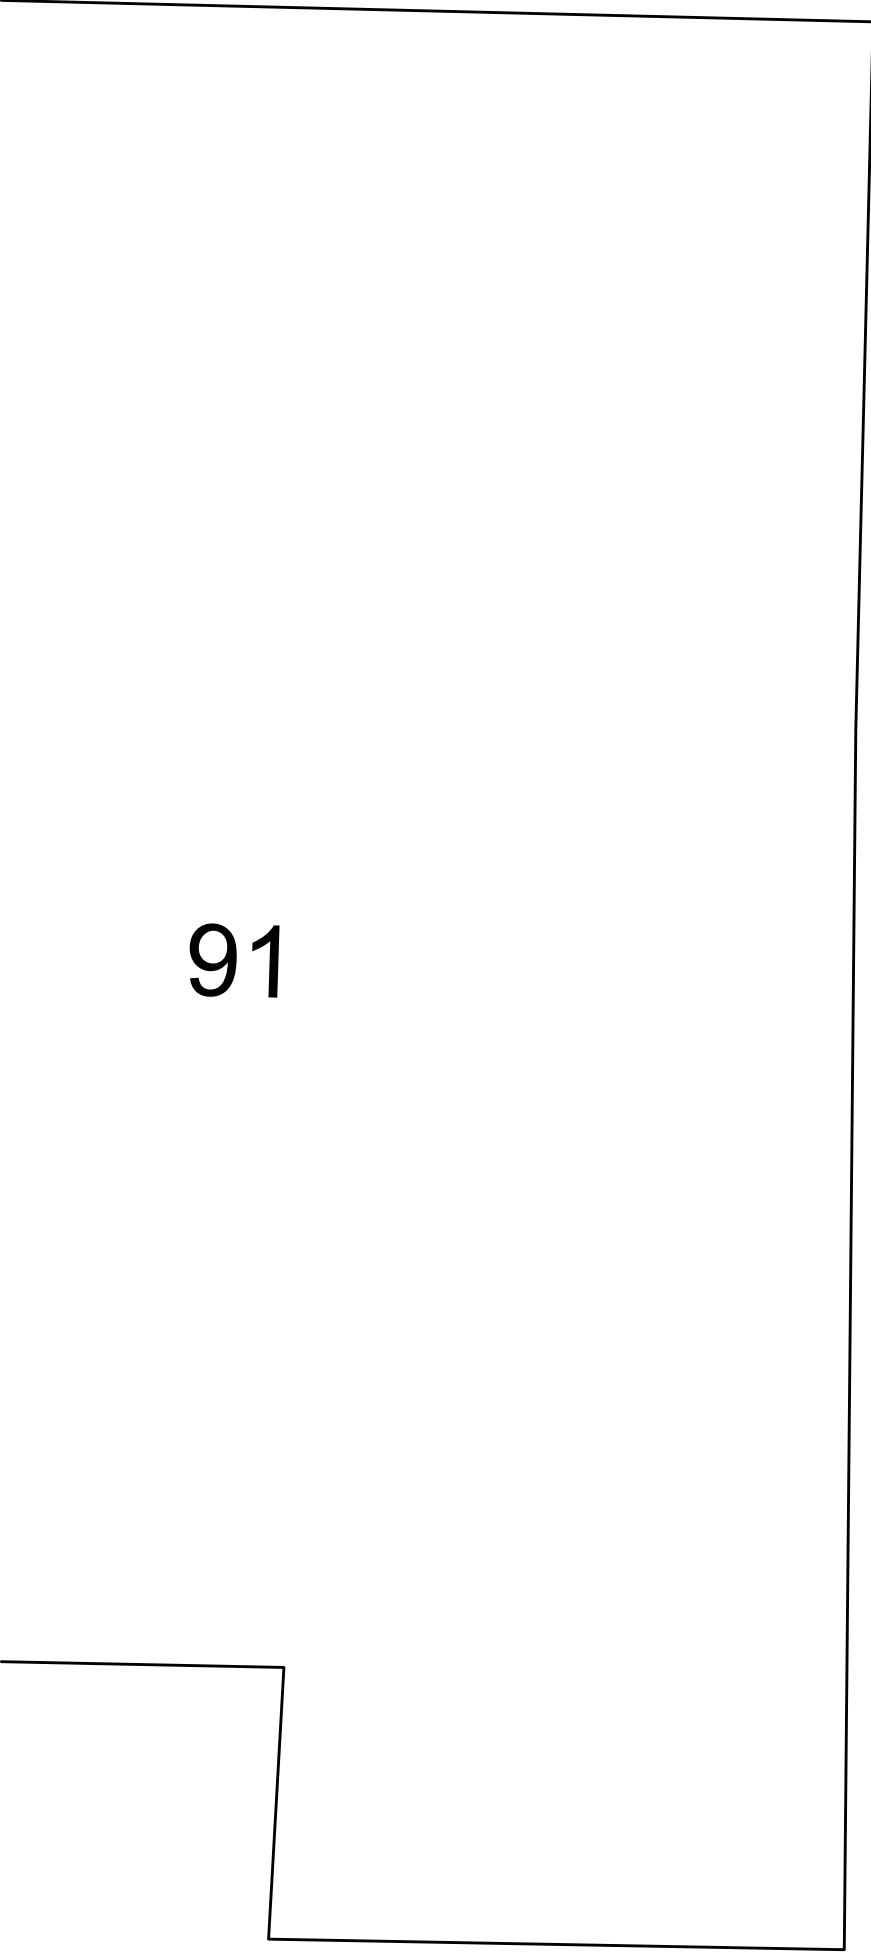


91


A

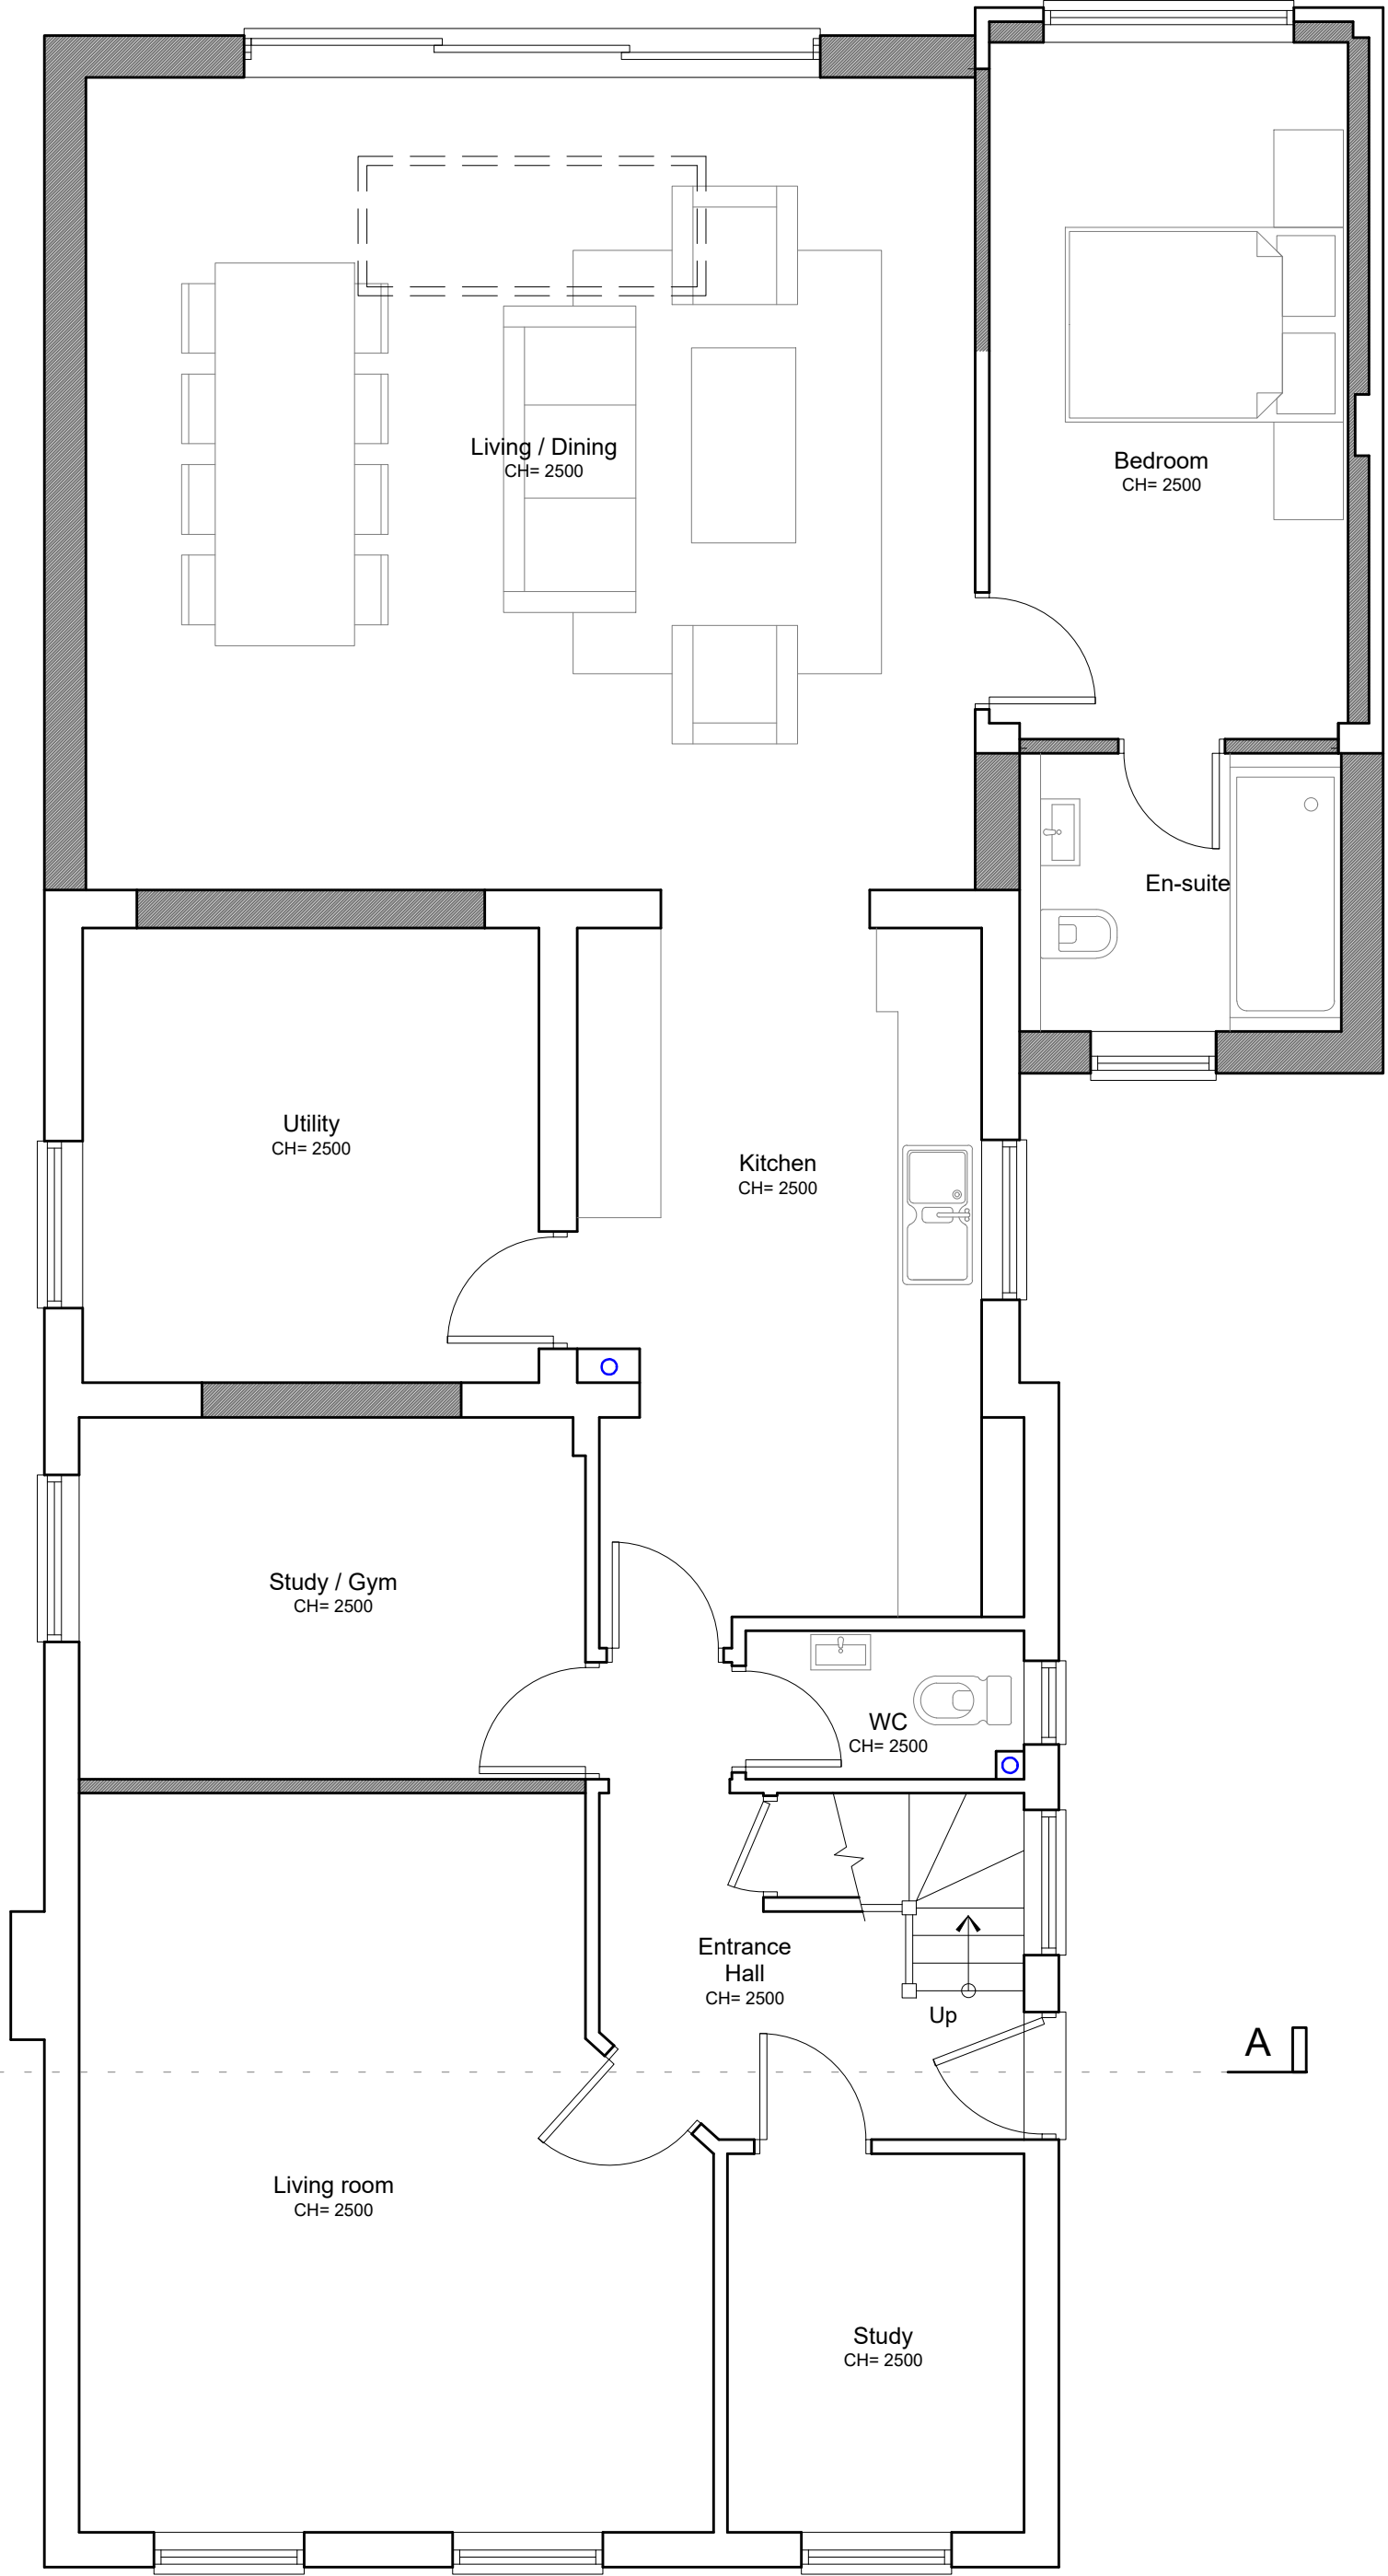

A

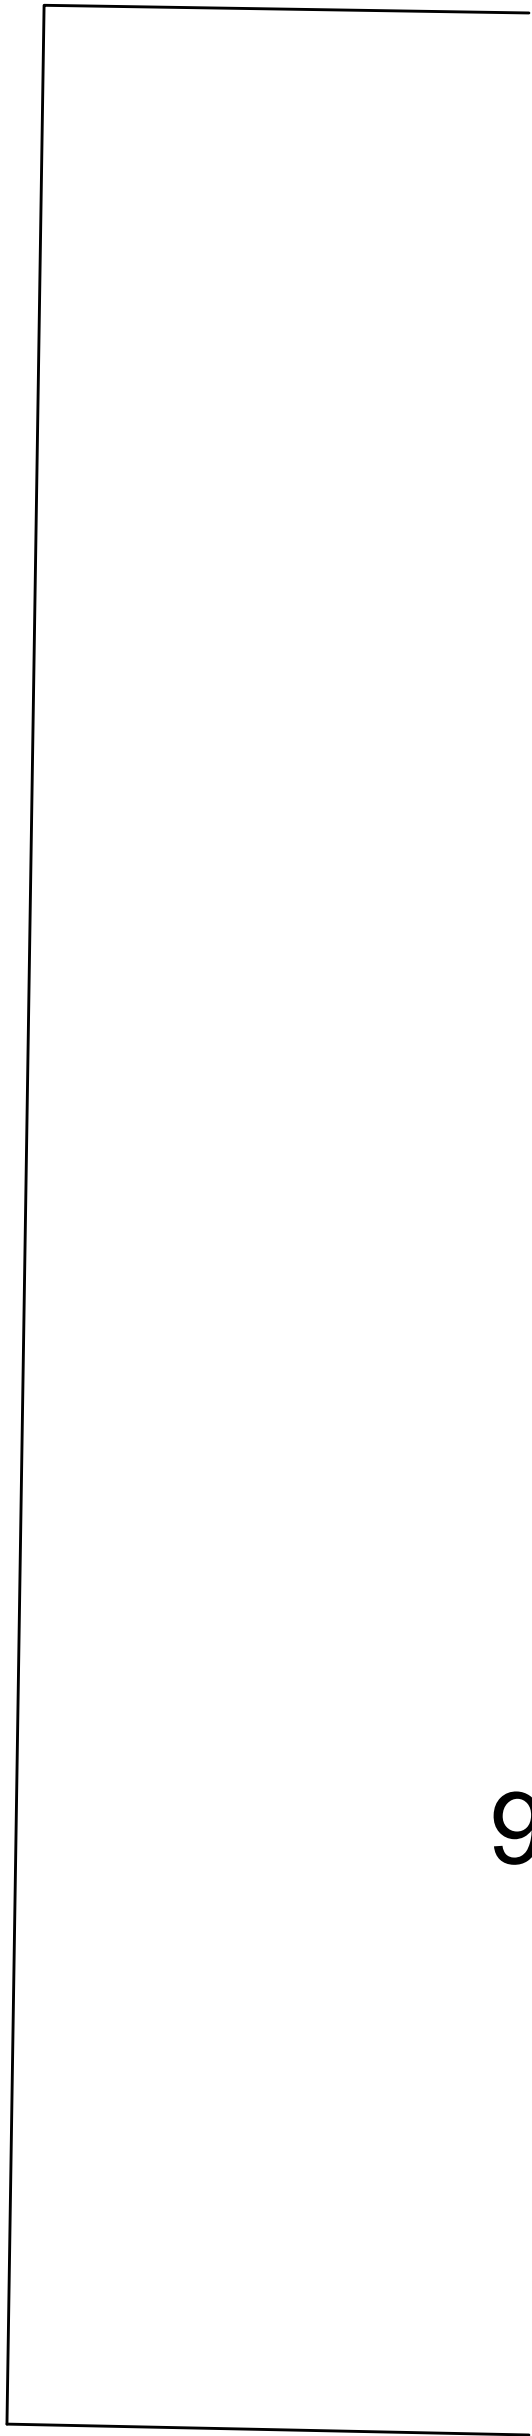

95

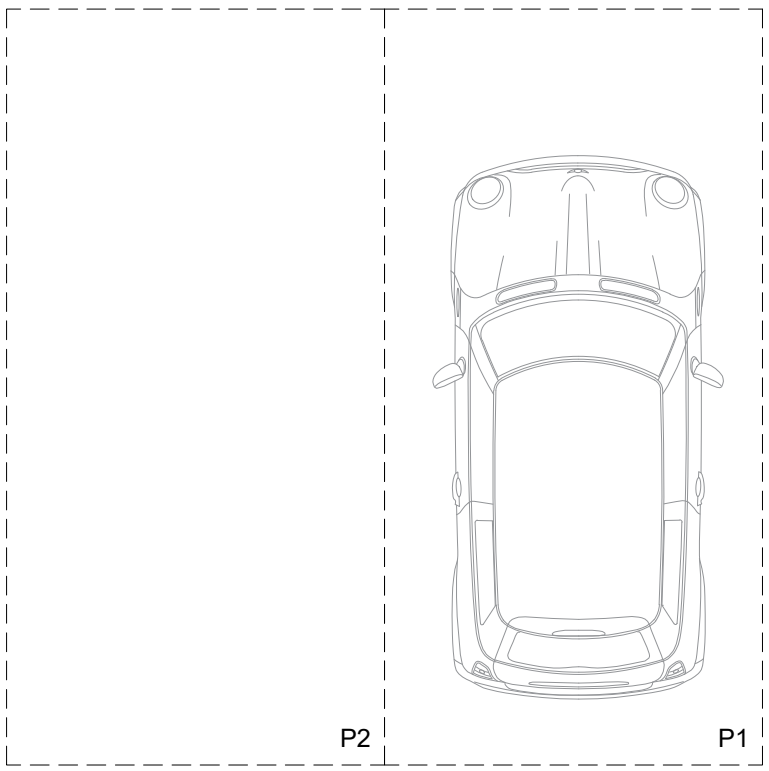

Status		PLANNING		
Project		93 Redhatch Drive Earley Reading RG6 5QN		
Drawing Title		PROPOSED GROUND FLOOR PLAN		
		CREATIVE DESIGN & STRUCTURE LTD		
Drawn		ED		
Date		July 2024		
Drawing No.		Rev.		
15424-04		B		