


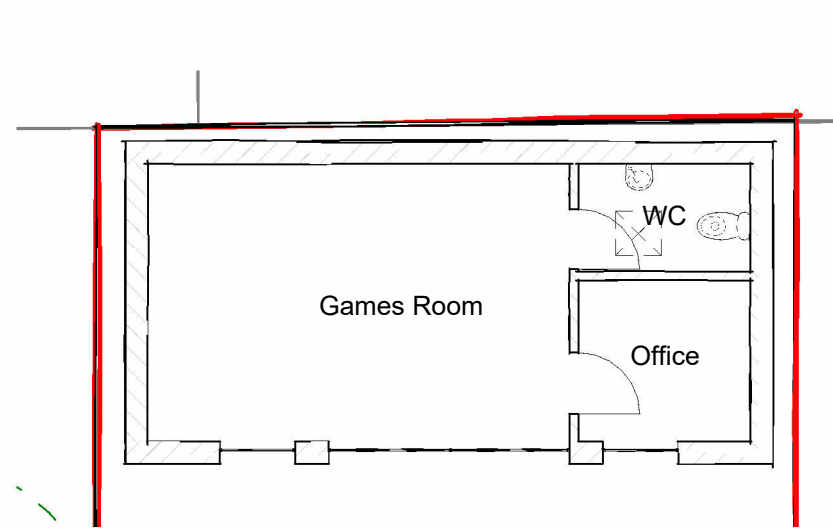


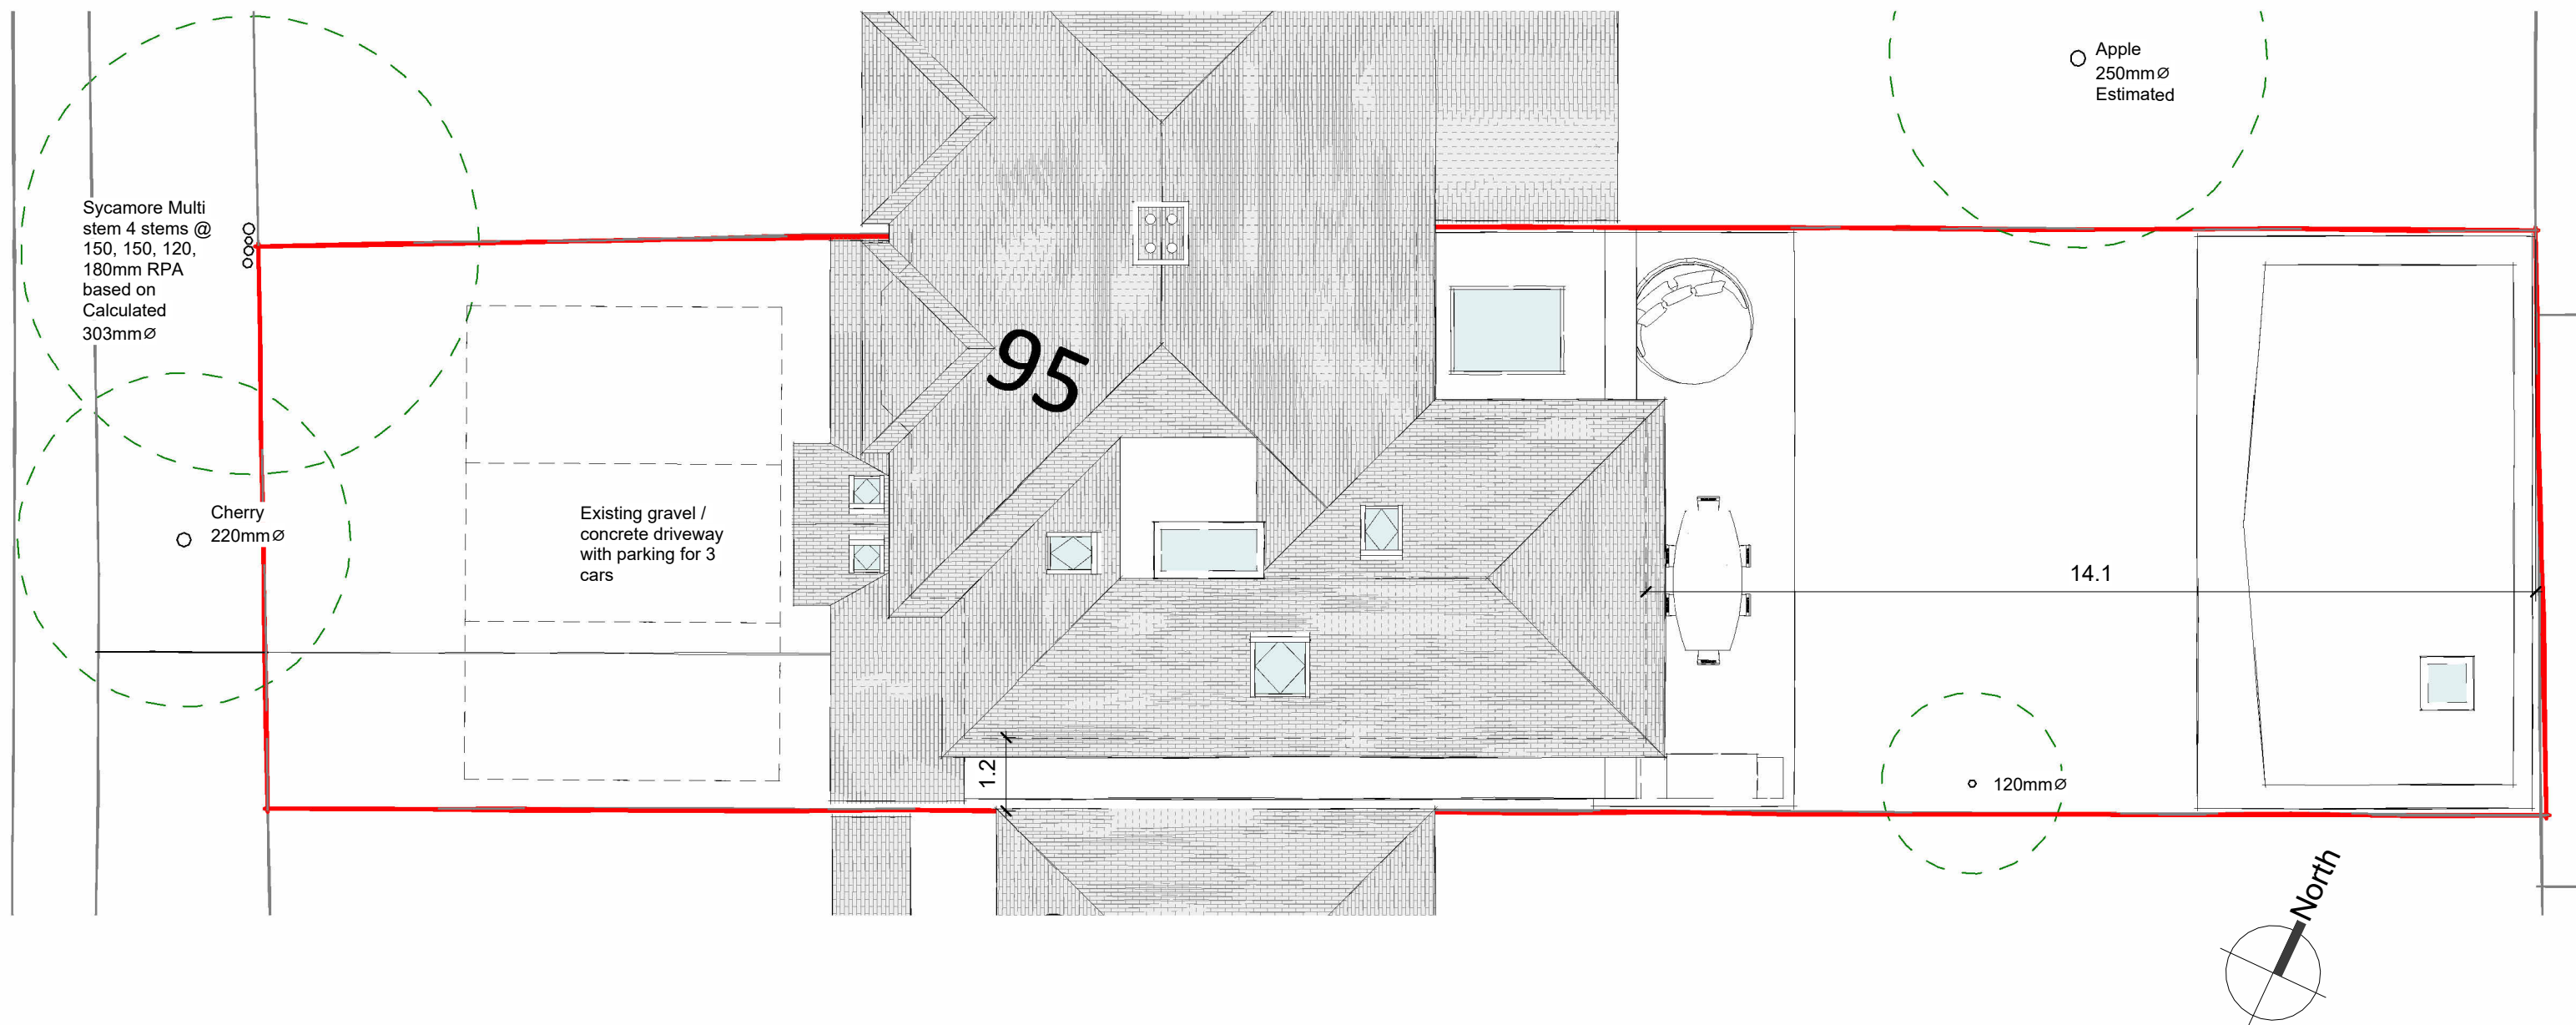


Garden room plan

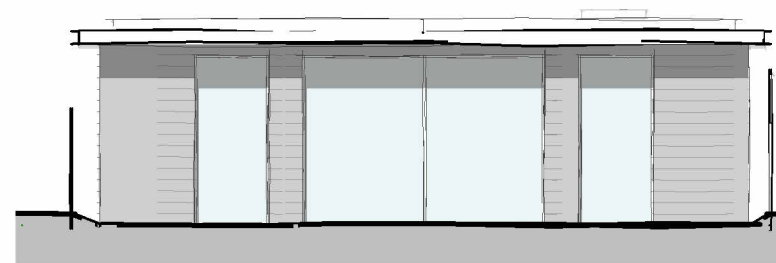


Front Elevation

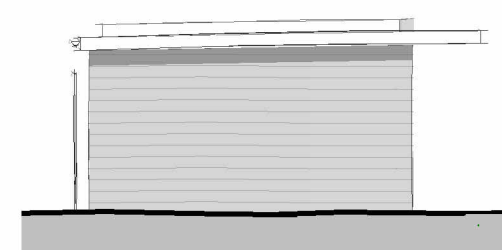


Left Elevation

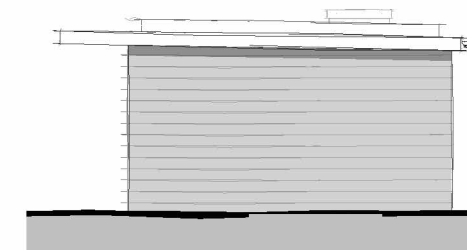

Right Elevation

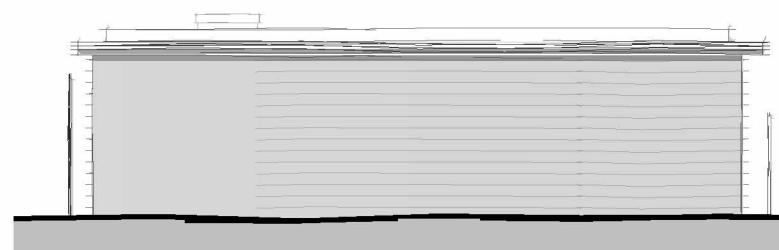

Rear Elevation

 

|     |          |        |
|-----|----------|--------|
| B   | Planning | Oct 26 |
| REV | COMMENTS | DATE   |

**DJK** ARCHITECTURE  
www.djka.co.uk info@djka.co.uk 07986 869 332

PROJECT 95 Butts Hill Road  
DRAWING Proposed site plan & Garden room  
STATUS Planning  
SCALE 1 : 100 NO 20059/ 301 REV B

THIS DRAWING MUST NOT BE SCALED UNLESS ISSUED FOR PLANNING PURPOSES. ALL DIMENSIONS ARE TO BE VERIFIED PRIOR TO SETTING OUT, COMMENCING WORK, OR PRODUCTION OF FABRICATION DRAWINGS. REPORT ANY DISCREPANCIES TO THE SUPERVISING OFFICER IMMEDIATELY. ©