


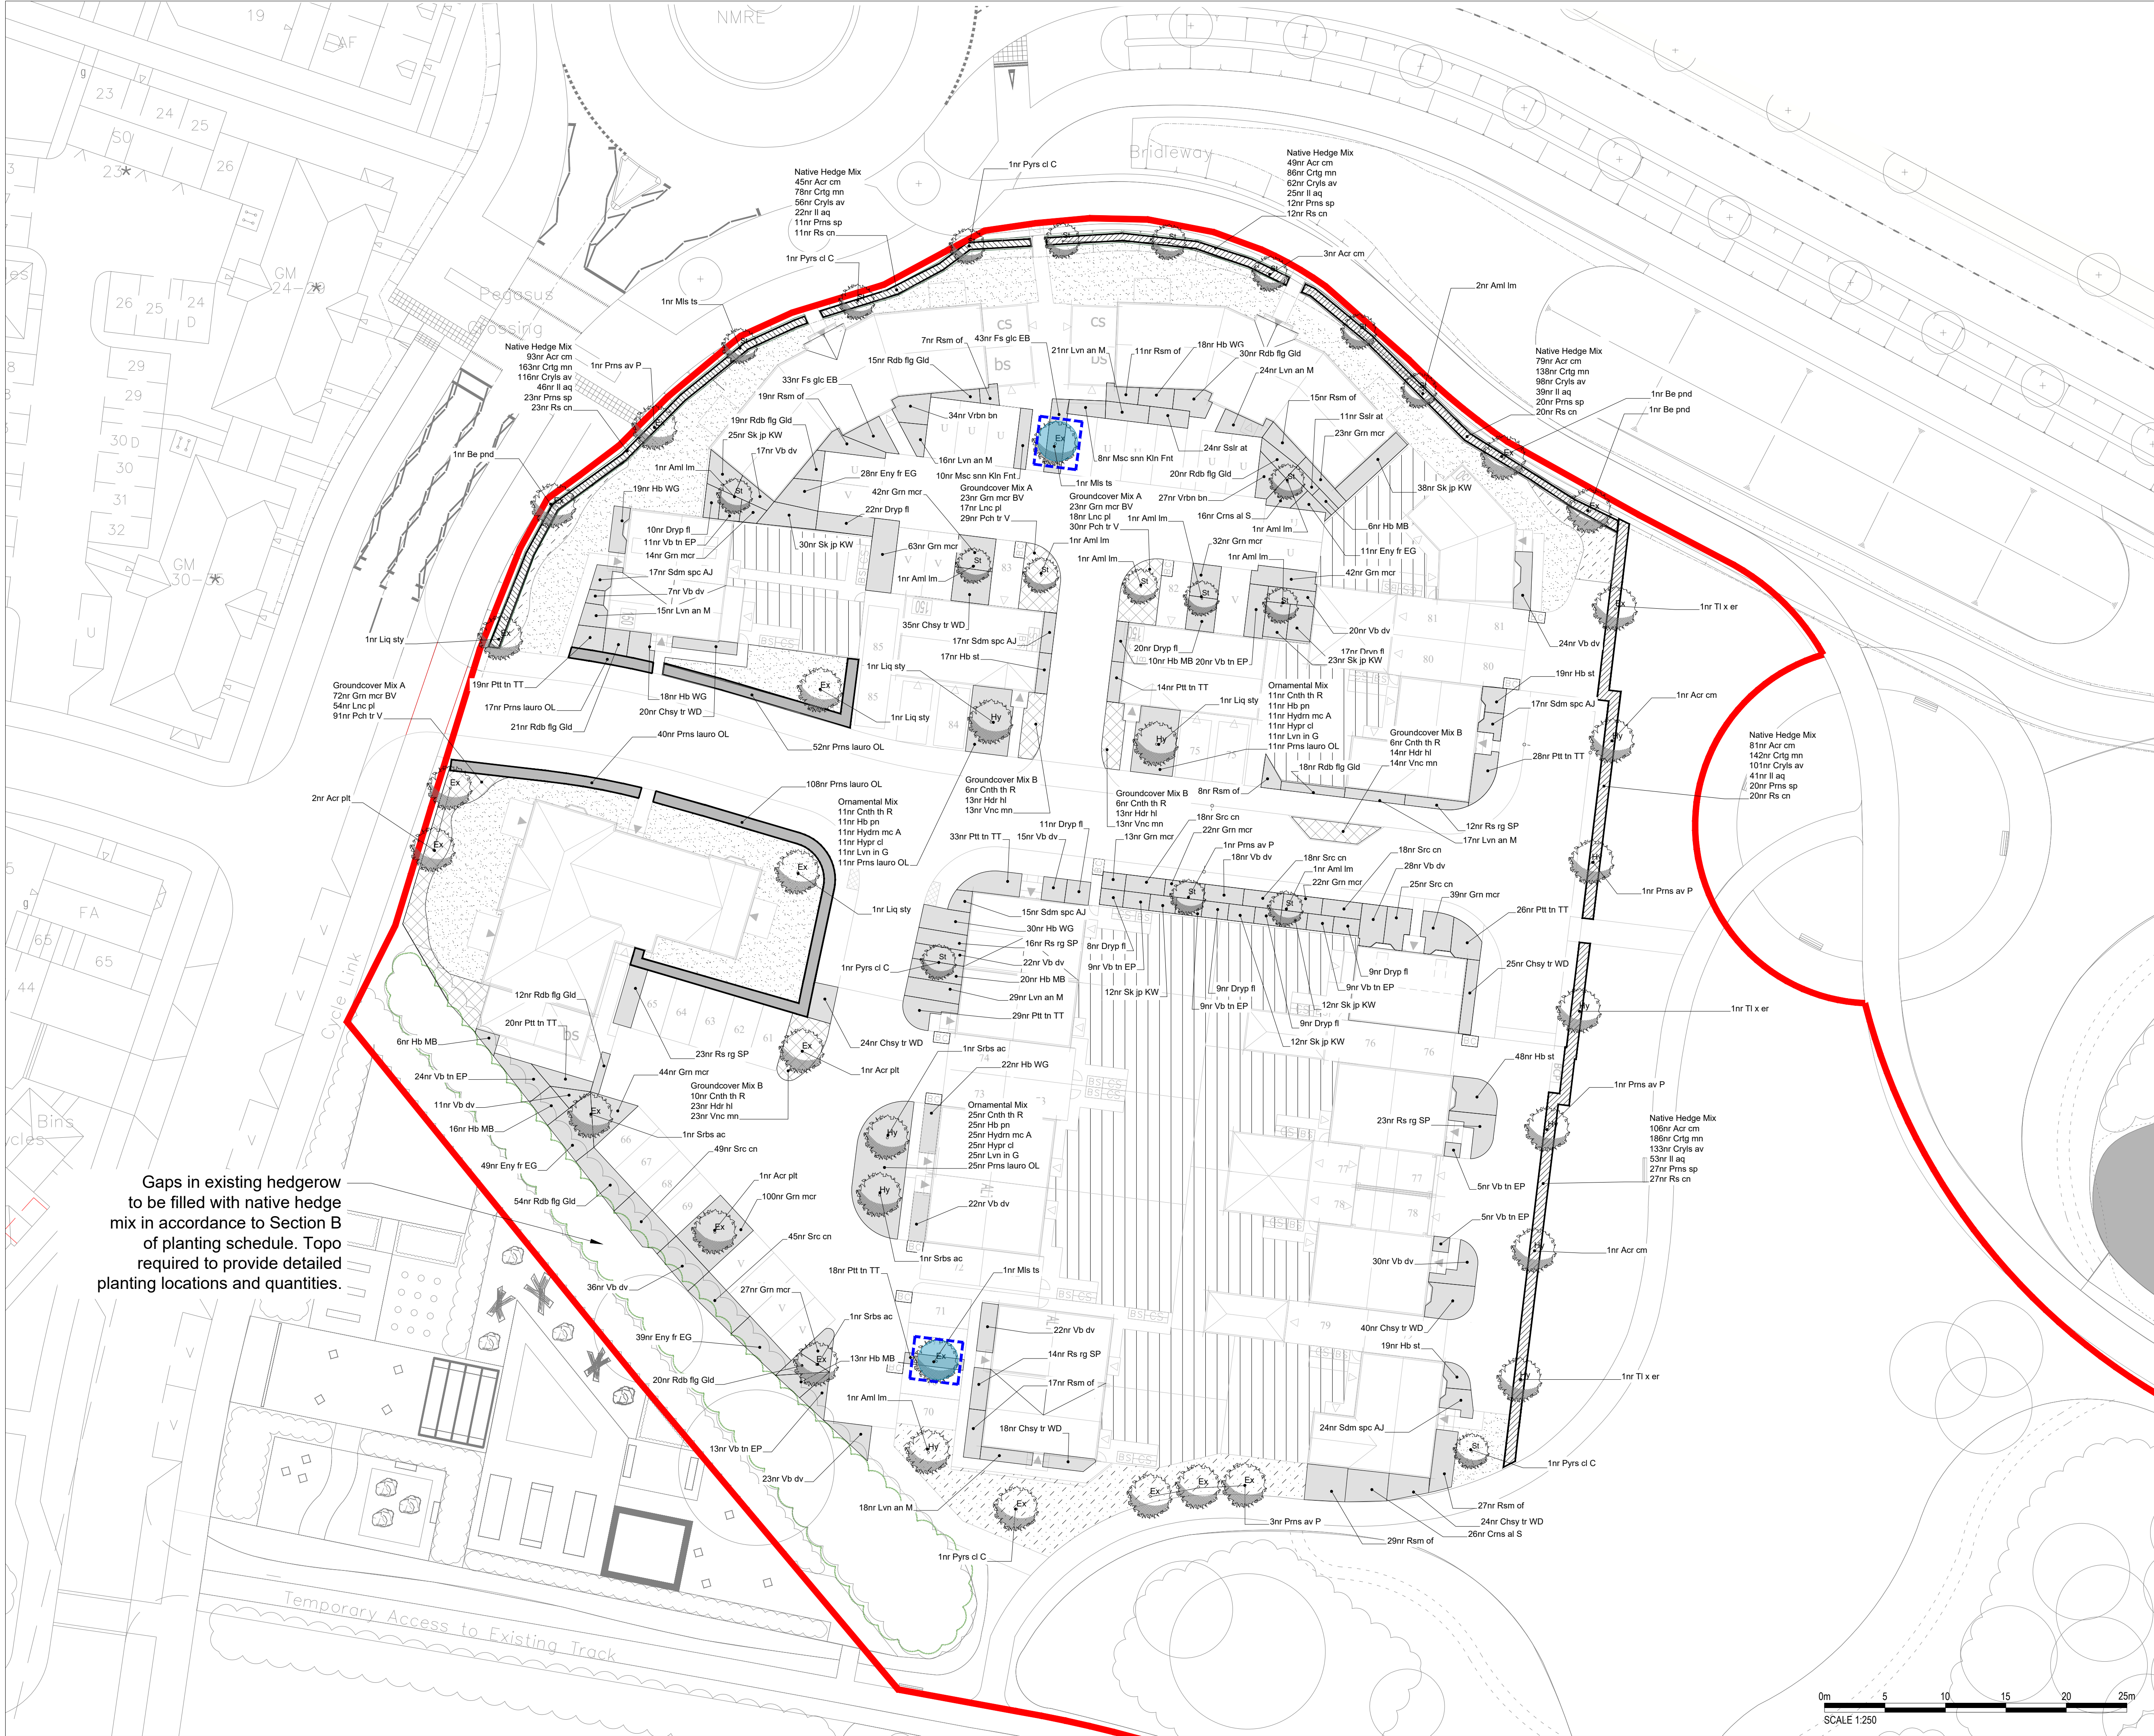

© 2022 RPS Group
Notes
1. This drawing has been prepared in accordance with the scope of RPS's appointment with its client and is subject to the terms and conditions of that appointment. RPS accepts no liability for any use of this document other than by its client and only for the purposes for which it was prepared and provided.
2. If received electronically it is the recipients responsibility to print to correct scale. Only written dimensions should be used.
3. Where applicable Ordnance Survey (c) Crown Copyright 2022
All rights reserved. Licence number 0100031673

KEY

SOFT LANDSCAPE

Proposed elements

EXTRA HEAVY STANDARD TREE
(14-16 / 16-18 girth)

HEAVY STANDARD TREE
(12-14cm girth)

STANDARD TREE
(10-12cm girth)

ORNAMENTAL AMENITY SHRUB
PLANTING

NATURALISTIC GROUNDCOVER
PLANTING

ORNAMENTAL HEDGE

NATIVE SPECIES HEDGE
Maintained at 1.2m height

PRIVATE/AMENITY LAWN

REAR GARDEN AREAS

GENERAL MEADOW AREA
EM2 Standard General Purpose
Meadow Mix by Emorsgate (or similar
approved)

Refer to planting schedule JSL4360_550
for further information

MISC

Root Cell footprint
(Refer to Tree Pit Detail)

Root cells to not impact proposed porous
paving (refer to drainage plans)

I	Comments	JN	CP	Sep '25
H	Layout update + Comments	JN	CP	Aug '25
G	Layout update	JN	CP	Aug '25
F	Client Comment	JN	CP	Mar '25
E	Updated to new layout	JN	CP	Mar '25
D	Updated to new layout	DA	CP	Apr '22
C	Updated to new layout	NG	CP	Feb '23
B	Updated to new layout	JMB	CP	Sep '22
A	Updated to new layout	JMB	CP	May '22
Rev	Description	By	CB	Date

MAKING
COMPLEX
EASY

Lakesbury House, Hittingbury Road, Chandlers Ford,
Hampshire SO53 5SS
T: 02380 810 440 E: rpsso@rpsgroup.com

Client

BDW Southern Counties

Project

Hogwood Farm
Finchampstead

Title

Parcel 8
Softworks

Status

Planning

Drawn By

JRL

PM/Checked by

CT

Job Ref

JSL4360

Scale @ A1

1:250

Date Created

Apr 2022

RPS Drawing / Figure Number

PLN-8-5003

Rev

I

rpsgroup.com