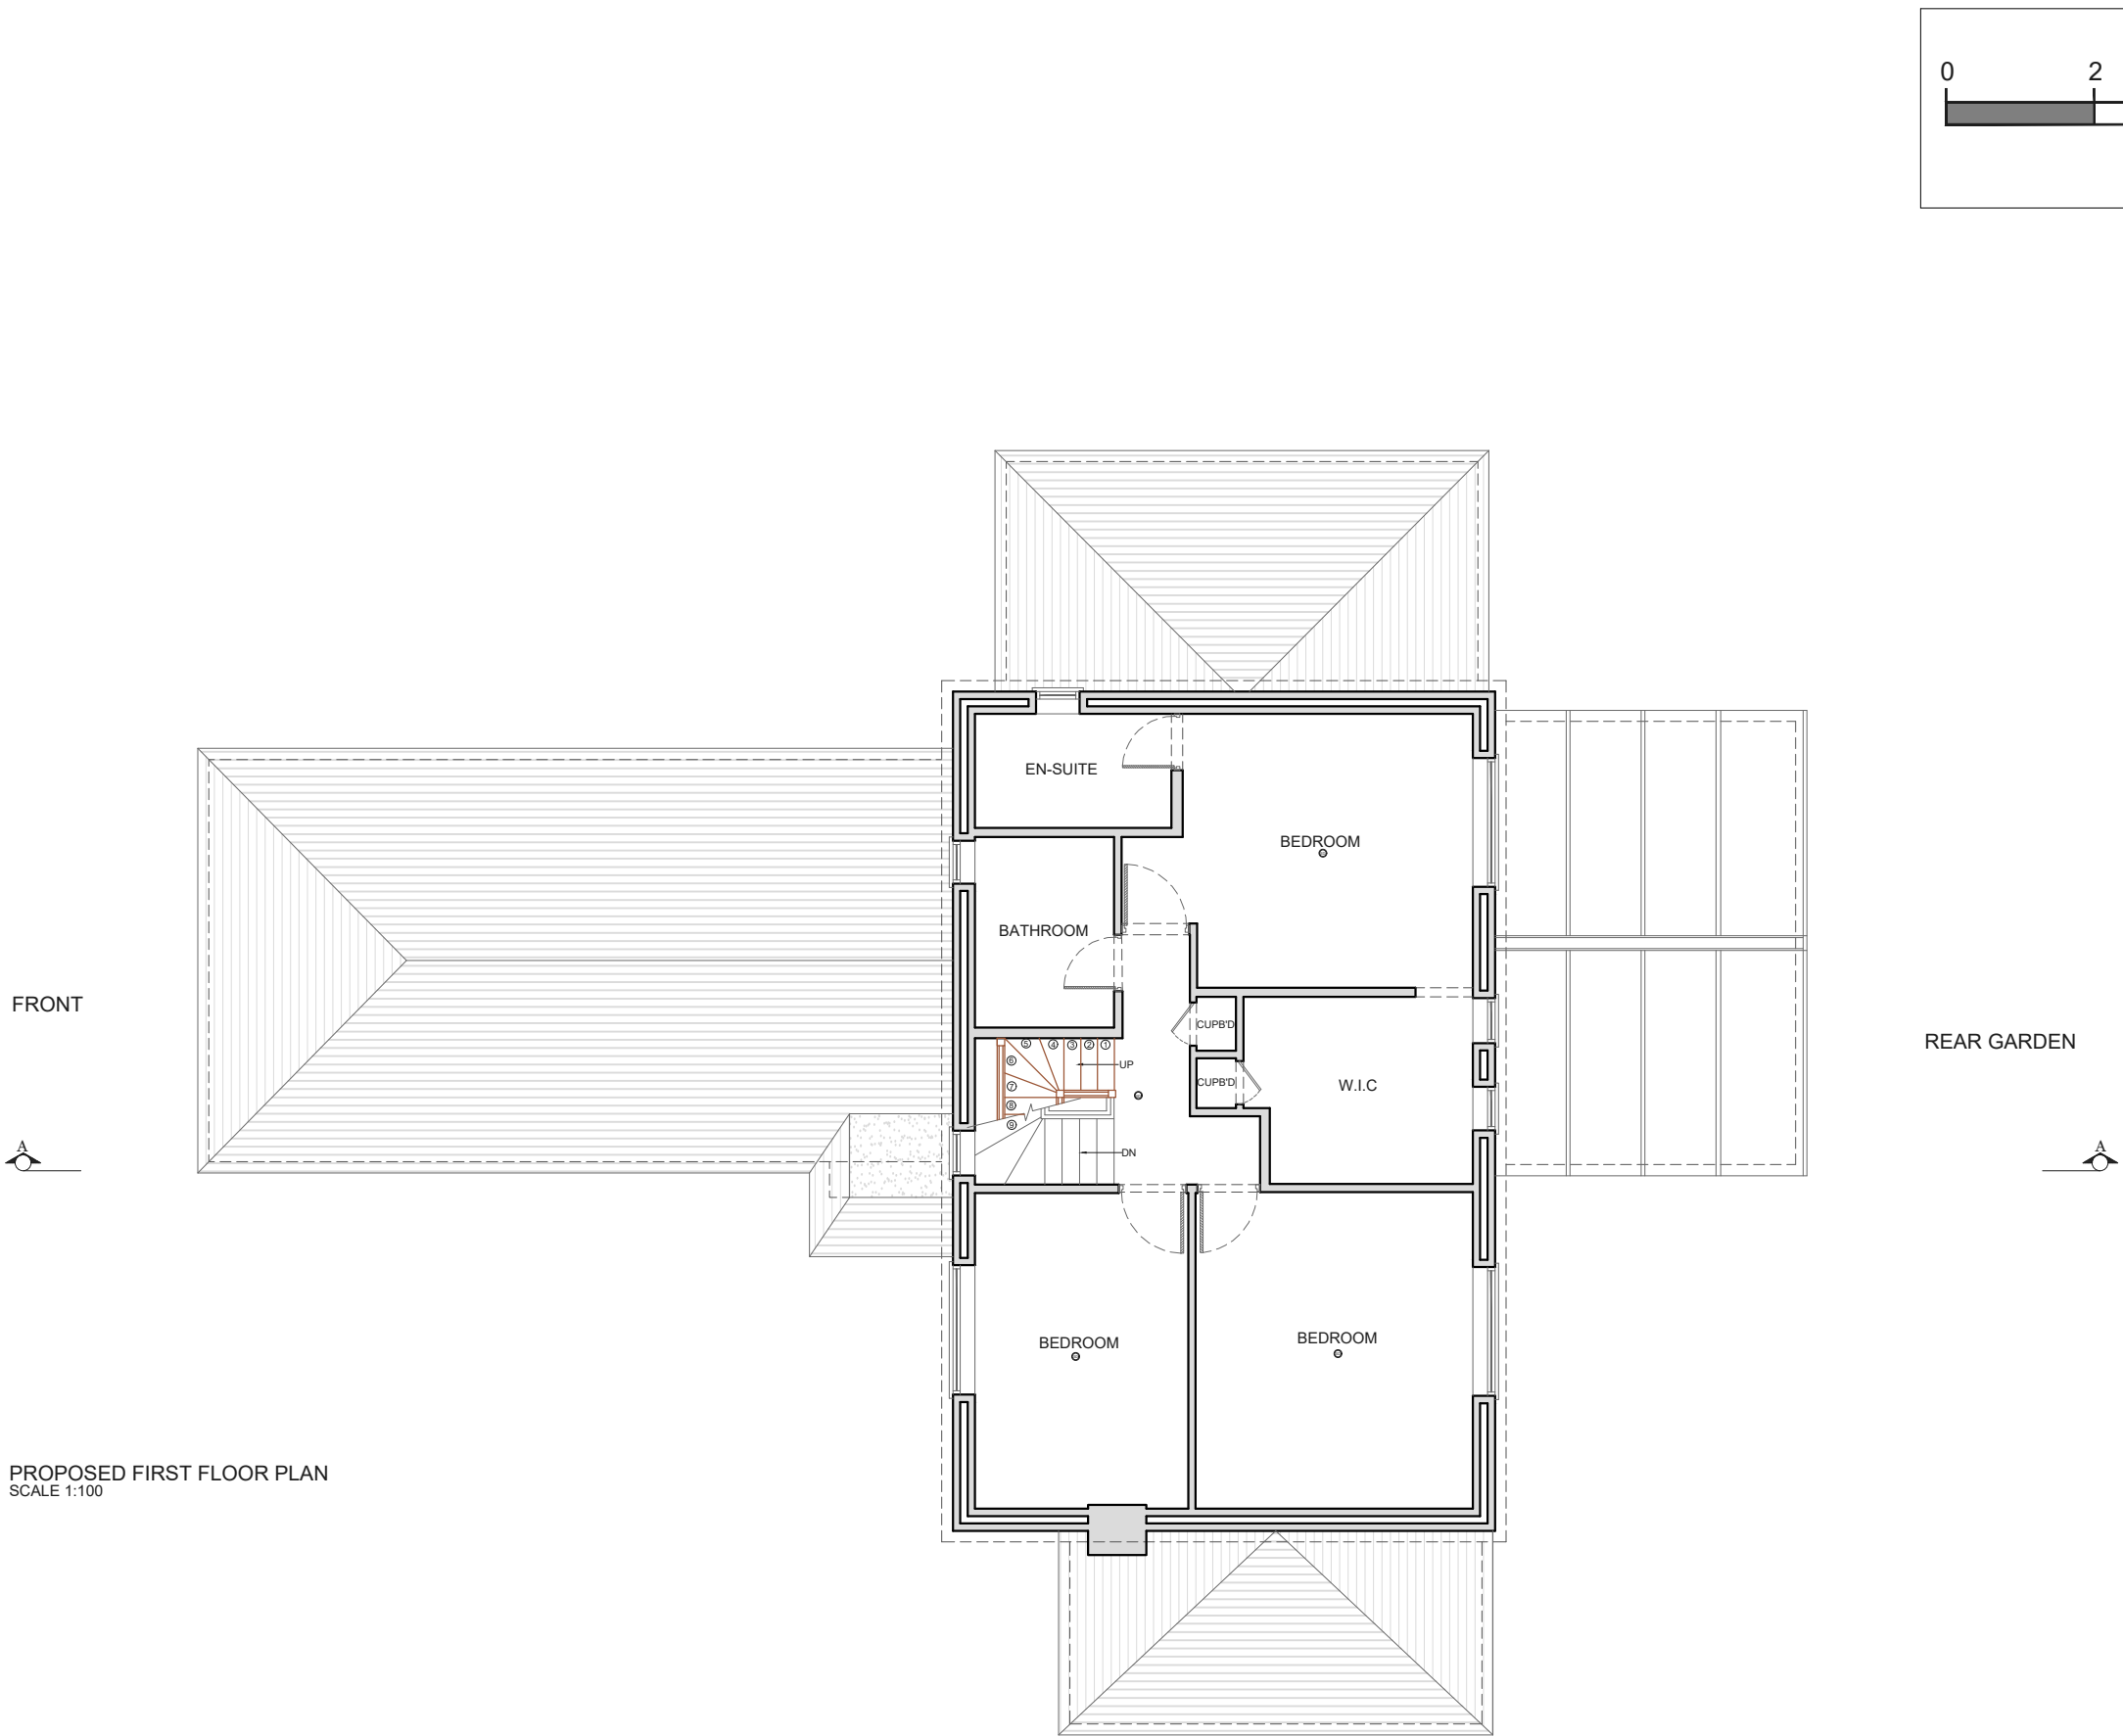


NOTES

REV	DATE	NOTES
-----	------	-------

LP REF. NO.	LP4285
-------------	---------------

CLIENT	MR & MRS COOPER
--------	----------------------------


PROJECT	1 ORCHARD PLACE, RECTORY ROAD, RG40 1DW
---------	--

DRAWING TITLE	PROPOSED FIRST FLOOR PLAN
---------------	--------------------------------------

SCALE	1:100@A3
-------	-----------------

DATE	05-02-26	DRAWN	S-K
------	-----------------	-------	------------

DRAWING NO.	PP-08-A	REV.	R1
-------------	----------------	------	-----------

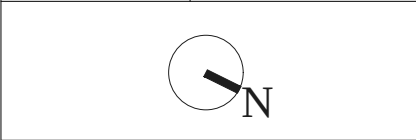



LOFTPLAN DESIGNS LIMITED
1 Saturn House, Calleva Park
Aldermaston, Reading RG7 8HA
Telephone: (01256) 881041
Email: customerservices@loftplan.co.uk
www.loftplan.co.uk