




Figured dimensions only are to be taken from this drawing. All dimensions are to be checked on site before any work is put in hand.

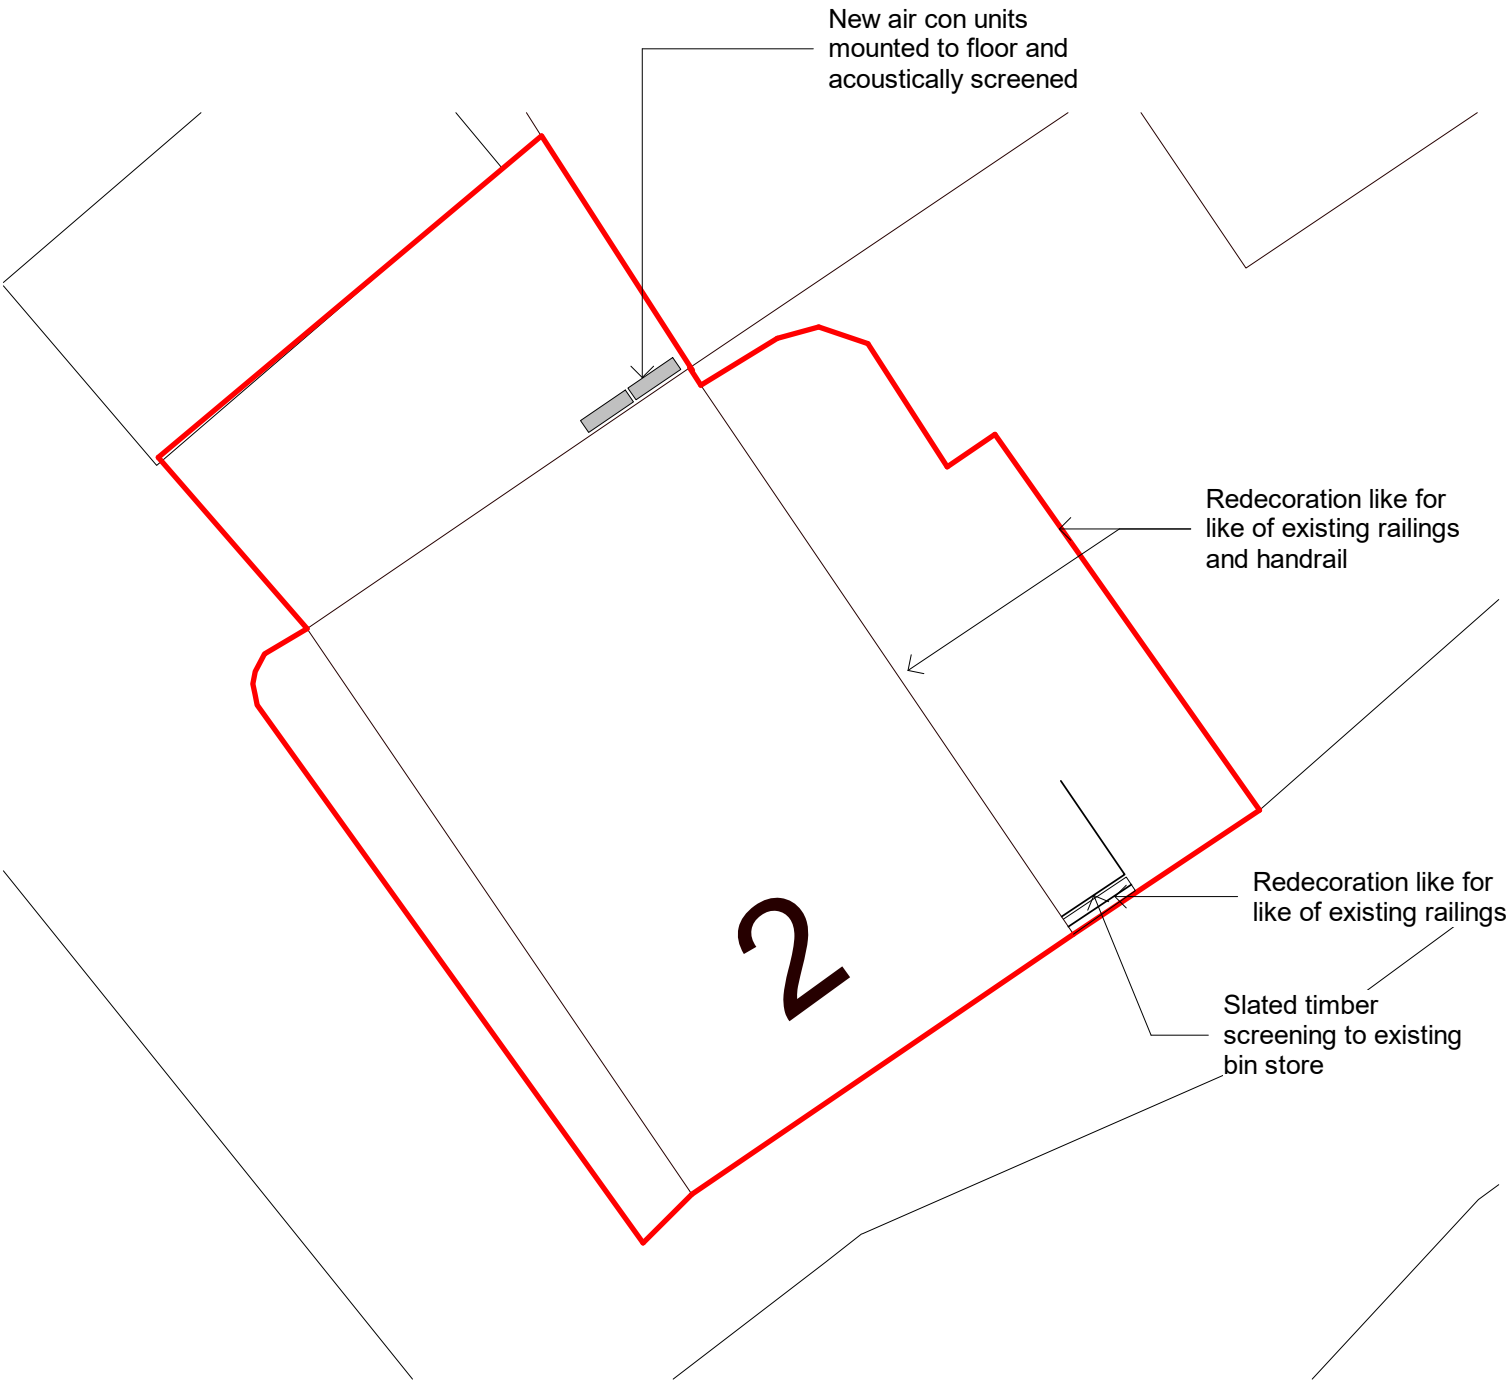

Site Plan
1 : 100

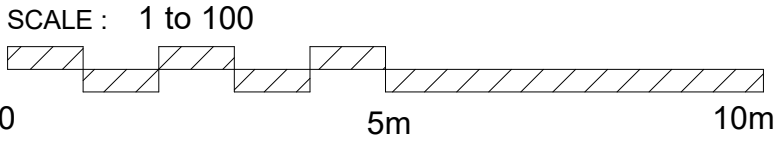

Note: This maybe a reduced sized print, check scales below

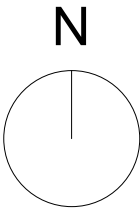

Revision	Description	Drawn	Date	Checked
----------	-------------	-------	------	---------

Client's Name

Ben Newton

Job Title
Wingmore Lodge, 2 Rose Street,
Wokingham, RG40 1XU

Drawing Title
Site Plan

Scale
1 : 100 @A3

Job No	Drawing No
2184	E02

Status	Rev
--------	-----

