


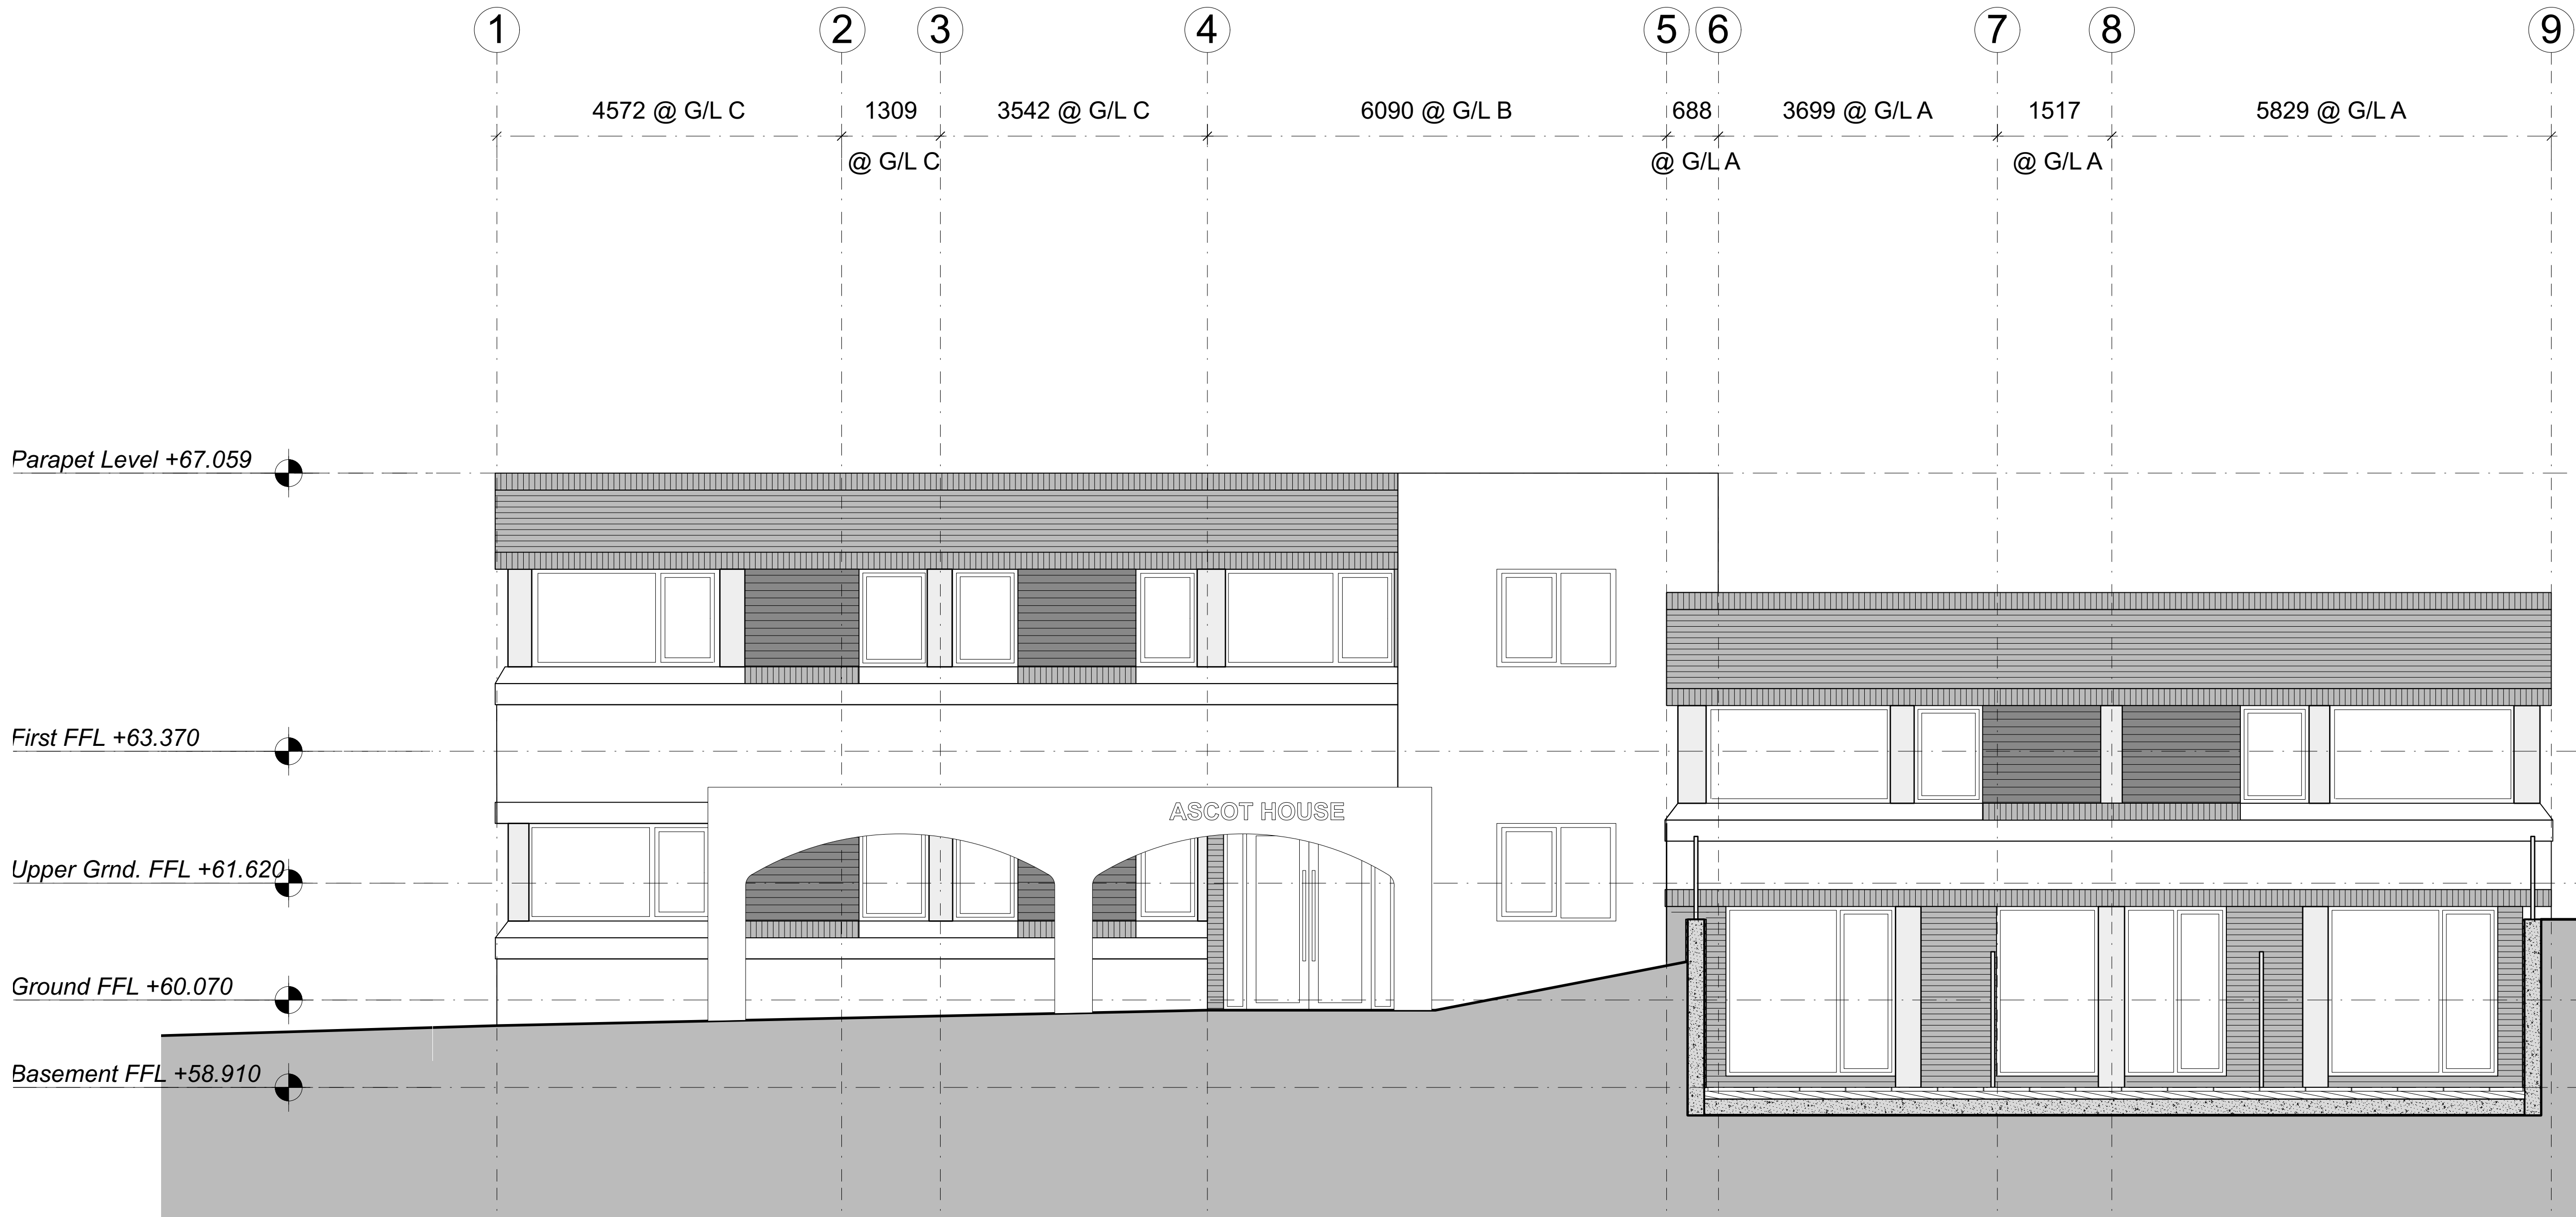

A Existing North Elevation
EE.10 1:50@A1, 1:100@A3




Information contained within this drawing is the sole copyright of T2S Architecture Ltd, and is not to be reproduced without express permission. No implied licence exists. This drawing not to be used for land transfer or valuation purposes. Do not scale from this drawing. All dimensions & levels are to be checked on site by the contractor. Issued for purposes indicated only. Drawing errors and omissions to be reported to the architect.

Notes
WARNING TO HOME BUYERS
Property Misdescriptions Act 1991
Buyers are warned that this is a working drawing and not intended to be treated as descriptive material describing in relation to any particular property or development, any of the specified matters prescribed by any order and under the above act. The contents of this drawing may be subject to change at any time and alterations and variations can occur, during the progress of the works without revision of the drawing. Consequently the layout, form, content and dimensions of the finished construction may differ materially from those shown. Nor do the contents of this drawing constitute a contract, part of any contract or warranty.
THIS IS A DESIGN INTENT DRAWING. SUB-CONTRACTOR / SUPPLIERS DETAILED DRAWINGS AND SPECIFICATIONS TO BE SUBMITTED FOR DESIGN TEAM INFORMATION AND/OR COMMENT

Revisions			
A	14.07.21	Issued For Information	
B	03.09.21	Issued For Information	

Notes:
KEY:
The face of the building (excluding window openings) will provide at least 30 min fire resistance.

 Fire Barriers to provide 30mins Fire rating

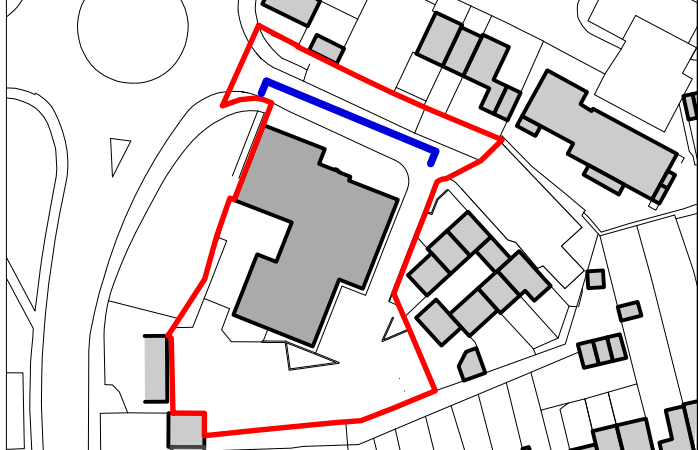

Client
Klara Ascot Ltd
Project
Ascot House
Finchampstead Road, Wokingham RG40 2NW
Drawing Title
General Arrangement Elevations
Existing North Elevation
Phase 1

T2S ARCHITECTURE LTD			A1: Westgate Chambers, 8a Elm Park Rd, Farnham, WOK SA Tel: +44 7455 299 247 E: t2sarch@t2sarchitecture.com W: www.t2sarchitecture.com		
Status	Information	Drawn	Checked		
		TJS	TJS		
Scale	1:50@A1, 1:100@A3	Date	April 2021		
Drw#	No.	Revision			
	105_PH1_EE_10	B			