

Information contained within this drawing is the sole copyright of T2S Architecture Ltd. and is not to be reproduced without express permission. No implied licence exists. This drawing not to be used for land transfer or valuation purposes. Do not scale from this drawing. All dimensions & levels are to be checked on site by the contractor. Issued for purposes indicated only. Drawing errors and omissions to be reported to the architect.

Notes

|   |          |                      |
|---|----------|----------------------|
| F | 02/09/24 | Issued for Plnning.  |
| E | 20.05.24 | Issued for Planning. |
| D | 17.05.24 | Issued for Planning. |
| C | 11.04.24 | Issued for Planning. |
| B | 05.04.24 | Issued for Planning. |

Revisions



**T2S**  
**ARCHIT**  
**ECTURE**  
**LTD**

A: [MLF.302, The Leather Market  
Weston St., 3ER  
London, SE1  
M: +44 208 066 7078  
E: admin@t2sarchitecture.com  
W: www.t2sarchitecture.com



Client  
Klara Ascot Limited

Project  
Ascot House  
Finchampsted Road,  
Wokingham RG40 2NW

Drawing Title  
Proposed Second Floor Plan

|                            |                    |               |
|----------------------------|--------------------|---------------|
| Status<br>Planning         | Drawn<br>KD        | Checked<br>TS |
| Scale<br>1:100@A1          | Date<br>March 2023 |               |
| Drwg. No.<br>105_PL2_GA_02 | Revision<br>F      |               |

KENDRICK CLOSE

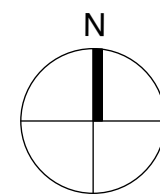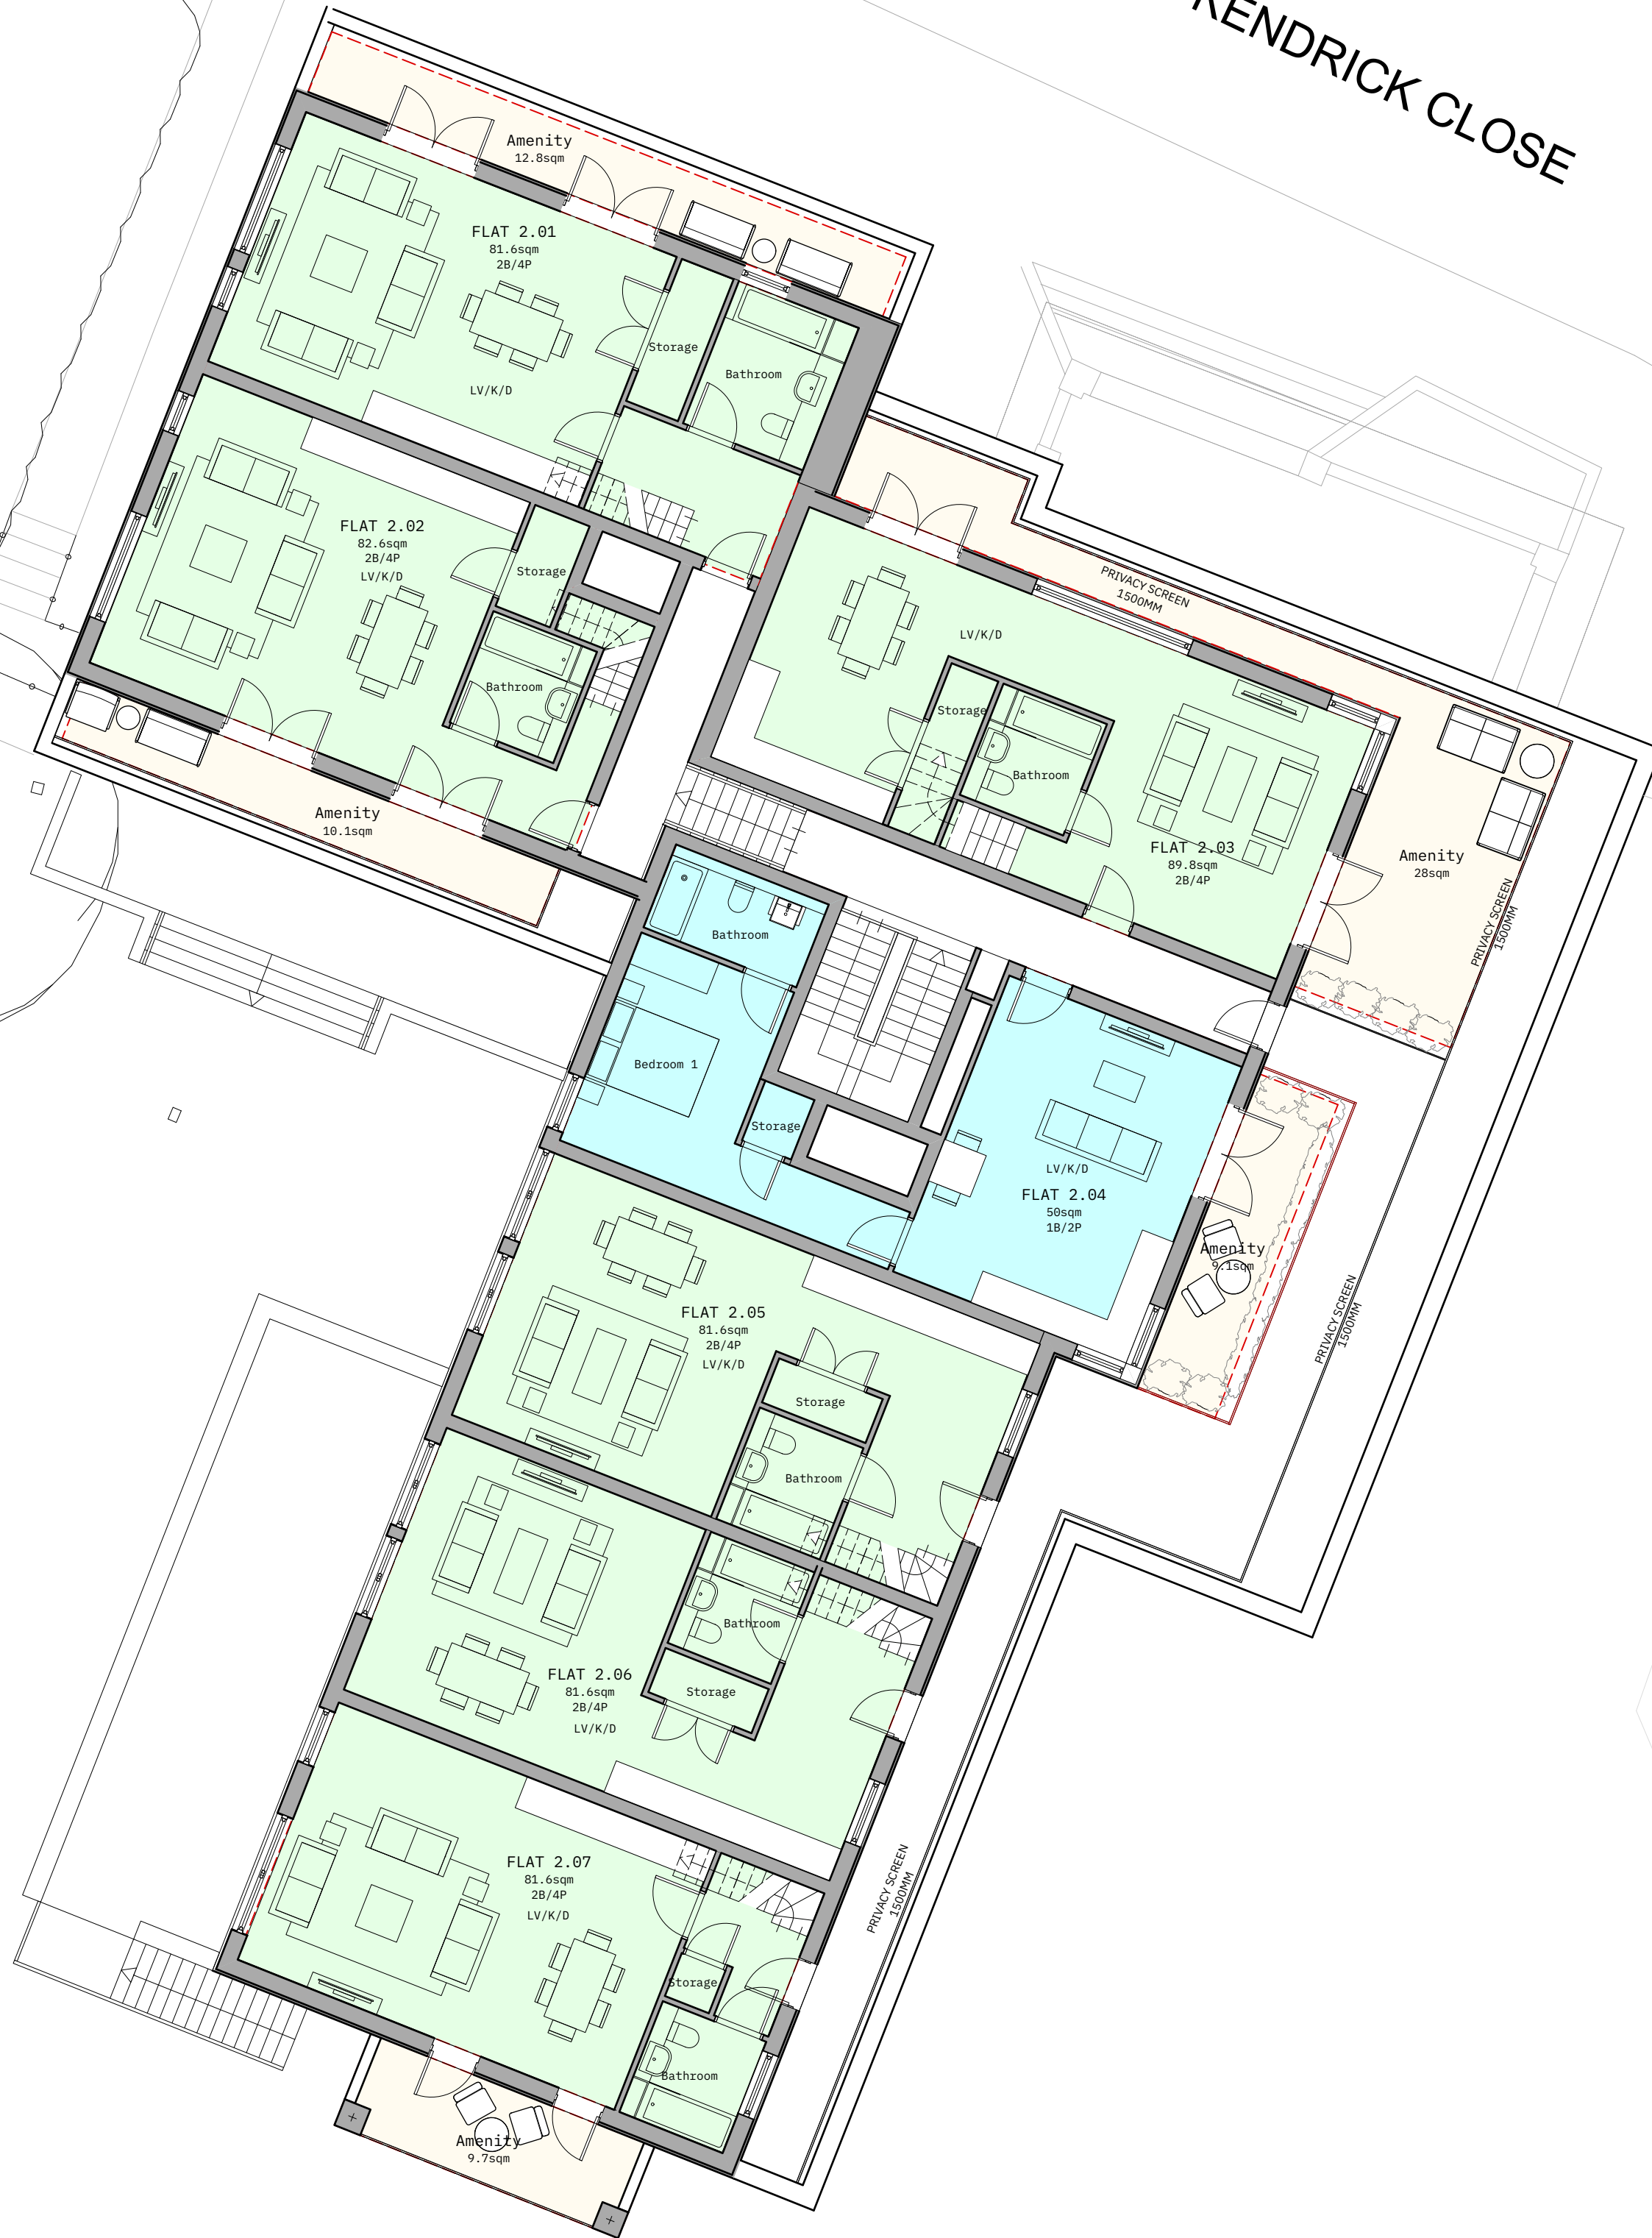

**A**  
**GA.02**  
**Proposed Second Floor Plan**  
1:100@A1, 1:200@A3