




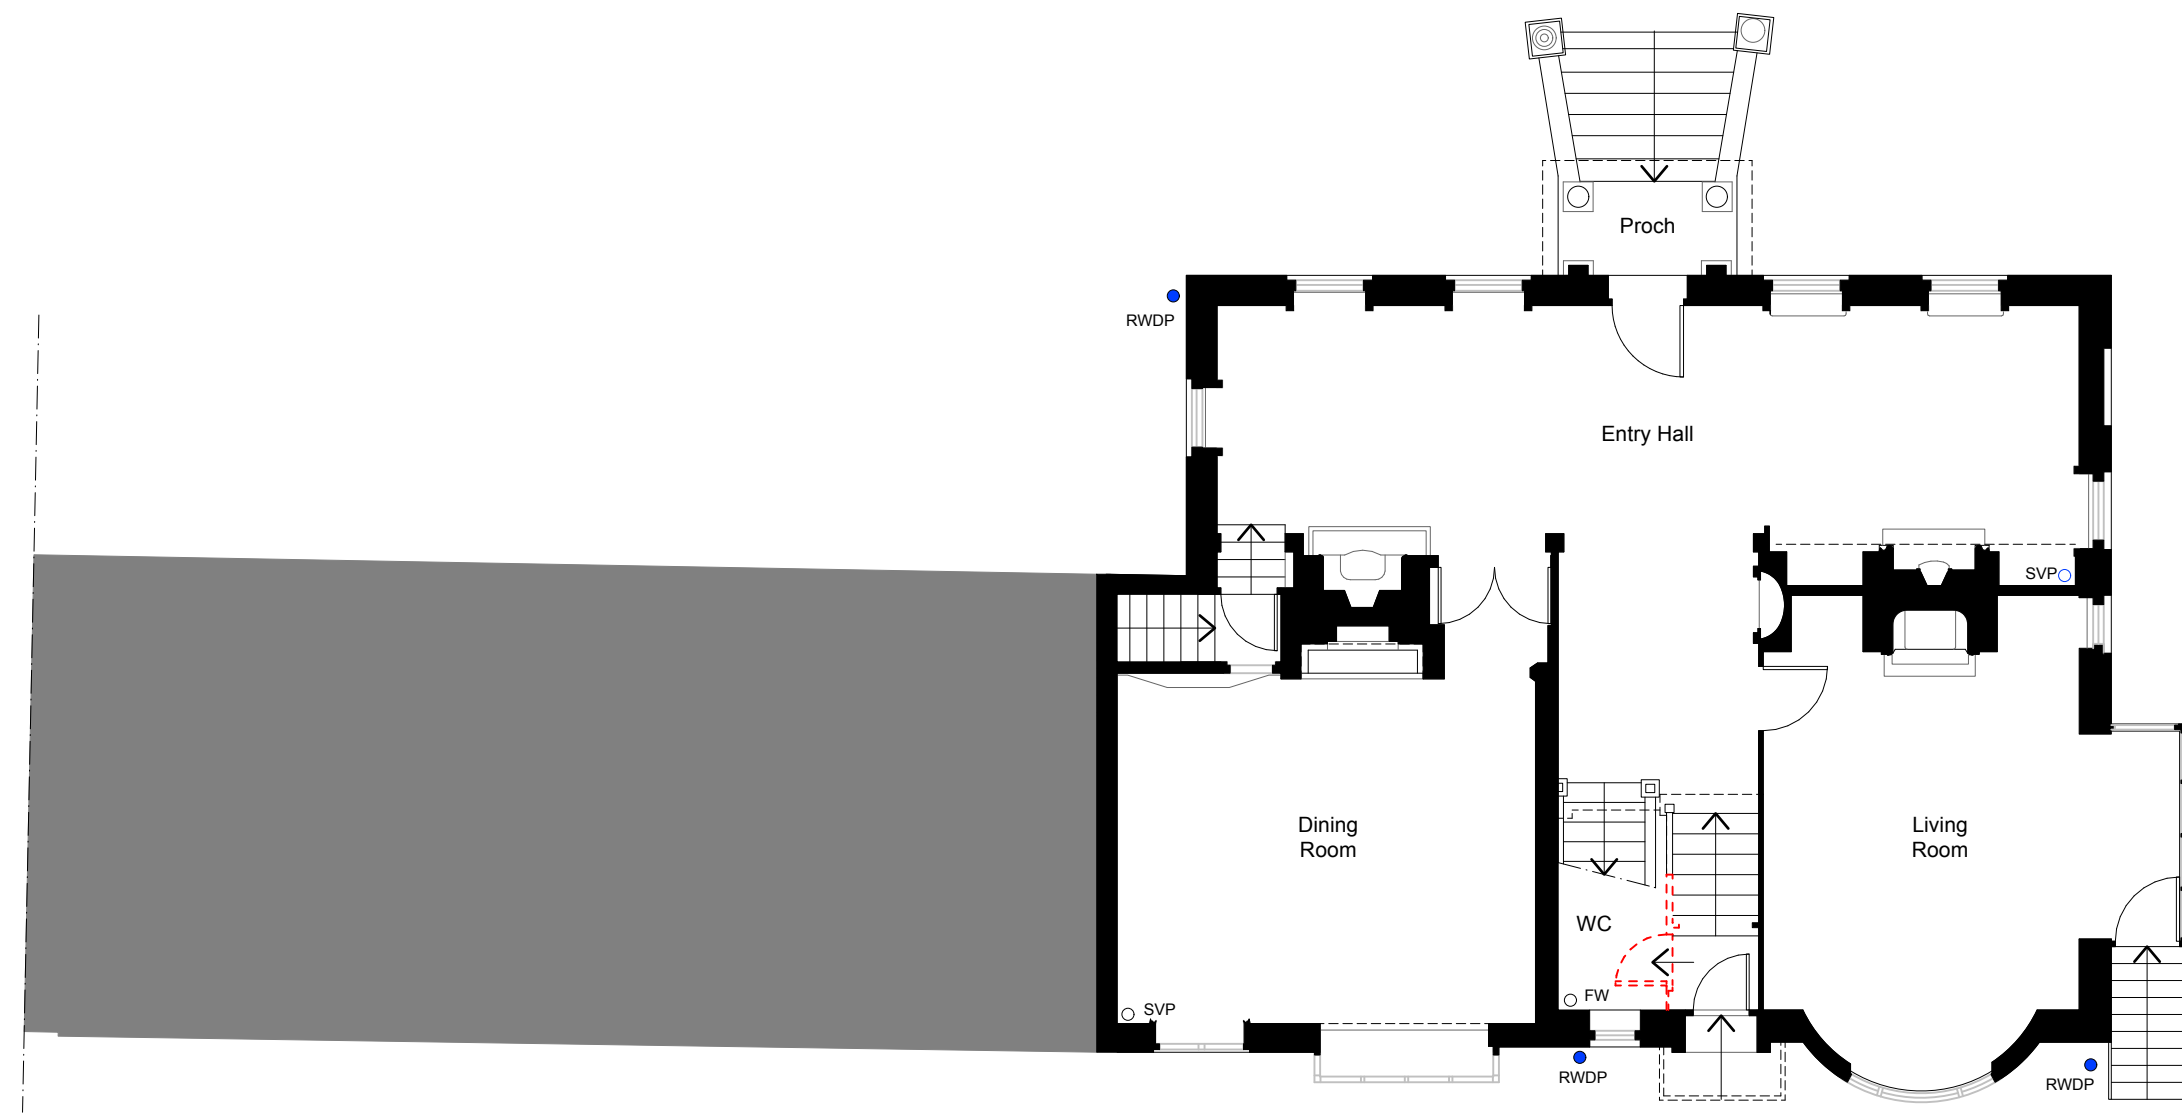


Existing Ground Floor
Scale 1:100

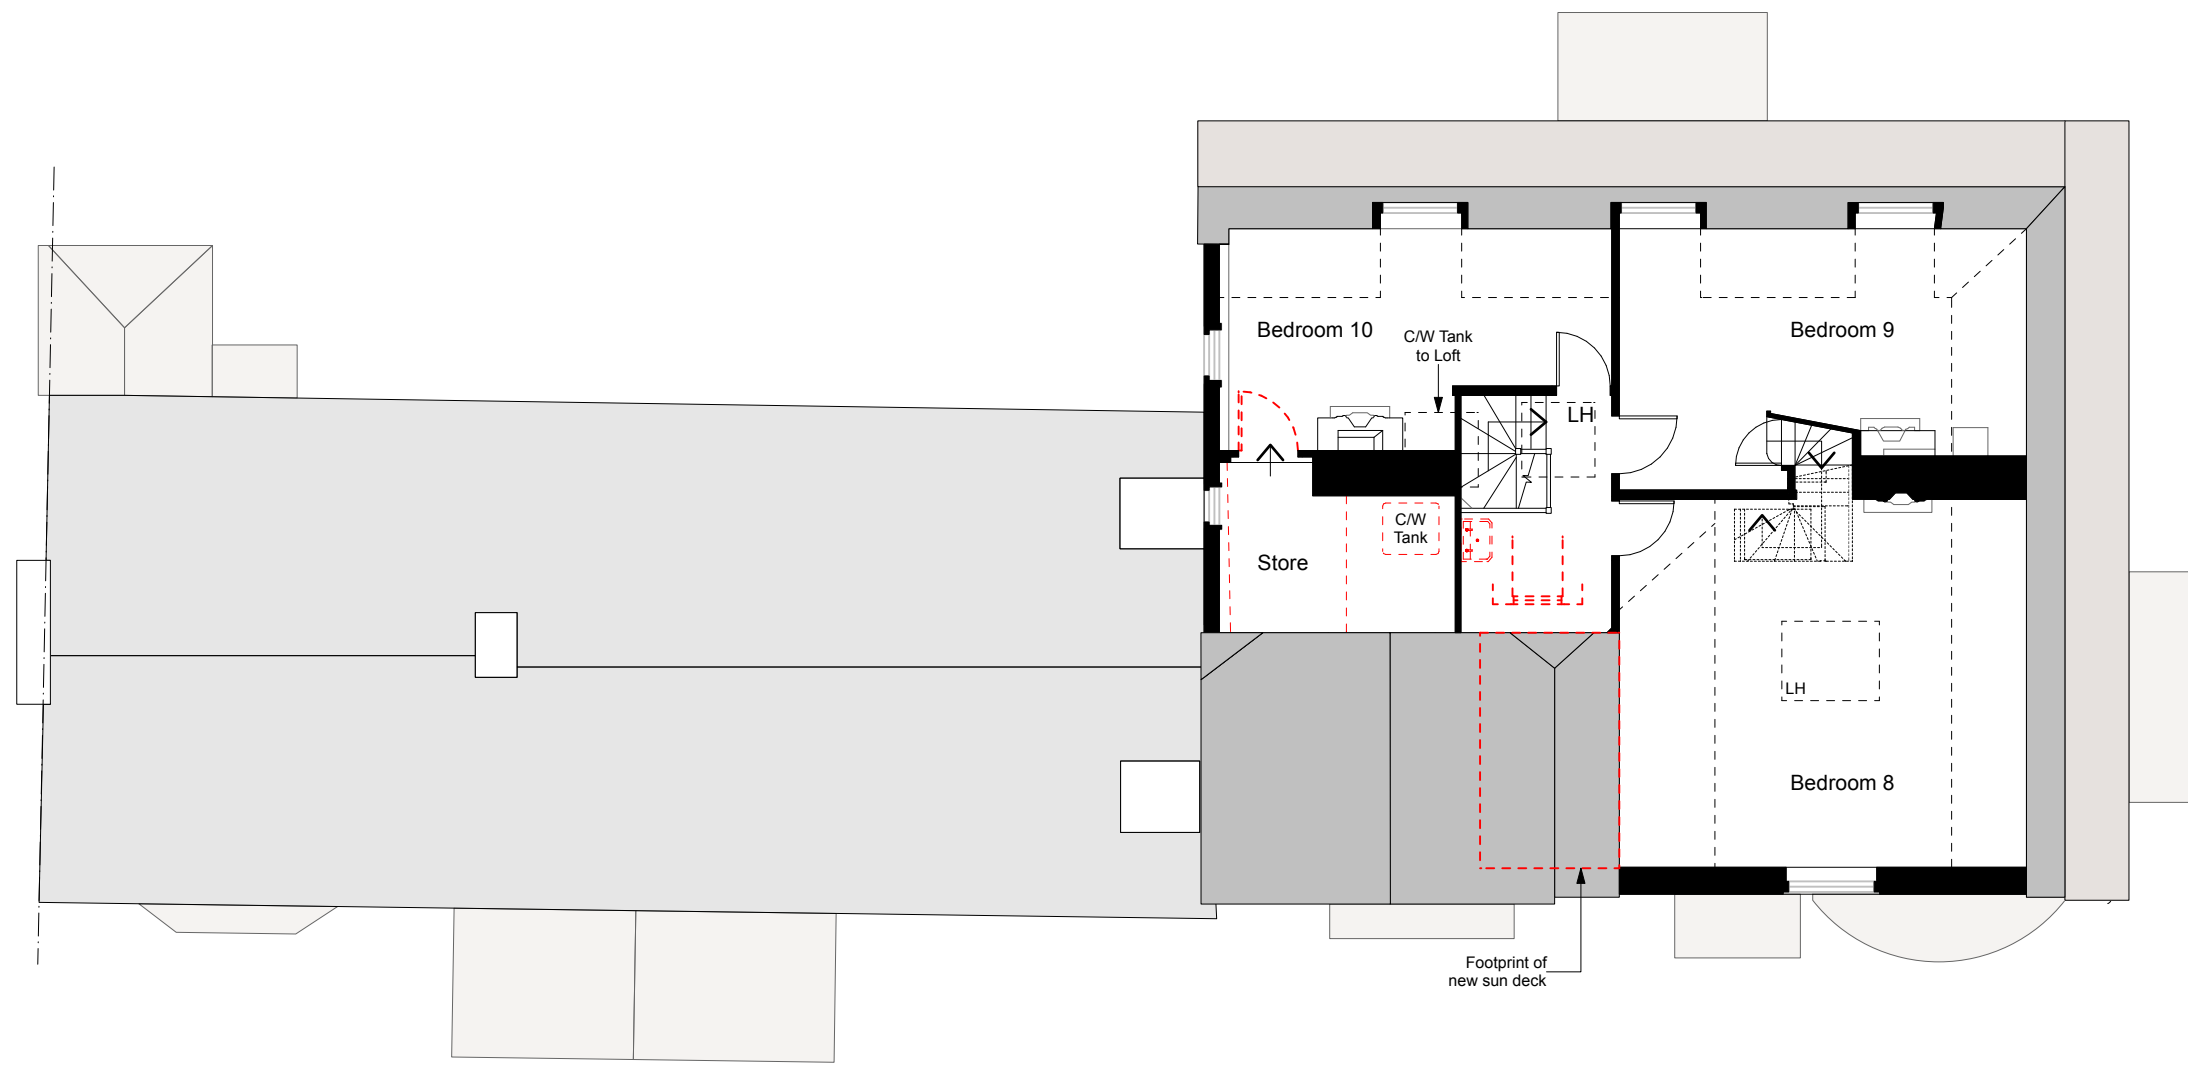

Existing Second Floor Plan
Scale 1:100

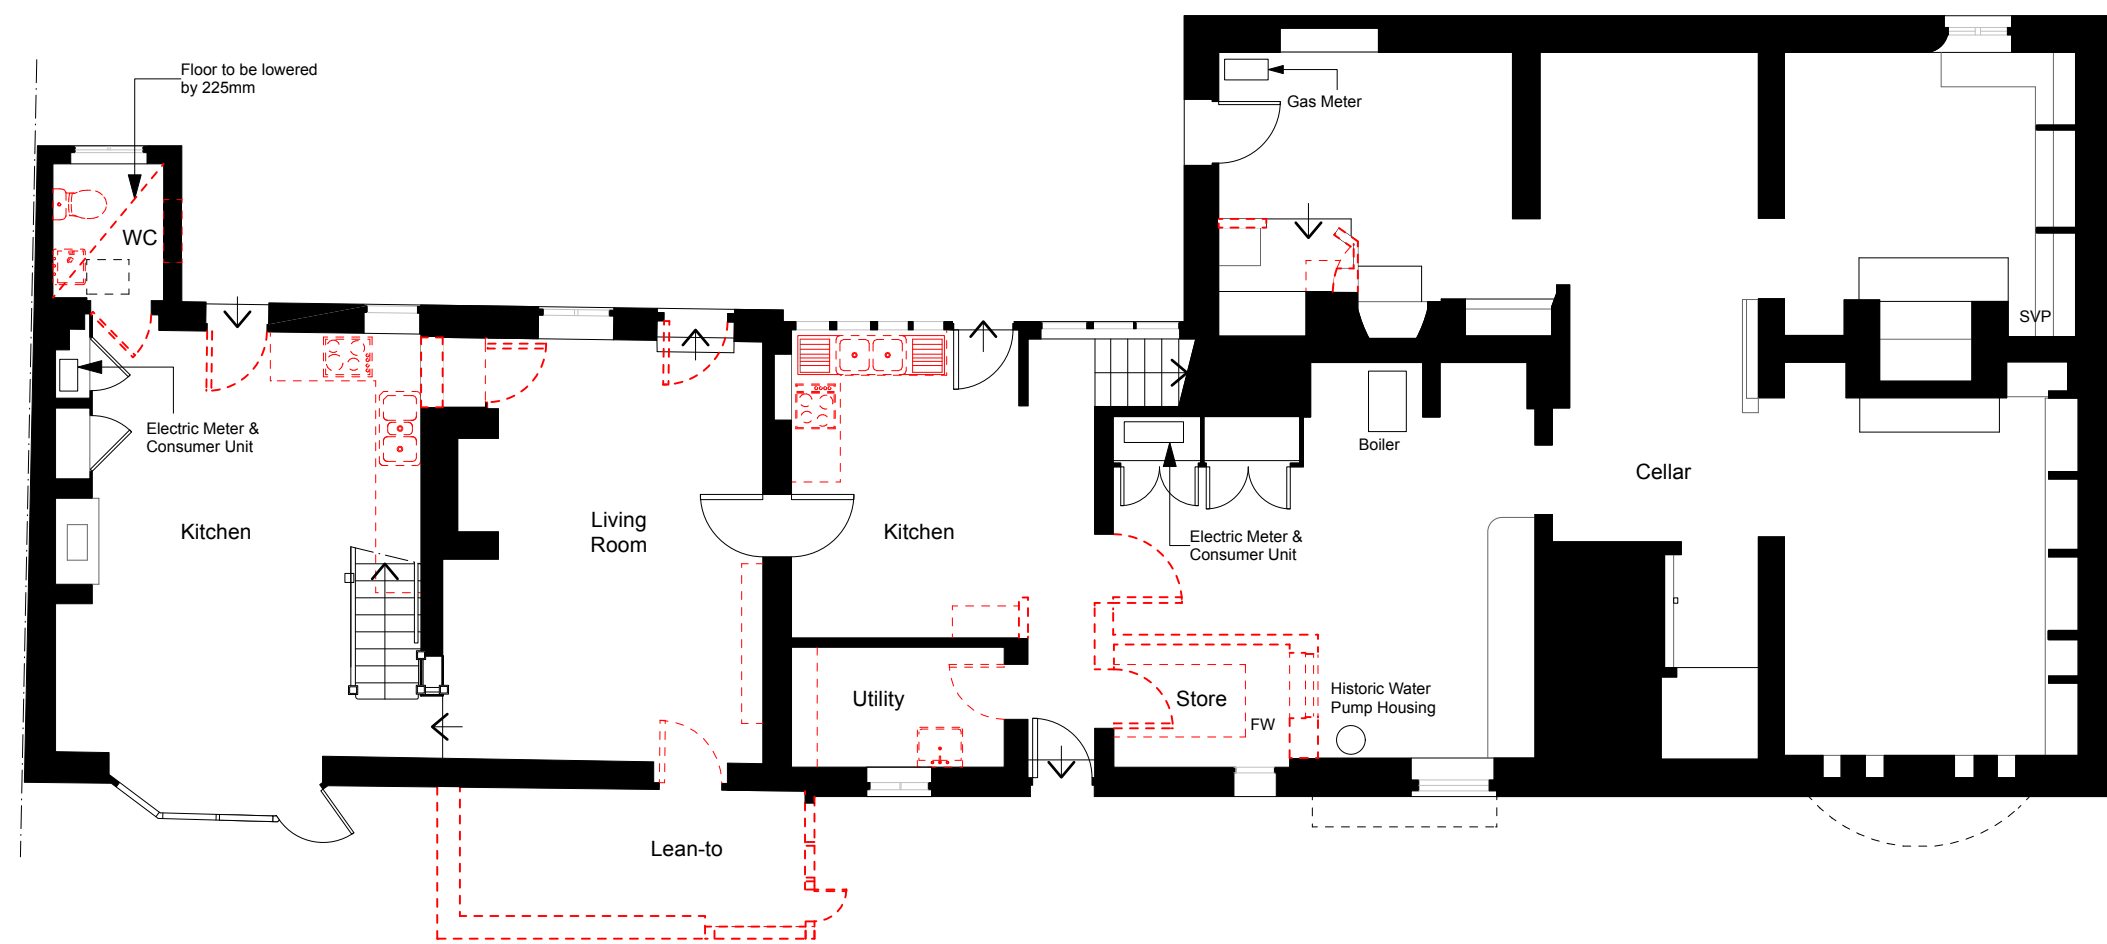

Existing Lower Ground Floor Plan
Scale 1:100

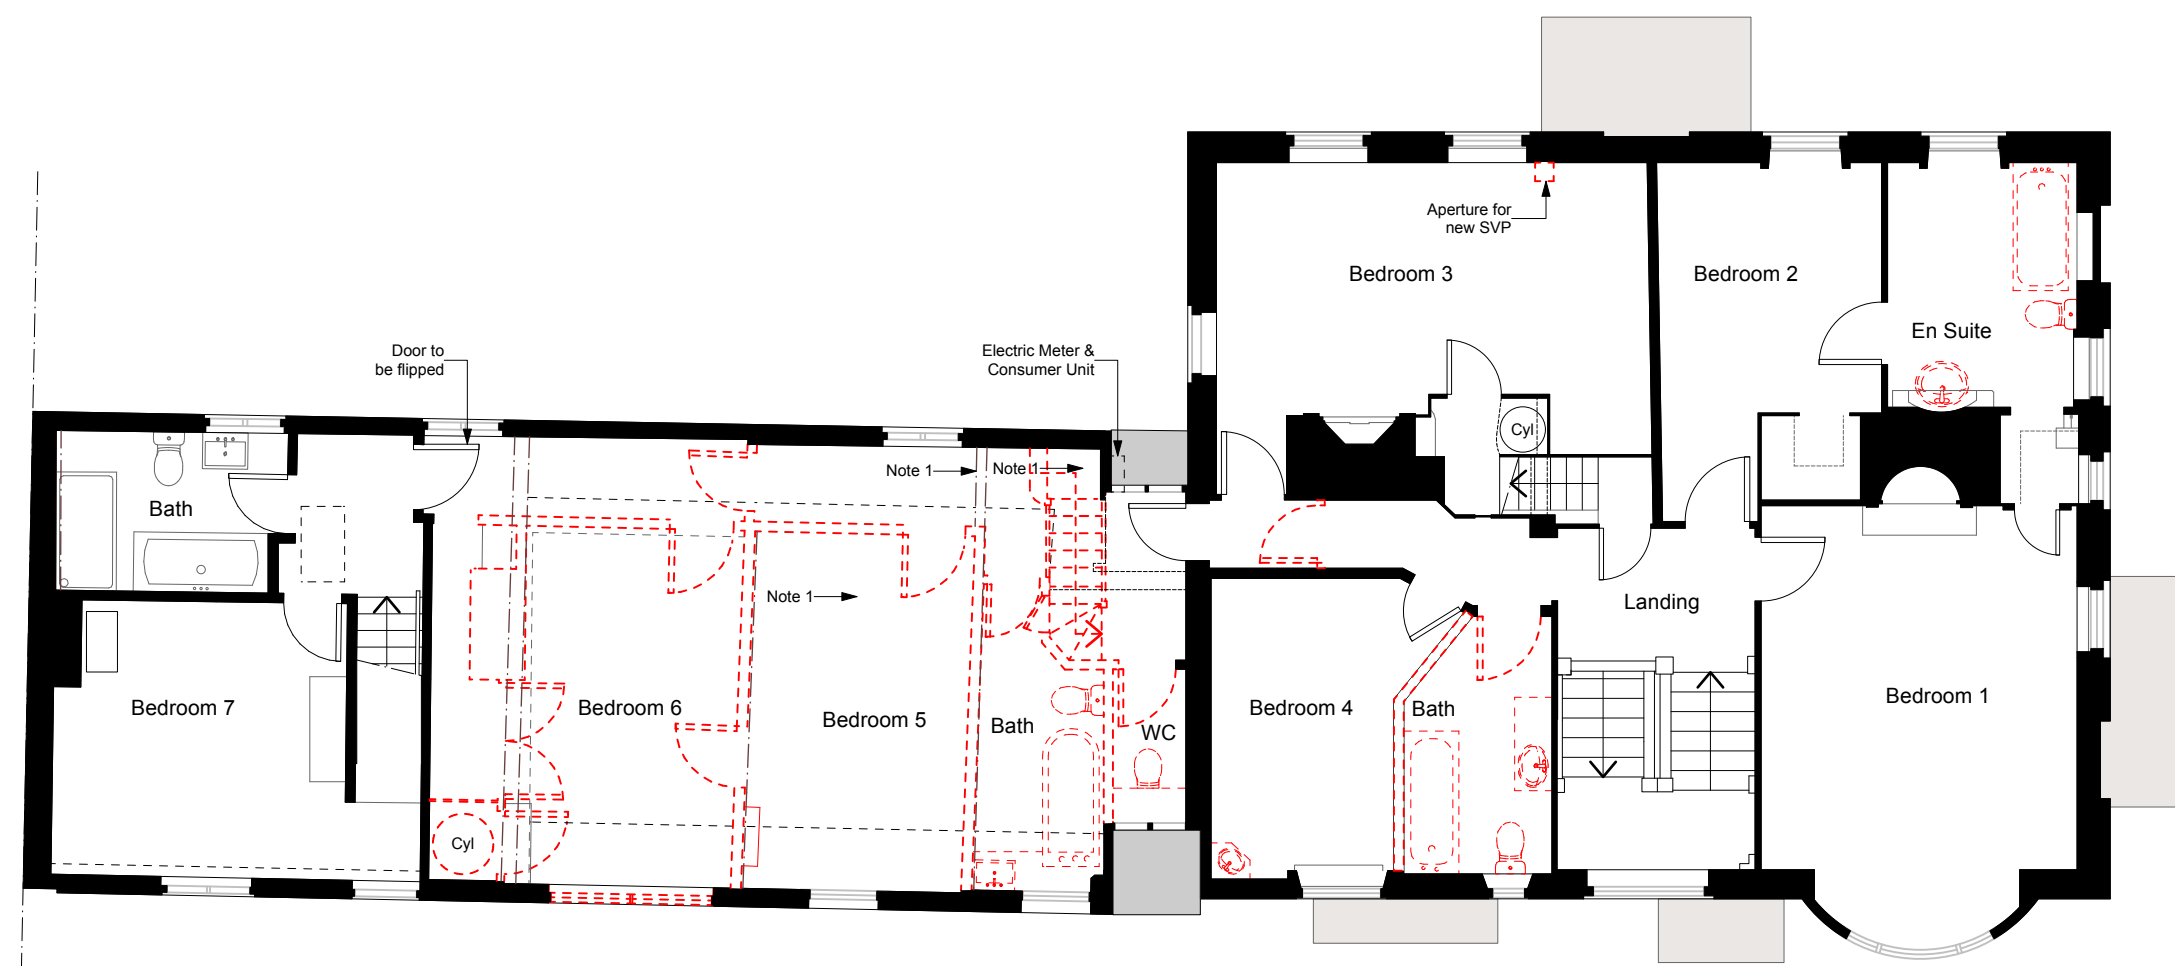

Existing First Floor Plan
Scale 1:100

- Legend**
- Note 1: Line of exposed timber trusses to be retained
 - Note 2: Element to be removed



PL1 - 25/09/2025 Planning Application Issue

Rev	Date	Note
Client		
Mr & Mrs Fawcitt		
Project Title		
Bird Place		
Project Address		
Henley Bridge, Henley-On-Thames RG9 2LN		
Drawing No.		Rev. No.
PA-04		PL1
Drawing Title		
Demolition Floor Plans		
Scale		
1:100 @ A1		
Drawn by: GG	Checked by: PS	Project ID: SC013
Shack Group Ltd West Wilberdridge Fourth House, Penn Road, Kingsley Green HP9 2TW +44 (0) 1494 258 181 hello@shackgroup.com www.shackgroup.com		
shack.		