


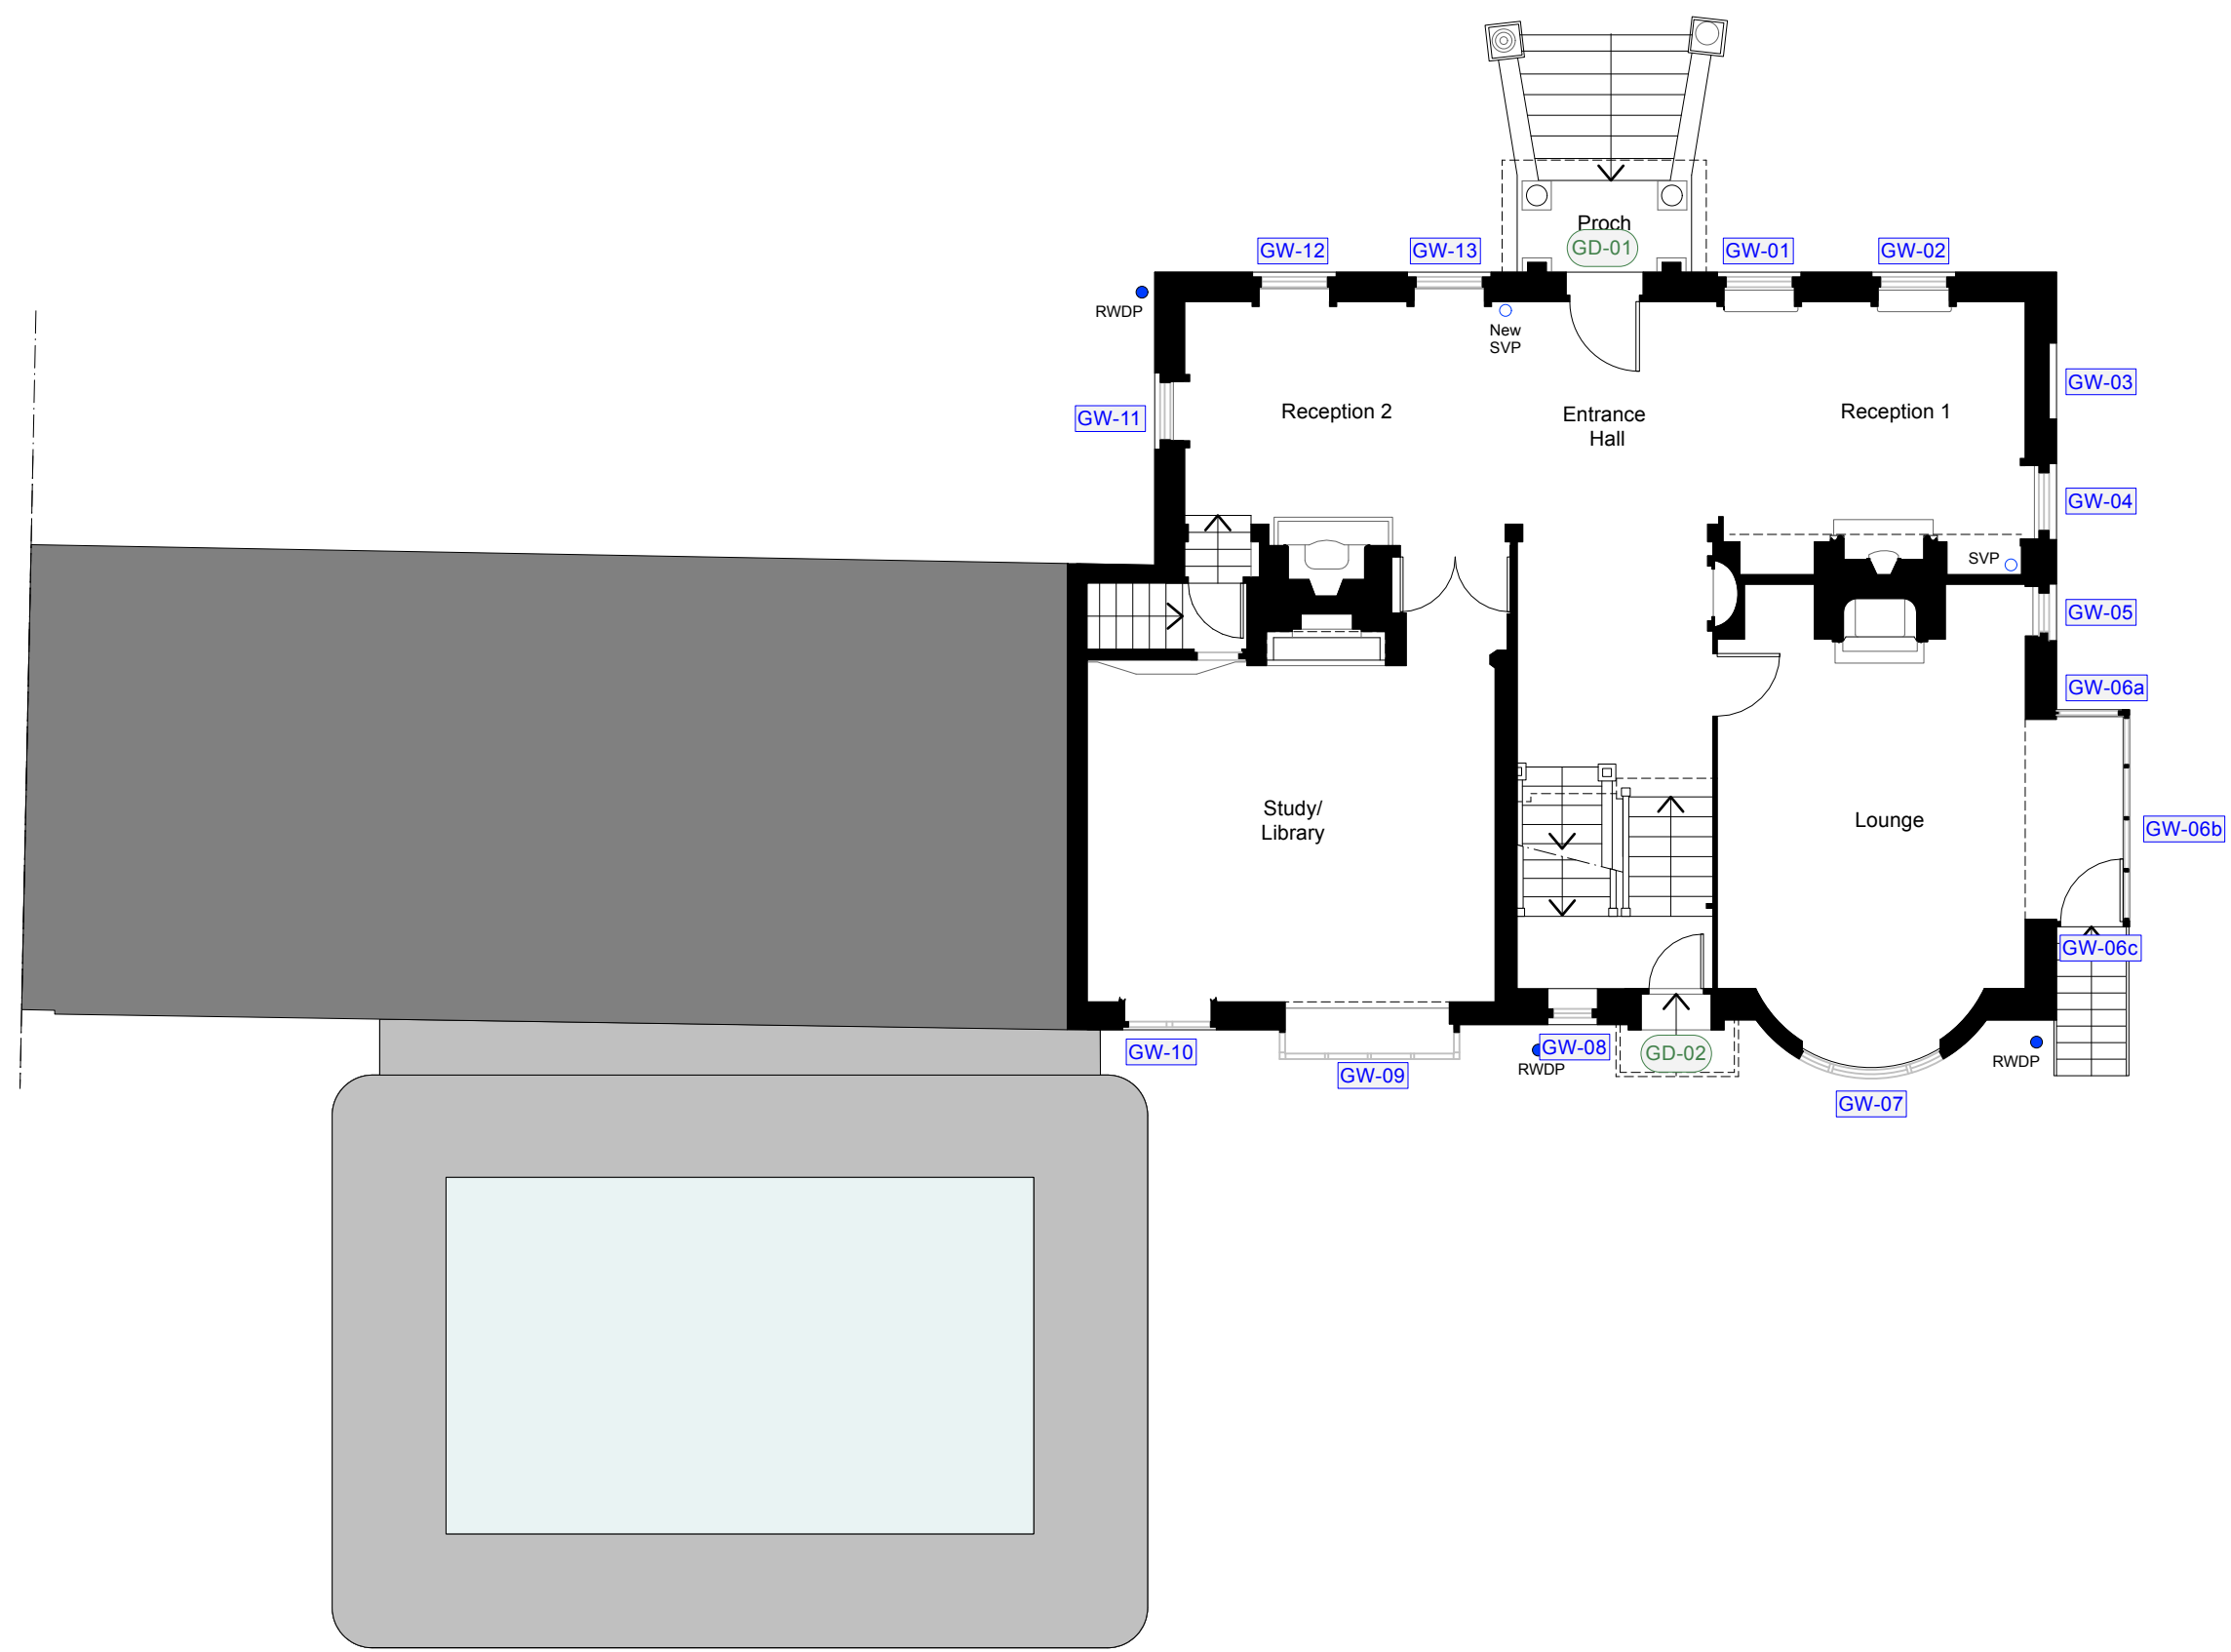

Proposed Ground Floor Plan
Scale 1:100

PL1 25/09/2025 Planning Application issue

Rev	Date	Note
Client Mr & Mrs Fawsitt		
Project Title House Refurbishment, Alteration & Extension of Bird Place		
Project Address Bird Place, Henley Bridge, Henley-on-Thames RG9 2LN		
Drawing No.	Rev. No.	
PA-101	PL1	
Drawing Title Proposed Ground Floor Plan		
Scale A3		
Drawn by: GG Checked by: PS		Project ID: SC013
Shack Group Ltd West Witheridge Fourth House, Penn Road, Knotty Green HP9 2TW +44 (0) 1494 258 181 hello@shackgroup.com www.shackgroup.com		