



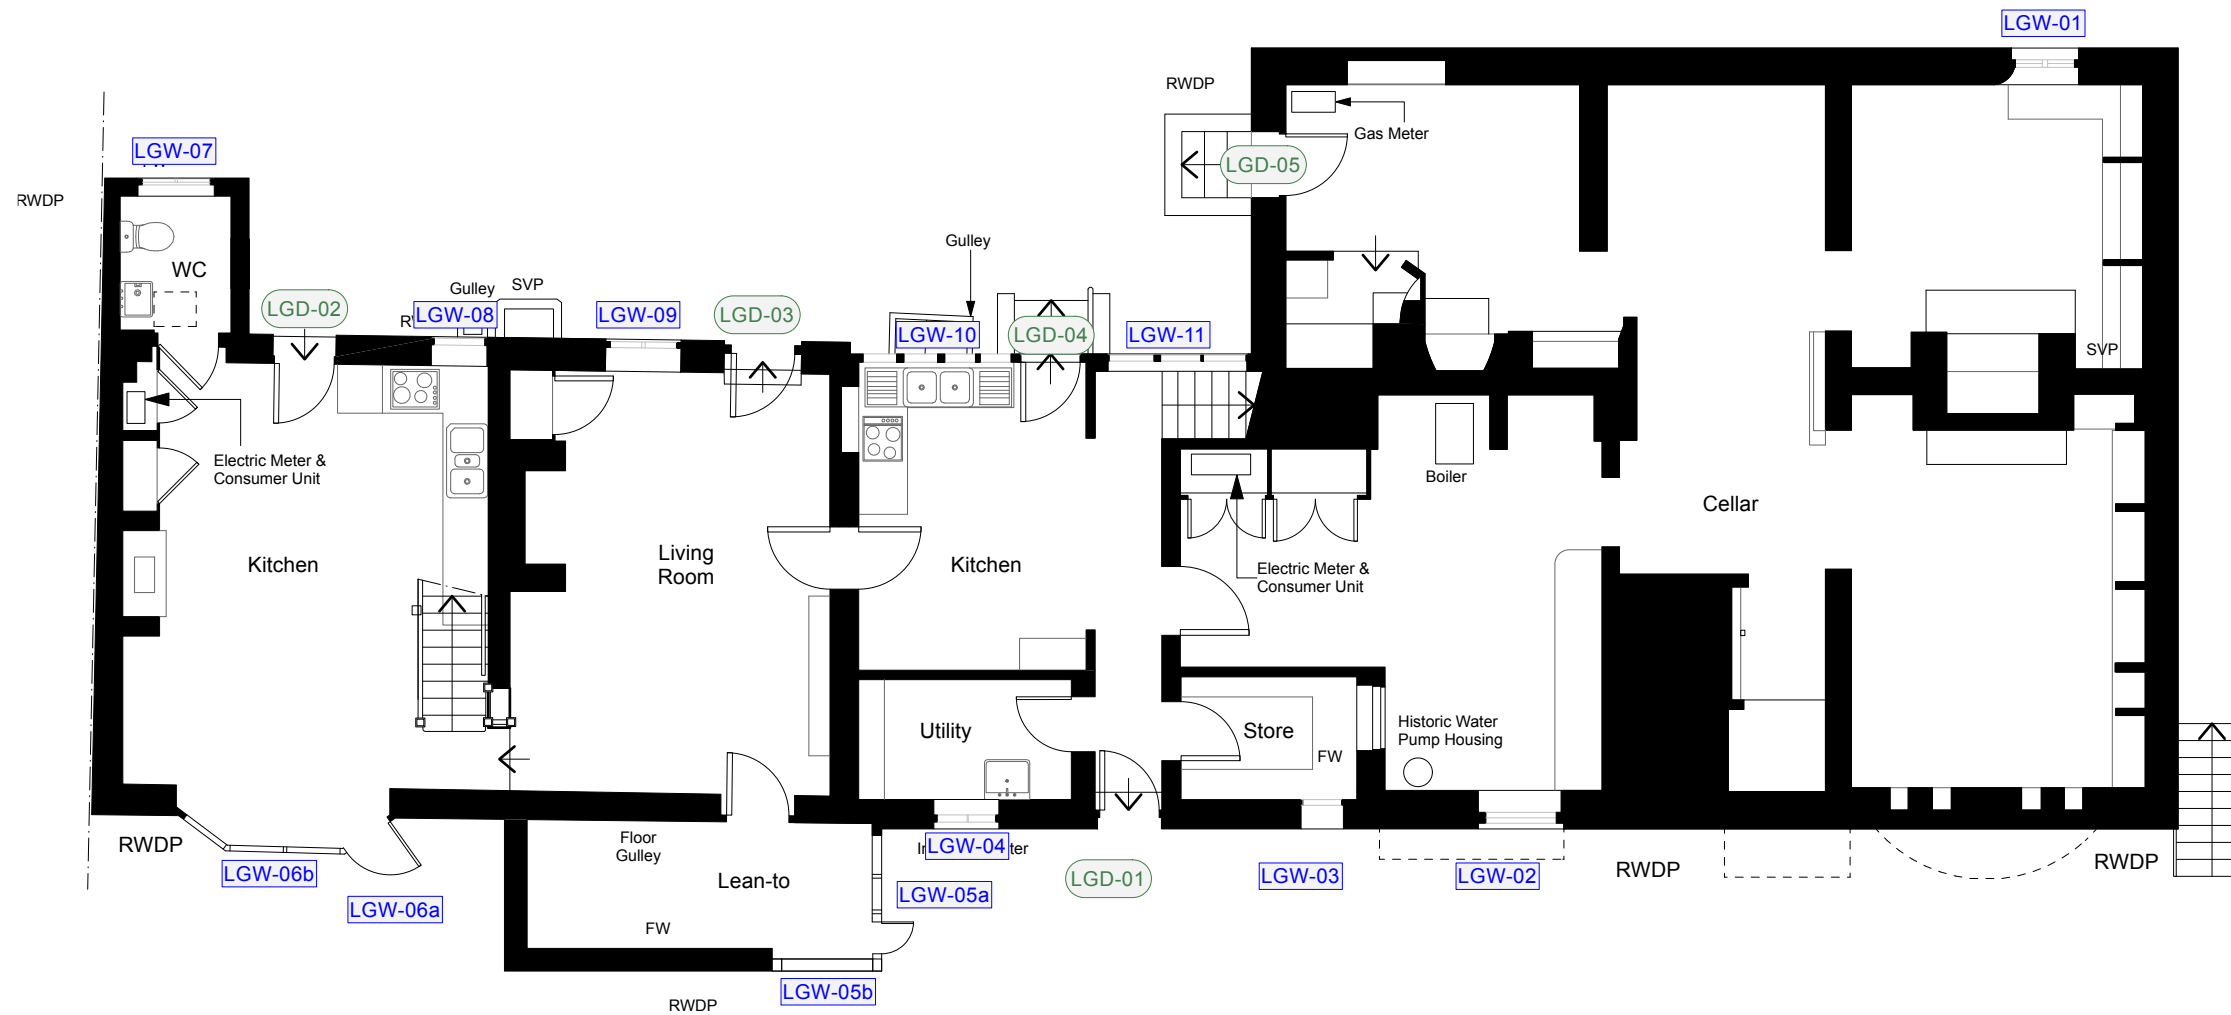

Existing Lower Ground Floor Plan
Scale 1:100

PL1 25/09/2025 Planning Application issue


Rev	Date	Note
Client Mr & Mrs Fawsitt		
Project Title House Refurbishment, Alteration & Extension of Bird Place		
Project Address Bird Place, Henley Bridge, Henley-on-Thames RG9 2LN		
Drawing No. PA-20		Rev. No. PL1
Drawing Title Existing Lower Ground Floor Plan		
Scale A3		
Drawn by: GG		Checked by: PS
Project ID: SC013		
Shack Group Ltd West Witheridge Fourth House, Penn Road, Knotty Green HP9 2TW +44 (0) 1494 258 181 hello@shackgroup.com www.shackgroup.com		

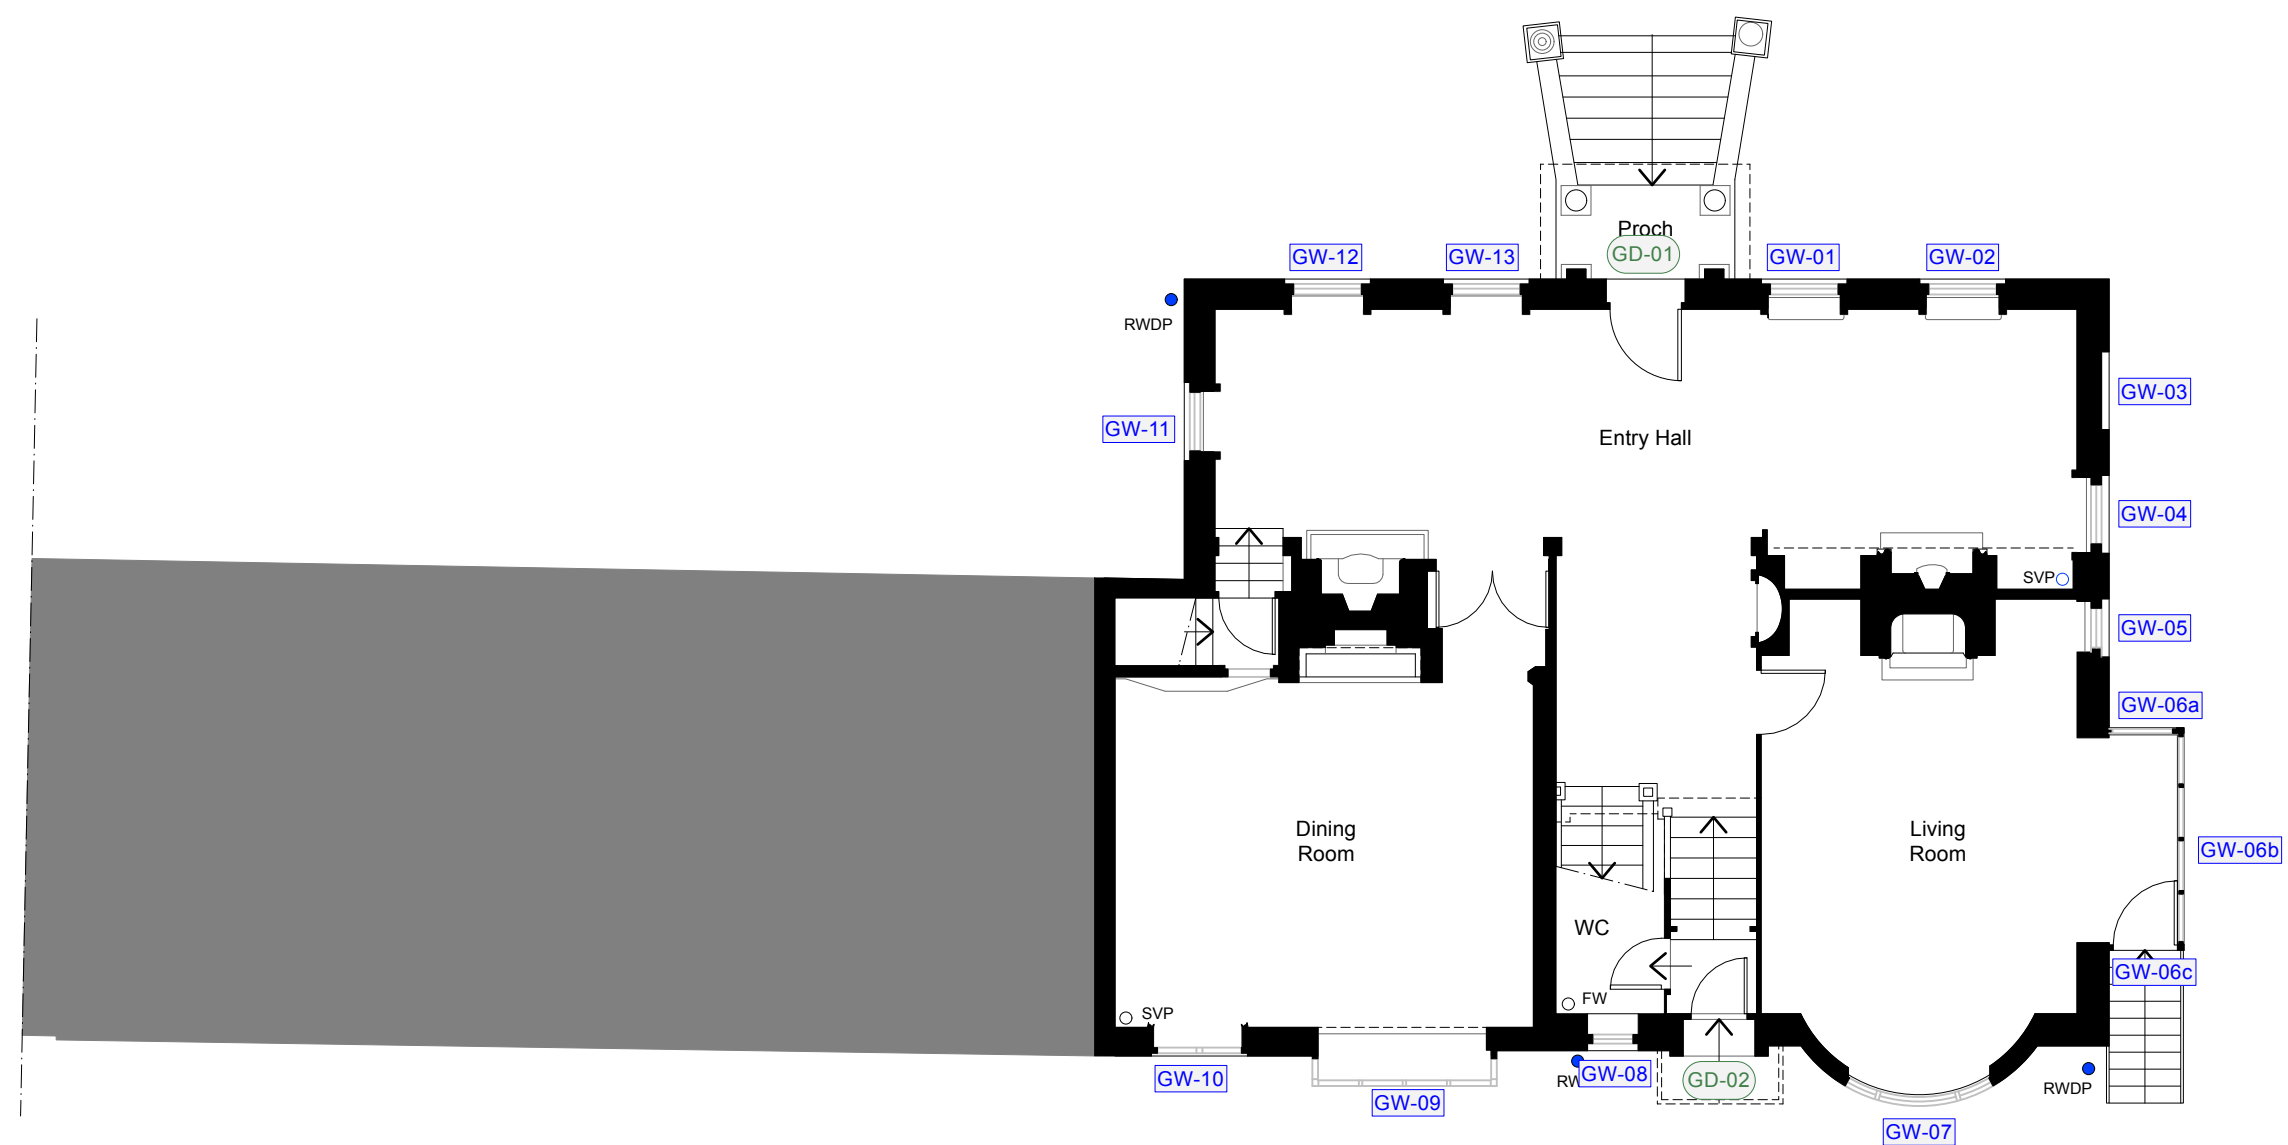

Existing Ground Floor Plan
Scale 1:100

PL1 25/09/2025 Planning Application issue

Rev	Date	Note
Client Mr & Mrs Fawsitt		
Project Title House Refurbishment, Alteration & Extension of Bird Place		
Project Address Bird Place, Henley Bridge, Henley-on-Thames RG9 2LN		
Drawing No.	Rev. No.	
PA-21	PL1	
Drawing Title Existing Ground Floor Plan		
Scale A3		
Drawn by: GG Checked by: PS Project ID: SC013		
Shack Group Ltd West Witheridge Fourth House, Penn Road, Knotty Green HP9 2TW +44 (0) 1494 258 181 hello@shackgroup.com www.shackgroup.com		

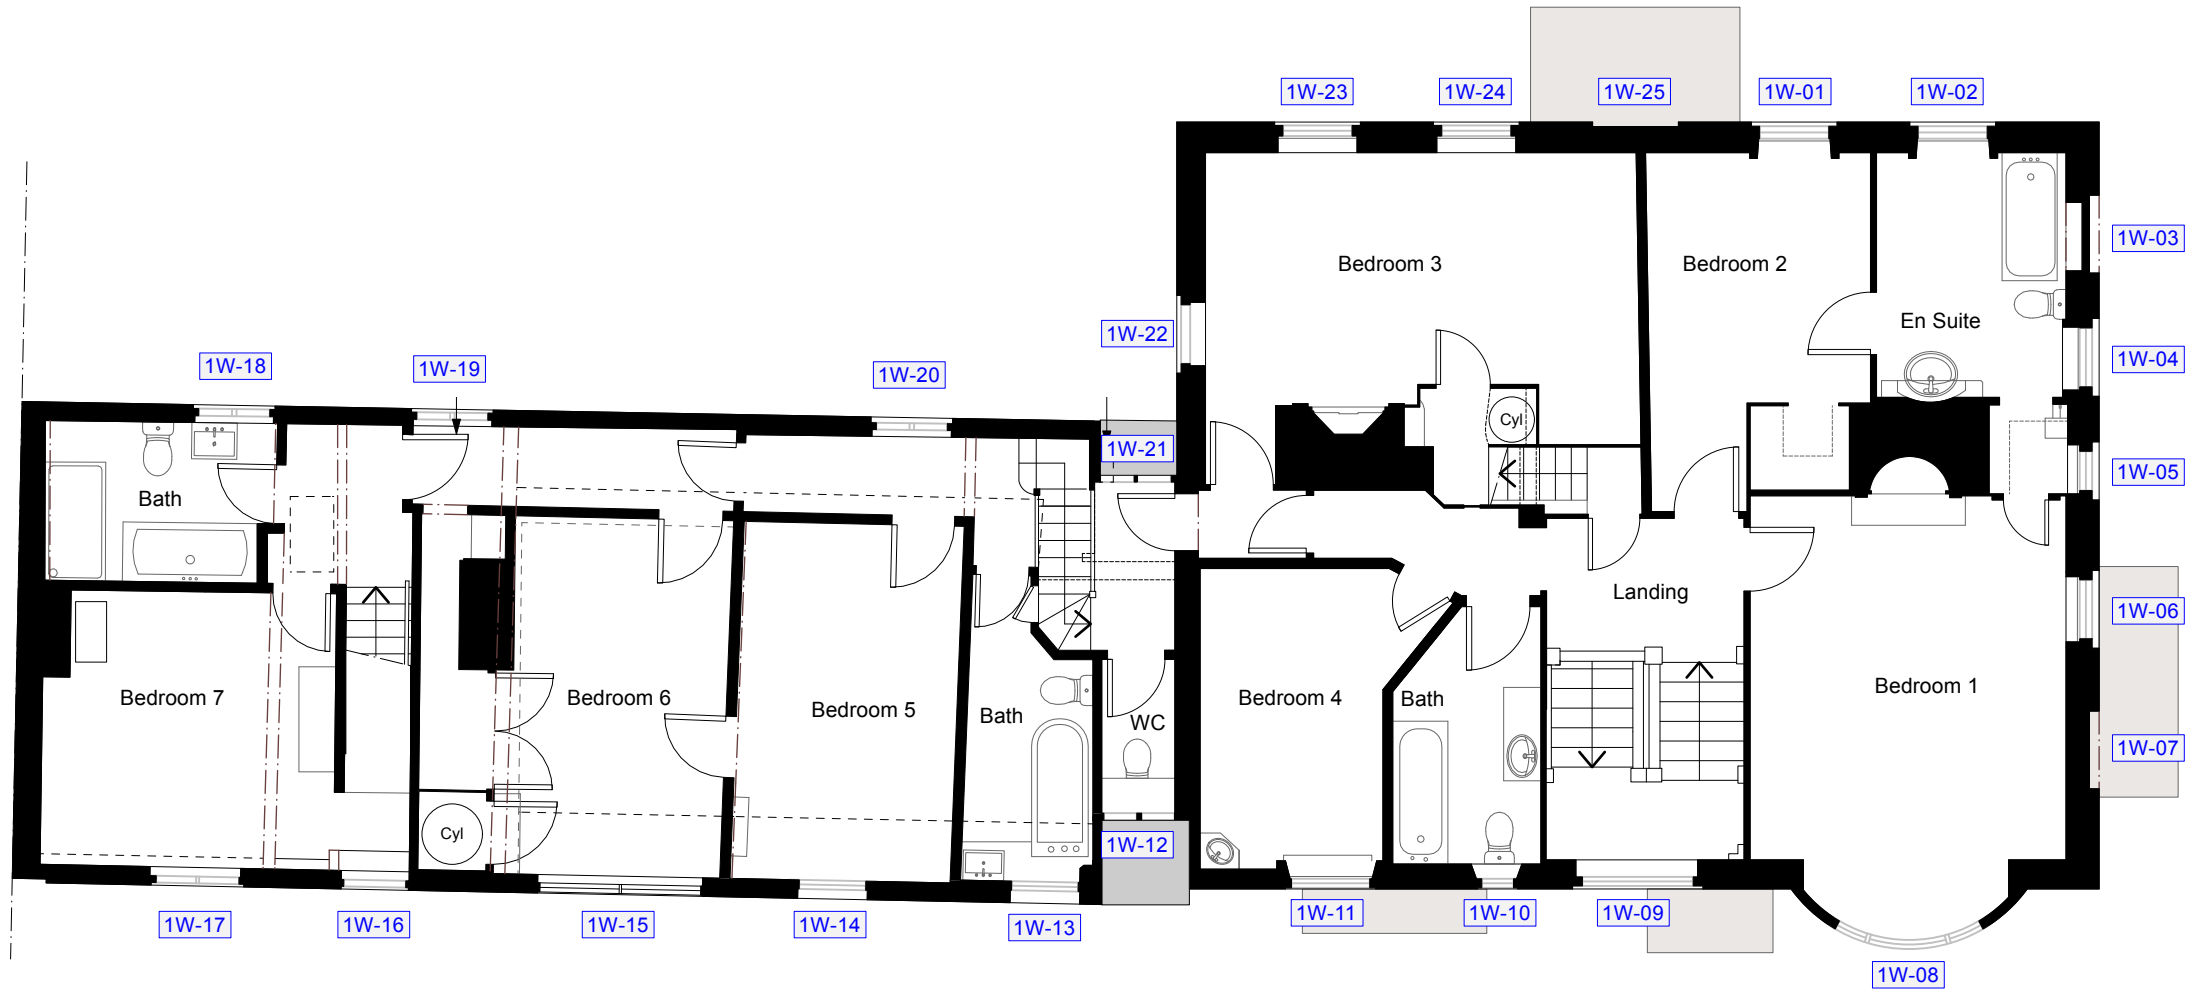

Existing First Floor Plan
Scale 1:100

PL1 25/09/2025 Planning Application issue

Rev	Date	Note
-----	------	------

Client
Mr & Mrs Fawsitt

Project Title
House Refurbishment, Alteration & Extension of Bird Place

Project Address
Bird Place, Henley Bridge,
Henley-on-Thames RG9 2LN

Drawing No.	Rev. No.
-------------	----------

PA-22 PL1

Drawing Title
Existing First Floor Plan

Scale
A3


Drawn by: GG Checked by: PS Project ID: SC013

Shack Group Ltd
West Witheridge
Fourth House, Penn Road,
Knotty Green HP9 2TW

+44 (0) 1494 258 181
hello@shackgroup.com

www.shackgroup.com

shack.

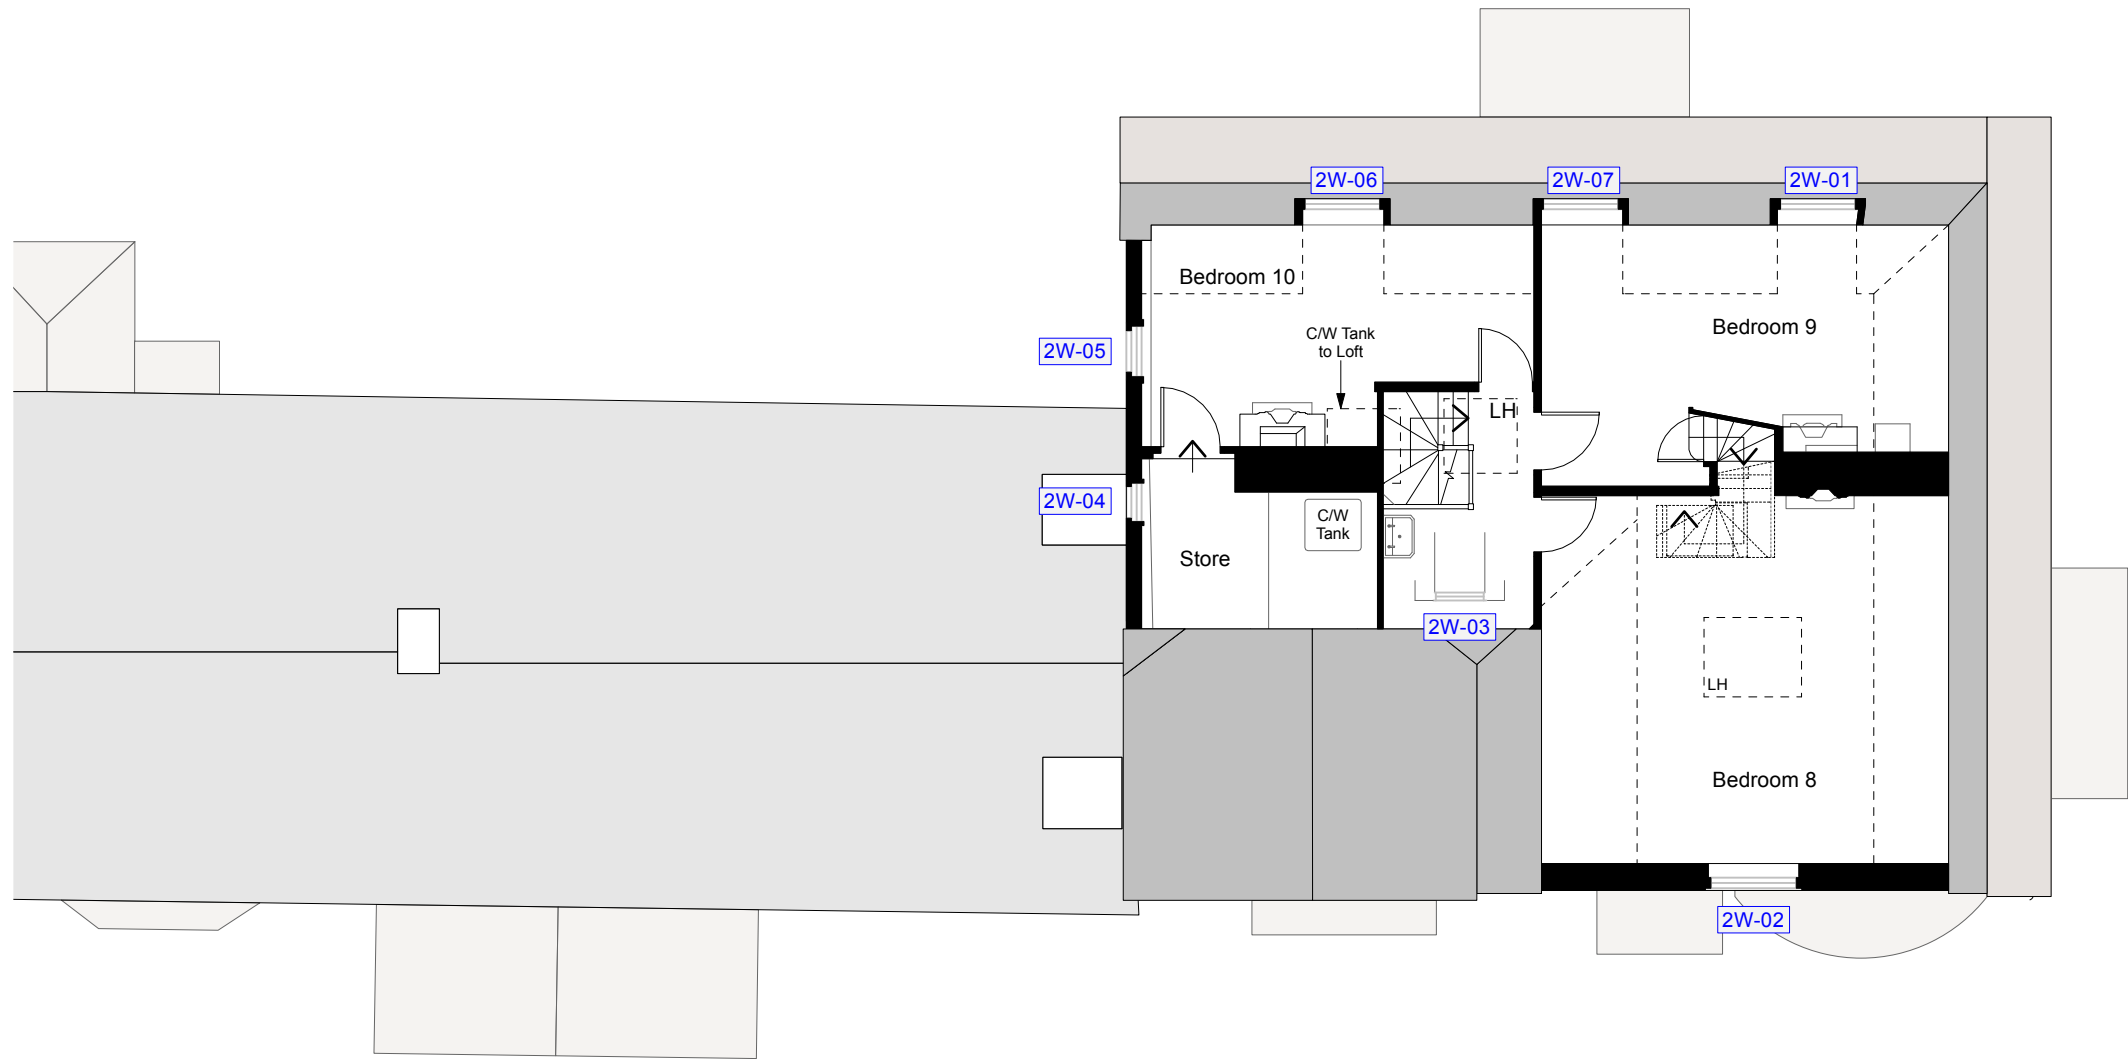

 **Existing Second Floor Plan**
Scale 1:100

PL1 25/09/2025 Planning Application issue

Rev	Date	Note
Client Mr & Mrs Fawsitt		
Project Title House Refurbishment, Alteration & Extension of Bird Place		
Project Address Bird Place, Henley Bridge, Henley-on-Thames RG9 2LN		
Drawing No. PA-23		Rev. No. PL1
Drawing Title Existing Second Floor Plan		
Scale A3		
Drawn by: GG Checked by: PS Project ID: SC013		
Shack Group Ltd West Witheridge Fourth House, Penn Road, Knotty Green HP9 2TW +44 (0) 1494 258 181 hello@shackgroup.com www.shackgroup.com		



Front Elevation. North
Scale 1:100

PL1 25/09/2025 Planning Application issue

Rev	Date	Note
Client Mr & Mrs Fawsitt		
Project Title House Refurbishment, Alteration & Extension of Bird Place		
Project Address Bird Place, Henley Bridge, Henley-on-Thames RG9 2LN		
Drawing No.		Rev. No.
PA-25		PL1
Drawing Title Existing Windows and Doors. Front Elevation		
Scale A3		
Drawn by: GG		Checked by: PS
Project ID: SC013		
Shack Group Ltd West Witheridge Fourth House, Penn Road, Knotty Green HP9 2TW +44 (0) 1494 258 181 hello@shackgroup.com www.shackgroup.com		



Side Elevation. East
Scale 1:100



Side Elevation. West
Scale 1:100

PL1 25/09/2025 Planning Application issue

Rev	Date	Note
-----	------	------

Client
Mr & Mrs Fawsitt

Project Title
House Refurbishment, Alteration & Extension of Bird Place

Project Address
Bird Place, Henley Bridge,
Henley-on-Thames RG9 2LN

Drawing No.	Rev. No.
-------------	----------

PA-26 PL1

Drawing Title
Existing Windows and Doors. Side Elevation

Scale
A3

Drawn by: GG Checked by: PS Project ID: SC013

Shack Group Ltd
West Witheridge
Fourth House, Penn Road,
Knotty Green HP9 2TW
+44 (0) 1494 258 181
hello@shackgroup.com
www.shackgroup.com





Rear Elevation. South
Scale 1:100

PL1 25/09/2025 Planning Application issue

Rev	Date	Note
-----	------	------

Client
Mr & Mrs Fawsitt

Project Title
House Refurbishment, Alteration & Extension of Bird Place

Project Address
Bird Place, Henley Bridge,
Henley-on-Thames RG9 2LN

Drawing No.	Rev. No.
-------------	----------

PA-27 **PL1**


Drawing Title
**Existing Windows and Doors.
Rear Elevation**

Scale
A3

Drawn by: GG Checked by: PS Project ID: SC013


Shack Group Ltd
West Witheridge
Fourth House, Penn Road,
Knotty Green HP9 2TW
+44 (0) 1494 258 181
hello@shackgroup.com
www.shackgroup.com



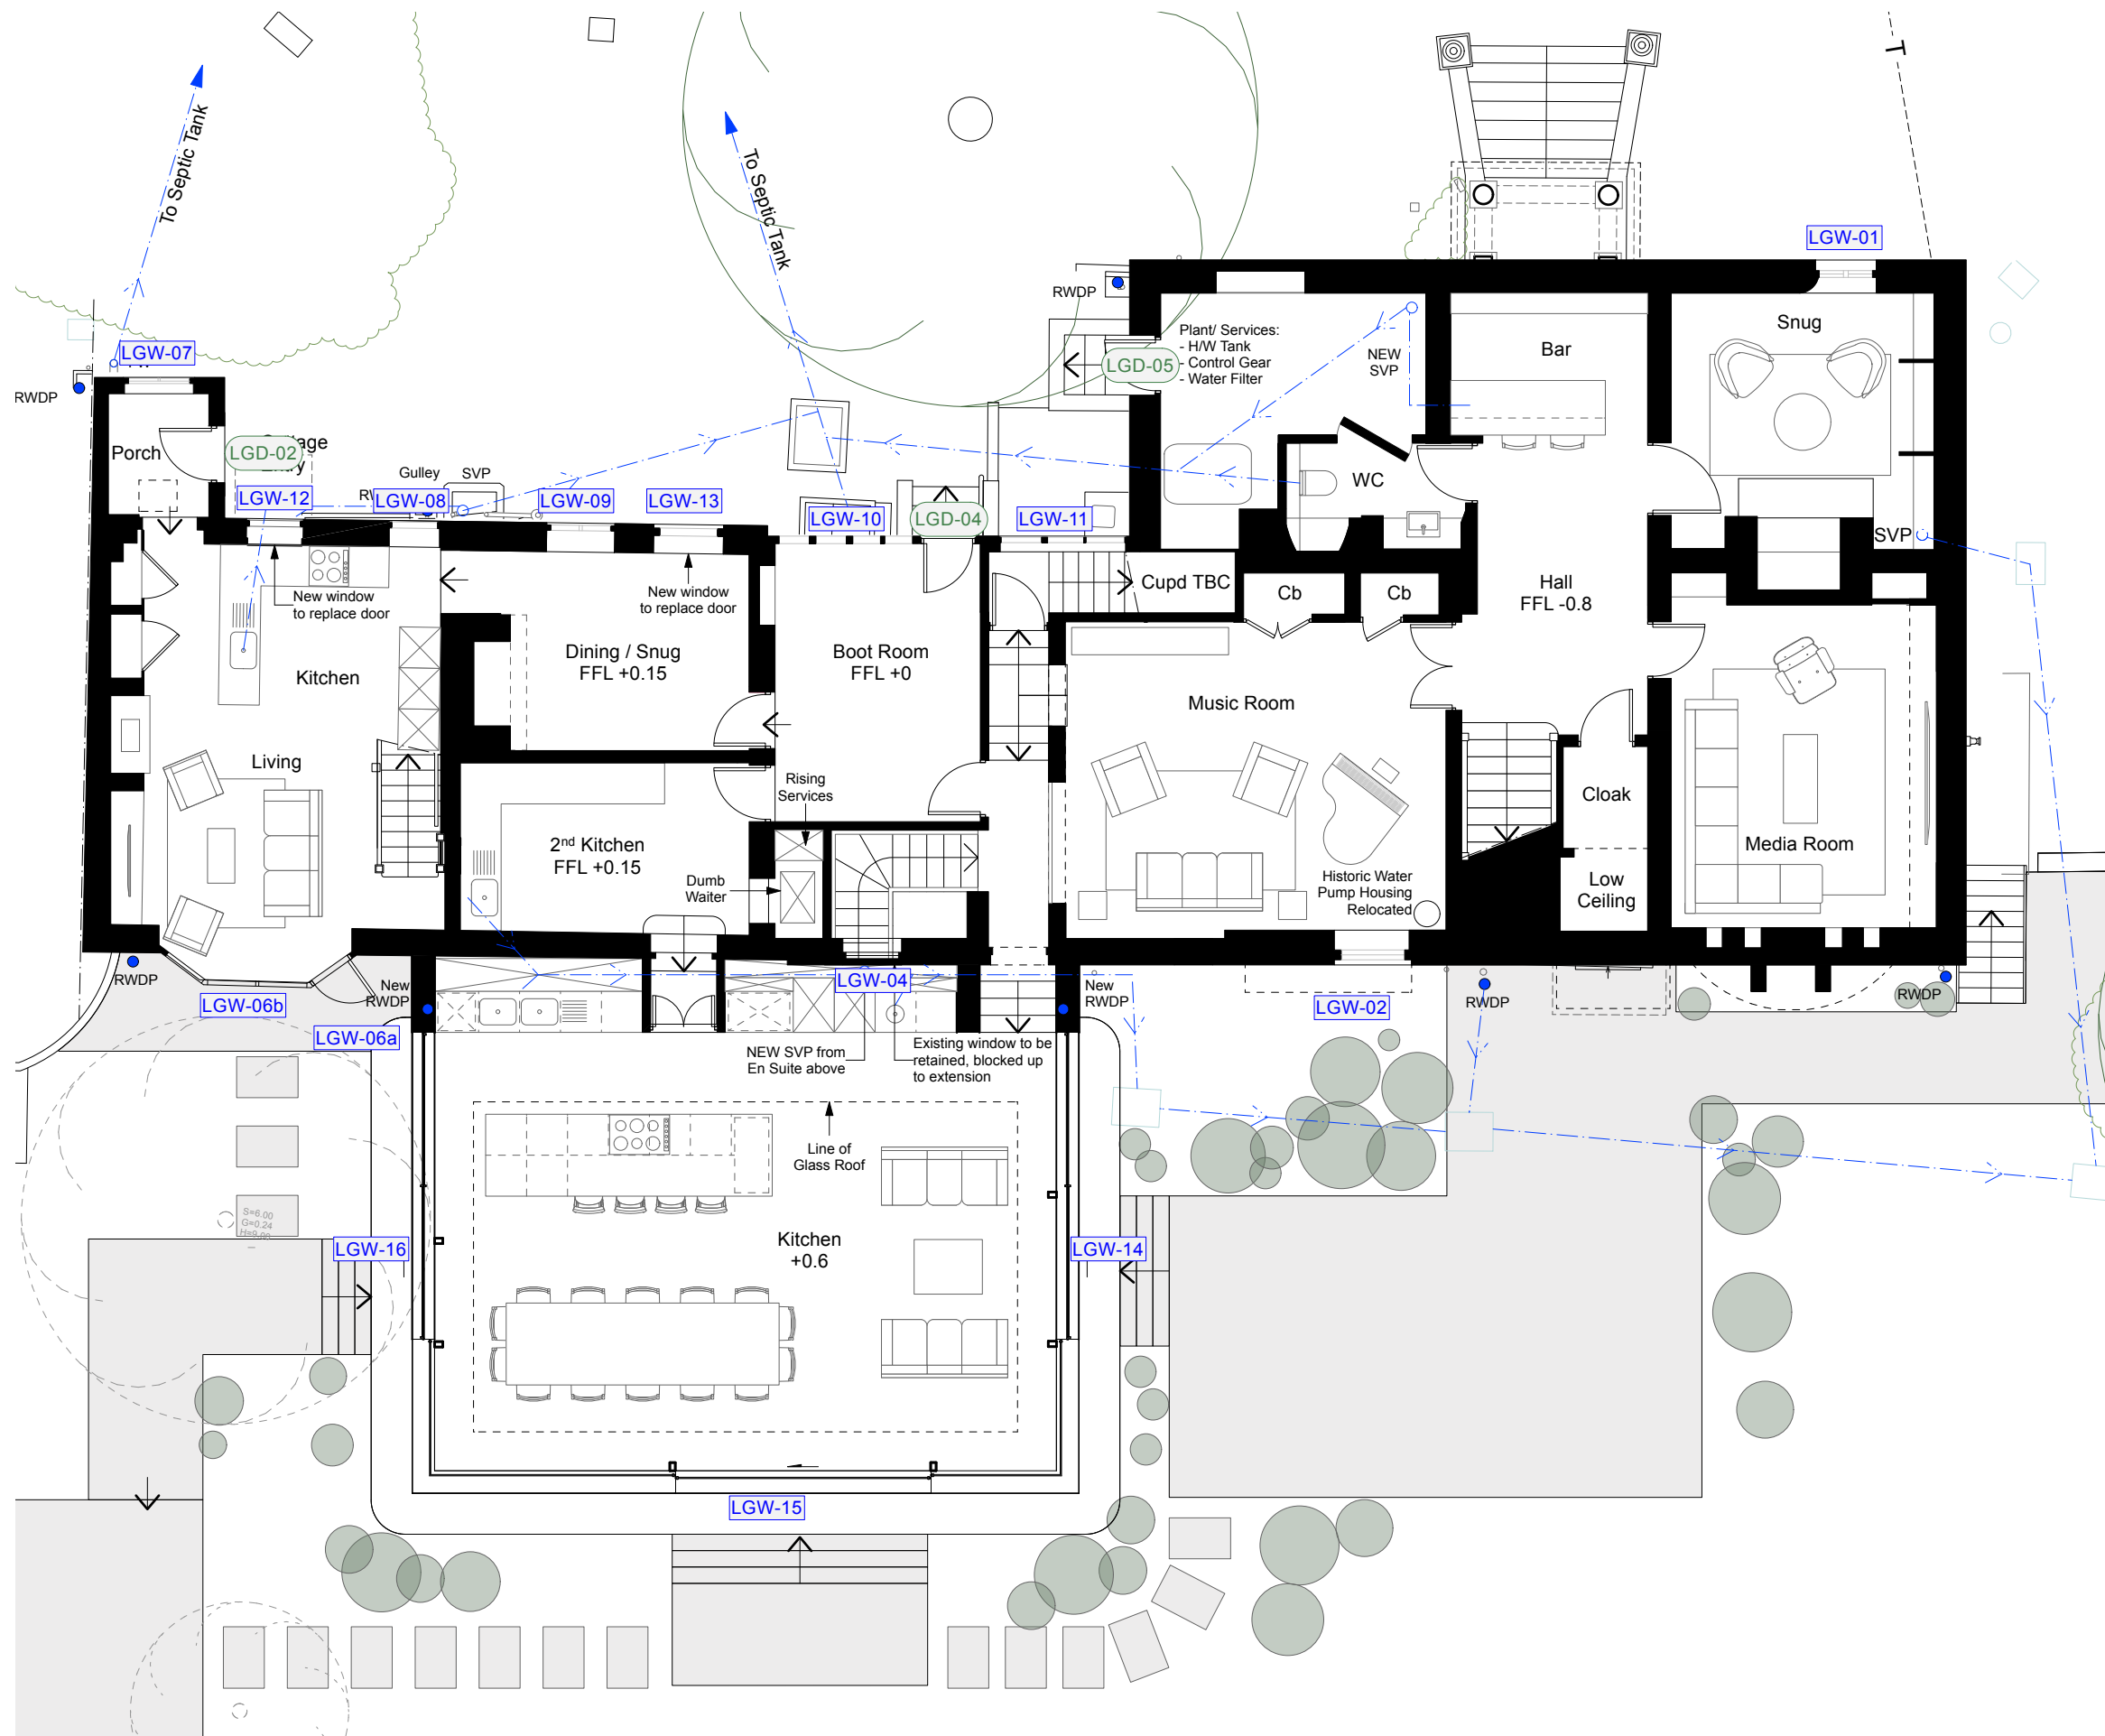

PL1 25/09/2025 Planning Application issue


Rev	Date	Note
Client	Mr & Mrs Fawsitt	
Project Title	House Refurbishment, Alteration & Extension of Bird Place	
Project Address	Bird Place, Henley Bridge, Henley-on-Thames RG9 2LN	
Drawing No.	PA-100	Rev. No. PL1
Drawing Title	Proposed Lower Ground Floor Plan	
Scale	A3	
Drawn by: GG	Checked by: PS	Project ID: SC013
Shack Group Ltd West Witheridge Fourth House, Penn Road, Knotty Green HP9 2TW +44 (0) 1494 258 181 hello@shackgroup.com www.shackgroup.com		shack.

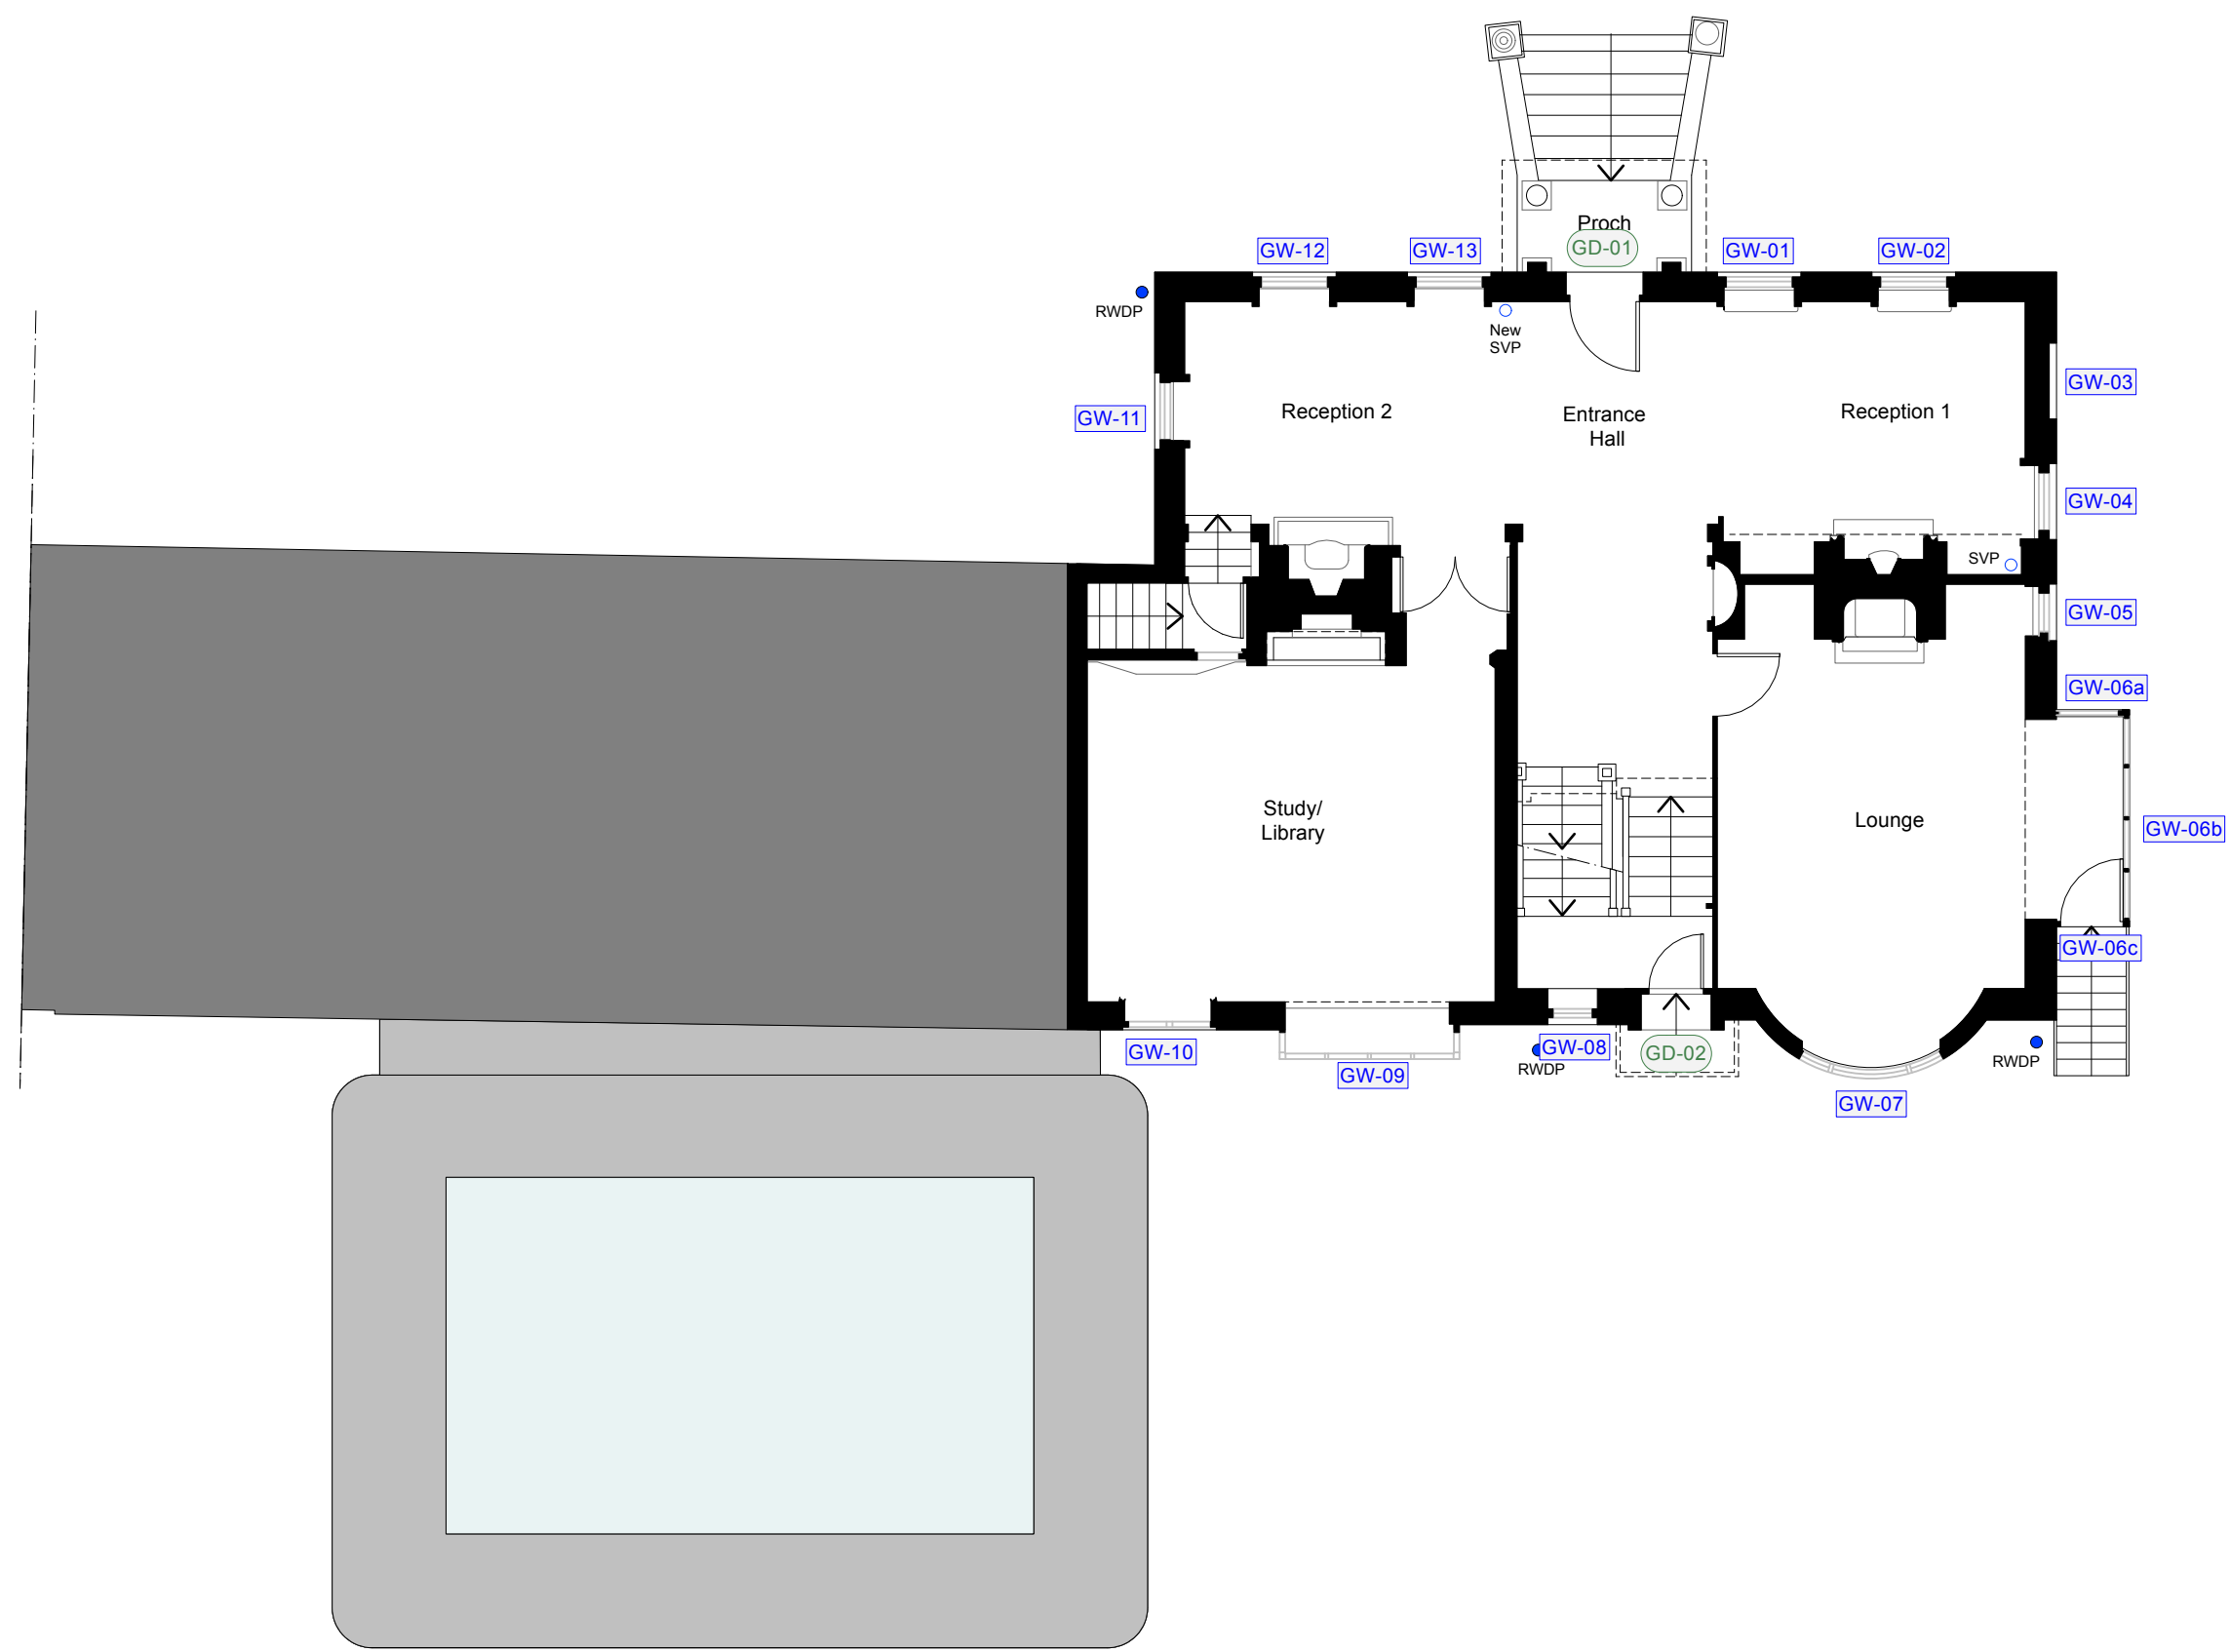

Proposed Ground Floor Plan
Scale 1:100

PL1 25/09/2025 Planning Application issue


Rev	Date	Note
Client Mr & Mrs Fawsitt		
Project Title House Refurbishment, Alteration & Extension of Bird Place		
Project Address Bird Place, Henley Bridge, Henley-on-Thames RG9 2LN		
Drawing No.		Rev. No.
PA-101		PL1
Drawing Title Proposed Ground Floor Plan		
Scale A3		
Drawn by: GG		Checked by: PS
Project ID: SC013		
Shack Group Ltd West Witheridge Fourth House, Penn Road, Knotty Green HP9 2TW +44 (0) 1494 258 181 hello@shackgroup.com www.shackgroup.com		

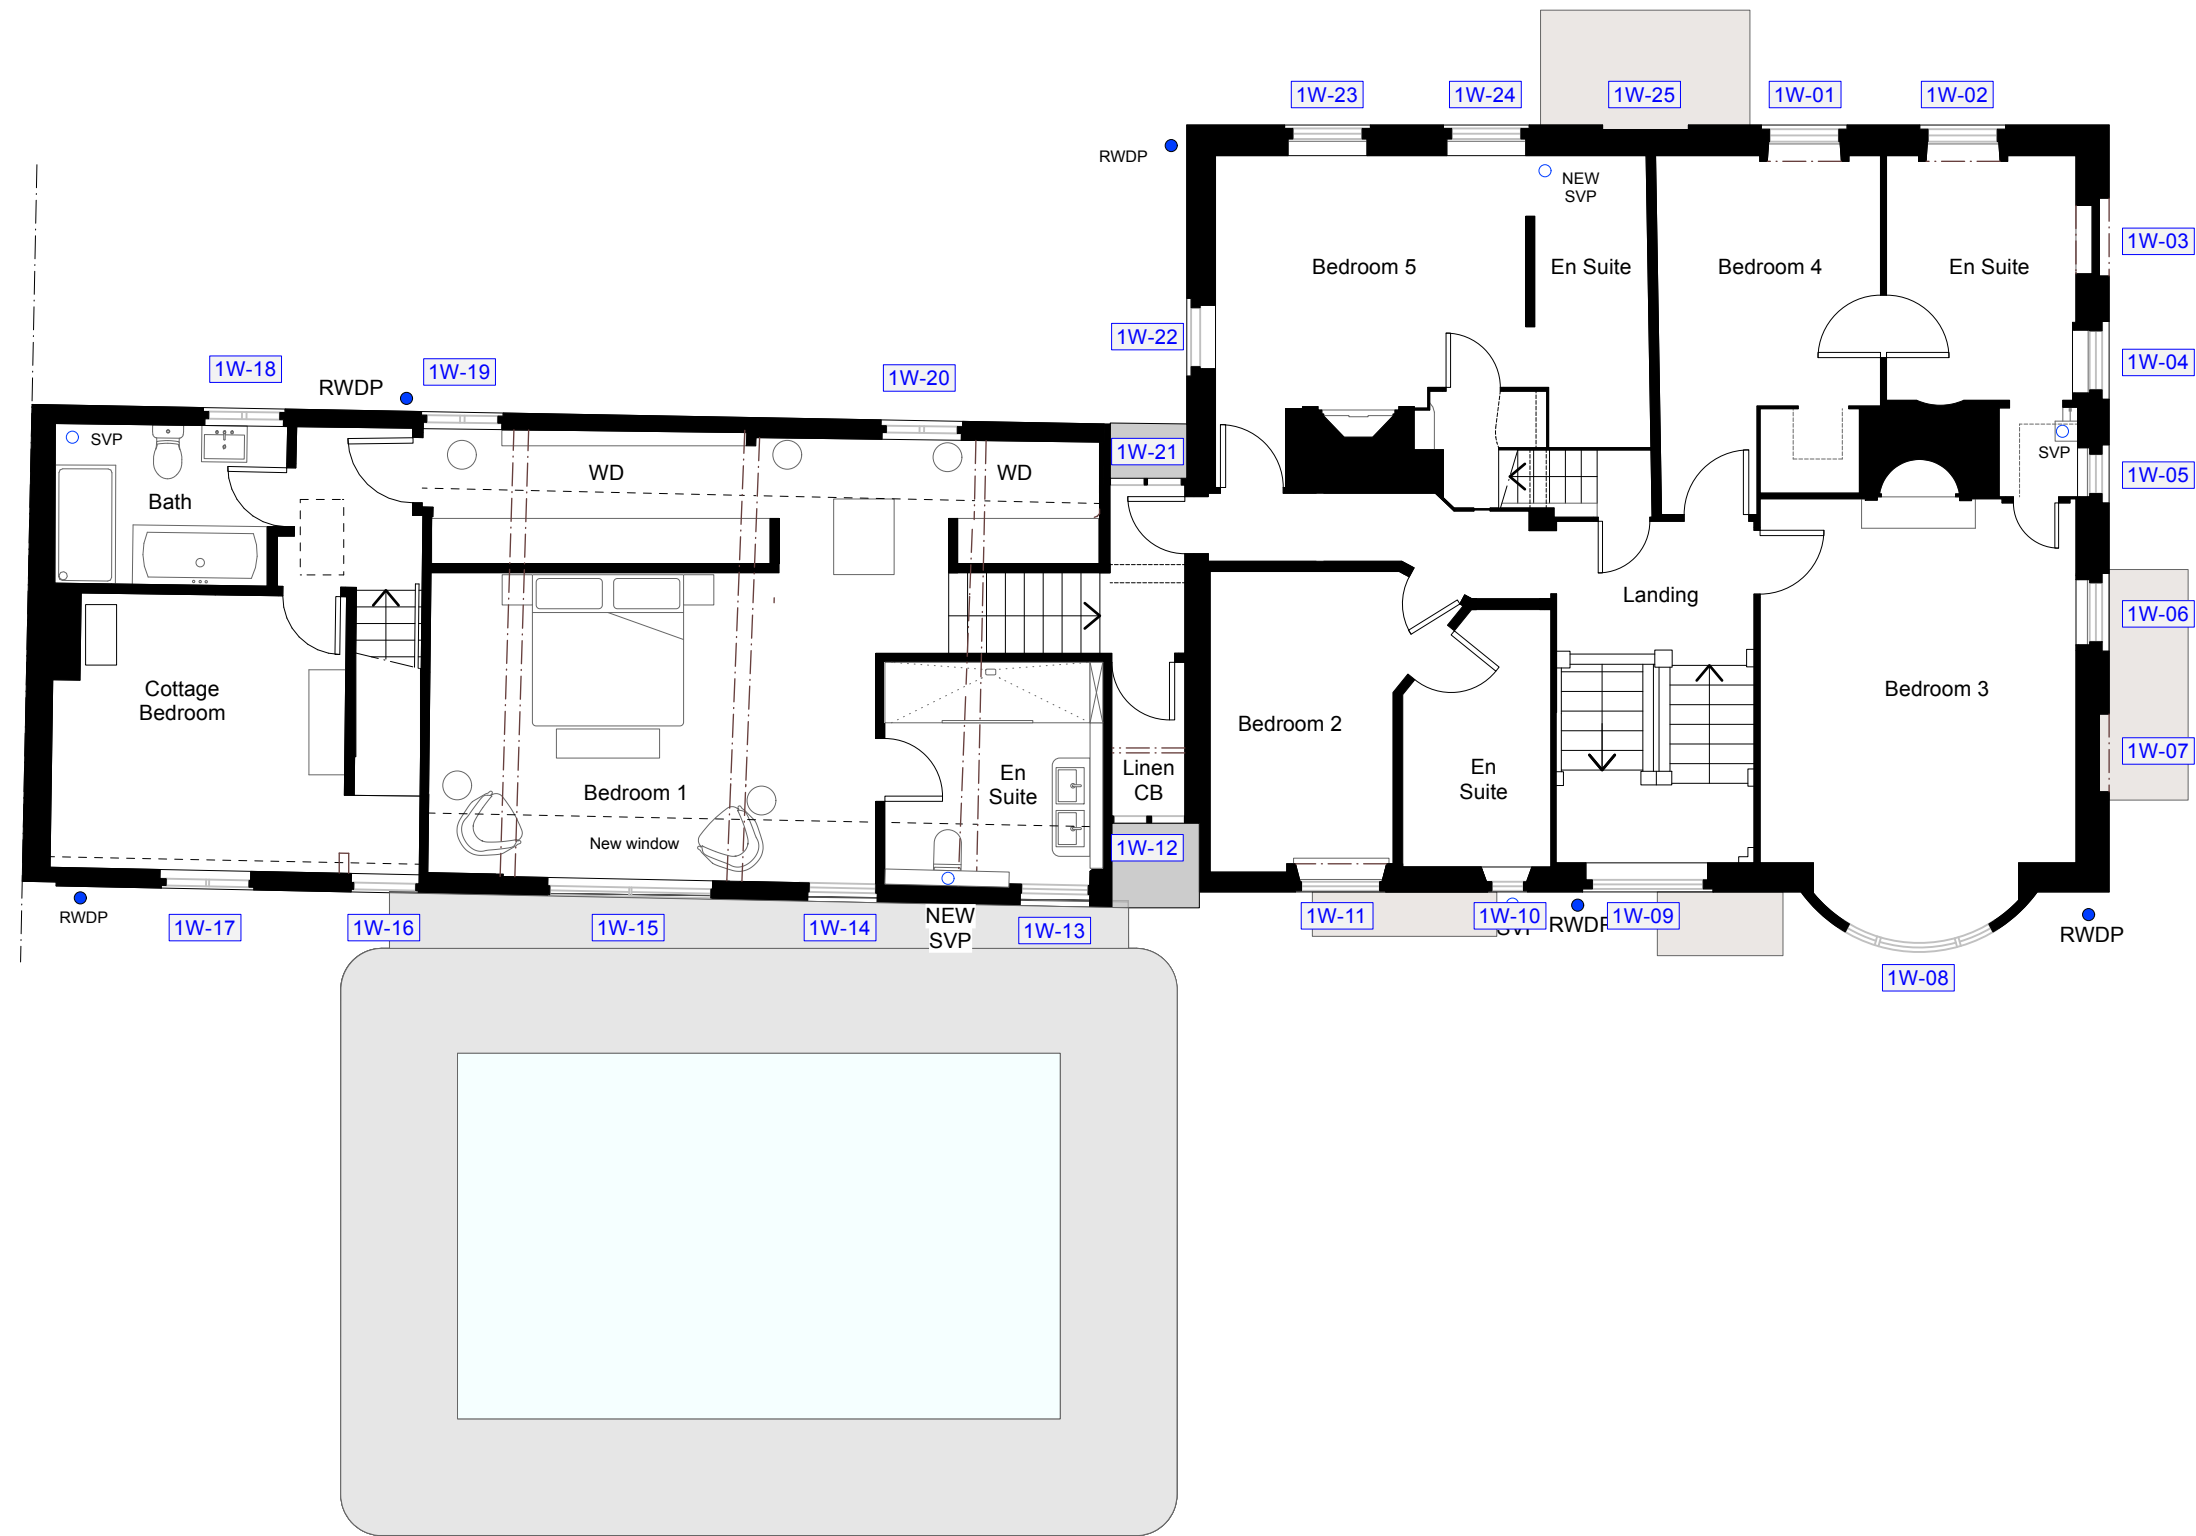


Proposed First Floor Plan
Scale 1:100

PL1 25/09/2025 Planning Application issue

Rev	Date	Note
Client Mr & Mrs Fawsitt		
Project Title House Refurbishment, Alteration & Extension of Bird Place		
Project Address Bird Place, Henley Bridge, Henley-on-Thames RG9 2LN		
Drawing No. PA-102		Rev. No. PL1
Drawing Title Proposed First Floor Plan		
Scale A3		
Drawn by: GG Checked by: PS Project ID: SC013		
Shack Group Ltd West Witheridge Fourth House, Penn Road, Knotty Green HP9 2TW +44 (0) 1494 258 181 hello@shackgroup.com www.shackgroup.com		

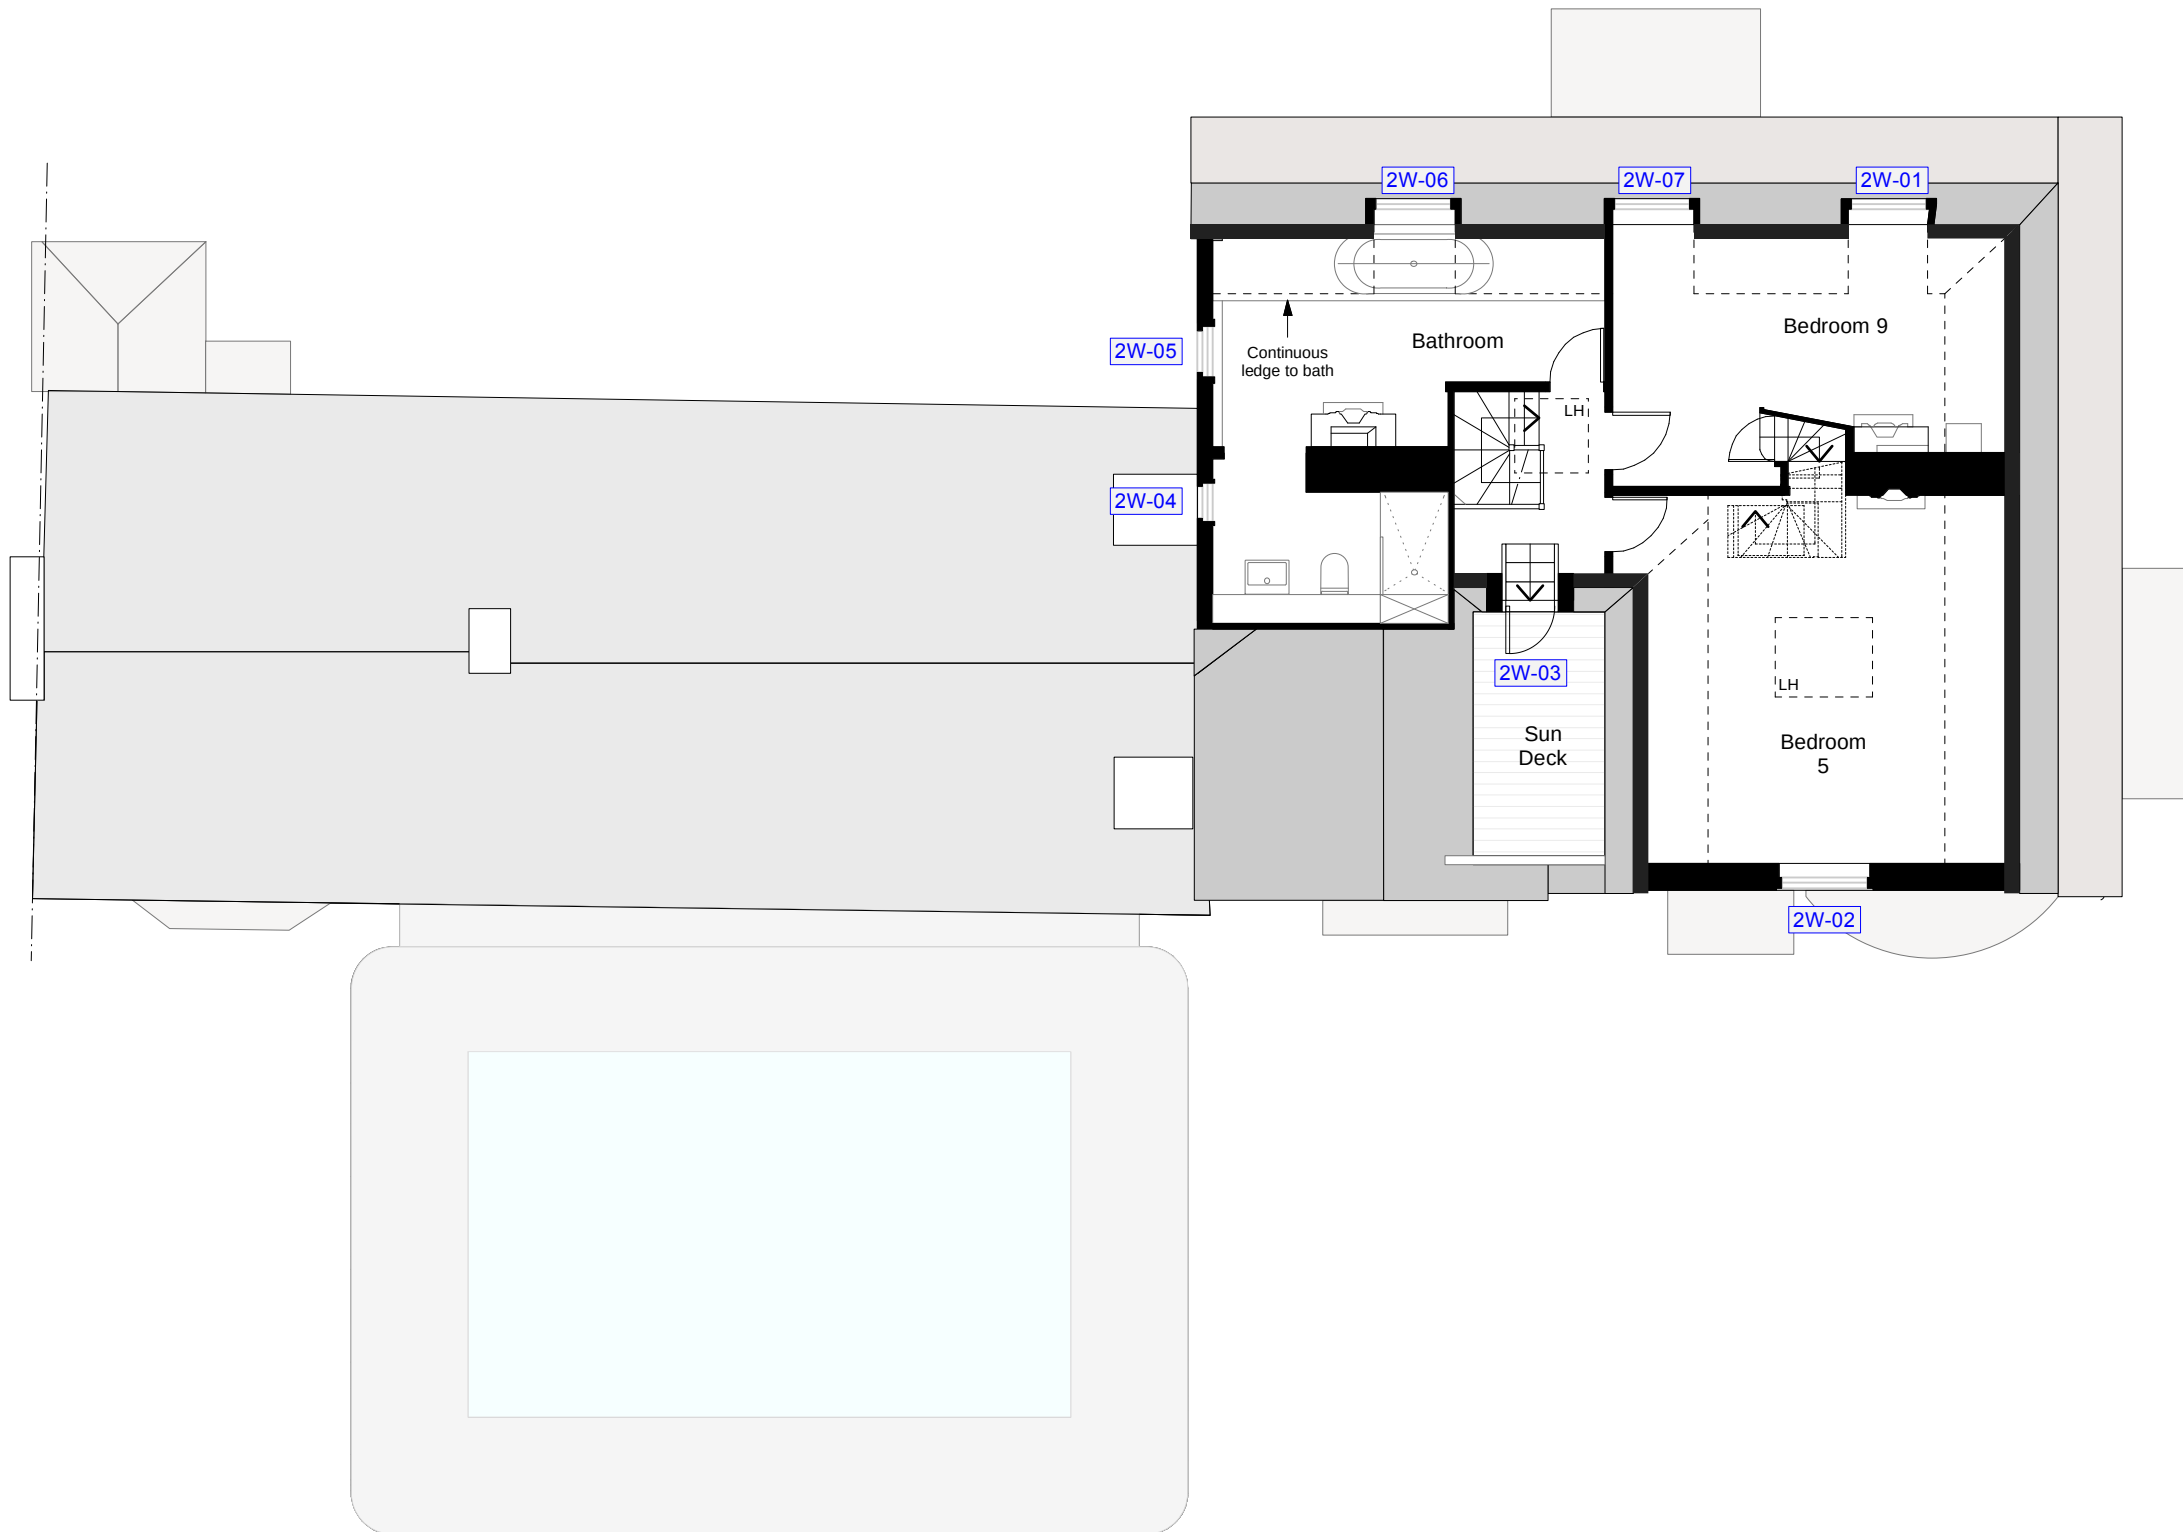

Proposed Second Floor Plan
Scale 1:100

 

PL1 25/09/2025 Planning Application issue

Rev	Date	Note
Client Mr & Mrs Fawsitt		
Project Title House Refurbishment, Alteration & Extension of Bird Place		
Project Address Bird Place, Henley Bridge, Henley-on-Thames RG9 2LN		
Drawing No.		Rev. No.
PA-103		PL1
Drawing Title Proposed Second Floor Plan		
Scale A3		
Drawn by: GG		Checked by: PS
		Project ID: SC013
Shack Group Ltd West Witheridge Fourth House, Penn Road, Knotty Green HP9 2TW +44 (0) 1494 258 181 hello@shackgroup.com www.shackgroup.com		




Front Elevation. North
Scale 1:100

PL1 25/09/2025 Planning Application issue


Rev	Date	Note
Client Mr & Mrs Fawsitt		
Project Title House Refurbishment, Alteration & Extension of Bird Place		
Project Address Bird Place, Henley Bridge, Henley-on-Thames RG9 2LN		
Drawing No.	Rev. No.	
PA-104	PL1	
Drawing Title Proposed Windows and Doors. Front Elevation		
Scale A3		
Drawn by: GG Checked by: PS Project ID: SC013		
Shack Group Ltd West Witheridge Fourth House, Penn Road, Knotty Green HP9 2TW +44 (0) 1494 258 181 hello@shackgroup.com www.shackgroup.com		



Side Elevation. East
Scale 1:100

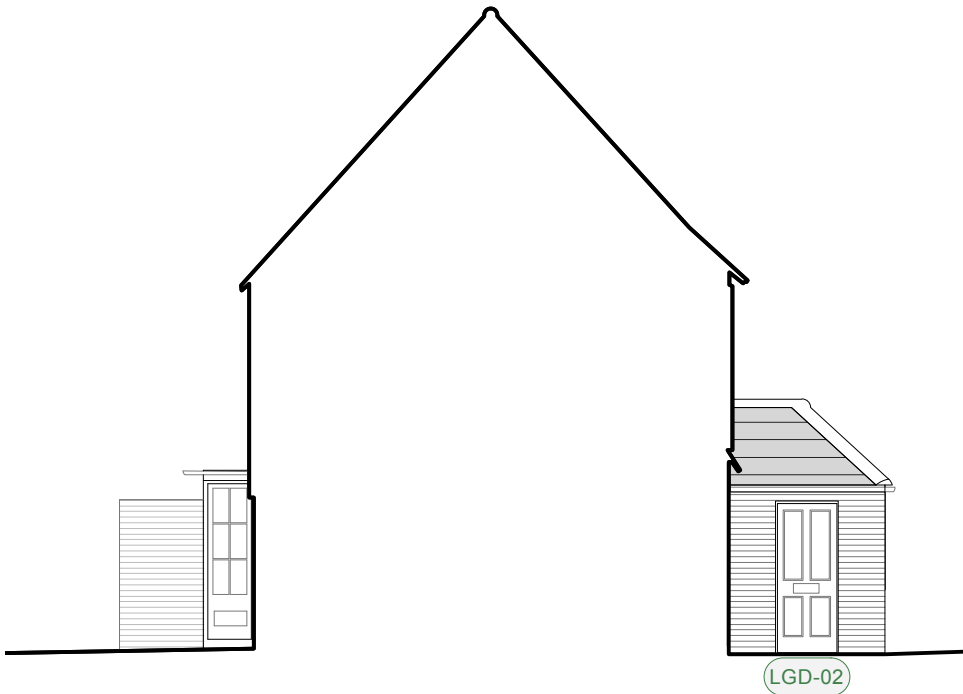

Side Elevation. East
Scale 1:100

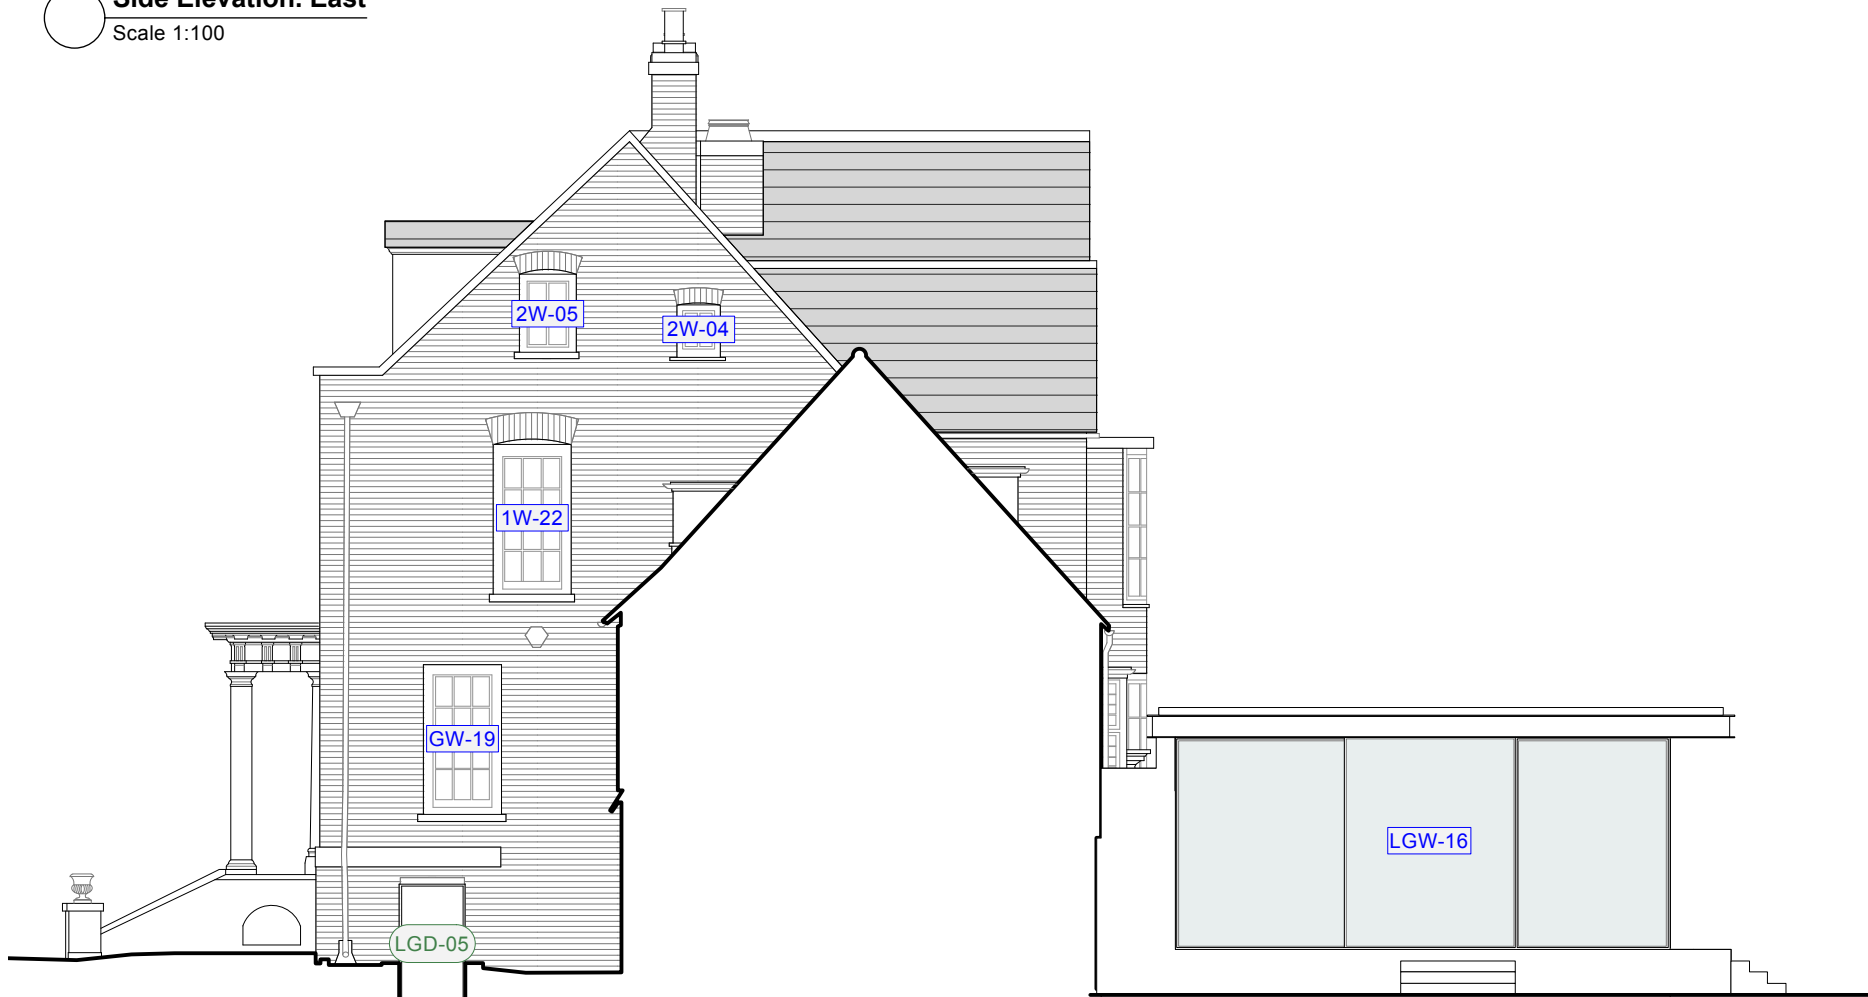

Side Elevation. West
Scale 1:100

PL1 25/09/2025 Planning Application issue

Rev	Date	Note
-----	------	------

Client	Mr & Mrs Fawsitt
--------	------------------

Project Title	House Refurbishment, Alteration & Extension of Bird Place
---------------	---

Project Address	Bird Place, Henley Bridge, Henley-on-Thames RG9 2LN
-----------------	---

Drawing No.	Rev. No.
-------------	----------

PA-105	PL1
--------	-----

Drawing Title	Proposed Windows and Doors. Side Elevation
---------------	--

Scale	A3
-------	----

Drawn by: GG	Checked by: PS	Project ID: SC013
--------------	----------------	-------------------

Shack Group Ltd West Witheridge Fourth House, Penn Road, Knotty Green HP9 2TW +44 (0) 1494 258 181 hello@shackgroup.com www.shackgroup.com	
--	--



Rear Elevation. South
Scale 1:100

PL1 25/09/2025 Planning Application issue

Rev	Date	Note
-----	------	------

Client
Mr & Mrs Fawsitt

Project Title
House Refurbishment, Alteration & Extension of Bird Place

Project Address
Bird Place, Henley Bridge,
Henley-on-Thames RG9 2LN

Drawing No.	Rev. No.
-------------	----------

PA-106 **PL1**

Drawing Title
**Proposed Windows and Doors.
Rear Elevation**

Scale
A3

Drawn by: GG Checked by: PS Project ID: SC013

Shack Group Ltd
West Witheridge
Fourth House, Penn Road,
Knotty Green HP9 2TW

+44 (0) 1494 258 181
hello@shackgroup.com



www.shackgroup.com

shack.

A photograph of a window with a white frame and black bars, set in a brick wall. The window is partially covered by a dark metal grate.

A photograph of a window in a room with peeling paint and debris on the floor. The window is a double-hung style with white frames and is set into a wall where the paint is significantly peeling and cracked. The floor is covered with a layer of dust and small pieces of debris. The overall condition of the room suggests it is in need of renovation or repair.

A photograph showing a dense thicket of trees and vines. Several thick, light-brown tree trunks are visible, some with small, dark, circular holes or knots. A large, green, feathery fern frond is prominent in the upper right. In the background, a white-painted wooden structure, possibly a window frame or door, is partially obscured by the foliage. The overall scene is lush and overgrown.

  

Rev	Date	Note
Client Mr & Mrs Fawsitt Project Title House Refurbishment, Alteration & Extension of Bird Place Project Address Bird Place, Henley Bridge, Henley-on-Thames RG9 2LN		
Drawing No. PA-200 Drawing Title Window LGW-01/02/03		Rev. No. PL1
Scale A3		
<i>Drawing by:</i> GG <i>Checked by:</i> PS <i>Project ID:</i> SC013		
Shack Group Ltd West Witheridge Fourth House, Penn Road, Knotty Green HP9 2TW +44 (0) 1494 258 181 hello@shackgroup.com www.shackgroup.com		

Window LGW-04



External condition



Internal condition

Window LGW-05a



External condition



Internal condition


Window LGW-05b



External condition



Internal condition

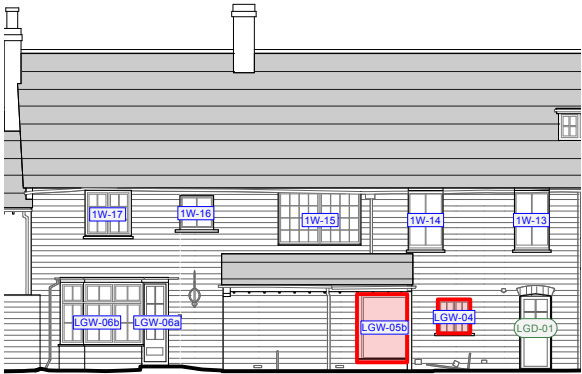

Rear Elevation. South
Scale 1:200



Side Elevation. East
Scale 1:200

PL1 25/09/2025 Planning Application issue

Rev	Date	Note
Client Mr & Mrs Fawsitt		
Project Title House Refurbishment, Alteration & Extension of Bird Place		
Project Address Bird Place, Henley Bridge, Henley-on-Thames RG9 2LN		
Drawing No. PA-201		Rev. No. PL1
Drawing Title Window LGW-04/05a/05b		
Scale A3		
Drawn by: GG Checked by: PS Project ID: SC013		
Shack Group Ltd West Witheridge Fourth House, Penn Road, Knotty Green HP9 2TW +44 (0) 1494 258 181 hello@shackgroup.com www.shackgroup.com		shack.

Window LGW-06a



External condition



Internal condition

Window LGW-06b



External condition



Internal condition


Window LGW-07



External condition



Internal condition

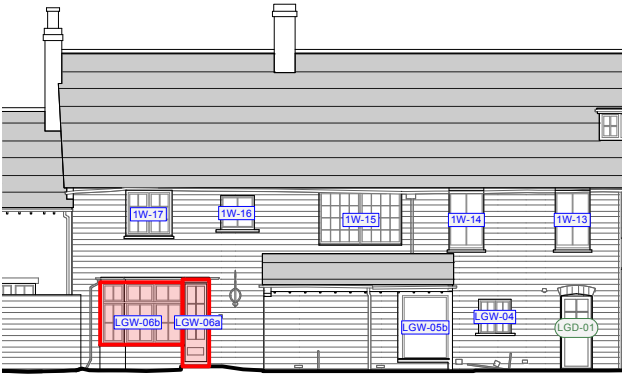

Rear Elevation. South
Scale 1:200



Front Elevation. North
Scale 1:200

PL1 25/09/2025 Planning Application issue

Rev	Date	Note
Client Mr & Mrs Fawsitt		
Project Title House Refurbishment, Alteration & Extension of Bird Place		
Project Address Bird Place, Henley Bridge, Henley-on-Thames RG9 2LN		
Drawing No. PA-202		Rev. No. PL1
Drawing Title Window LGW-06a/06b/07		
Scale A3		
Drawn by: GG Checked by: PS Project ID: SC013		
Shack Group Ltd West Witheridge Fourth House, Penn Road, Knotty Green HP9 2TW +44 (0) 1494 258 181 hello@shackgroup.com www.shackgroup.com		shack.

Window LGW-08



External condition

Window LGW-09



External condition

Window LGW-10



External condition



Front Elevation. North
Scale 1:200



Internal condition



Internal condition



Internal condition

PL1 25/09/2025 Planning Application issue

Rev	Date	Note
Client Mr & Mrs Fawsitt		
Project Title House Refurbishment, Alteration & Extension of Bird Place		
Project Address Bird Place, Henley Bridge, Henley-on-Thames RG9 2LN		
Drawing No. PA-203		Rev. No. PL1
Drawing Title Window LGW-08/09/10		
Scale A3		
Drawn by: GG Checked by: PS Project ID: SC013		
Shack Group Ltd West Witheridge Fourth House, Penn Road, Knotty Green HP9 2TW +44 (0) 1494 258 181 hello@shackgroup.com www.shackgroup.com		shack.

Window LGW-11



External condition



Internal condition



Front Elevation. North
Scale 1:200

PL1 25/09/2025 Planning Application issue

Rev	Date	Note
Client Mr & Mrs Fawsitt		
Project Title House Refurbishment, Alteration & Extension of Bird Place		
Project Address Bird Place, Henley Bridge, Henley-on-Thames RG9 2LN		
Drawing No. PA-204		Rev. No. PL1
Drawing Title Window LGW-11		
Scale A3		
Drawn by: GG Checked by: PS Project ID: SC013		
Shack Group Ltd West Witheridge Fourth House, Penn Road, Knotty Green HP9 2TW +44 (0) 1494 258 181 hello@shackgroup.com www.shackgroup.com		

Window GW-01



External condition

Window GW-02



External condition

Window GW-03



External condition



Front Elevation. North
Scale 1:200



Side Elevation. East
Scale 1:200



Internal condition



Internal condition

PL1 25/09/2025 Planning Application issue

Rev	Date	Note
Client Mr & Mrs Fawsitt		
Project Title House Refurbishment, Alteration & Extension of Bird Place		
Project Address Bird Place, Henley Bridge, Henley-on-Thames RG9 2LN		
Drawing No. PA-205		Rev. No. PL1
Drawing Title Window GW-01/02/03		
Scale A3		
Drawn by: GG Checked by: PS Project ID: SC013		
Shack Group Ltd West Witheridge Fourth House, Penn Road, Knotty Green HP9 2TW +44 (0) 1494 258 181 hello@shackgroup.com www.shackgroup.com		shack.

Window GW-04



External condition



Internal condition

Window GW-05



External condition



Internal condition

Window GW-06a



External condition



Internal condition



Front Elevation. North
Scale 1:200



Side Elevation. East
Scale 1:200

PL1 25/09/2025 Planning Application issue

Rev	Date	Note
Client Mr & Mrs Fawsitt		
Project Title House Refurbishment, Alteration & Extension of Bird Place		
Project Address Bird Place, Henley Bridge, Henley-on-Thames RG9 2LN		
Drawing No. PA-206		Rev. No. PL1
Drawing Title Window GW-04/05/06a		
Scale A3		
Drawn by: GG Checked by: PS Project ID: SC013		
Shack Group Ltd West Witheridge Fourth House, Penn Road, Knotty Green HP9 2TW +44 (0) 1494 258 181 hello@shackgroup.com www.shackgroup.com		shack.

Window GW-06b



External condition

Window GW-06c



External condition

Window GW-07



External condition



Rear Elevation. South
Scale 1:200



Side Elevation. East
Scale 1:200



Internal condition



Internal condition



Internal condition

PL1 25/09/2025 Planning Application issue

Rev	Date	Note
Client Mr & Mrs Fawsitt		
Project Title House Refurbishment, Alteration & Extension of Bird Place		
Project Address Bird Place, Henley Bridge, Henley-on-Thames RG9 2LN		
Drawing No. PA-207		Rev. No. PL1
Drawing Title Window GW-06b/06c/07		
Scale A3		
Drawn by: GG Checked by: PS Project ID: SC013		
Shack Group Ltd West Witheridge Fourth House, Penn Road, Knotty Green HP9 2TW +44 (0) 1494 258 181 hello@shackgroup.com www.shackgroup.com		shack.

Window GW-08



External condition

Window GW-09



External condition



Internal condition



Internal condition



PL1 25/09/2025 Planning Application issue

Rev	Date	Note
Client Mr & Mrs Fawsitt		
Project Title House Refurbishment, Alteration & Extension of Bird Place		
Project Address Bird Place, Henley Bridge, Henley-on-Thames RG9 2LN		
Drawing No. PA-208		Rev. No. PL1
Drawing Title Window GW-08/09		
Scale A3		
Drawn by: GG Checked by: PS Project ID: SC013		
Shack Group Ltd West Witheridge Fourth House, Penn Road, Knotty Green HP9 2TW +44 (0) 1494 258 181 hello@shackgroup.com www.shackgroup.com		shack.

Window GW-10



External condition



Internal condition

Window GW-11



External condition



Internal condition

Window GW-12




External condition



Internal condition



 **Rear Elevation. South**
Scale 1:200

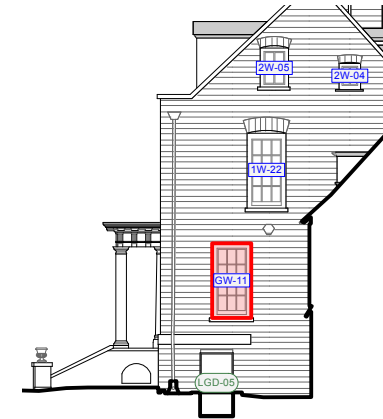

Side Elevation. West
Scale 1:200



Front Elevation. North
Scale 1:200

PL1 25/09/2025 Planning Application issue

Rev	Date	Note
Client Mr & Mrs Fawsitt Project Title House Refurbishment, Alteration & Extension of Bird Place Project Address Bird Place, Henley Bridge, Henley-on-Thames RG9 2LN		
Drawing No. PA-209 Drawing Title Window GW-10/11/12		Rev. No. PL1
Scale A3		
<i>Drawn by:</i> GG <i>Checked by:</i> PS		<i>Project ID:</i> SC013
Shack Group Ltd West Witheridge Fourth House, Penn Road, Knotty Green HP9 2TW +44 (0) 1494 258 181 hello@shackgroup.com www.shackgroup.com		

Window GW-13



External condition



Internal condition



Front Elevation. North
Scale 1:200

PL1 25/09/2025 Planning Application issue

Rev	Date	Note
Client Mr & Mrs Fawsitt		
Project Title House Refurbishment, Alteration & Extension of Bird Place		
Project Address Bird Place, Henley Bridge, Henley-on-Thames RG9 2LN		
Drawing No. PA-210		Rev. No. PL1
Drawing Title Window GW-13		
Scale A3		
Drawn by: GG Checked by: PS Project ID: SC013		
Shack Group Ltd West Witheridge Fourth House, Penn Road, Knotty Green HP9 2TW +44 (0) 1494 258 181 hello@shackgroup.com www.shackgroup.com		

Window 1W-01



External condition

Window 1W-02



External condition

Window 1W-03



External condition



Front Elevation. North
Scale 1:200



Side Elevation. East
Scale 1:200



Internal condition



Internal condition

PL1 25/09/2025 Planning Application issue

Rev	Date	Note
Client Mr & Mrs Fawsitt		
Project Title House Refurbishment, Alteration & Extension of Bird Place		
Project Address Bird Place, Henley Bridge, Henley-on-Thames RG9 2LN		
Drawing No. PA-211		Rev. No. PL1
Drawing Title Window 1W-01/02/03		
Scale A3		
Drawn by: GG Checked by: PS Project ID: SC013		
Shack Group Ltd West Witheridge Fourth House, Penn Road, Knotty Green HP9 2TW +44 (0) 1494 258 181 hello@shackgroup.com www.shackgroup.com		shack.

Window 1W-04



External condition



Internal condition

Window 1W-05



Internal condition

Window 1W-06



Internal condition





Side Elevation. East
Scale 1:200





PL1 25/09/2025 Planning Application issue

Rev	Date	Note
Client Mr & Mrs Fawsitt		
Project Title House Refurbishment, Alteration & Extension of Bird Place		
Project Address Bird Place, Henley Bridge, Henley-on-Thames RG9 2LN		
Drawing No. PA-212		Rev. No. PL1
Drawing Title Window 1W-04/05/06		
Scale A3		
Drawn by: GG Checked by: PS Project ID: SC013		
Shack Group Ltd West Witheridge Fourth House, Penn Road, Knotty Green HP9 2TW +44 (0) 1494 258 181 hello@shackgroup.com www.shackgroup.com		

External condition

  

External condition

    

PL1 25/09/2025 Planning Application issue

Rev	Date	Note
Client Mr & Mrs Fawsitt		
Project Title House Refurbishment, Alteration & Extension of Bird Place		
Project Address Bird Place, Henley Bridge, Henley-on-Thames RG9 2LN		
Drawing No.	Rev. No.	
PA-213	PL1	
Drawing Title Window 1W-07/08/09		
Scale A3		
Drawn by: GG	Checked by: PS	Project ID: SC013
Shack Group Ltd West Witheridge Fourth House, Penn Road, Knotty Green HP9 2TW +44 (0) 1494 258 181 hello@shackgroup.com www.shackgroup.com		

Window 1W-10



External condition



Internal condition

Window 1W-11



Internal condition

Window 1W-12



External condition



Internal condition



PL1 25/09/2025 Planning Application issue

Rev	Date	Note
Client Mr & Mrs Fawsitt		
Project Title House Refurbishment, Alteration & Extension of Bird Place		
Project Address Bird Place, Henley Bridge, Henley-on-Thames RG9 2LN		
Drawing No. PA-214		Rev. No. PL1
Drawing Title Window 1W-10/11/12		
Scale A3		
Drawn by: GG Checked by: PS Project ID: SC013		
Shack Group Ltd West Witheridge Fourth House, Penn Road, Knotty Green HP9 2TW +44 (0) 1494 258 181 hello@shackgroup.com www.shackgroup.com		

Window 1W-13



External condition

Window 1W-14



External condition

Window 1W-15



External condition



Internal condition



Internal condition



Internal condition

PL1 25/09/2025 Planning Application issue

Rev	Date	Note
Client Mr & Mrs Fawsitt		
Project Title House Refurbishment, Alteration & Extension of Bird Place		
Project Address Bird Place, Henley Bridge, Henley-on-Thames RG9 2LN		
Drawing No. PA-215		Rev. No. PL1
Drawing Title Window 1W-13/14/15		
Scale A3		
Drawn by: GG Checked by: PS Project ID: SC013		
Shack Group Ltd West Witheridge Fourth House, Penn Road, Knotty Green HP9 2TW +44 (0) 1494 258 181 hello@shackgroup.com www.shackgroup.com		

Window 1W-16



External condition



Internal condition

Window 1W-17



External condition



Internal condition

Window 1W-18



External condition



Internal condition



Rear Elevation. South
Scale 1:200



Front Elevation. North
Scale 1:200

PL1 25/09/2025 Planning Application issue

Rev	Date	Note
Client Mr & Mrs Fawsitt		
Project Title House Refurbishment, Alteration & Extension of Bird Place		
Project Address Bird Place, Henley Bridge, Henley-on-Thames RG9 2LN		
Drawing No. PA-216		Rev. No. PL1
Drawing Title Window 1W-16/17/18		
Scale A3		
Drawn by: GG Checked by: PS Project ID: SC013		
Shack Group Ltd West Witheridge Fourth House, Penn Road, Knotty Green HP9 2TW +44 (0) 1494 258 181 hello@shackgroup.com www.shackgroup.com		shack.

Window 1W-19



External condition



Internal condition

Window 1W-20



External condition



Internal condition

Window 1W-21



External condition



Internal condition



Front Elevation. North
Scale 1:200

PL1 25/09/2025 Planning Application issue

Rev	Date	Note
Client Mr & Mrs Fawsitt		
Project Title House Refurbishment, Alteration & Extension of Bird Place		
Project Address Bird Place, Henley Bridge, Henley-on-Thames RG9 2LN		
Drawing No. PA-217		Rev. No. PL1
Drawing Title Window 1W-19/20/21		
Scale A3		
Drawn by: GG Checked by: PS Project ID: SC013		
Shack Group Ltd West Witheridge Fourth House, Penn Road, Knotty Green HP9 2TW +44 (0) 1494 258 181 hello@shackgroup.com www.shackgroup.com		shack.

Window 1W-22



External condition

Window 1W-23



External condition

Window 1W-24



External condition



Internal condition



Internal condition



Internal condition



PL1 25/09/2025 Planning Application issue

Rev	Date	Note
Client Mr & Mrs Fawsitt		
Project Title House Refurbishment, Alteration & Extension of Bird Place		
Project Address Bird Place, Henley Bridge, Henley-on-Thames RG9 2LN		
Drawing No. PA-218		Rev. No. PL1
Drawing Title Window 1W-22/23/24		
Scale A3		
Drawn by: GG Checked by: PS Project ID: SC013		
Shack Group Ltd West Witheridge Fourth House, Penn Road, Knotty Green HP9 2TW +44 (0) 1494 258 181 hello@shackgroup.com www.shackgroup.com		

Window 1W-25



External condition



Front Elevation. North
Scale 1:200

PL1 25/09/2025 Planning Application issue

Rev	Date	Note
Client Mr & Mrs Fawsitt		
Project Title House Refurbishment, Alteration & Extension of Bird Place		
Project Address Bird Place, Henley Bridge, Henley-on-Thames RG9 2LN		
Drawing No. PA-219		Rev. No. PL1
Drawing Title Window 1W-25		
Scale A3		
Drawn by: GG Checked by: PS Project ID: SC013		
Shack Group Ltd West Witheridge Fourth House, Penn Road, Knotty Green HP9 2TW +44 (0) 1494 258 181 hello@shackgroup.com www.shackgroup.com		

Window 2W-01



External condition



Internal condition

Window 2W-02



External condition



Internal condition

Window 2W-03



External condition



Internal condition



Front Elevation. North
Scale 1:200



Rear Elevation. South
Scale 1:200

PL1 25/09/2025 Planning Application issue

Rev	Date	Note
Client Mr & Mrs Fawsitt		
Project Title House Refurbishment, Alteration & Extension of Bird Place		
Project Address Bird Place, Henley Bridge, Henley-on-Thames RG9 2LN		
Drawing No. PA-220		Rev. No. PL1
Drawing Title Window 2W-01/02/03		
Scale A3		
Drawn by: GG Checked by: PS Project ID: SC013		
Shack Group Ltd West Witheridge Fourth House, Penn Road, Knotty Green HP9 2TW +44 (0) 1494 258 181 hello@shackgroup.com www.shackgroup.com		shack.

Window 2W-02



External condition



Internal condition

Window 2W-05



External condition



Internal condition



Window 2W-06




External condition



Internal condition



Front Elevation. North
Scale 1:200

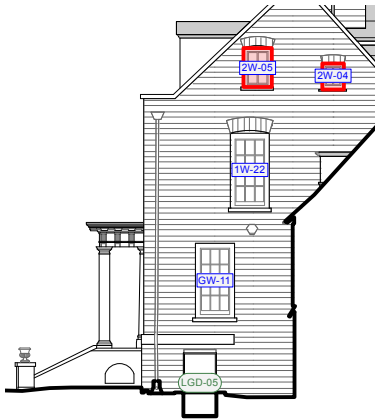

Side Elevation. West
Scale 1:200

PL1 25/09/2025 Planning Application issue

Rev	Date	Note
Client Mr & Mrs Fawsitt		
Project Title House Refurbishment, Alteration & Extension of Bird Place		
Project Address Bird Place, Henley Bridge, Henley-on-Thames RG9 2LN		
Drawing No. PA-221		Rev. No. PL1
Drawing Title Window 2W-04/05/06		
Scale A3		
Drawn by: GG Checked by: PS Project ID: SC013		
Shack Group Ltd West Witheridge Fourth House, Penn Road, Knotty Green HP9 2TW +44 (0) 1494 258 181 hello@shackgroup.com www.shackgroup.com		shack.

Window 2W-07



External condition



Internal condition



Front Elevation. North
Scale 1:200

PL1 25/09/2025 Planning Application issue

Rev	Date	Note
Client Mr & Mrs Fawsitt		
Project Title House Refurbishment, Alteration & Extension of Bird Place		
Project Address Bird Place, Henley Bridge, Henley-on-Thames RG9 2LN		
Drawing No. PA-222		Rev. No. PL1
Drawing Title Window 2W-07		
Scale A3		
Drawn by: GG Checked by: PS Project ID: SC013		
Shack Group Ltd West Witheridge Fourth House, Penn Road, Knotty Green HP9 2TW +44 (0) 1494 258 181 hello@shackgroup.com www.shackgroup.com		

Window LGW-12




LGW-08 Existing condition

Window LGW-13



LGW-09 Existing condition


Proposed Details

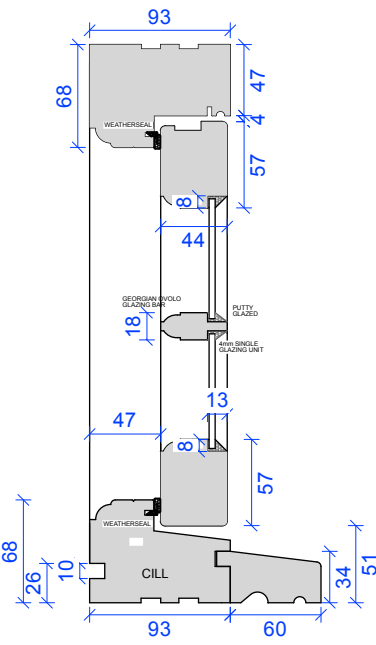


Proposed Head to Cill Section
Scale 1:5




Front Elevation. North
Scale 1:200

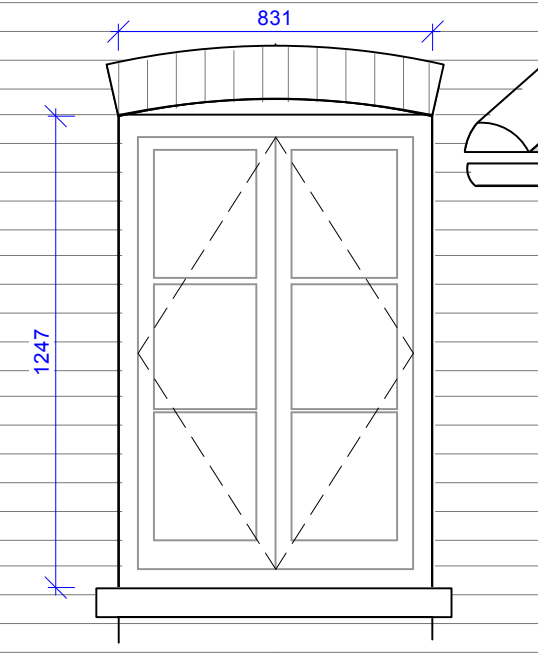


Proposed Elevation

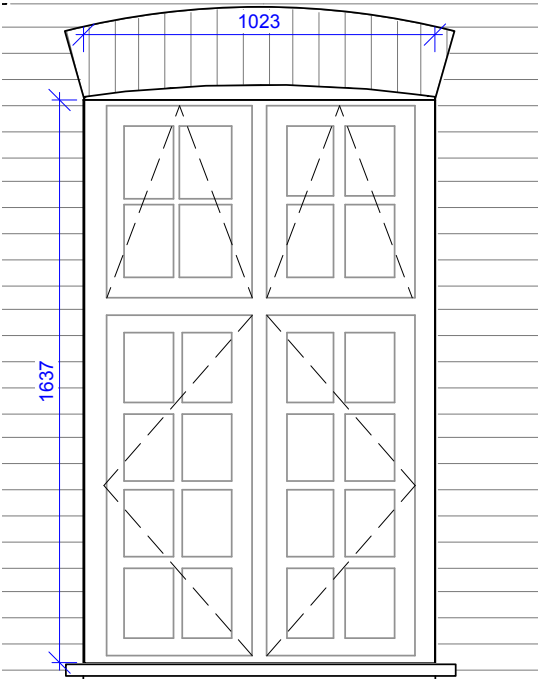

Proposed Elevation

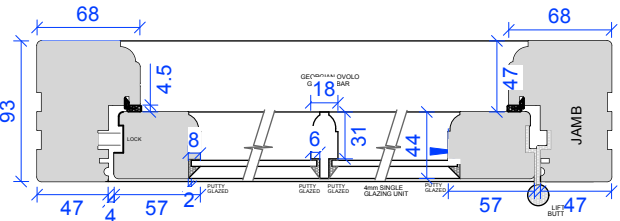

Proposed Jamb Section
Scale 1:5

 

PL1 25/09/2025 Planning Application issue

Rev	Date	Note
Client		
Mr & Mrs Fawsitt		
Project Title		
House Refurbishment, Alteration & Extension of Bird Place		
Project Address		
Bird Place, Henley Bridge, Henley-on-Thames RG9 2LN		
Drawing No.		Rev. No.
PA-223		PL1
Drawing Title		
Window LGW-12/13		
Scale		
A3		
Drawn by: GG		Checked by: PS
		Project ID: SC013
Shack Group Ltd West Witheridge Fourth House, Penn Road, Knotty Green HP9 2TW +44 (0) 1494 258 181 hello@shackgroup.com www.shackgroup.com		

2190

Technical drawing of a window with a width dimension of 2190. The window is divided into four panes (two on the left, two on the right) by a central mullion and horizontal sills. A handle is visible on the left pane. The drawing includes dimension lines and crop marks.

Technical drawing of a mechanical assembly, likely a pump or motor component, showing a cross-section. The drawing includes dimensions in millimeters (mm) and degrees (°).

Dimensions shown:

- Overall width: 56 mm
- Overall height: 102 mm
- Top right section width: 27 mm
- Top right section width: 35.5 mm
- Top right section width: 41 mm
- Bottom left section width: 56 mm
- Bottom middle section width: 45 mm
- Bottom right section width: 56 mm

Other features and labels:

- Labels: 1, 2, 

0 25 50 75 100mm

