




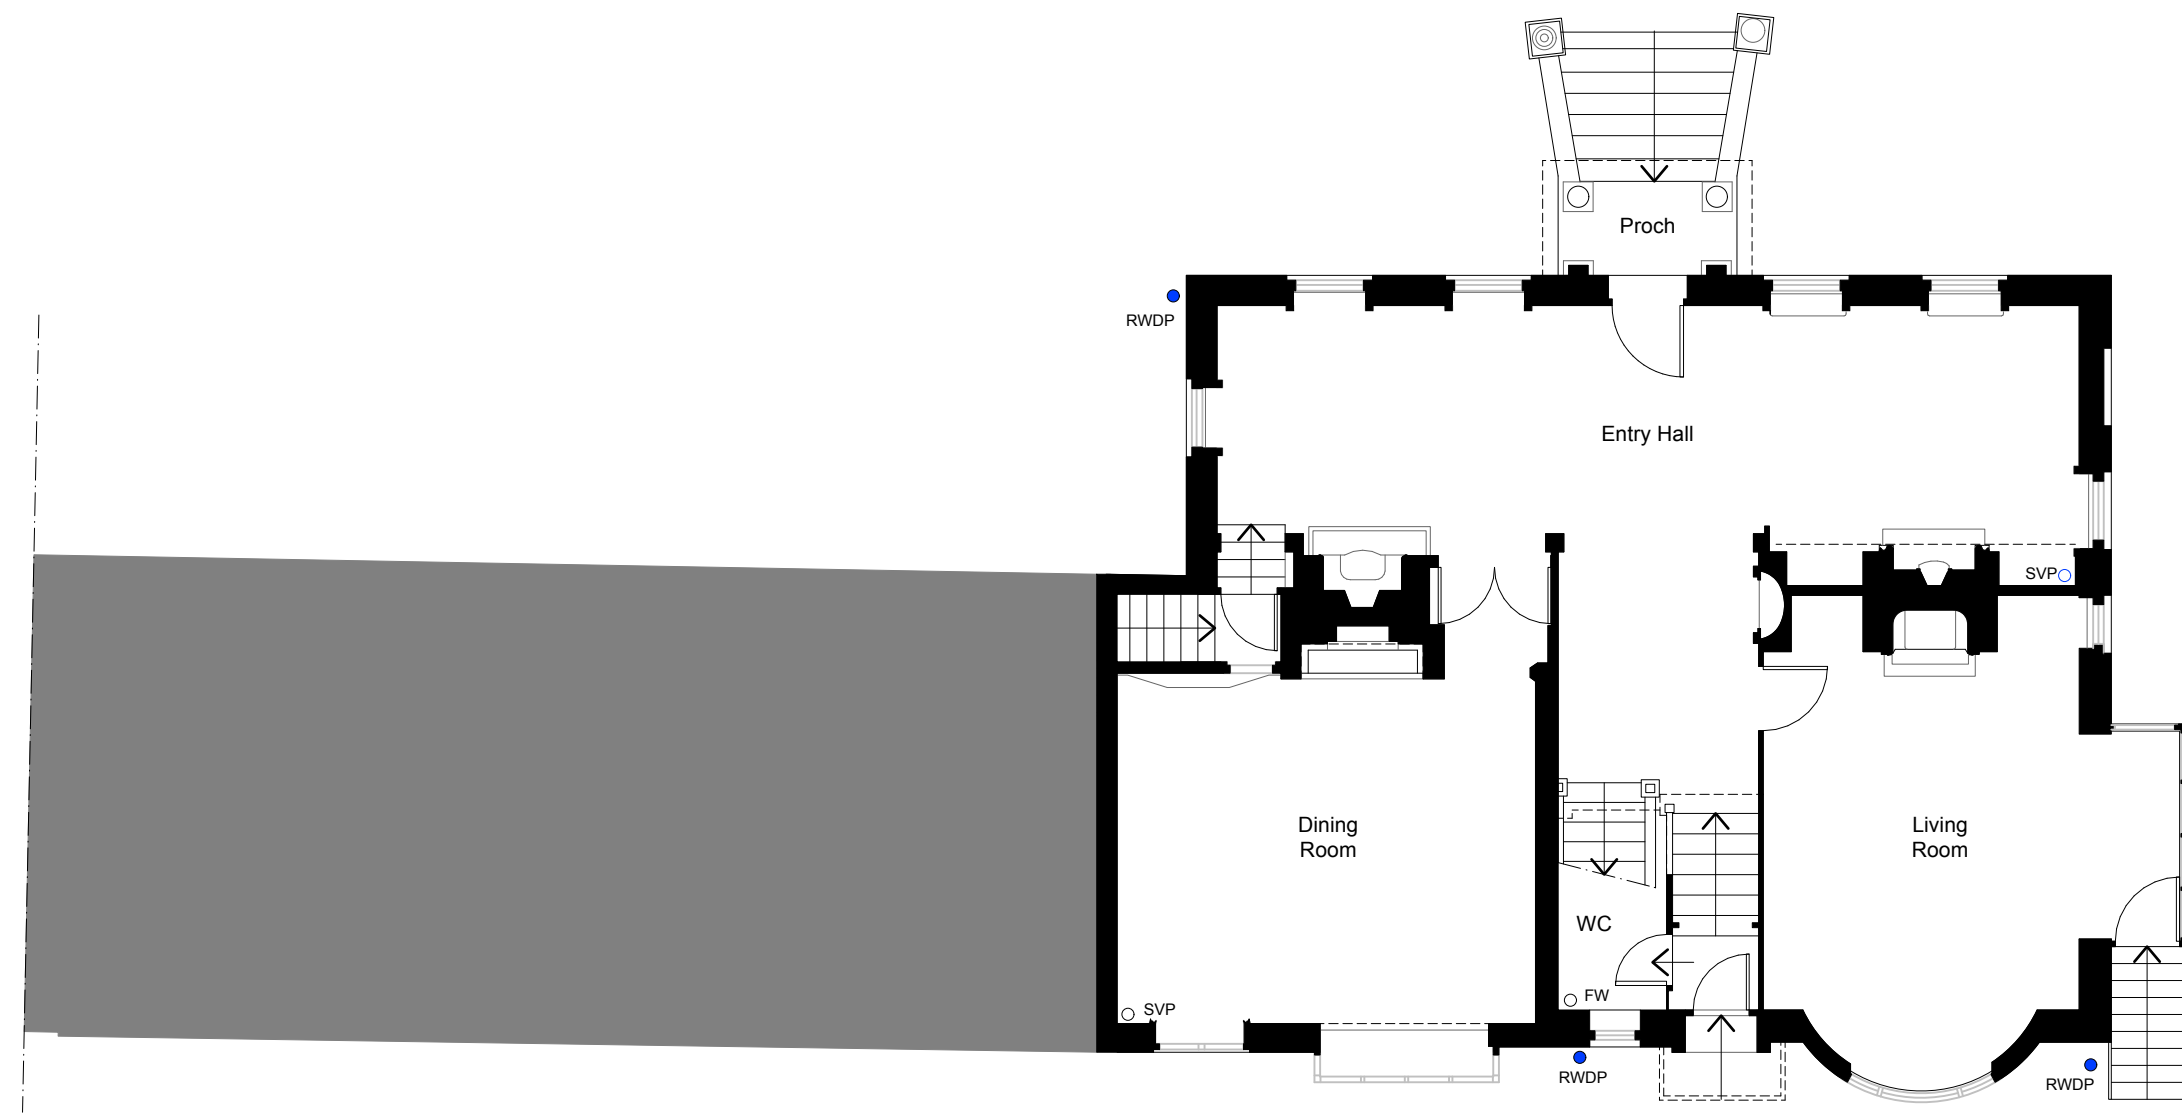


Existing Ground Floor
Scale 1:100

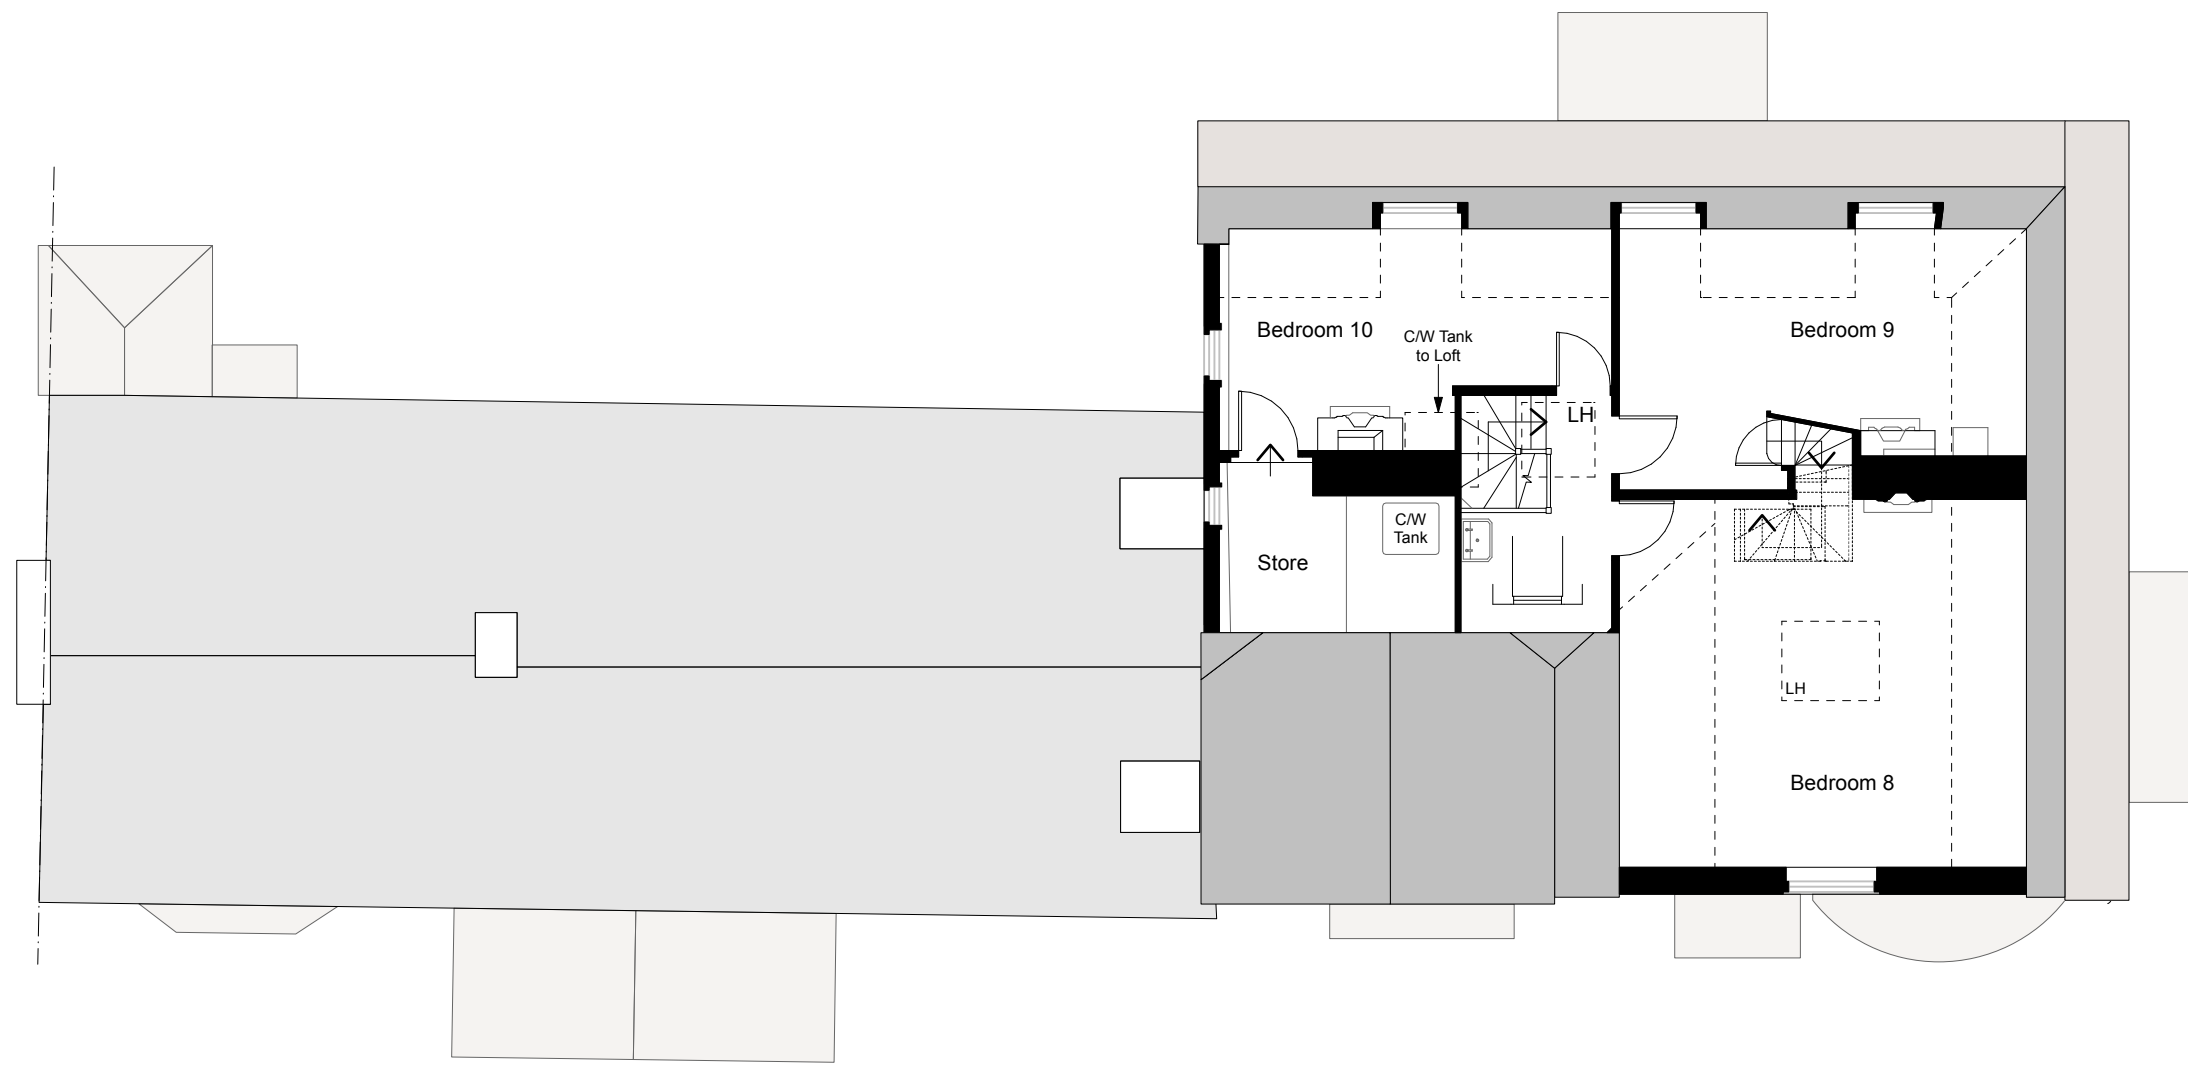

Existing Second Floor Plan
Scale 1:100

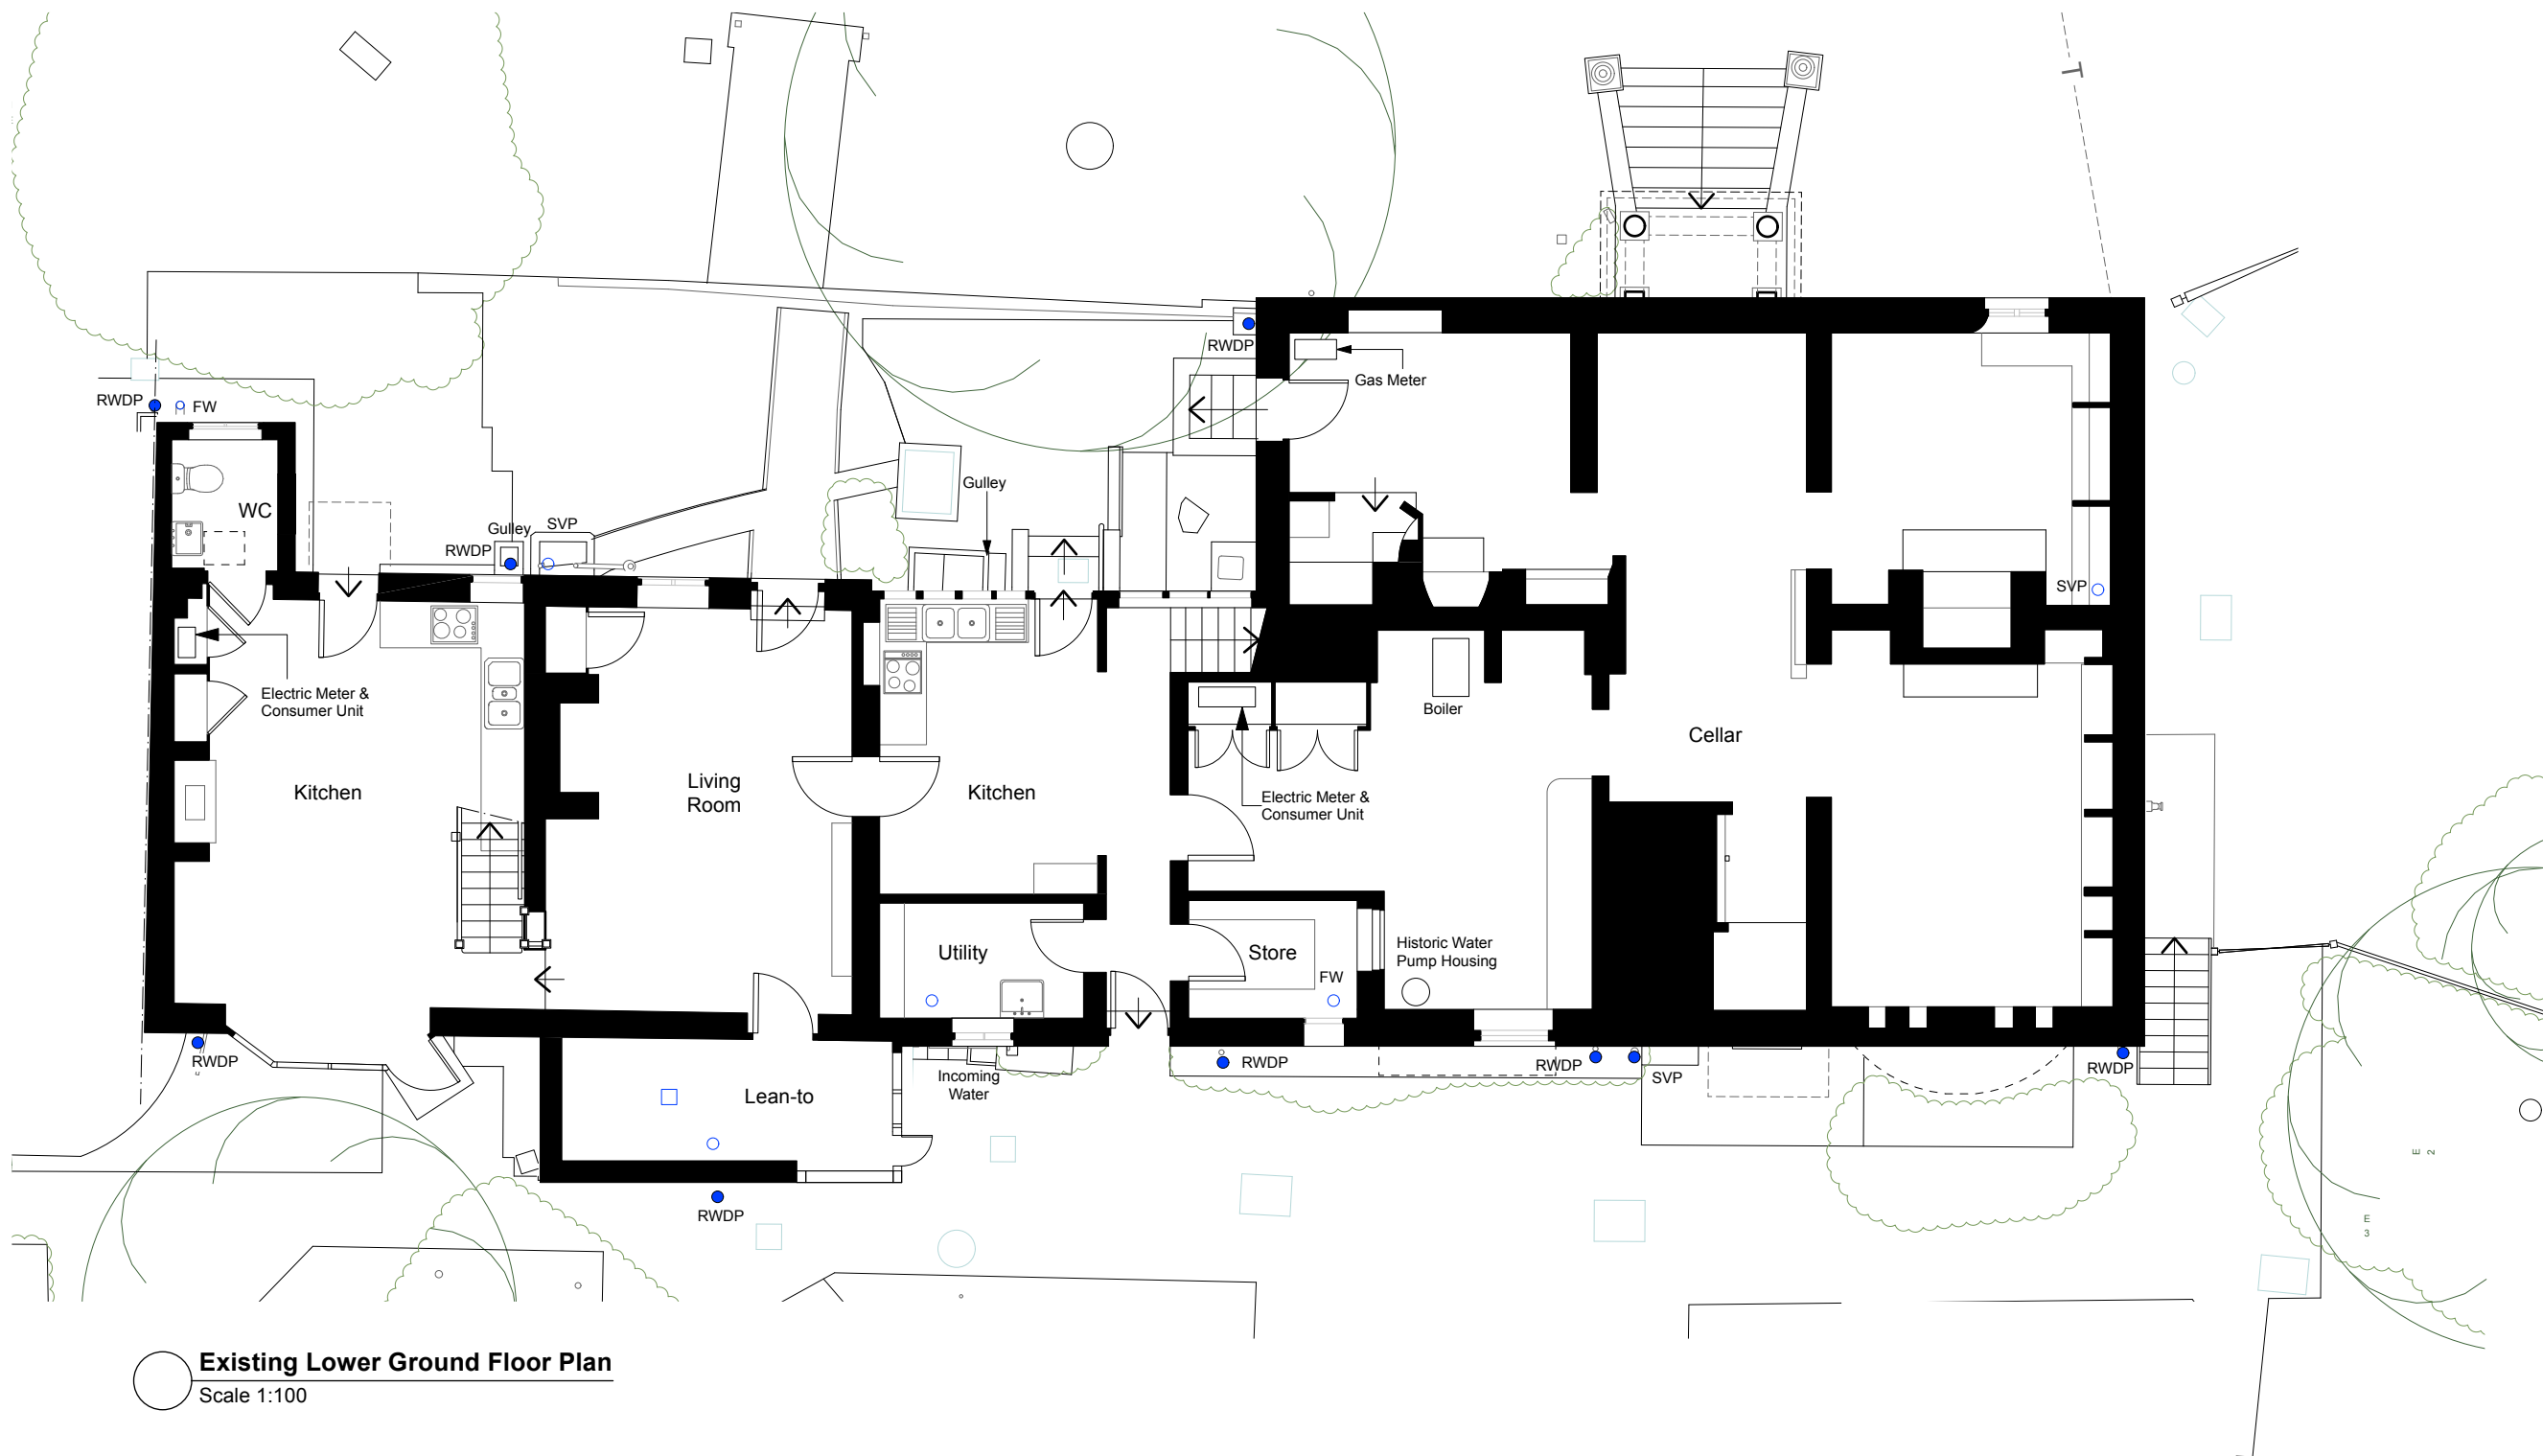


Existing Lower Ground Floor Plan
Scale 1:100

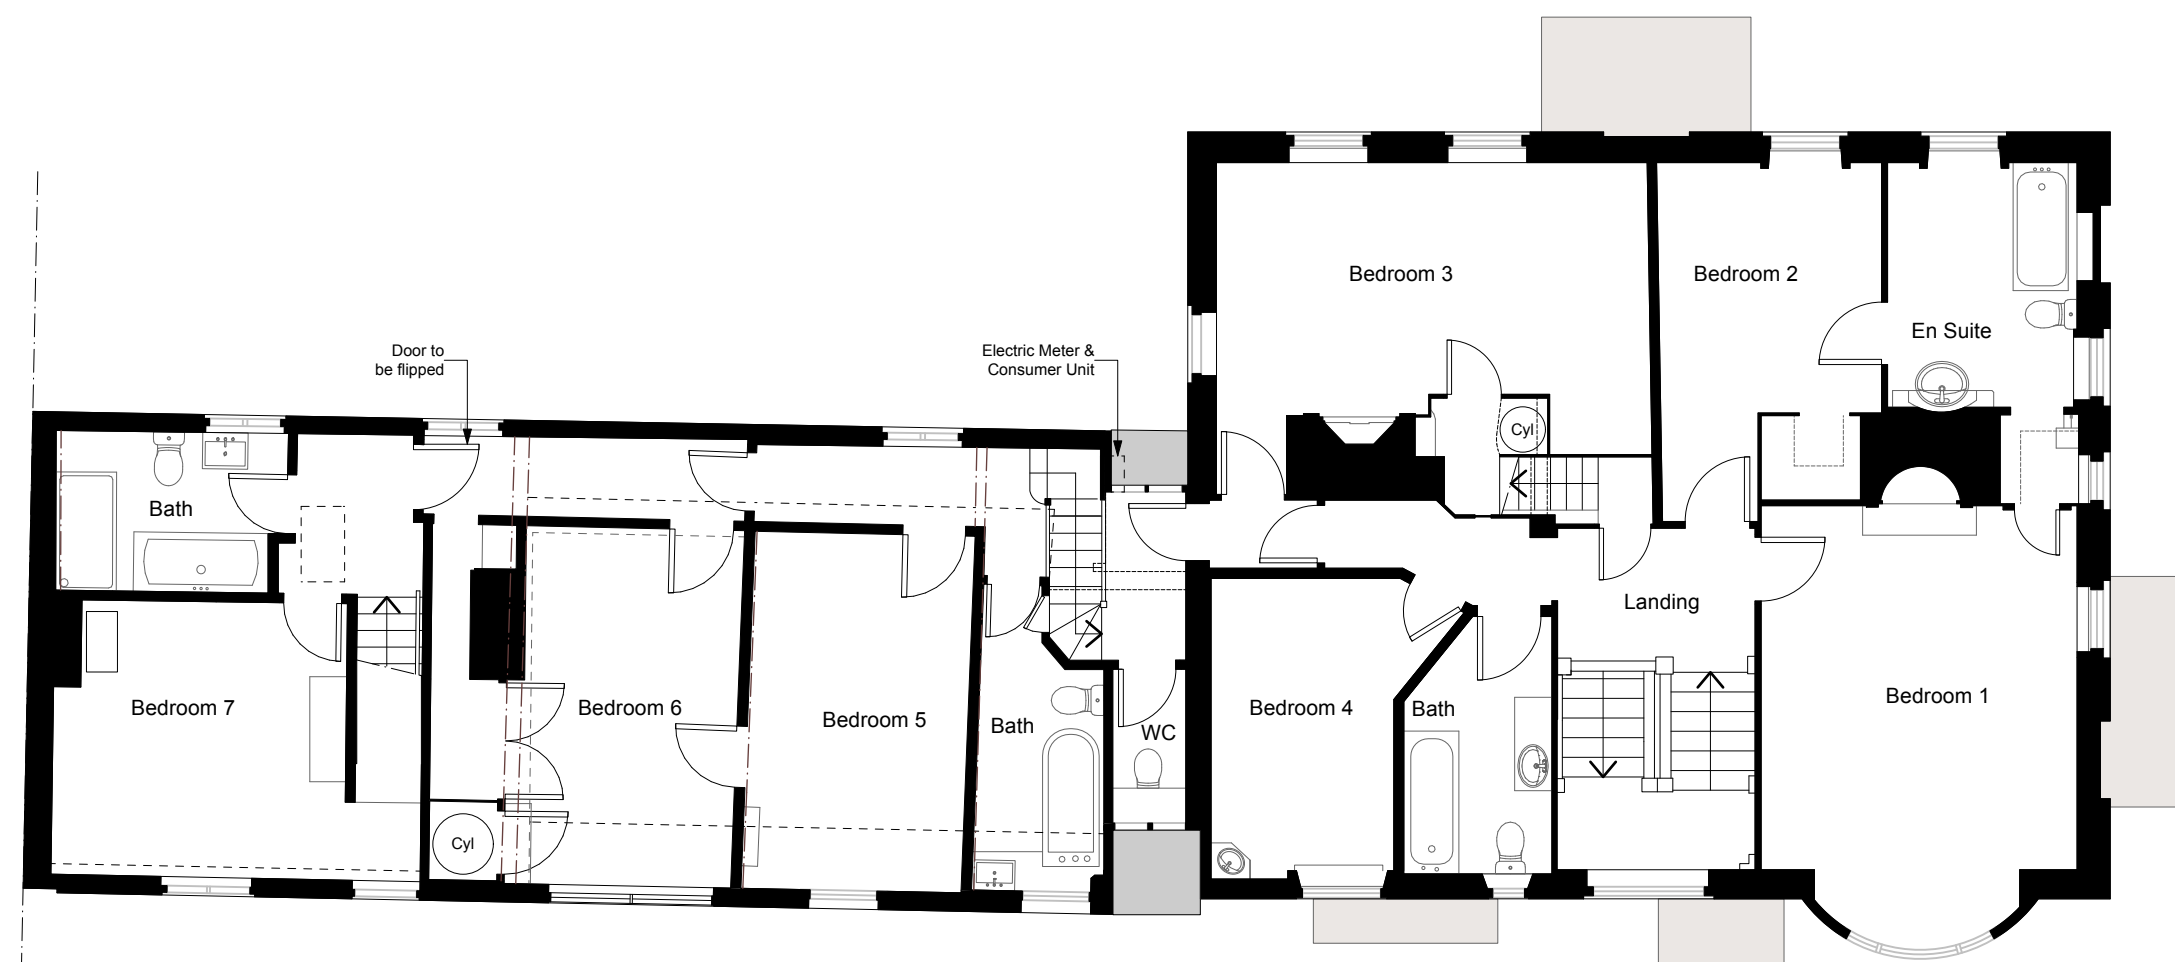

Existing First Floor Plan
Scale 1:100

Legend
Line of exposed timber trusses to be retained

Scale
1:100 @ A1
0 1 2 3 4 5 m

 

PL1 - 25/09/2025 Planning Application Issue

Rev	Date	Note
-----	------	------

Client	Mr & Mrs Fawcitt
--------	------------------

Project Title	Bird Place
---------------	------------

Project Address	Henley Bridge, Henley-On-Thames RG9 2LN
-----------------	--

Drawing No.	PA-03	Rev. No.	PL1
-------------	-------	----------	-----

Drawing Title	Existing Floor Plans
---------------	----------------------

Drawn by: GG	Checked by: PS	Project ID: SC013
--------------	----------------	-------------------

Shack Group Ltd
West Wilberdridge
Fourth House, Penn Road,
Kingsley Green HP9 2TW
+44 (0) 1494 258 181
hello@shackgroup.com
www.shackgroup.com

shack.