


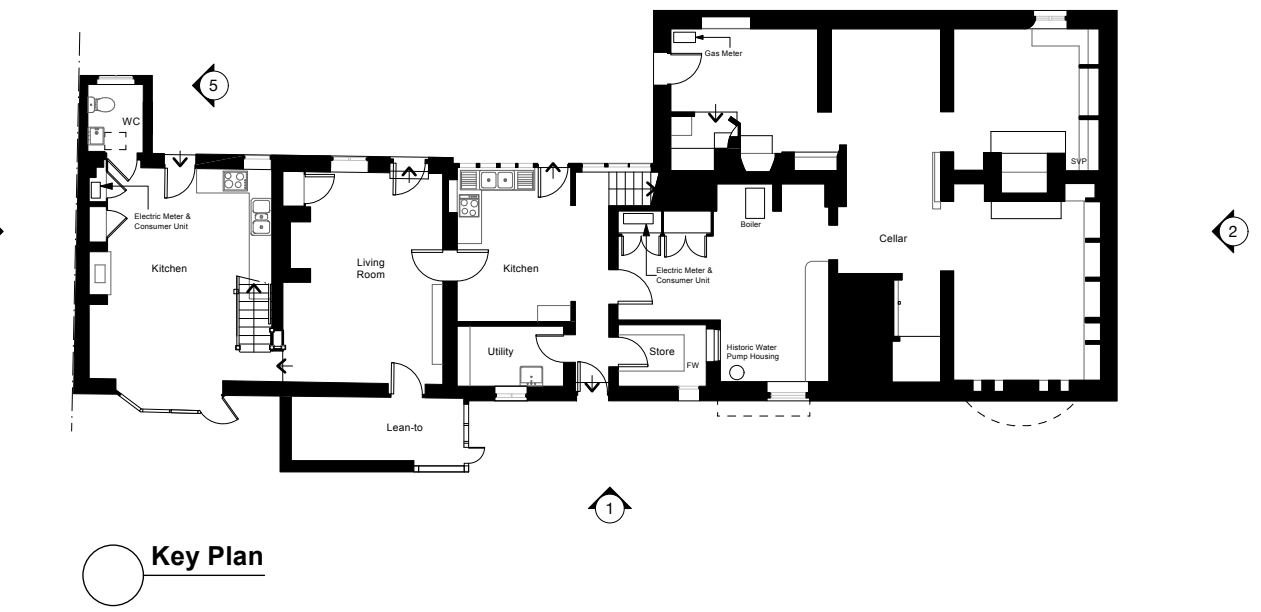

1 Front Elevation - North
Scale: 1:100



4 Side Elevation - West
Scale: 1:100



5 Side Elevation - East
Scale: 1:100



3 Rear Elevation - South
Scale: 1:100



2 Side Elevation - East
Scale: 1:100

- LEGEND**
- 1 Brickwork
 - 2 Plain Roof Tiles
 - 3 Slate Roof Tiles
 - 4 Render
 - 5 Timber Framed Window & Door
 - 6 Metal Framed Window & Door

1/100 0 1 2 3 4 5 m

PL1 25/09/2025 Planning Application Issue

Rev	Date	Note	Rev. No.
Client	Mr & Mrs Fawcitt		
Project Title	Bird Place		
Project Address	Henley Bridge, Henley-On-Thames RG9 2LN		
Drawing No.	PA-05	Rev. No.	PL1
Drawing Title	Existing Elevations		
Scale	1:100 @ A1		
Drawn by: GG	Checked by: PS	Project ID: SC013	
Shack Group Ltd West Wilberdridge Fourth House, Penn Road, Kingsley Green HP9 2TW +44 (0) 1494 258 181 hello@shackgroup.com www.shackgroup.com	shack.		