




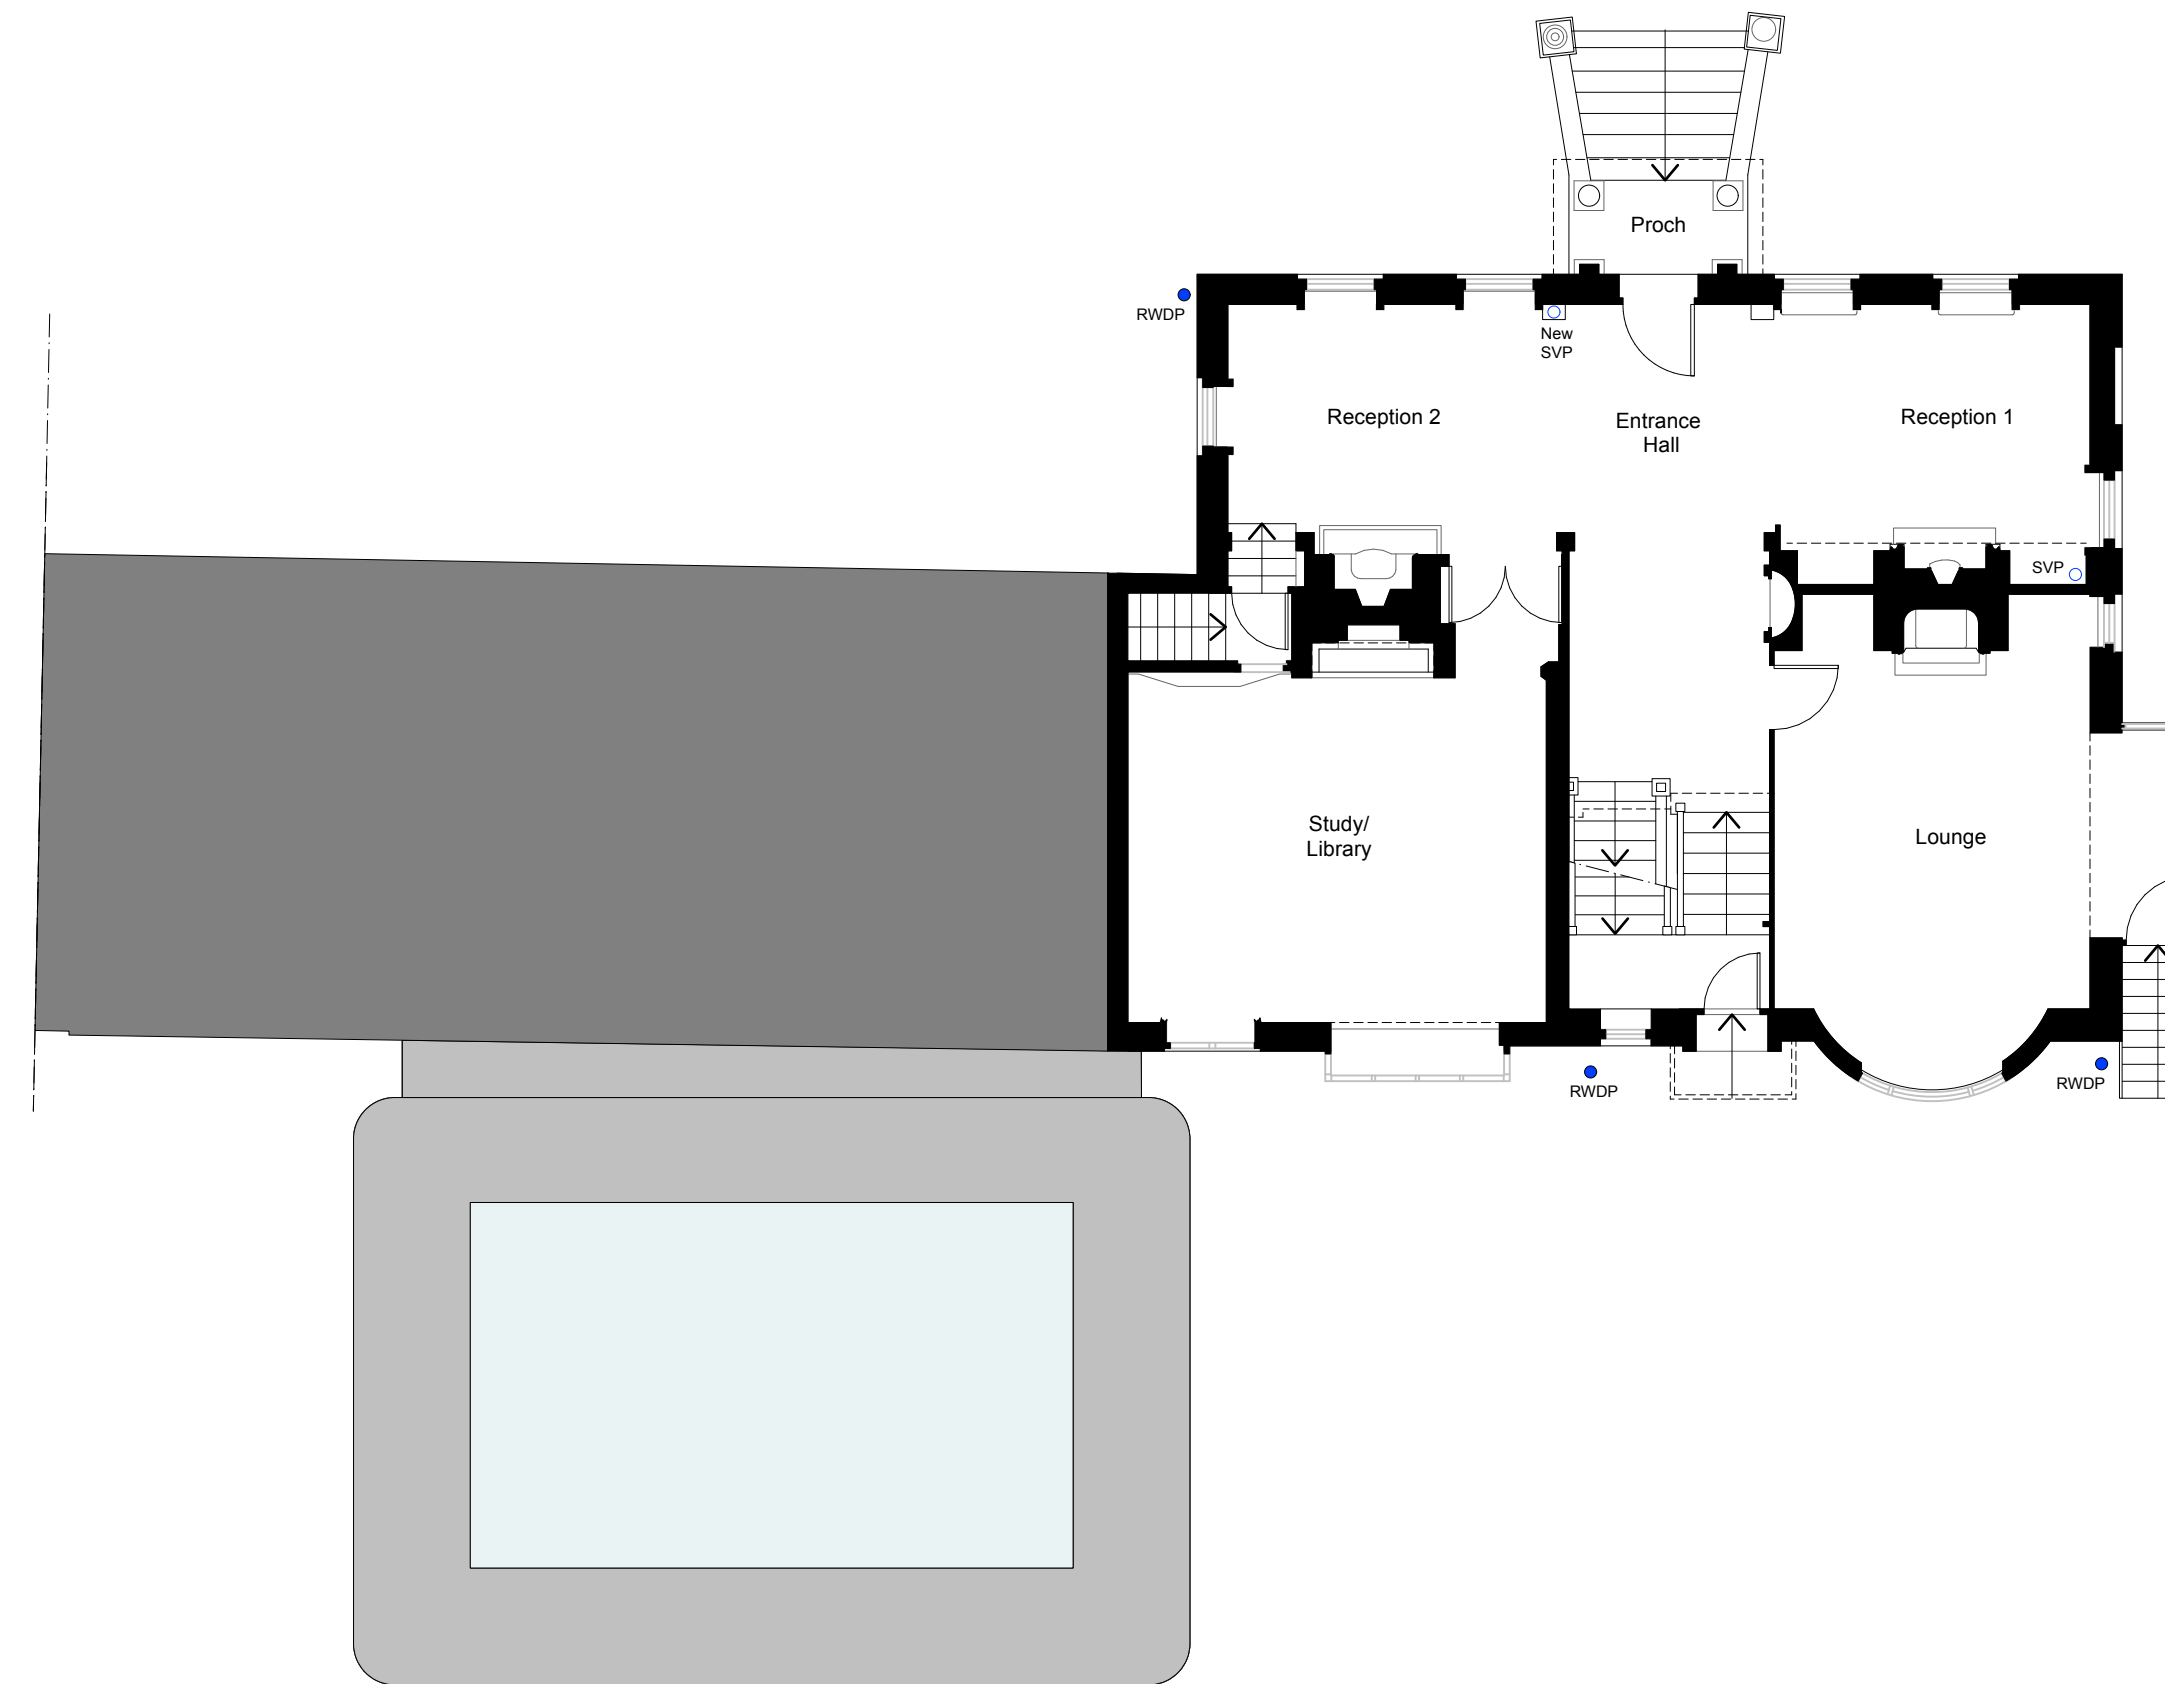

Proposed Ground Floor Plan
Scale 1:100

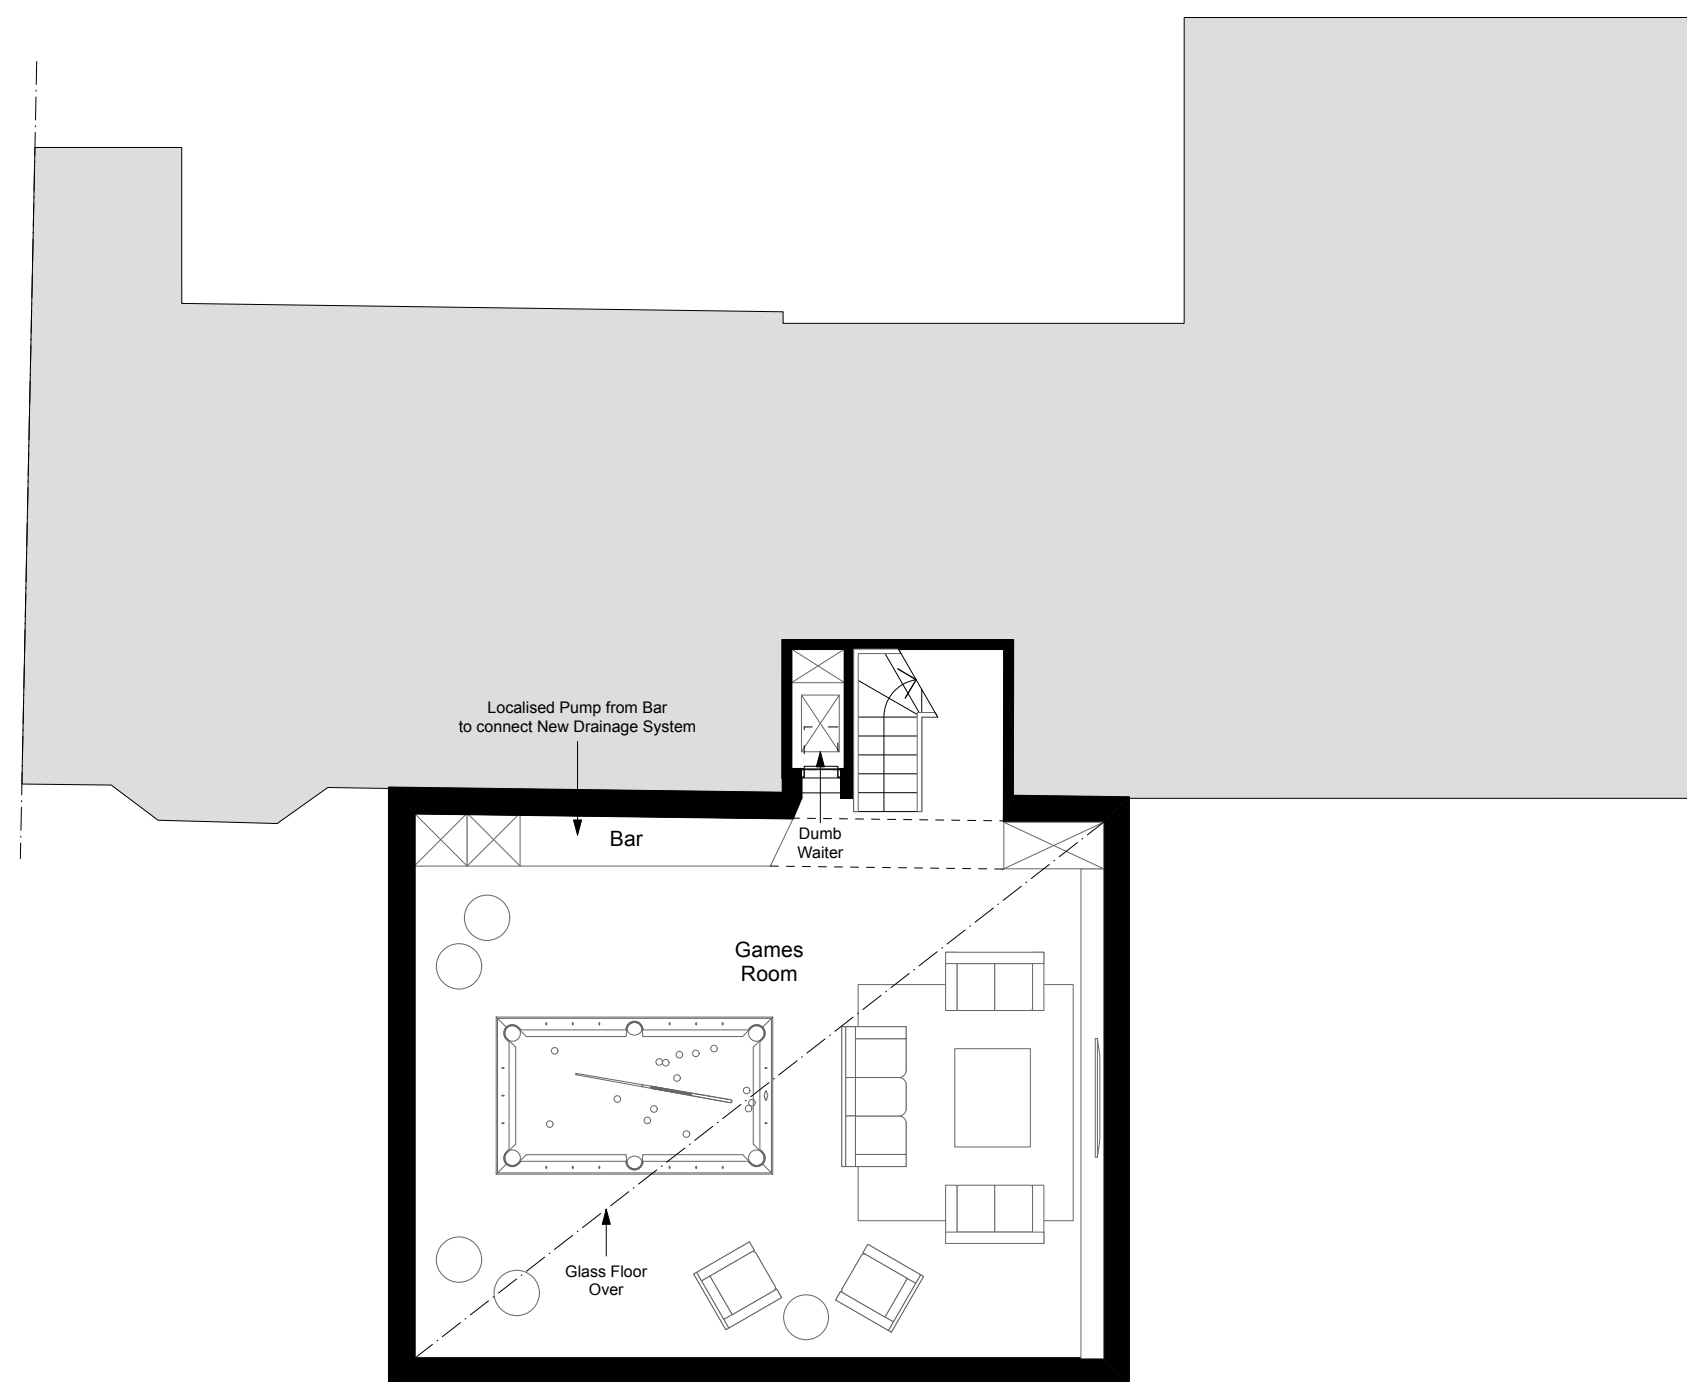

Proposed Cellar Floor Plan
Scale 1:100

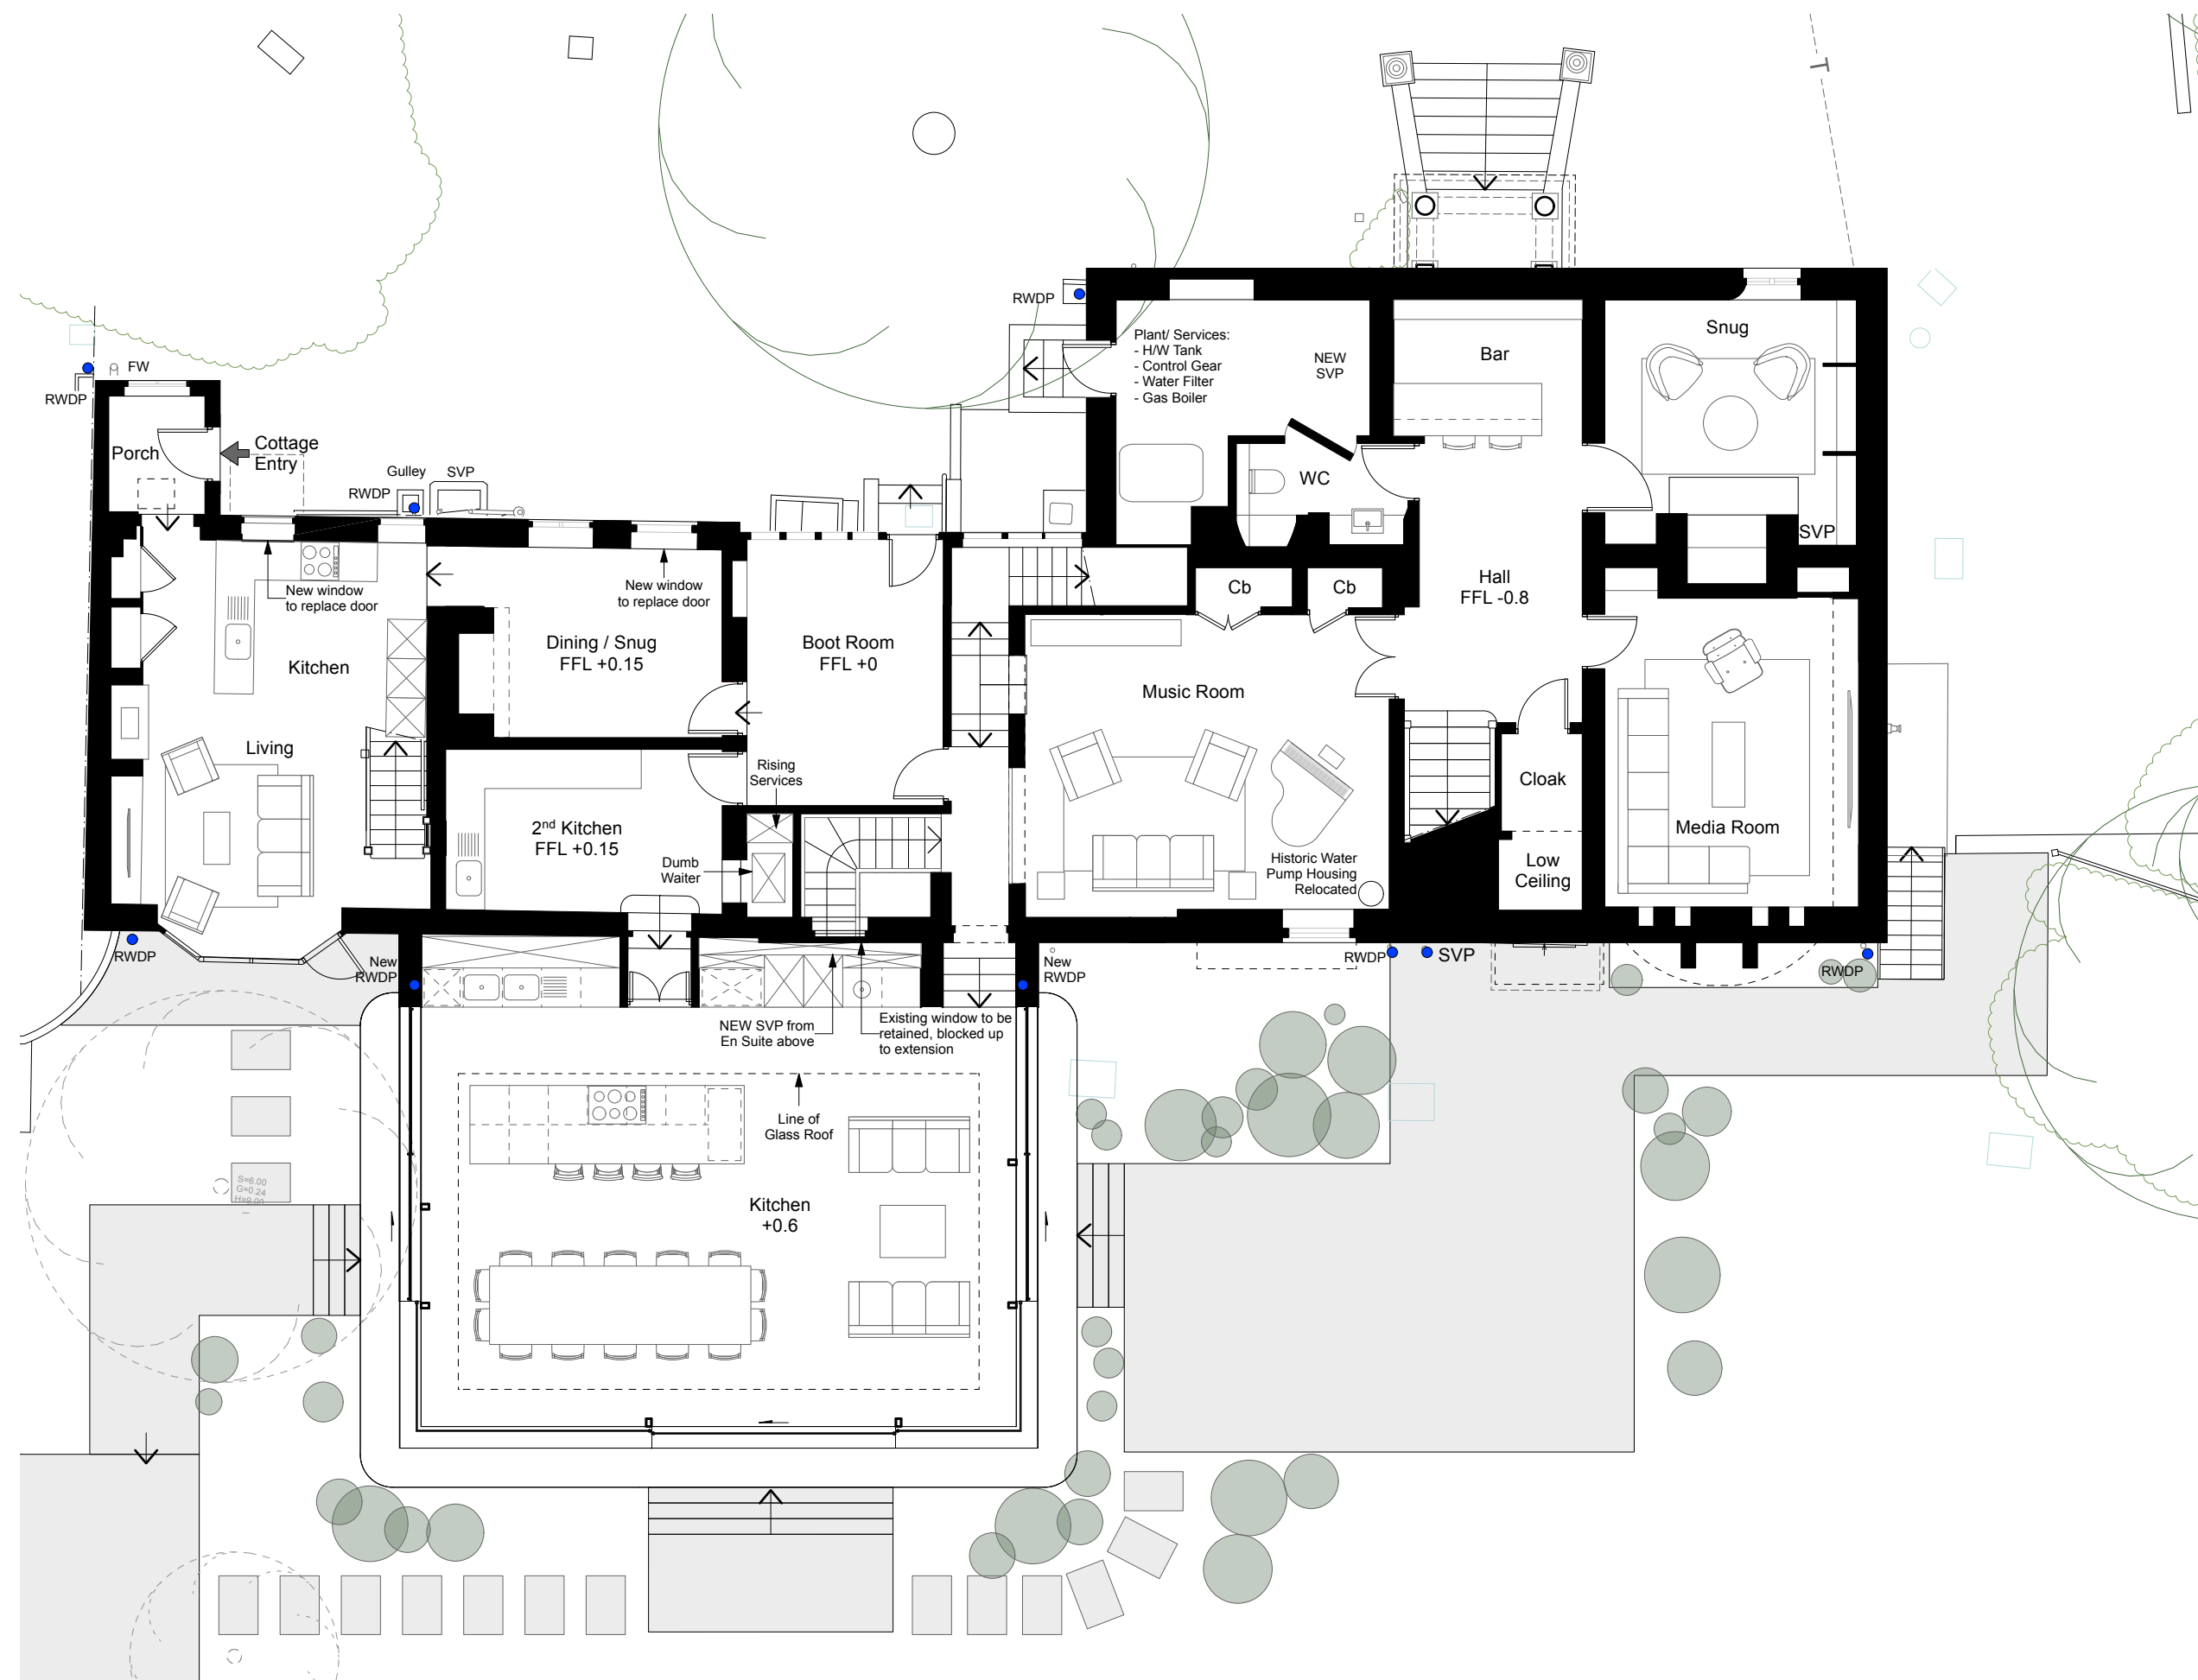

Proposed Lower Ground Floor Plan
Scale 1:100

Legend

Line of exposed timber trusses



PL1 25/09/2025 Planning Application Issue

Rev	Date	Note	Rev. No.
Client	Mr & Mrs Fawcitt		
Project Title	Bird Place		
Project Address	Henley Bridge, Henley-On-Thames RG9 2LN		
Drawing No.	PA-07		PL1
Drawing Title	Proposed Floor Plans		
Scale	1:100 @ A1		
Drawn by: GG	Checked by: PS	Project ID: SC013	
Shack Group Ltd West Wilberdridge Fourth House, Penn Road, Kinty Green HP9 2TW +44 (0) 1494 258 181 hello@shackgroup.com www.shackgroup.com			shack.