




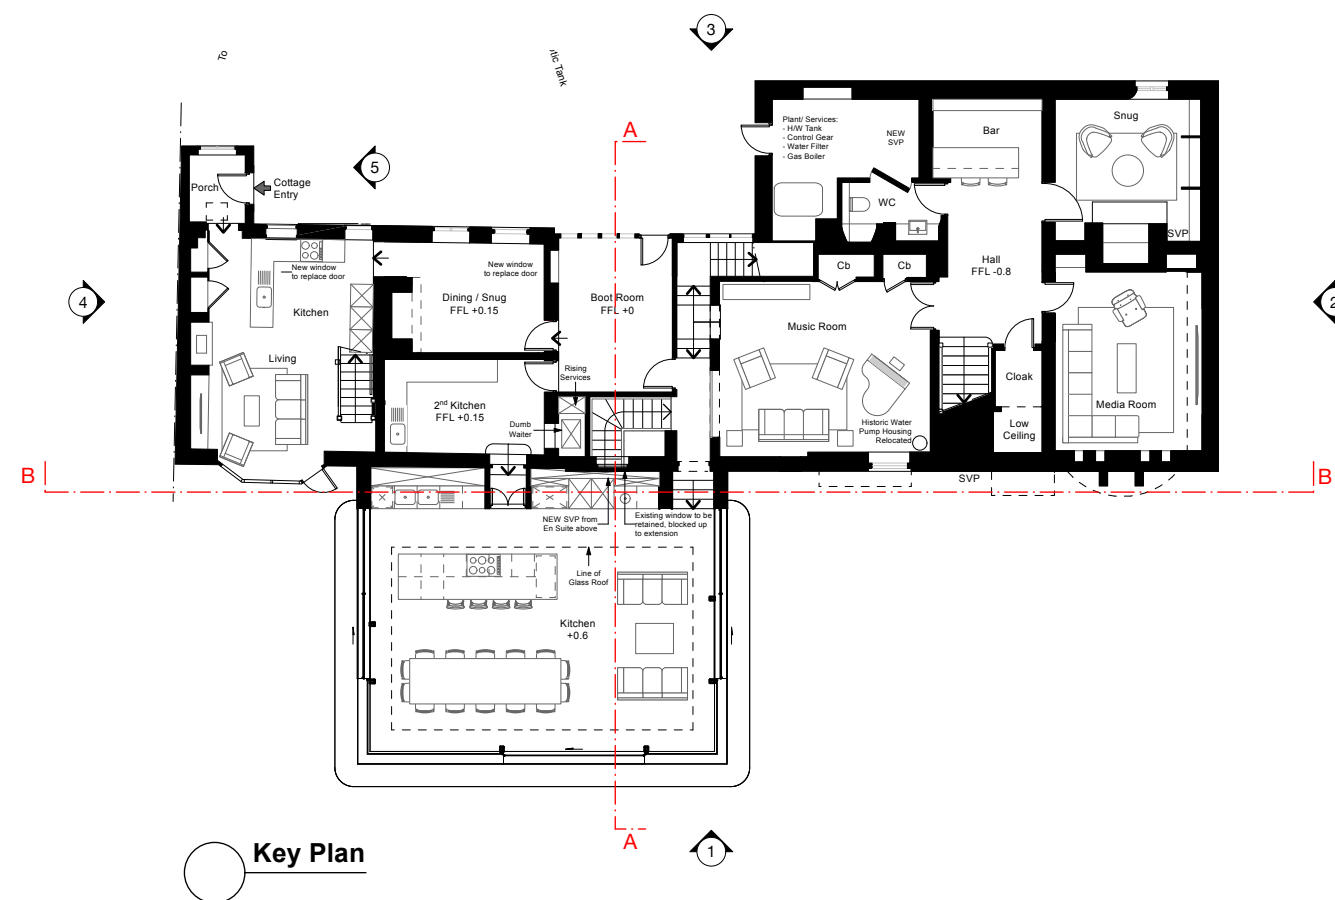

3 Front Elevation - North
Scale: 1:100

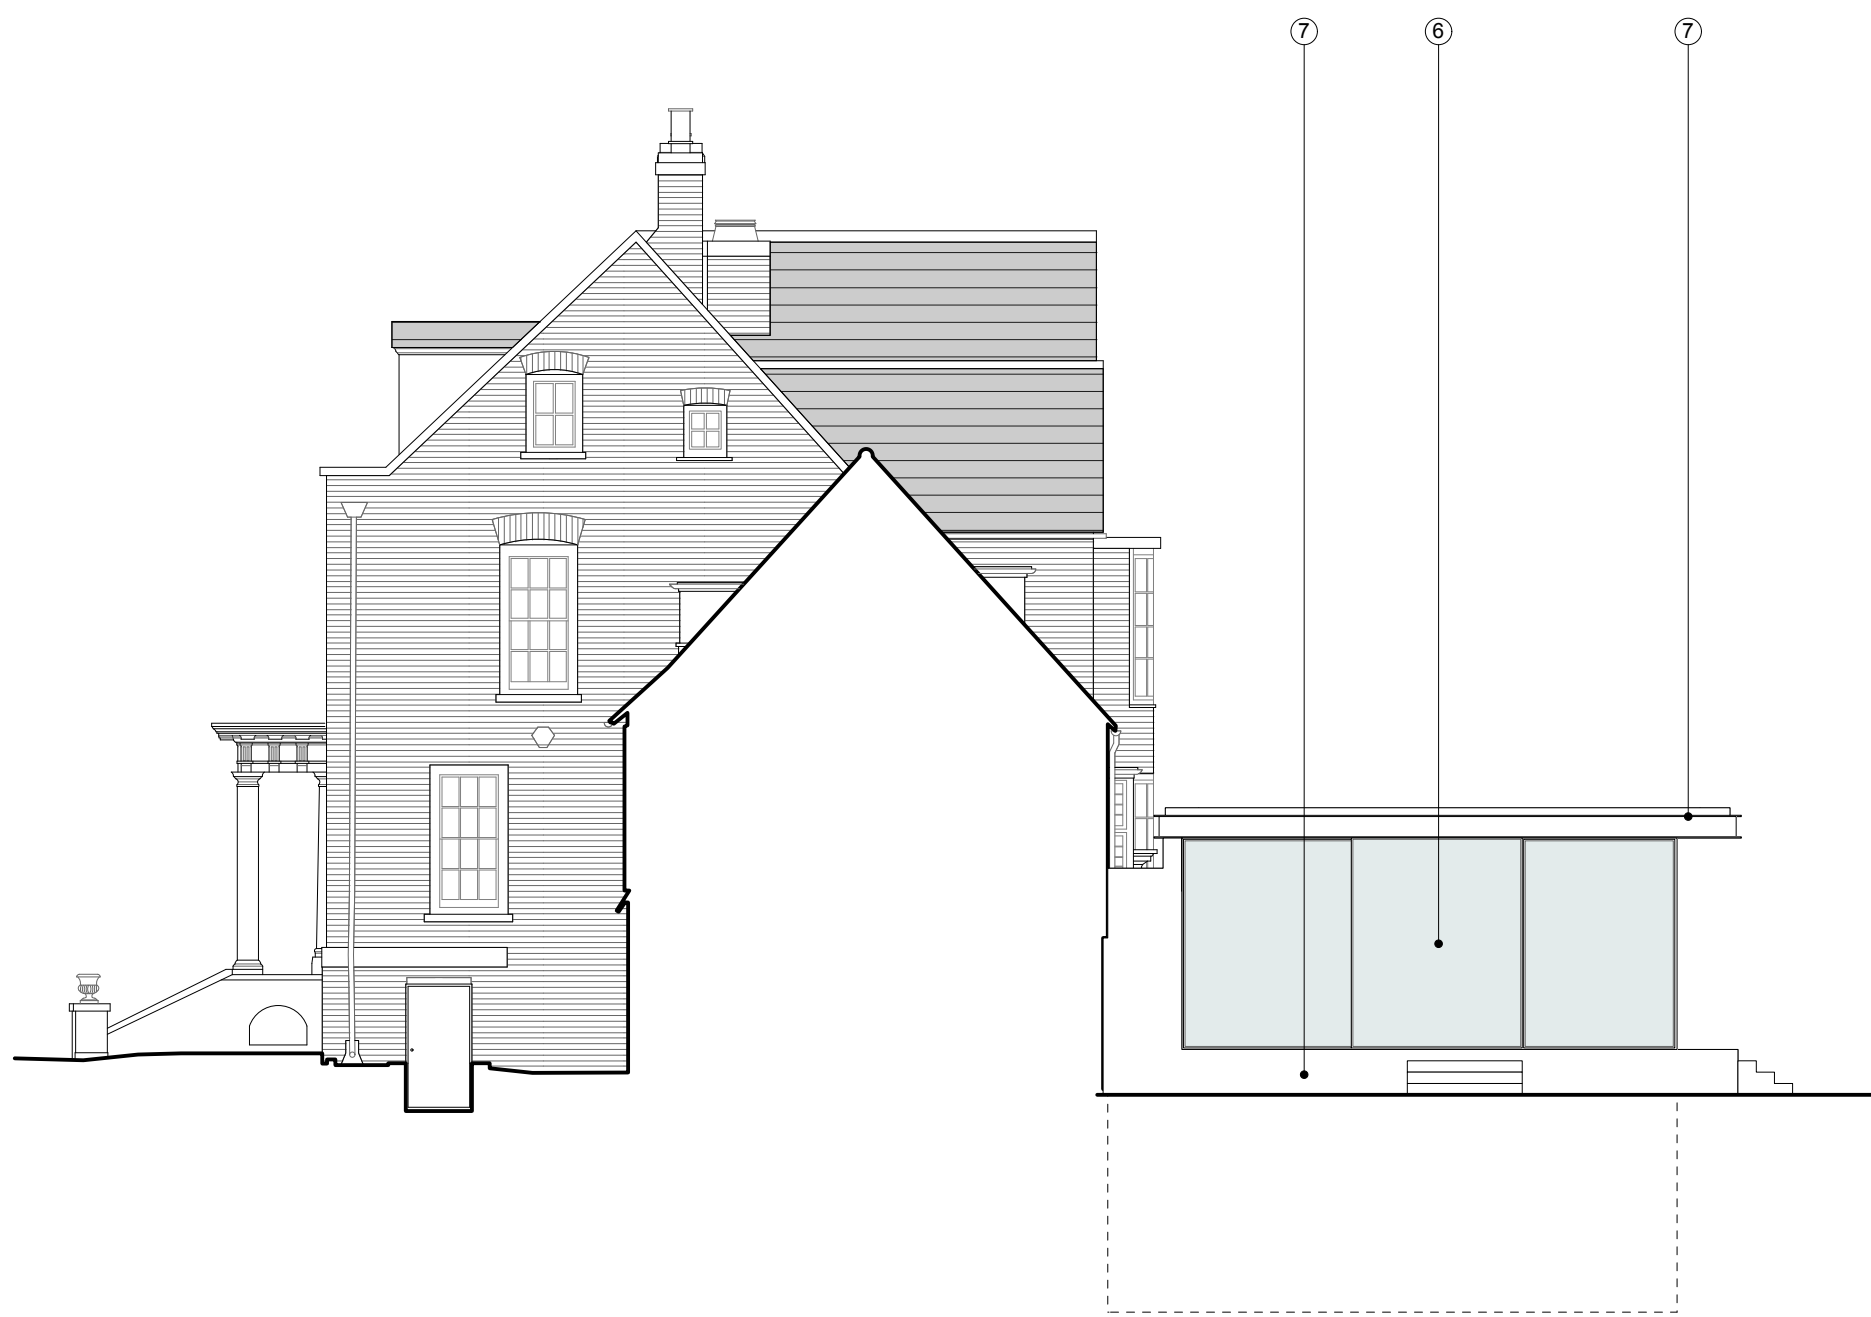


4 Side Elevation - West
Scale: 1:100

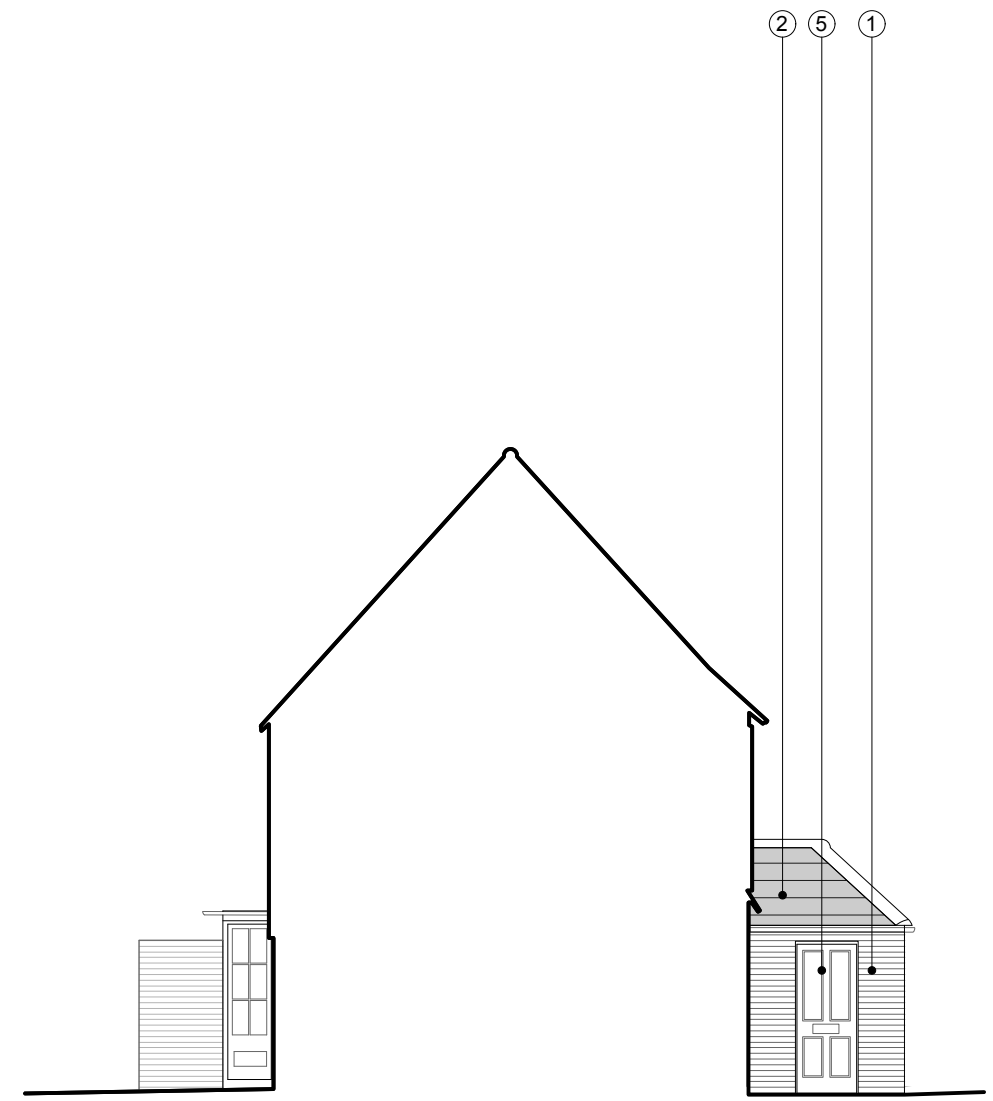

5 Side Elevation - East
Scale: 1:100



1 Rear Elevation - South
Scale: 1:100

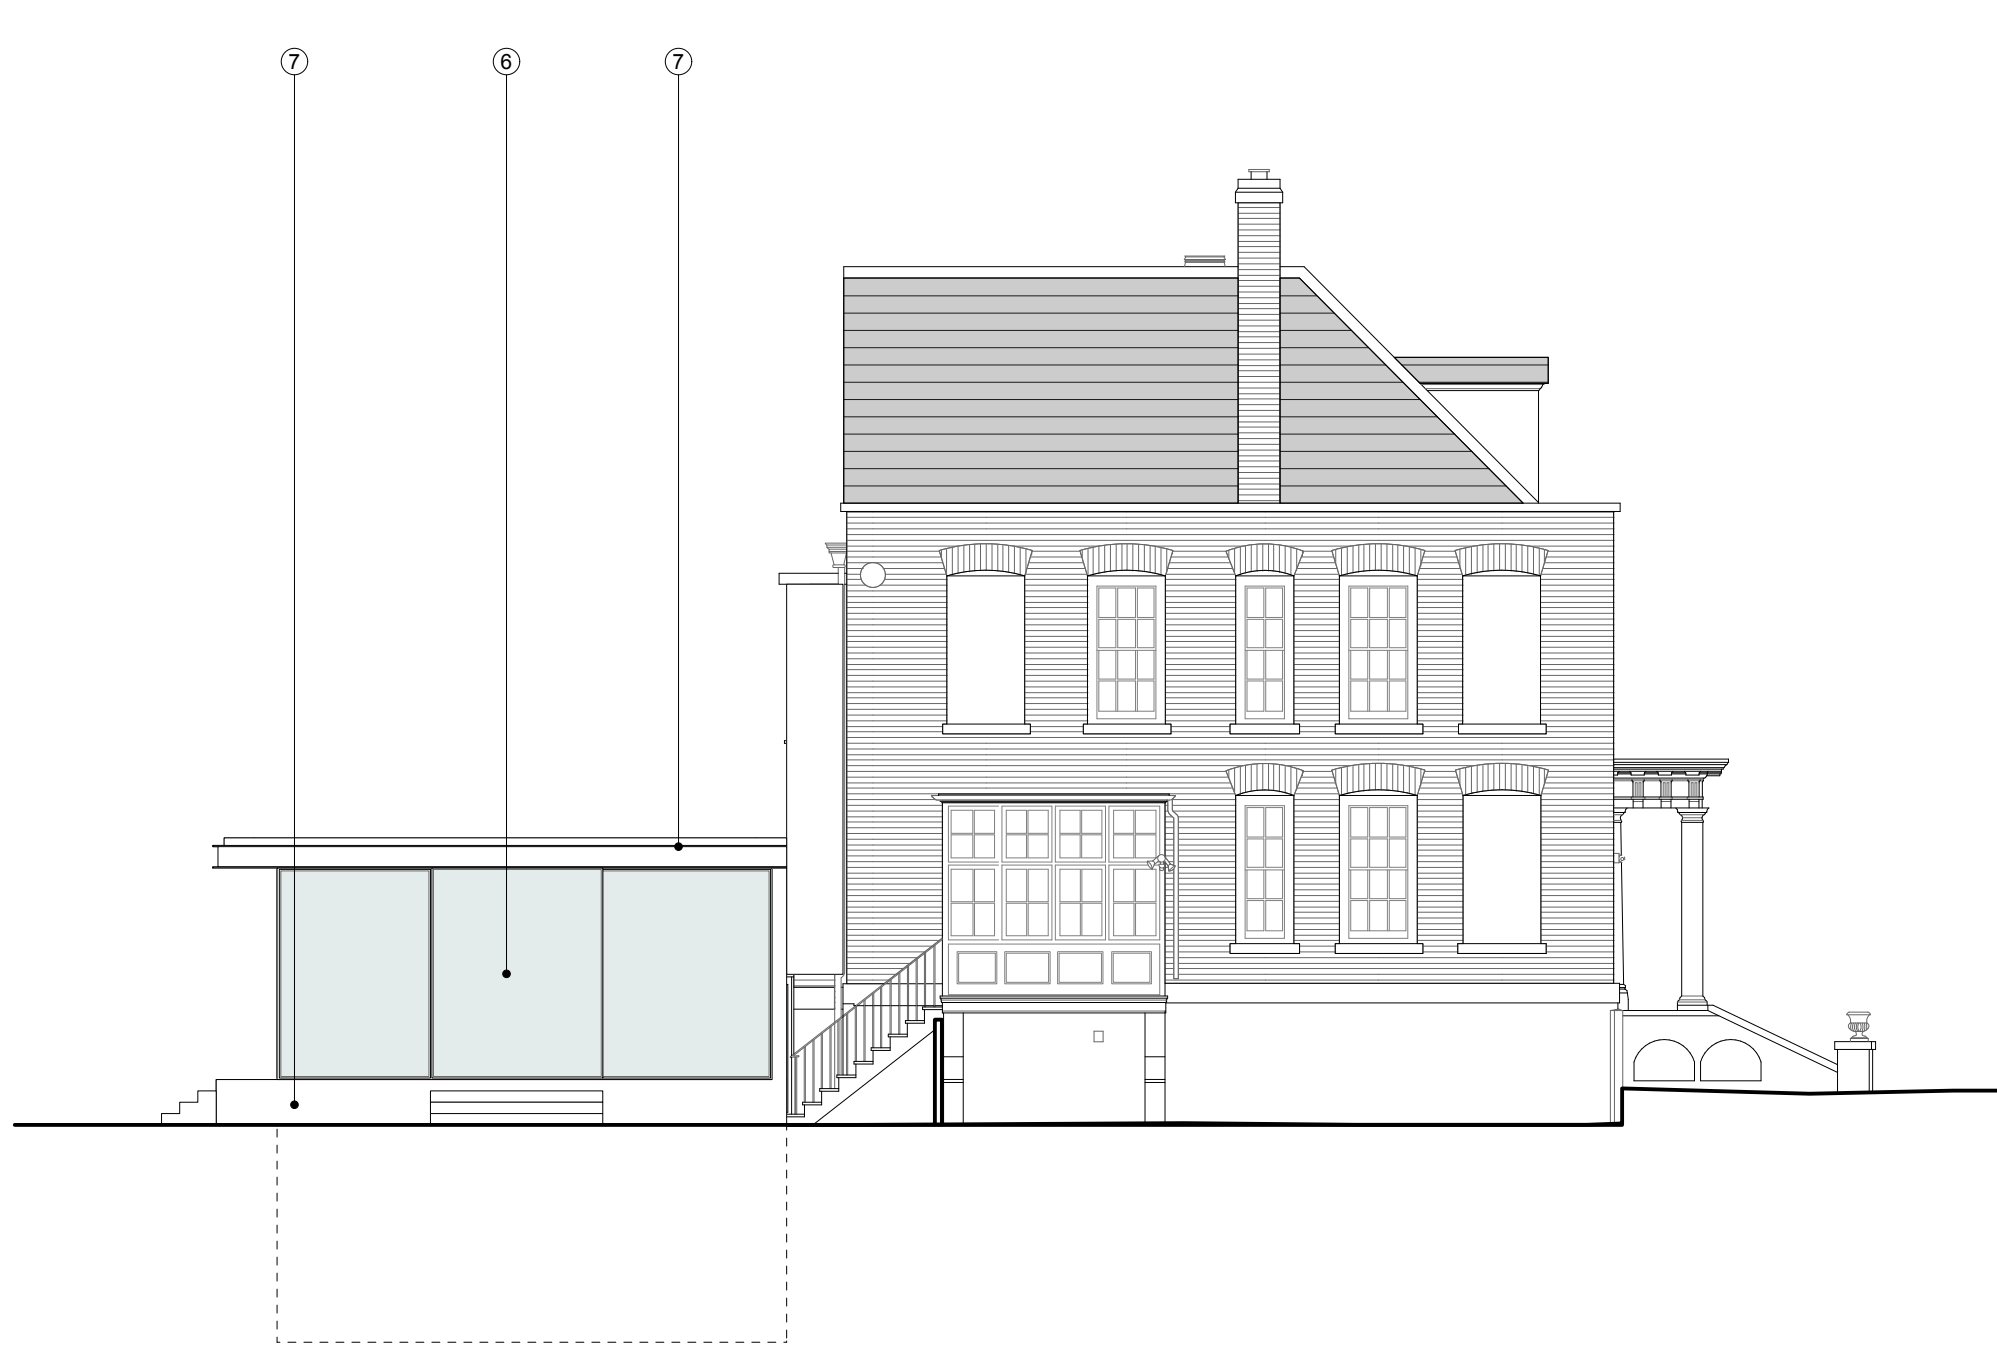

2 Side Elevation - East
Scale: 1:100

LEGEND

- 1 Brickwork
- 2 Plain Roof Tiles
- 3 Slate Roof Tiles
- 4 Render
- 5 Timber Framed Window & Door
- 6 Metal Framed Window & Door
- 7 Metal Cladding

0 1 2 3 4 5 m
1/100

PL1 - 25/09/2025 Planning Application issue

Rev	Date	Note	Rev. No.
Client	Mr & Mrs Fawcitt		
Project Title	Bird Place		
Project Address	Henley Bridge, Henley-On-Thames RG9 2LN		
Drawing No.	PA-09	Rev. No.	PL1
Drawing Title	Proposed Elevations		
Scale	1:100 @ A1		
Drawn by: GG	Checked by: PS	Project ID: SC013	
Shack Group Ltd West Villbridge Fourth House, Penn Road, Kinty Green HP9 2TW +44 (0) 1494 258 181 hello@shackgroup.com www.shackgroup.com	shack.		