


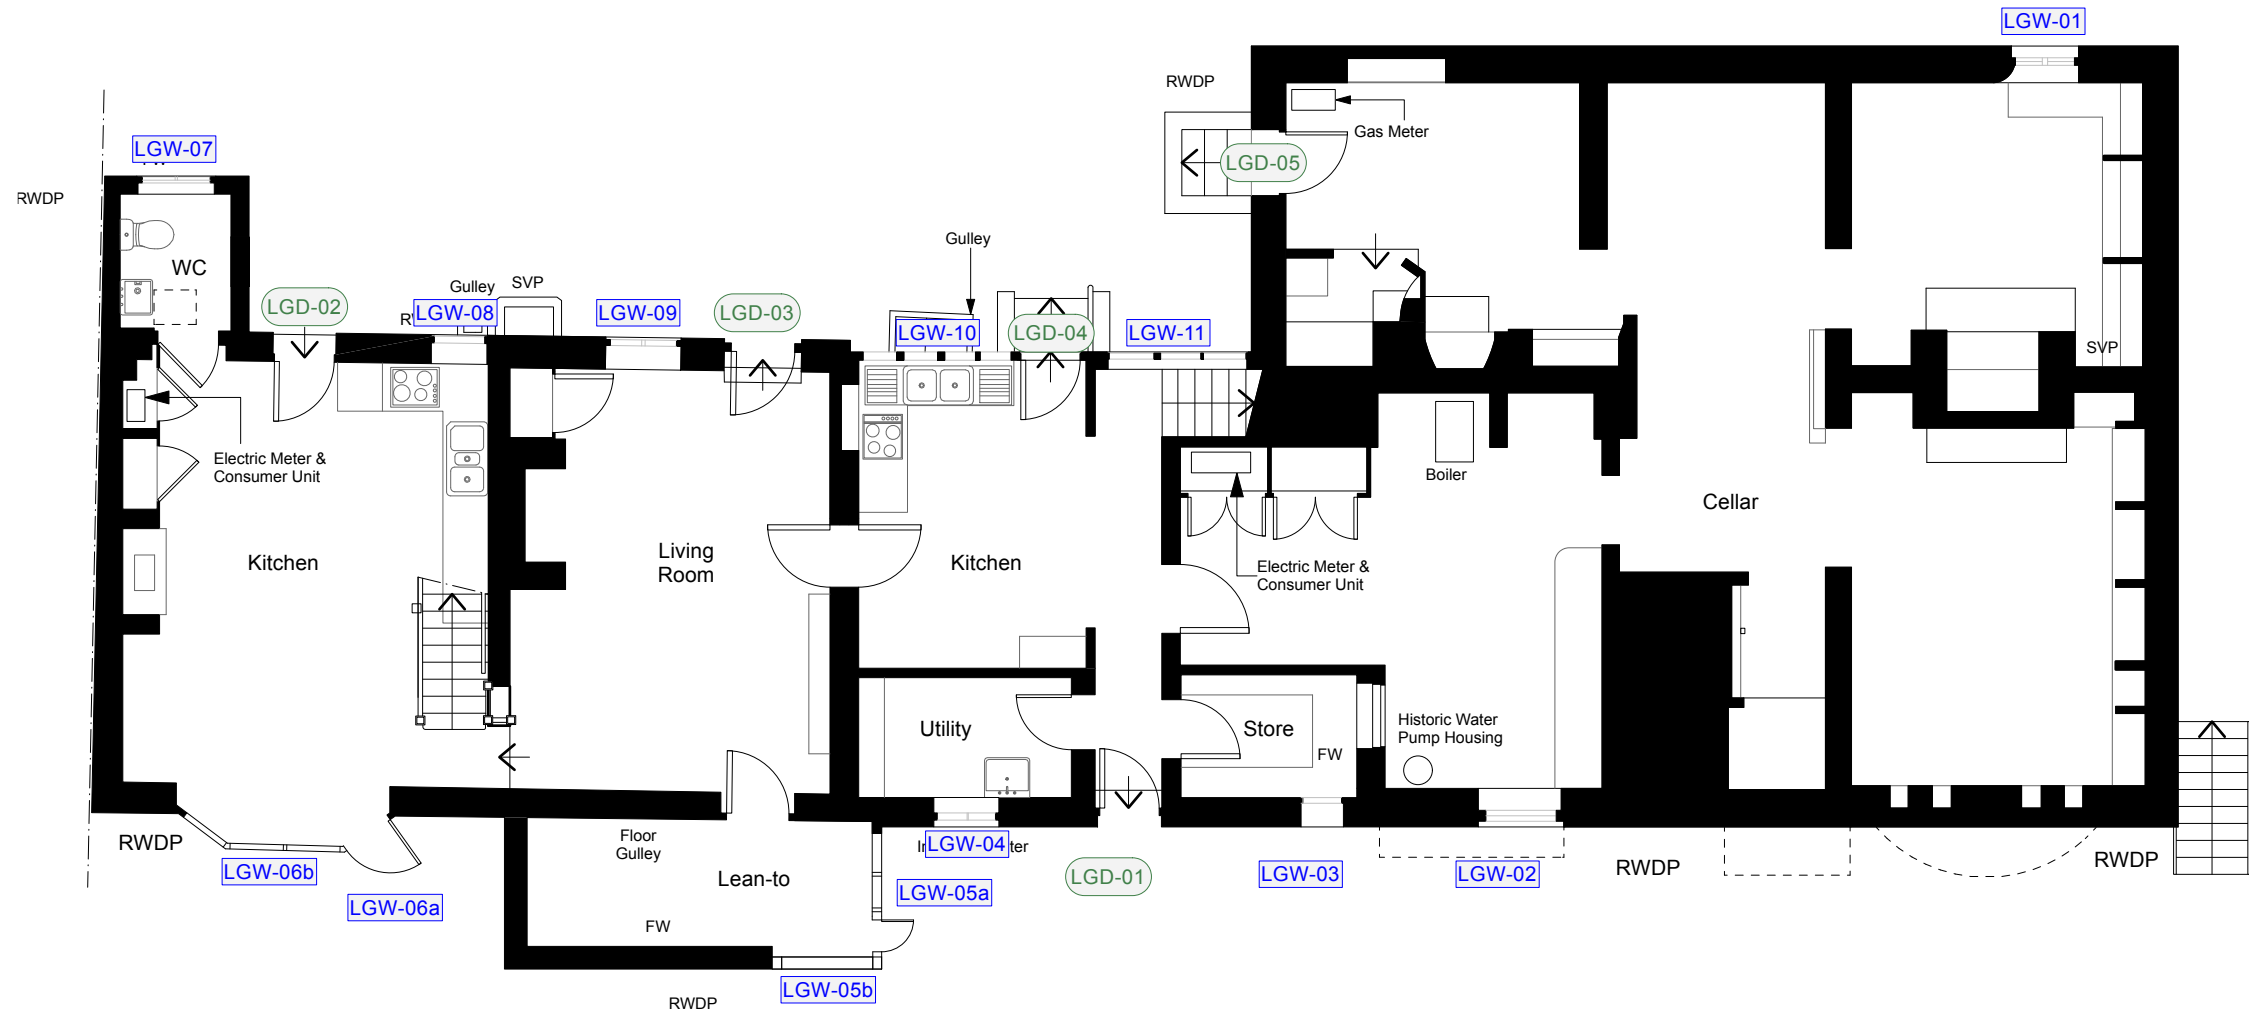

Existing Lower Ground Floor Plan
Scale 1:100

PL1 25/09/2025 Planning Application issue

Rev	Date	Note
-----	------	------

Client	Mr & Mrs Fawsitt
Project Title	House Refurbishment, Alteration & Extension of Bird Place
Project Address	Bird Place, Henley Bridge, Henley-on-Thames RG9 2LN

Drawing No.	Rev. No.
-------------	----------

PA-20	PL1
-------	-----

Drawing Title
Existing Lower Ground Floor Plan

Scale
A3

Drawn by: GG	Checked by: PS	Project ID: SC013
--------------	----------------	-------------------

Shack Group Ltd West Witheridge Fourth House, Penn Road, Knotty Green HP9 2TW +44 (0) 1494 258 181 hello@shackgroup.com www.shackgroup.com	
--	--